




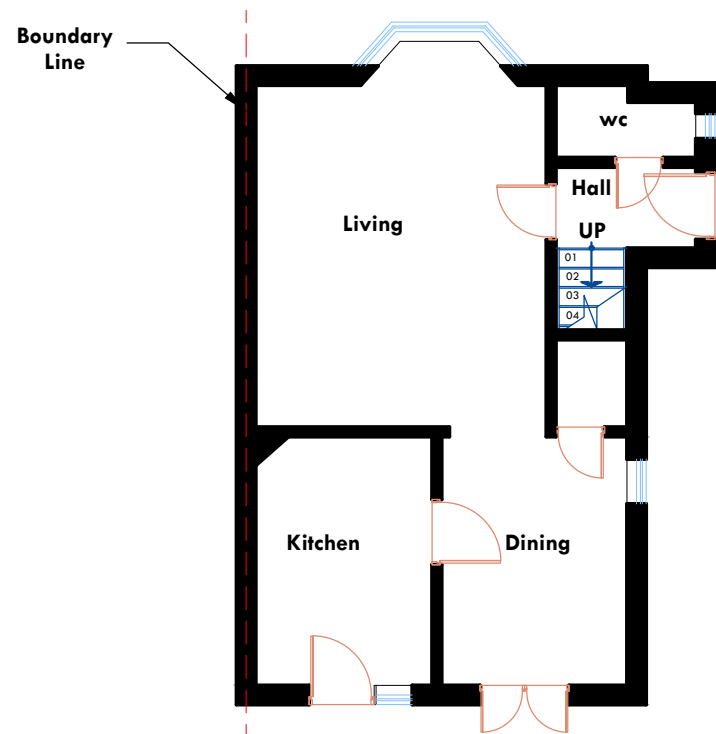


EXISTING GROUND FLOOR PLAN

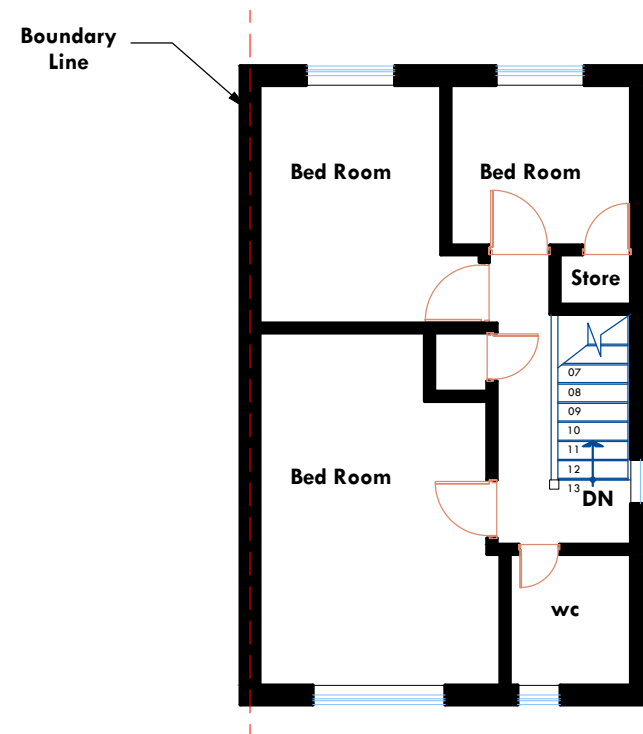

EXISTING 1ST FLOOR PLAN

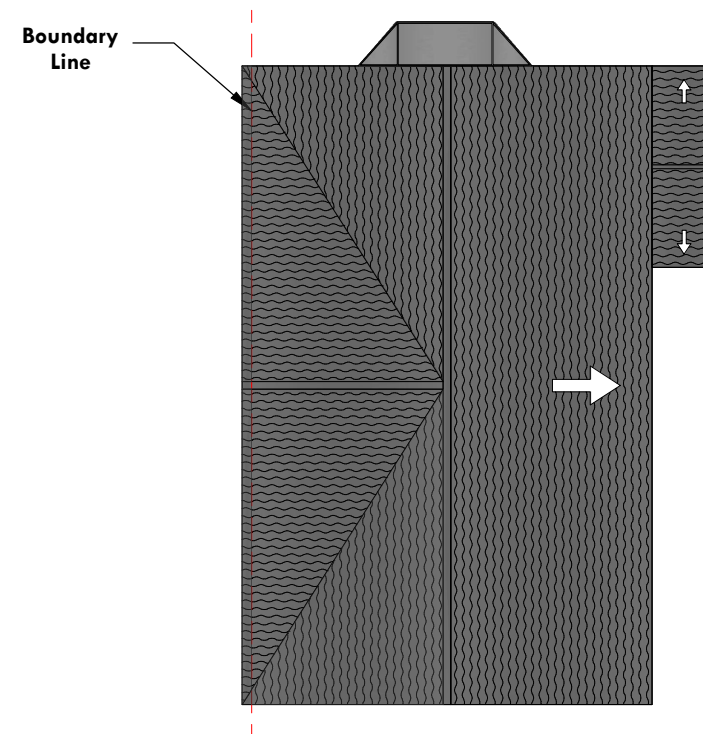

EXISTING ROOF PLAN

 

DRAWING STATUS:

PLANNING

DISCLAIMER:

Drawing to be read in conjunction with all other relevant documentation.

All written dimensions to be checked on the site before work commences. Discrepancies, where identified, must be reported to the designer.

PLANNING APPLICATION

Rev.	Date	Drawn By	Checked By

PROJECT:

1 Ruffle Cl West Drayton UB7 9BP

CLIENT:

Mr Dak Patel

DRAWN:	DATE: 24/03/2021	
SHEET SIZE: A3	SCALE: 1:100 @ A3	
PROJECT NO: 01/21	DRAWING NO. PA 01	REV. -