




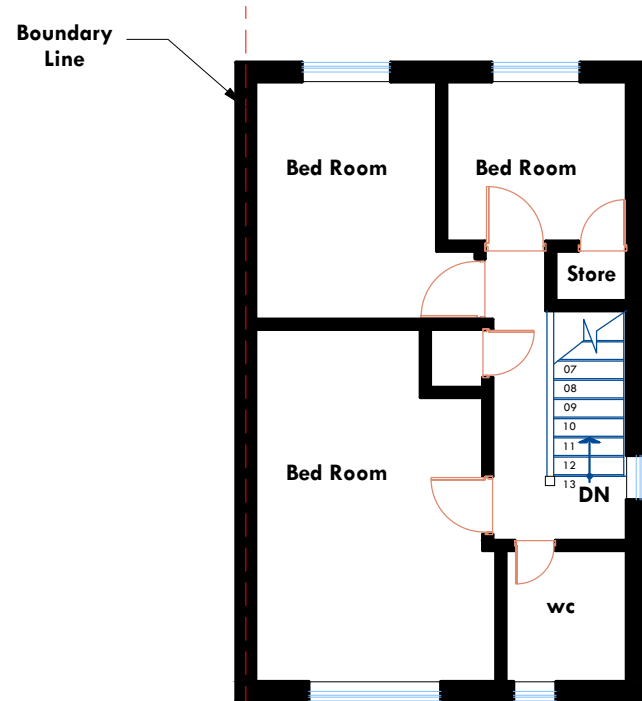


EXISTING 1ST FLOOR PLAN

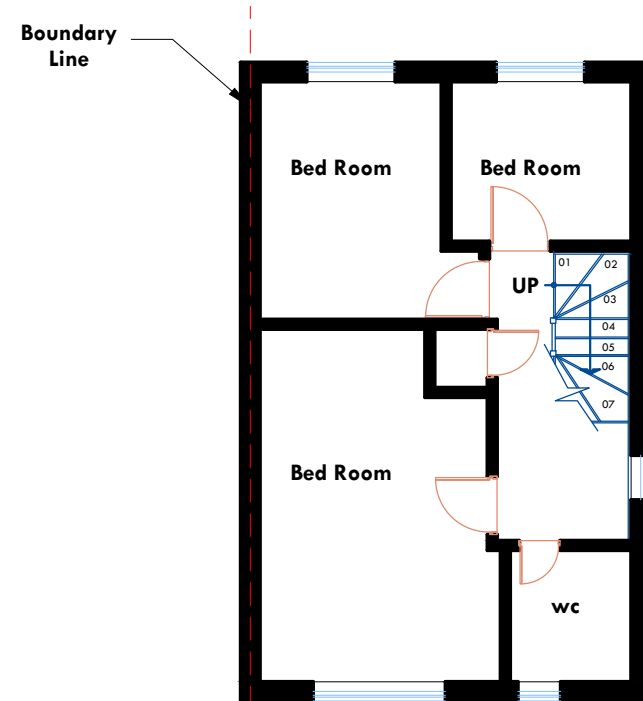

PROPOSED 1ST FLOOR PLAN

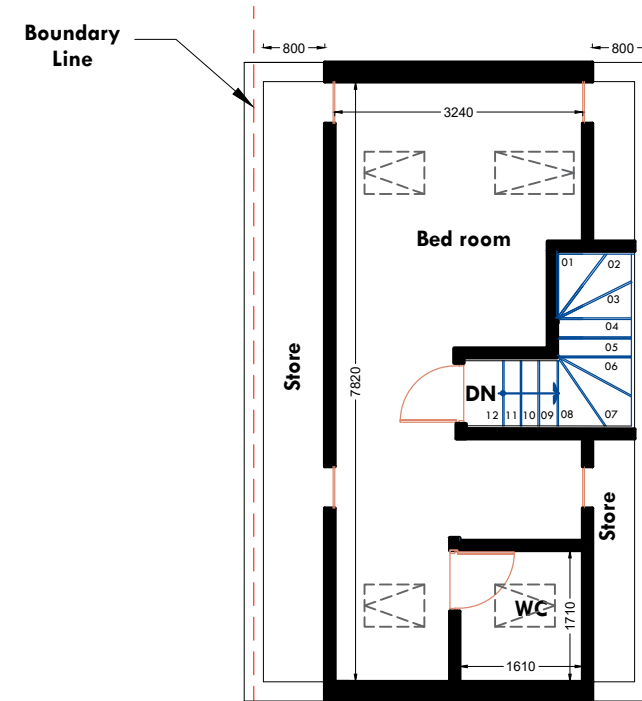


PROPOSED LOFT PLAN

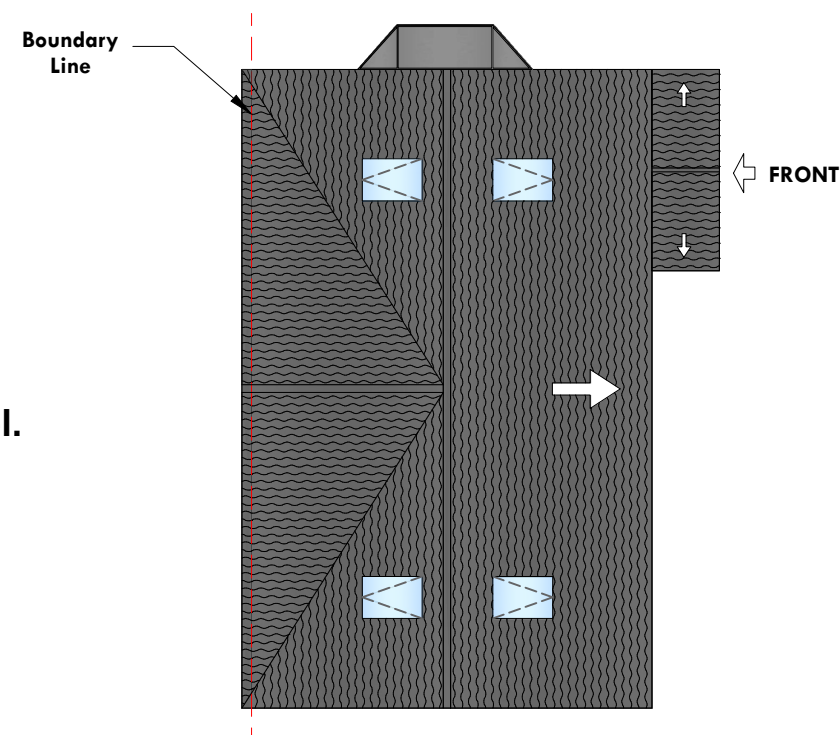

PROPOSED ROOF PLAN

- Notes :**
1. Roof-lights not to be projected more than 150mm from the roof level.
 2. Matching materials to be used for the proposed loft conversion.

 

DRAWING STATUS: PLANNING			
DISCLAIMER: Drawing to be read in conjunction with all other relevant documentation. All written dimensions to be checked on the site before work commences. Discrepancies, where identified, must be reported to the designer.			
PLANNING APPLICATION			
Rev.	Date	Drawn By	Checked By
PROJECT: 1 Ruffle Cl West Drayton UB7 9BP			
CLIENT: Mr Dak Patel			
DRAWN:		DATE: 24/03/2021	
SHEET SIZE: A3		SCALE: 1:100 @ A3	
PROJECT NO: 01/21		DRAWING NO. PA 03	REV. -