


- Site Boundry
- Existing Building Fabric

1 Existing First Floor Plan
Scale: 1:200 @ A3

B	20.10.27		Site boundary updated and room labels added.
PO	AH		
A	20.02.26		Elevation & Section refs added. Issued for PLANNING
PO	AH		
rev	date		description
	drawn	checked	

PLANNING

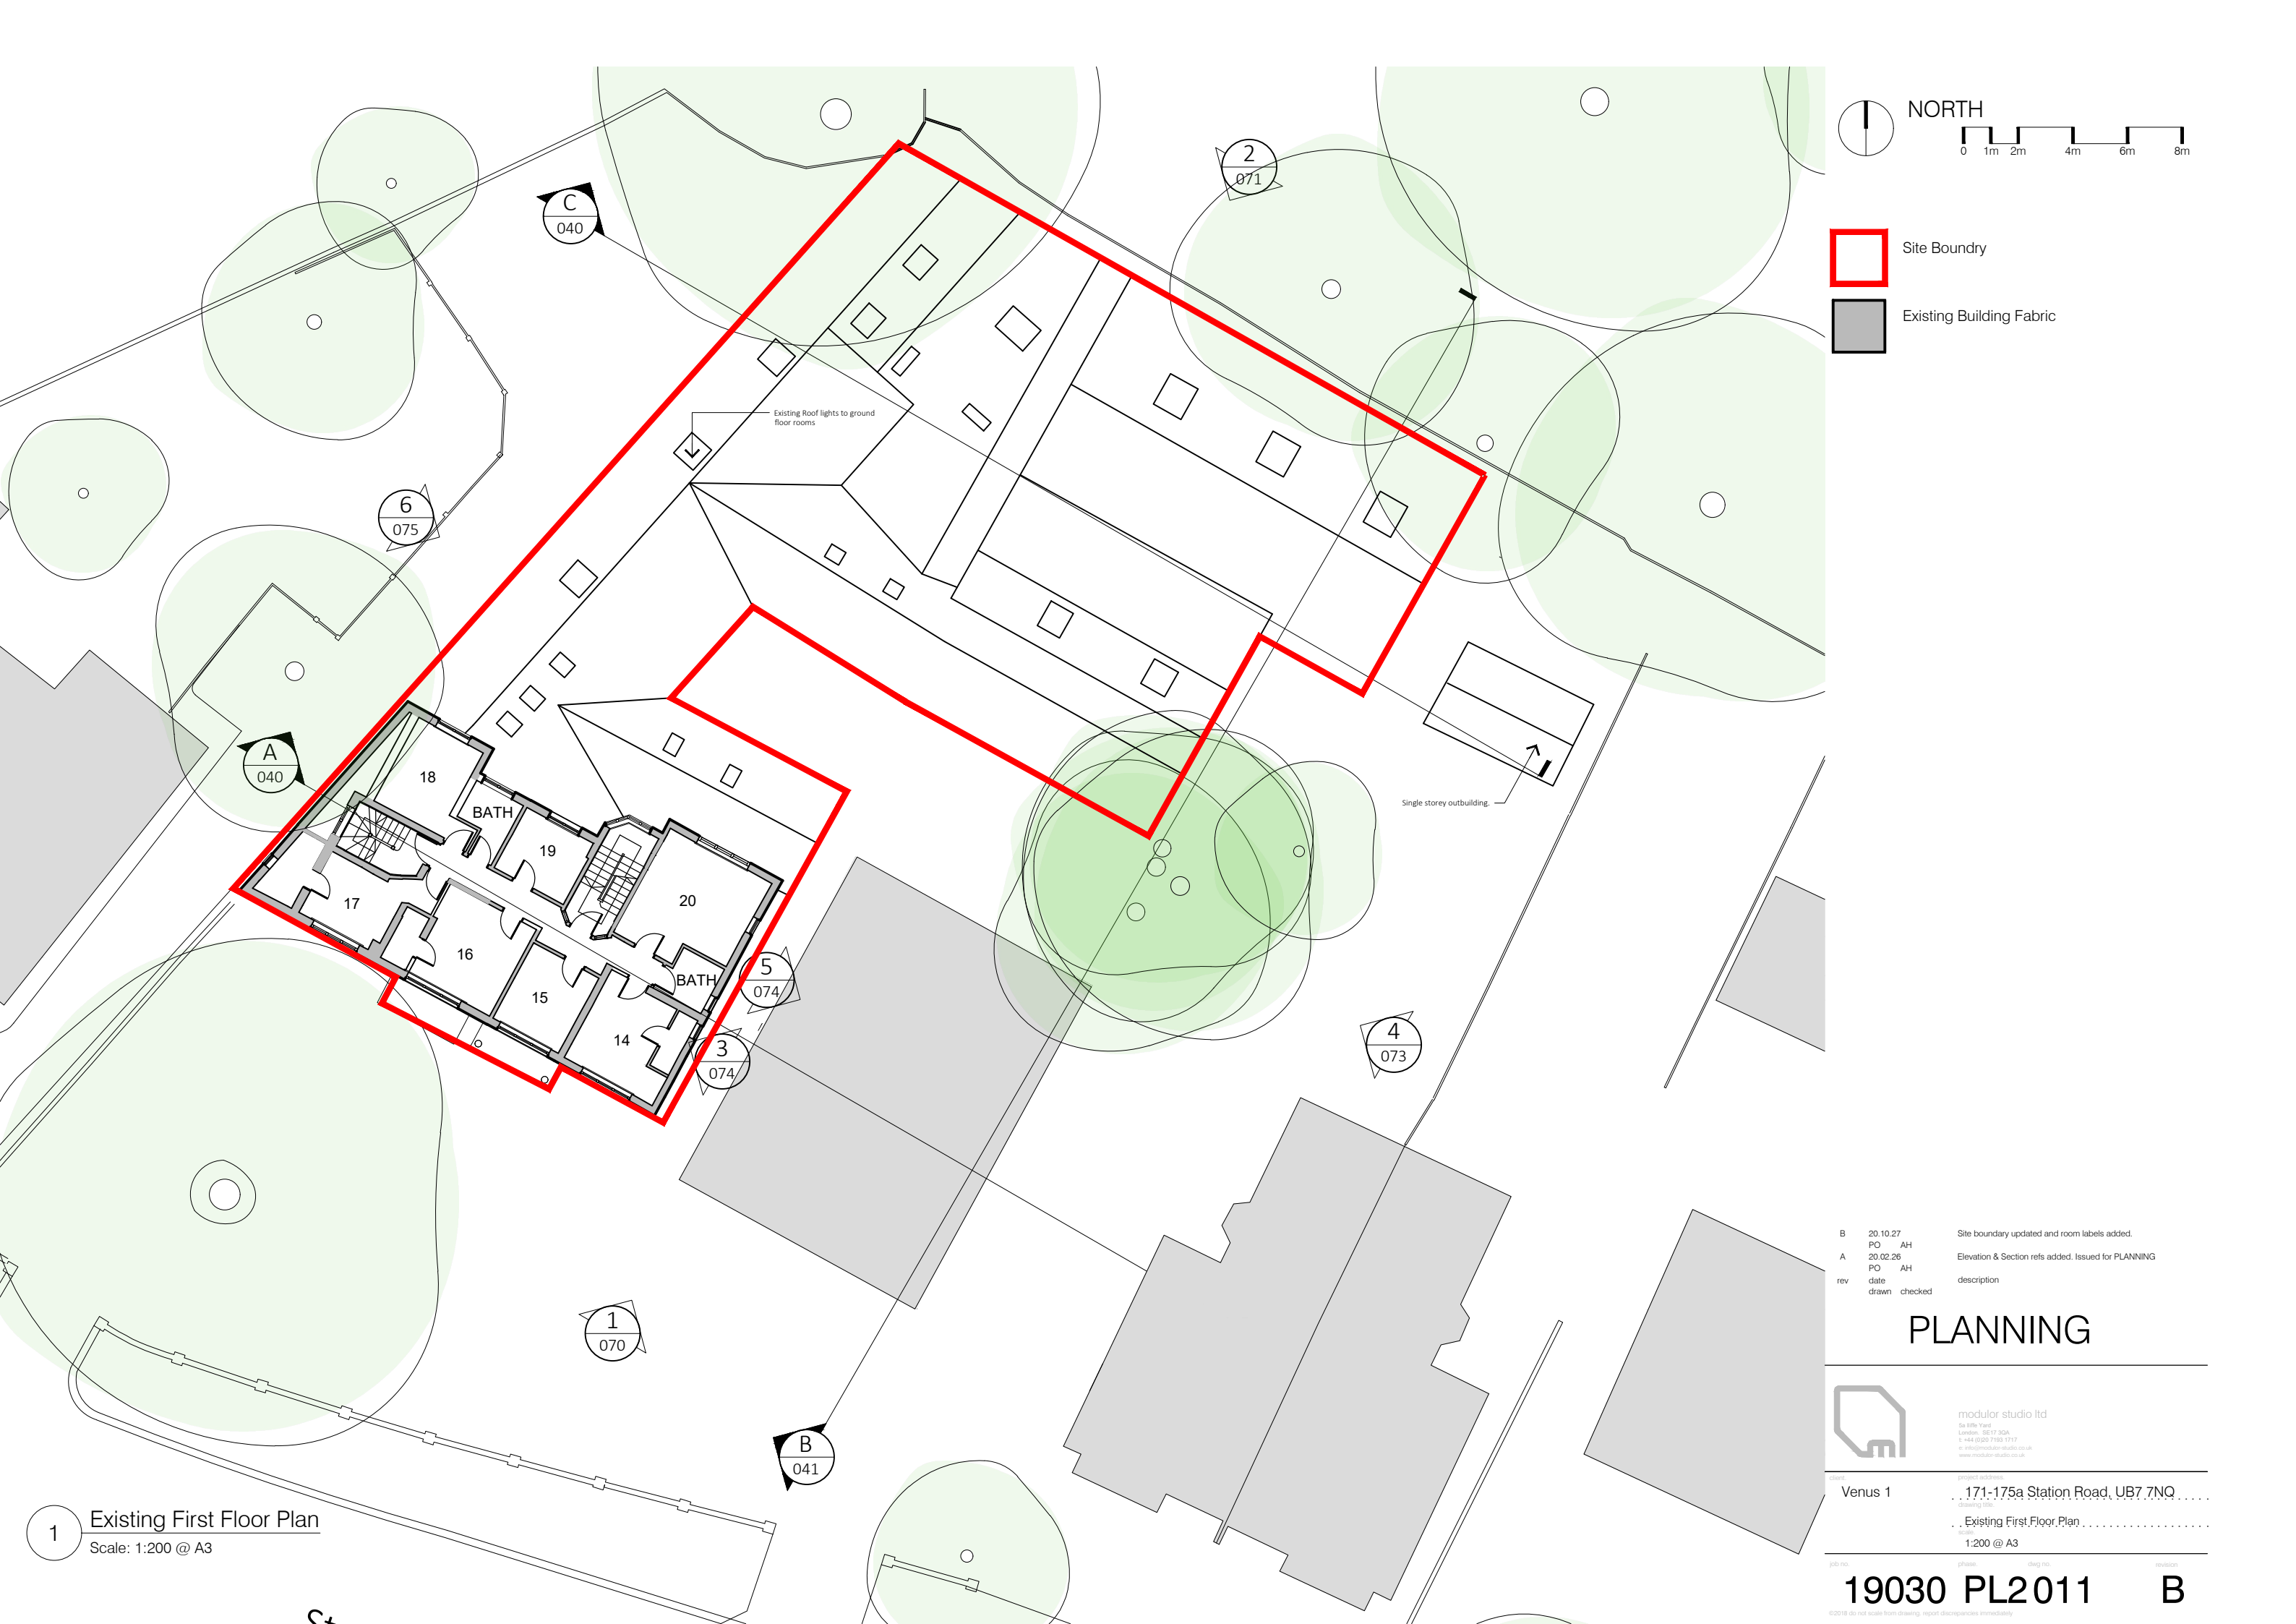

modular studio ltd
5a Little Yard
London SE17 3GA
t +44 (0)20 7185 1717
e info@modular-studio.co.uk
www.modular-studio.co.uk

client	project address
Venus 1	171-175a Station Road, UB7 7NQ
	drawing title
	Existing First Floor Plan
scale	1:200 @ A3

job no.	phase	dwg no.	revision
19030 PL2011			B

©2018 do not scale from drawing, report discrepancies immediately