


-  Site Boundry
-  Existing Building Fabric

1 Existing Second Floor Plan
Scale: 1:200 @ A3

B	20.10.27		Site boundary updated and room labels added.
PO	AH		
A	20.02.26		Elevation & Section refs added. Issued for PLANNING
PO	AH		
rev	date		description
	drawn	checked	

PLANNING

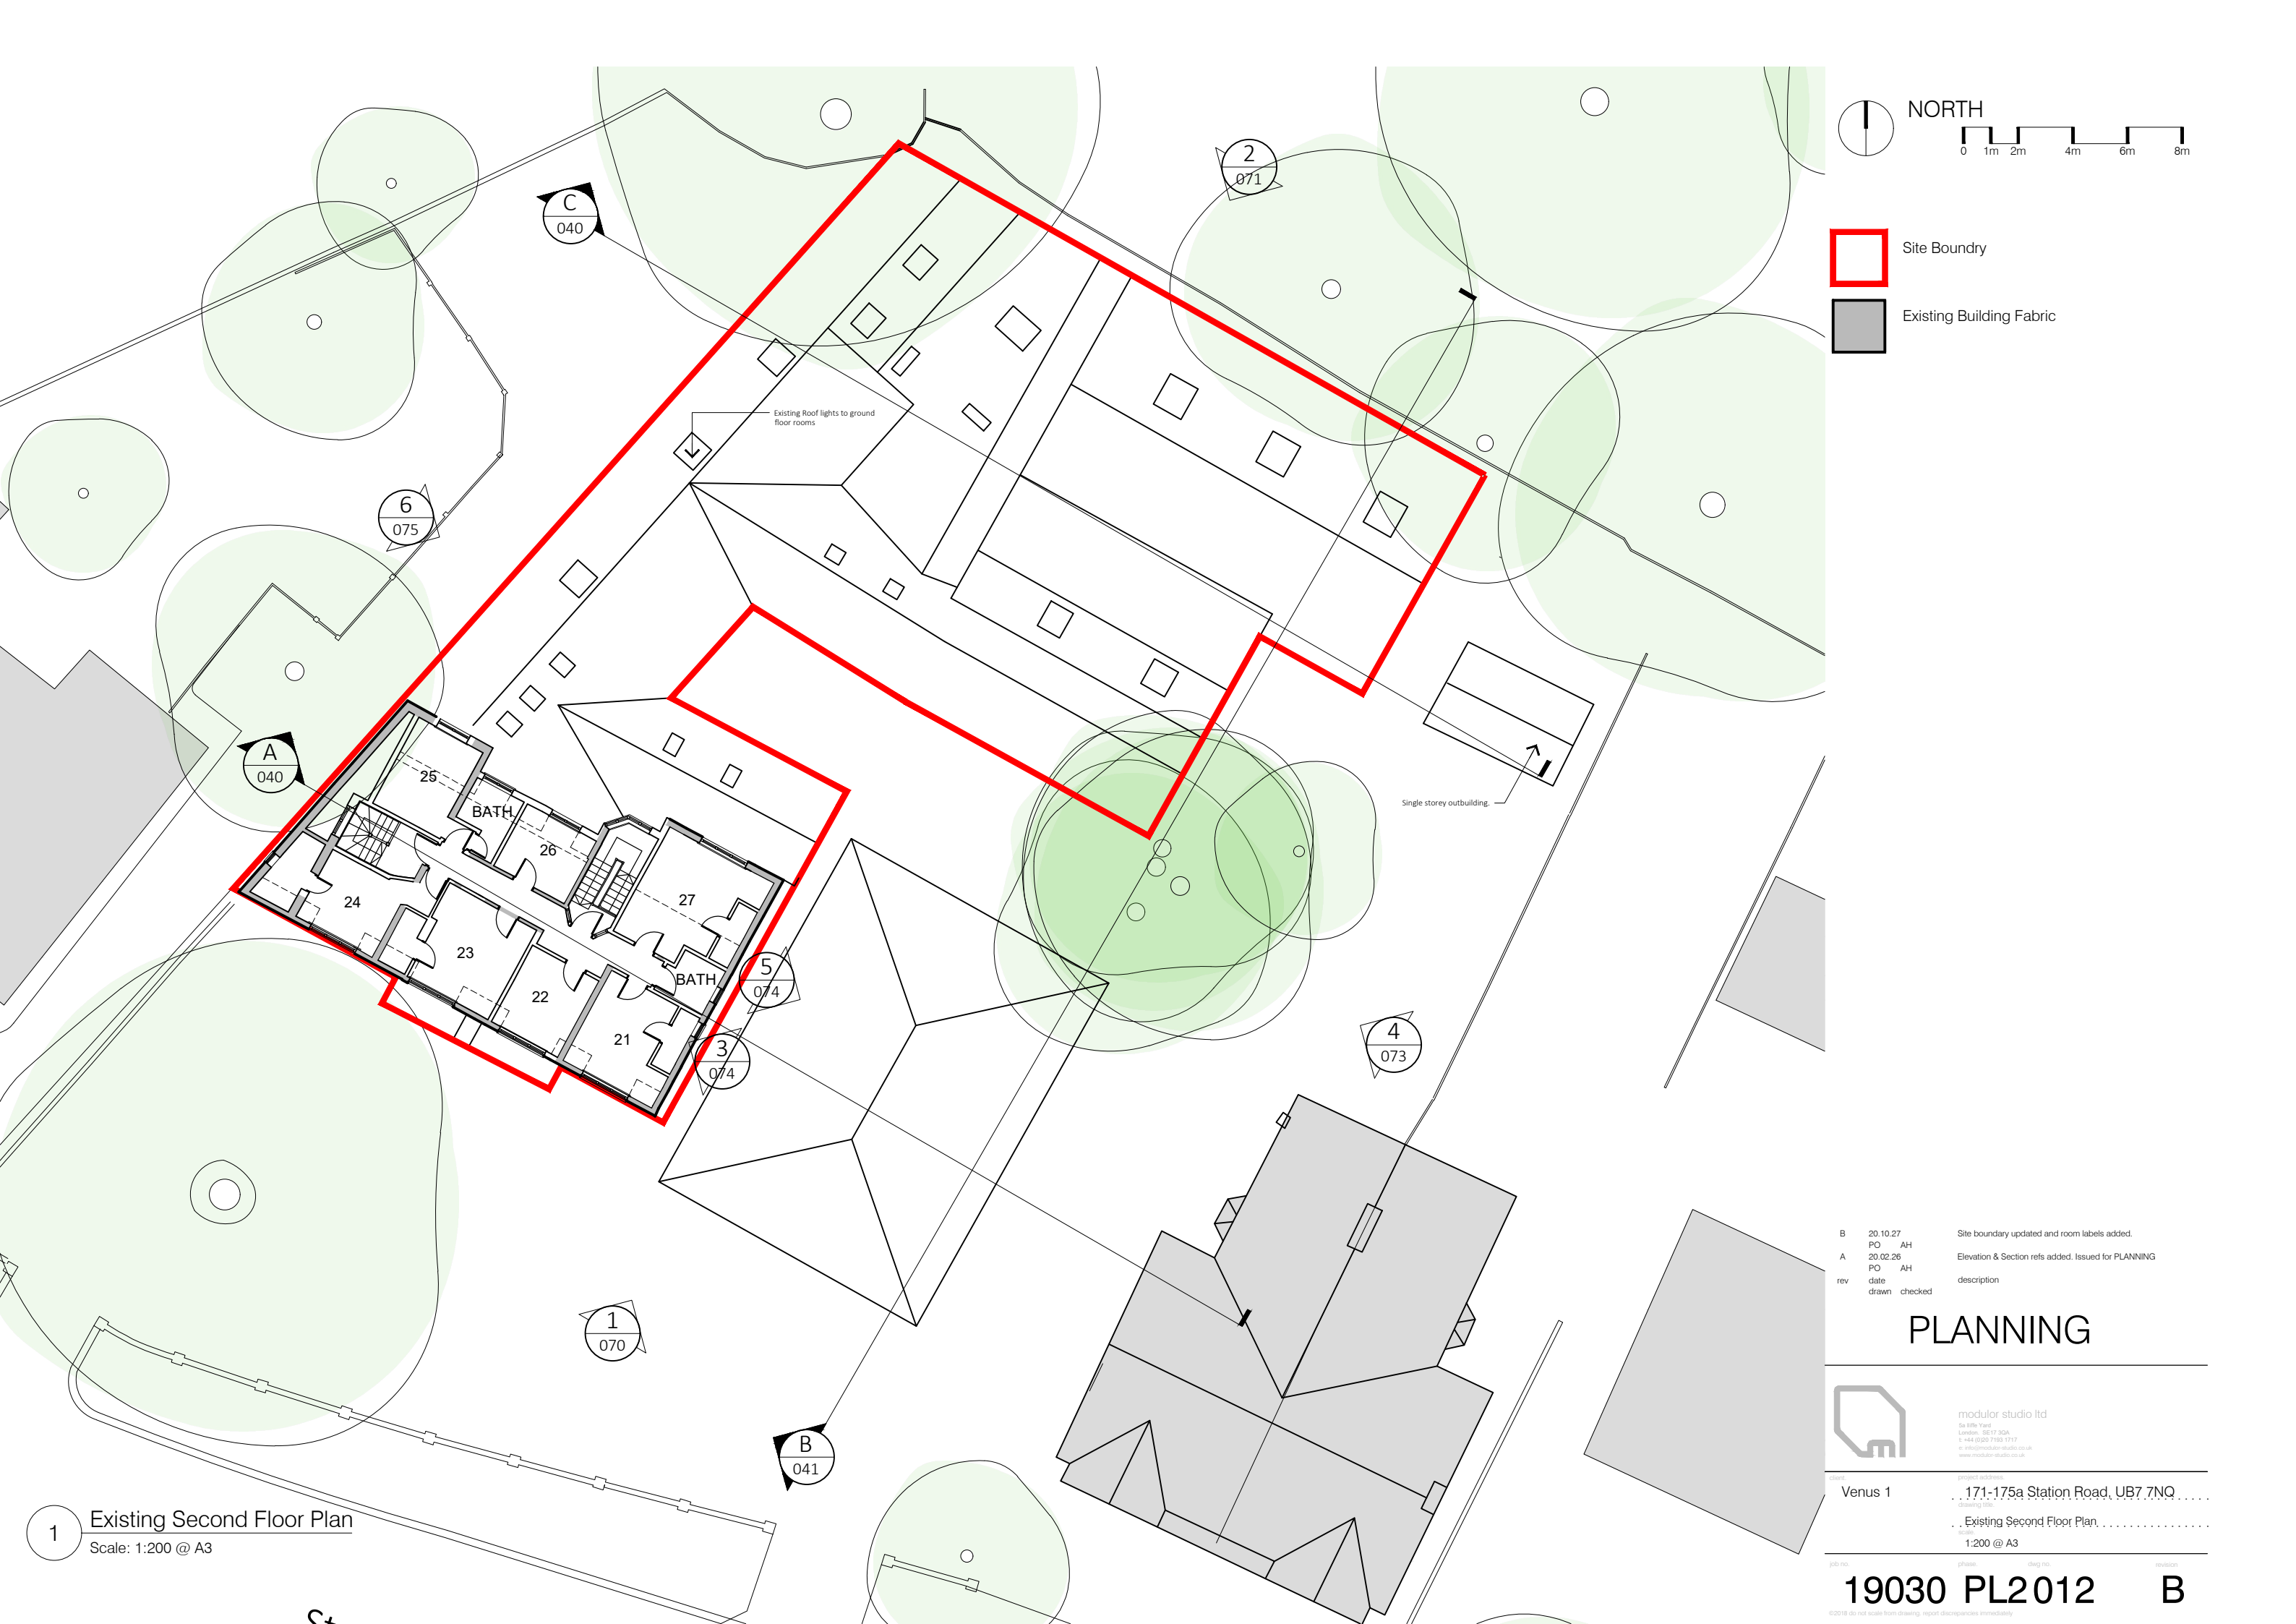

modular studio ltd
5a Little Yard
London SE17 3GA
t +44 (0)20 7185 1717
e info@modularstudio.co.uk
www.modularstudio.co.uk

client	Venus 1	project address	171-175a Station Road, UB7 7NQ
drawing title	Existing Second Floor Plan	scale	1:200 @ A3

job no.	phase	dwg no.	revision
---------	-------	---------	----------