

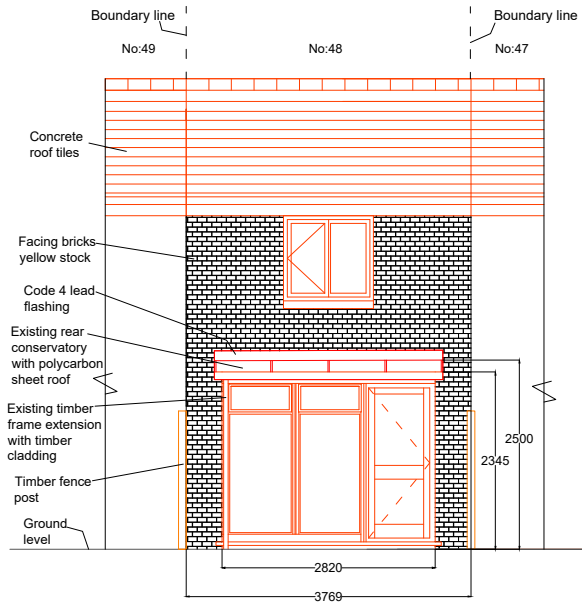



Existing Rear Elevation

 


Existing Side Elevation

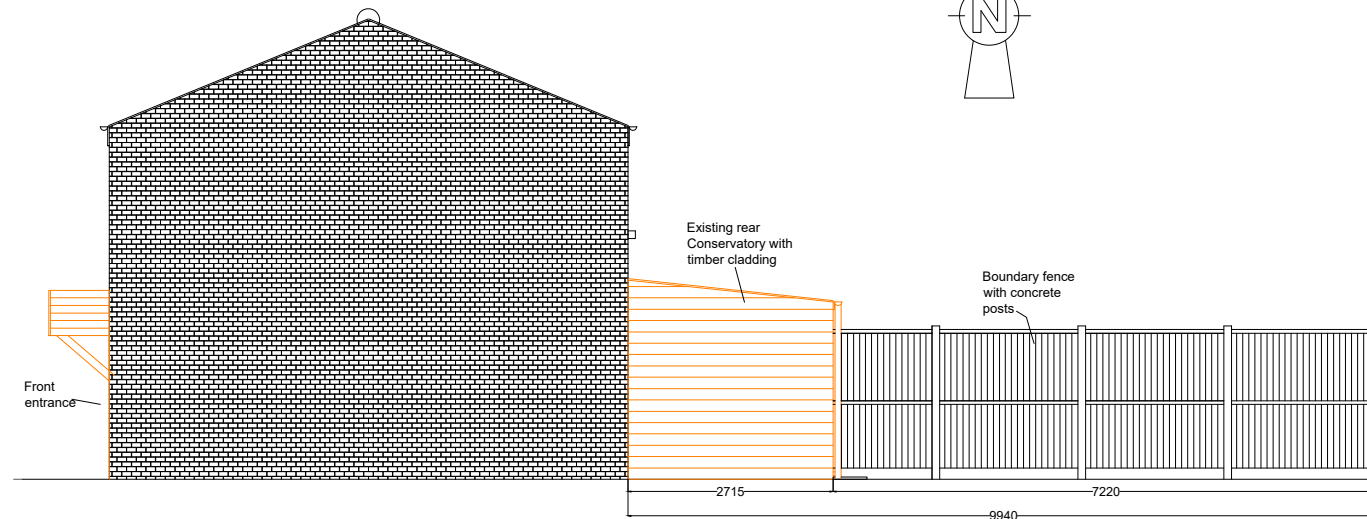



Proposed Rear Elevation

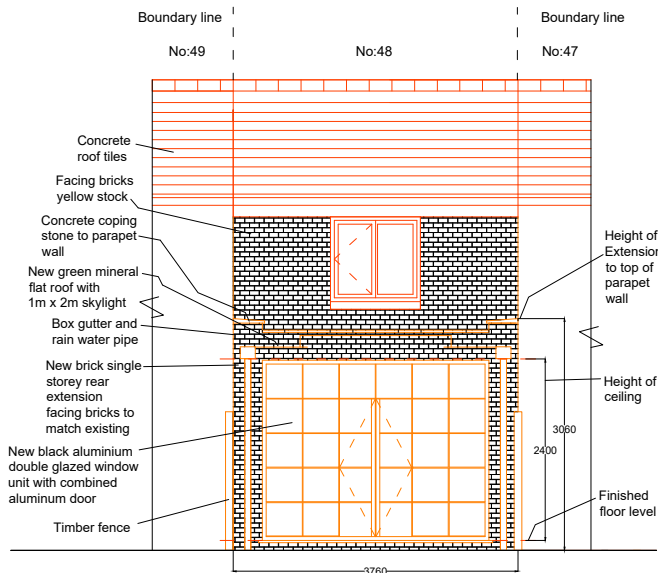


Proposed Side Elevation View From No:49

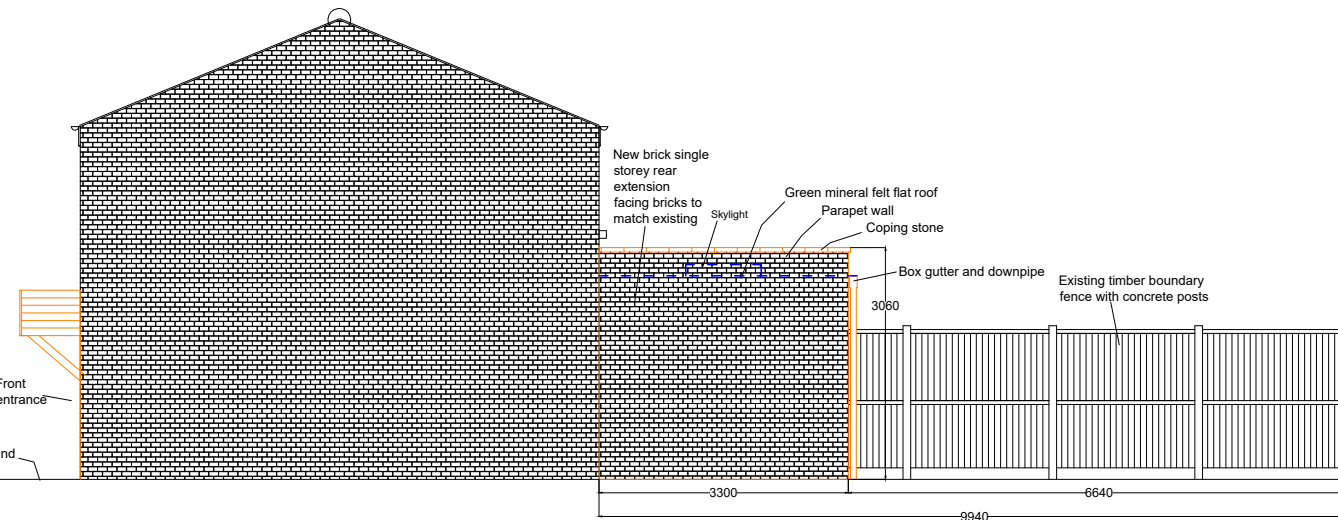

Proposed Side Elevation View From No:47

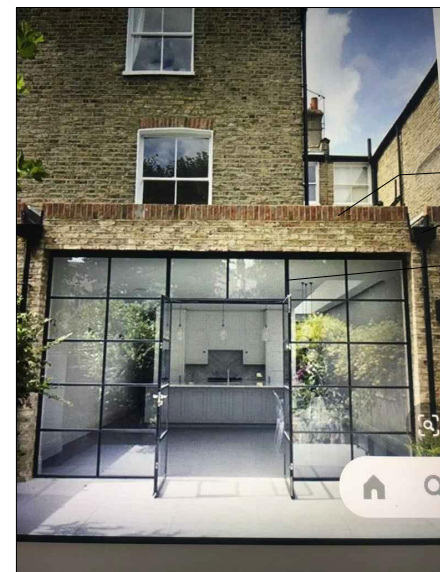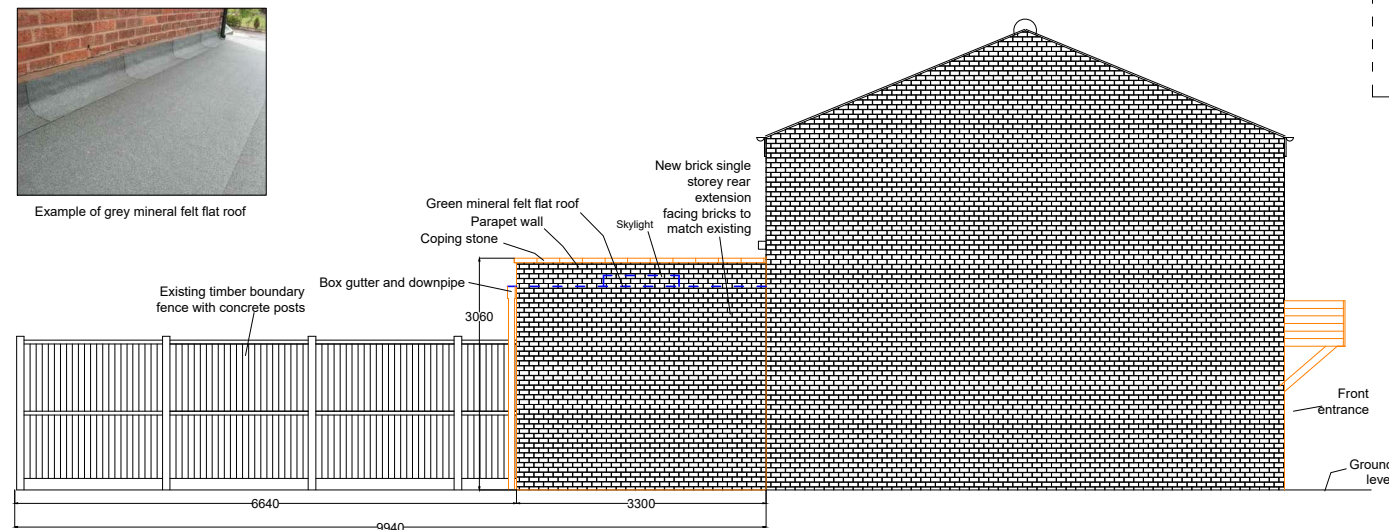

Example of brick parapet wall but without the brick soldier course  
Example of box gutter and upvc down pipe  
Example of black double glazed combined window and door unit

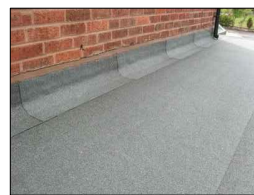


Example of grey mineral felt flat roof


Scale 1:100



Existing Plan

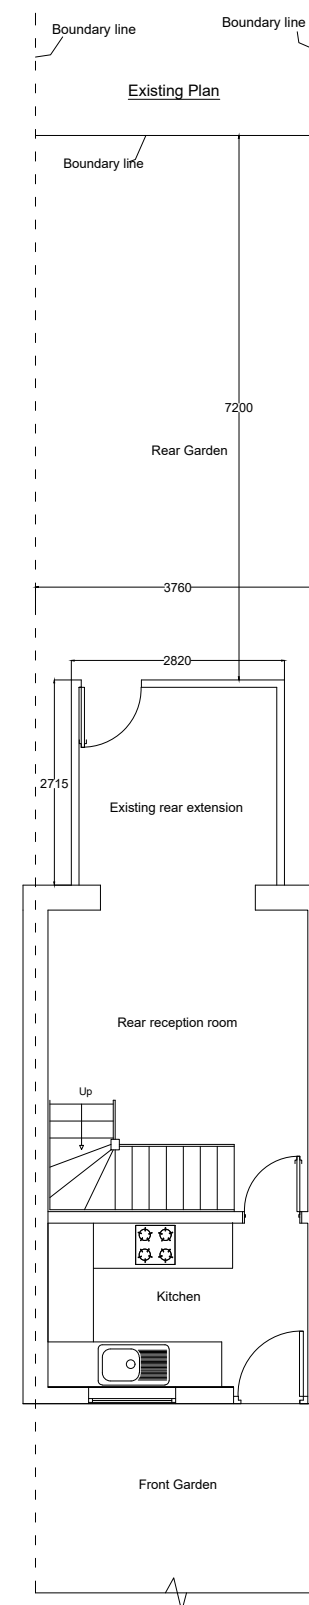

Proposed Plan

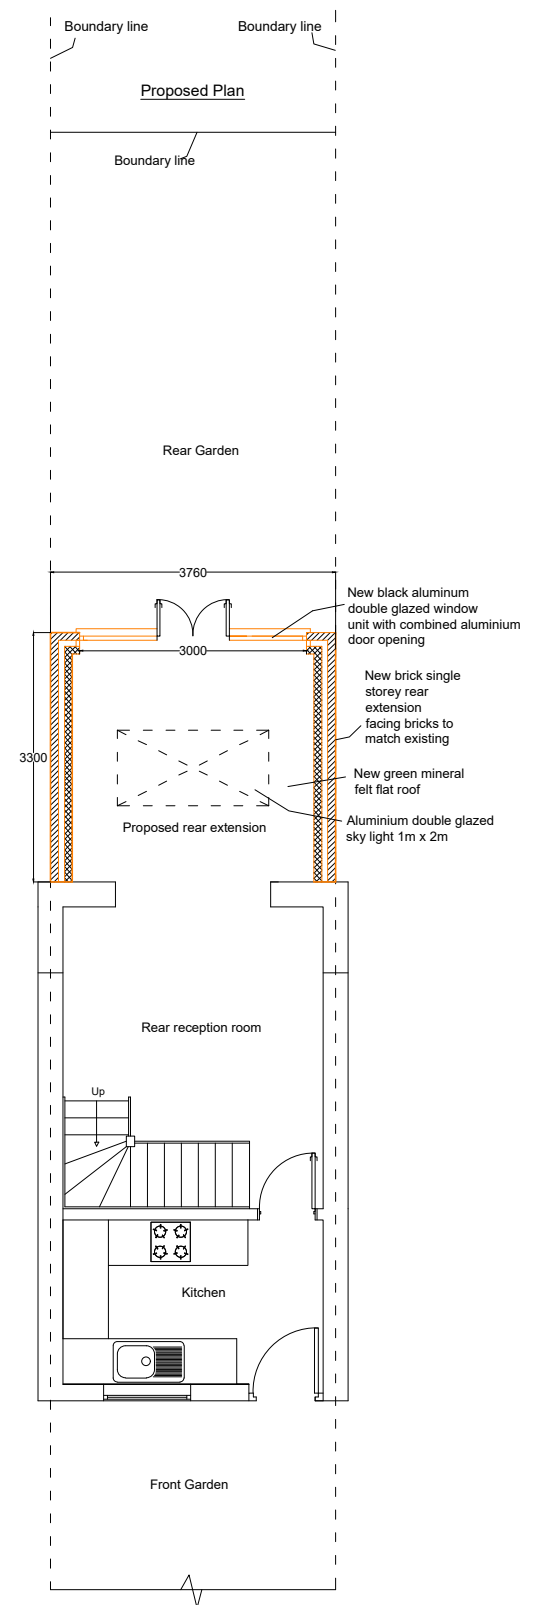

Title: Existing and Proposed Layout of Single Rear Extension With Dimensions  
Address: 48 Gade Close, Hayes, London UB3 3PY  
Drawing No: Existing and Proposed Single Storey Extension 01  
Date: 30th October 2020 (Revised 12th November 2020)  
Scale 1:100, A3  
Drn by C.St.P