




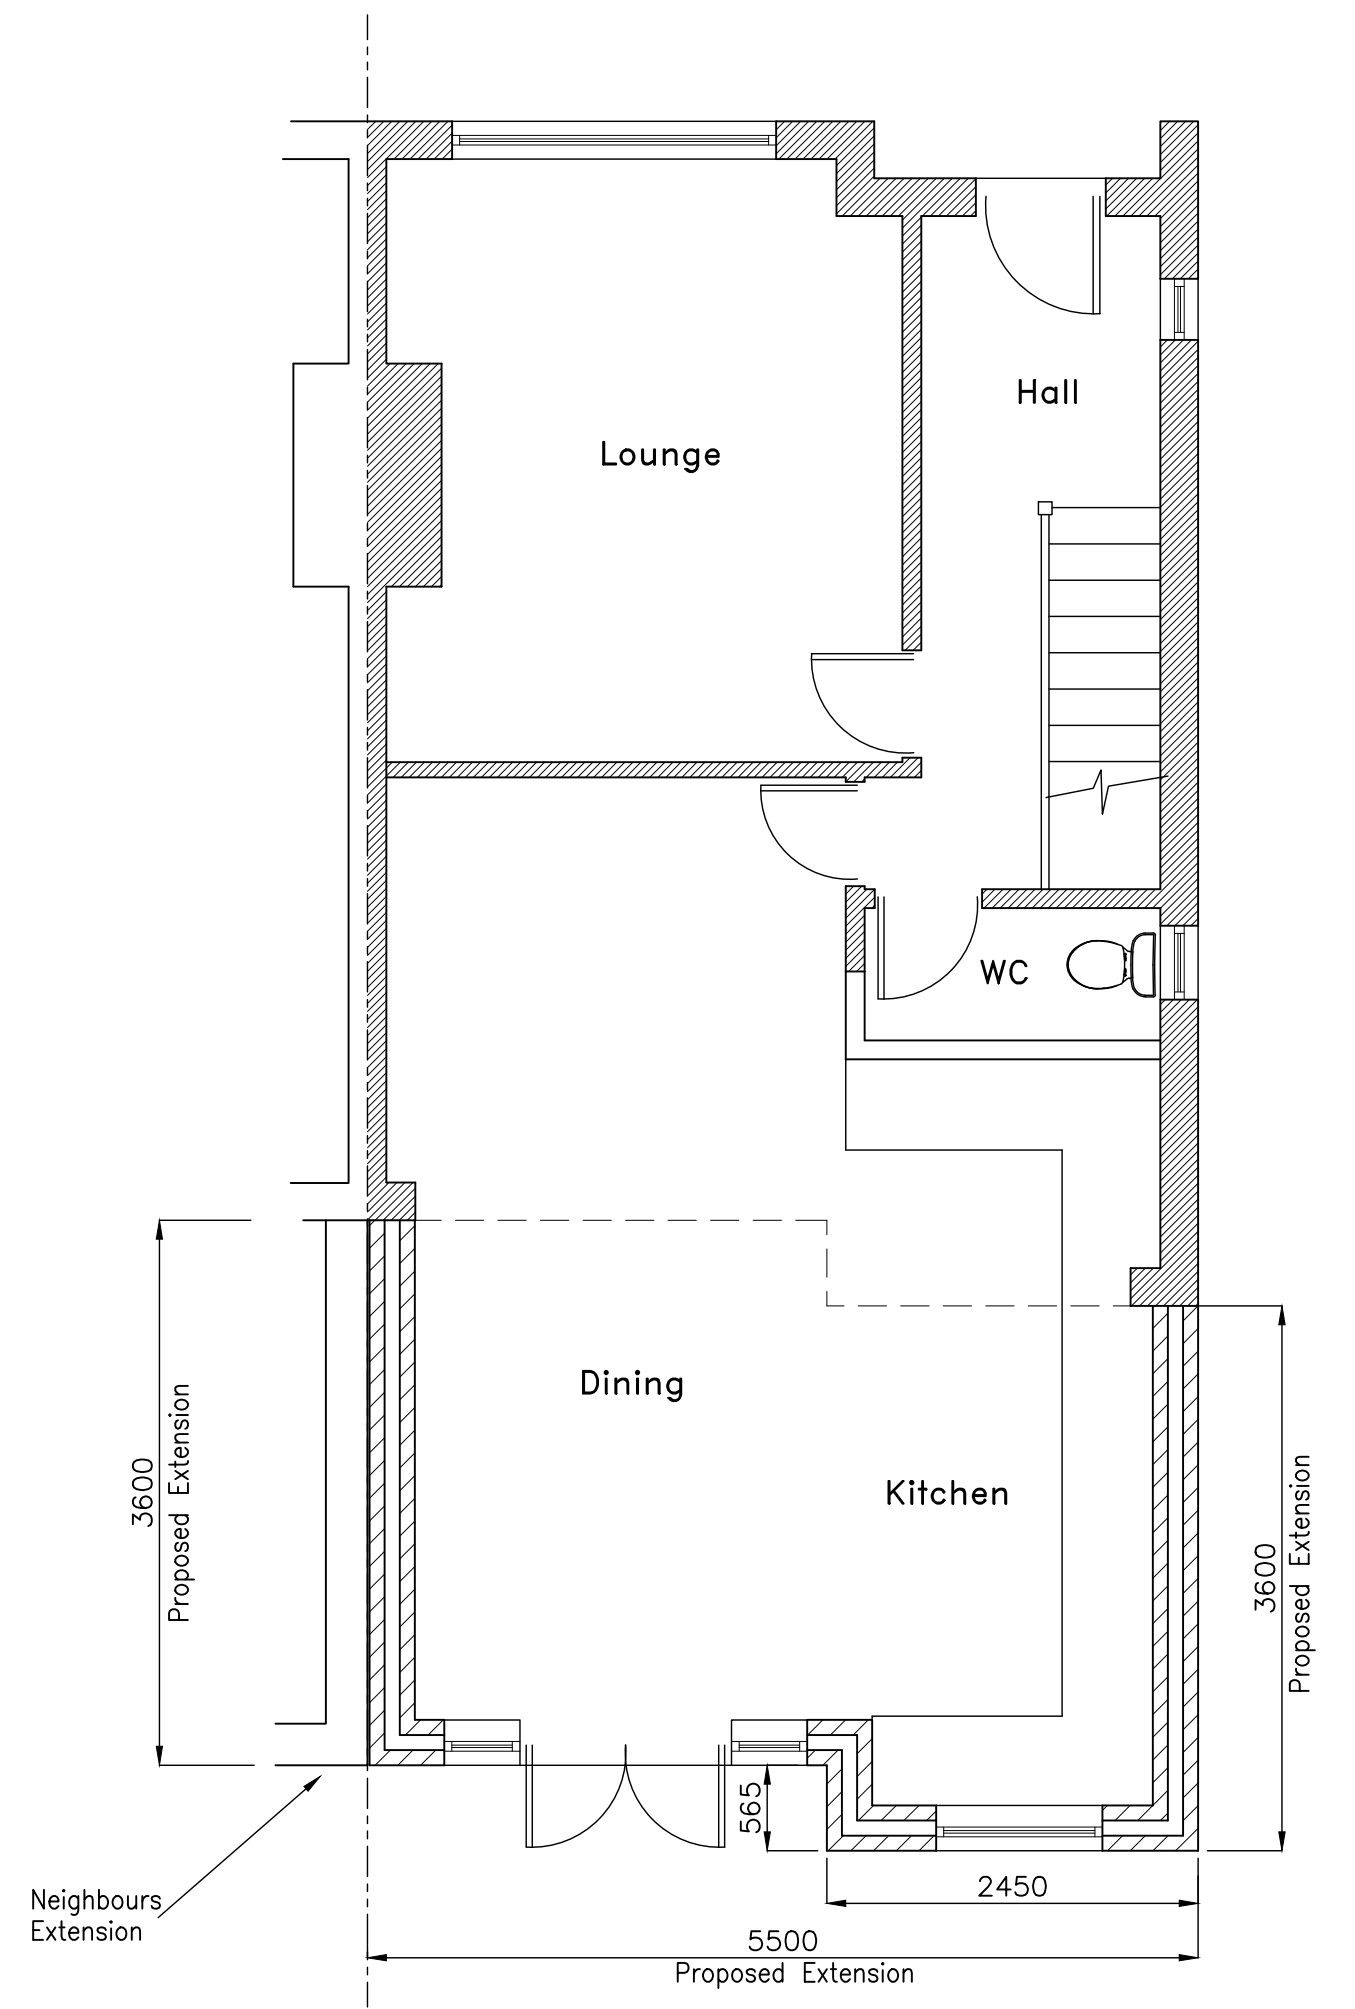

Proposed Grd Flr Plan

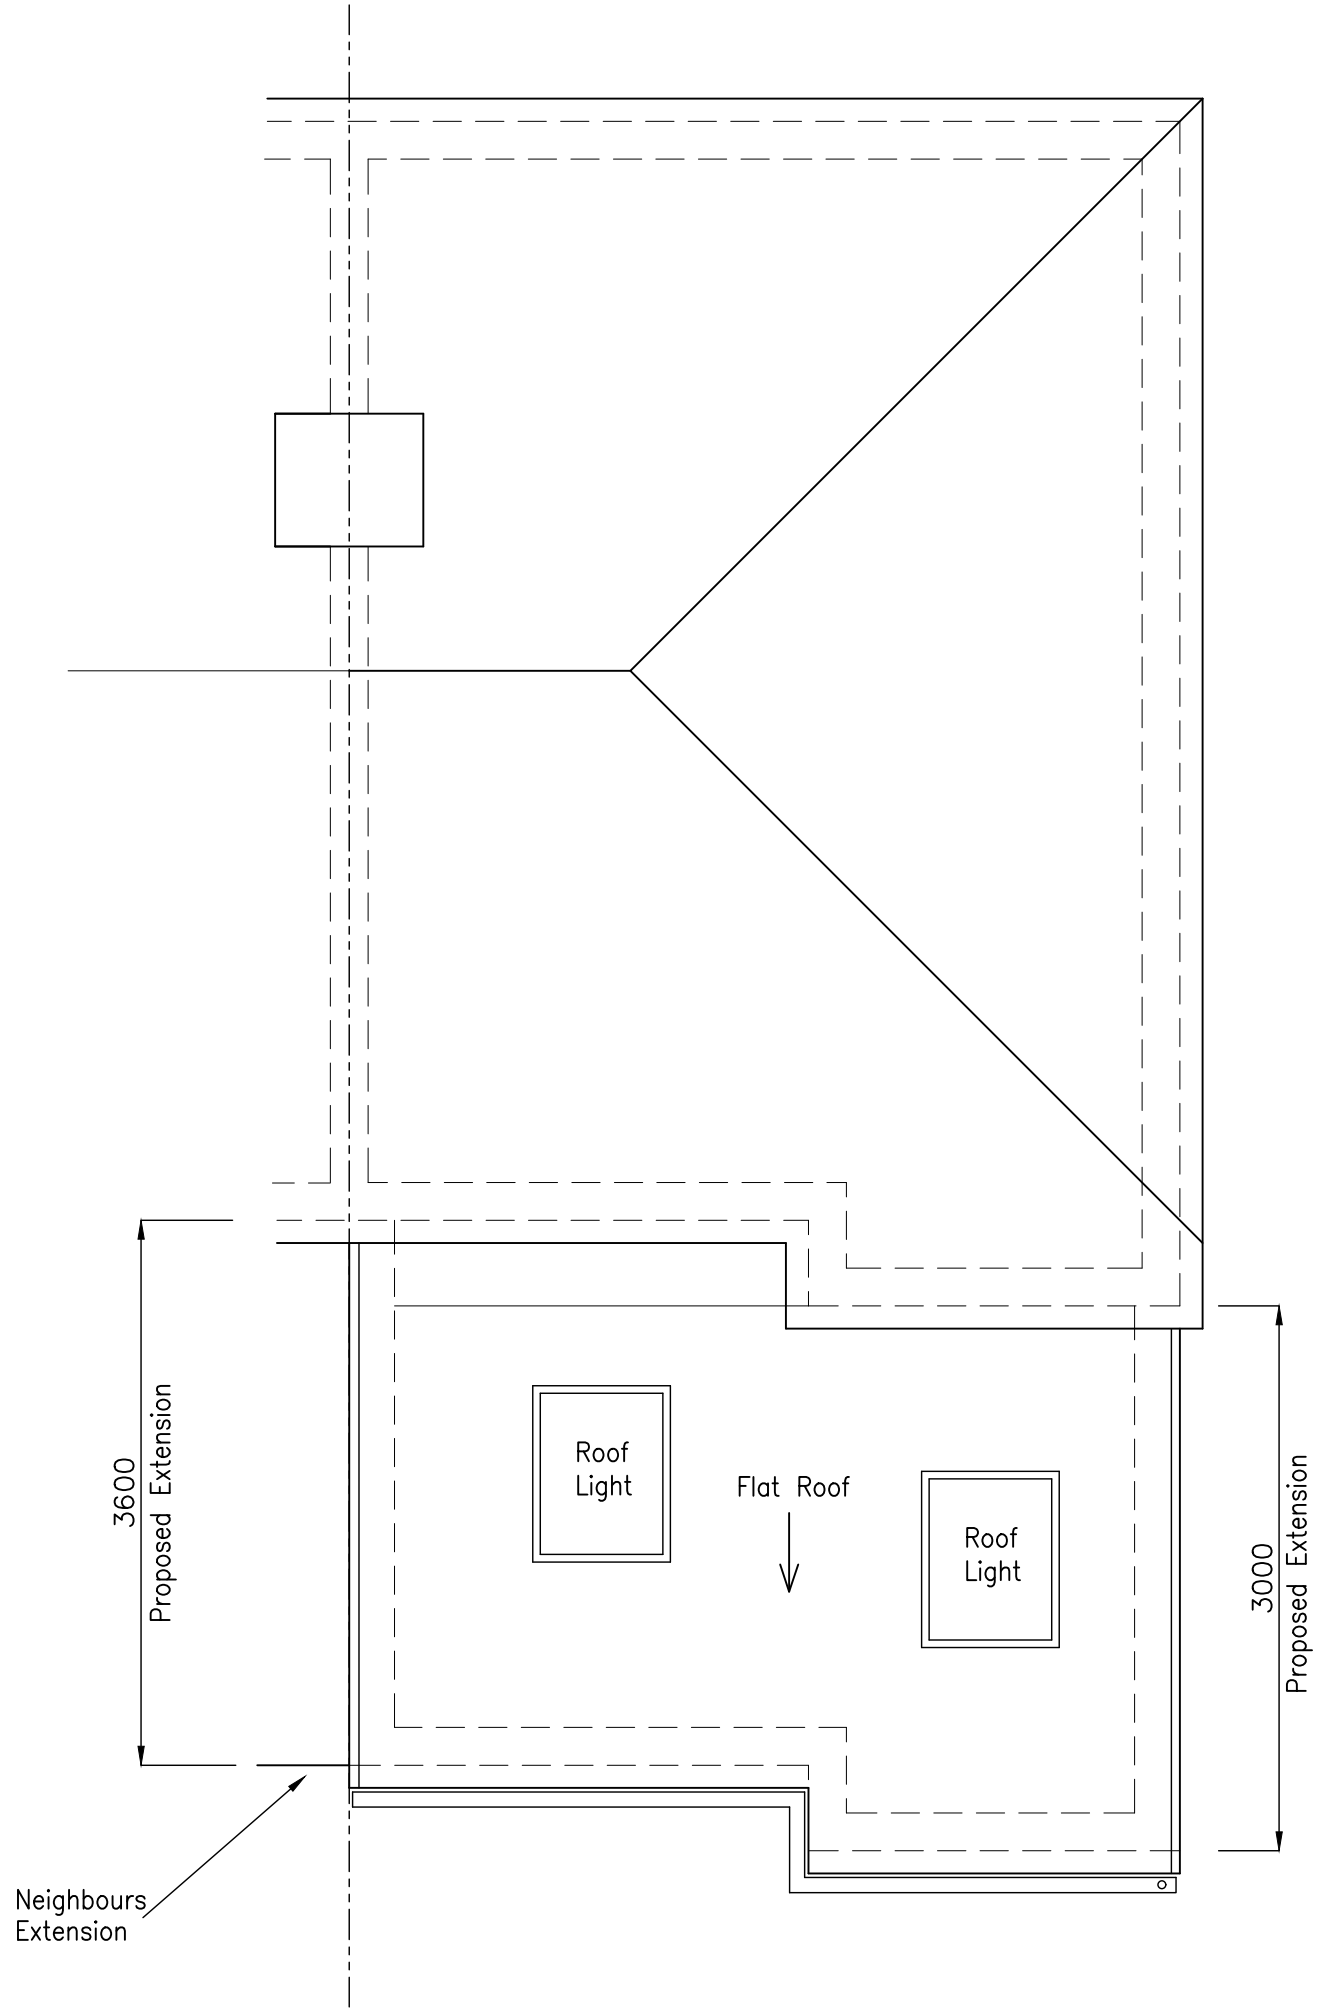

Proposed Roof Plan

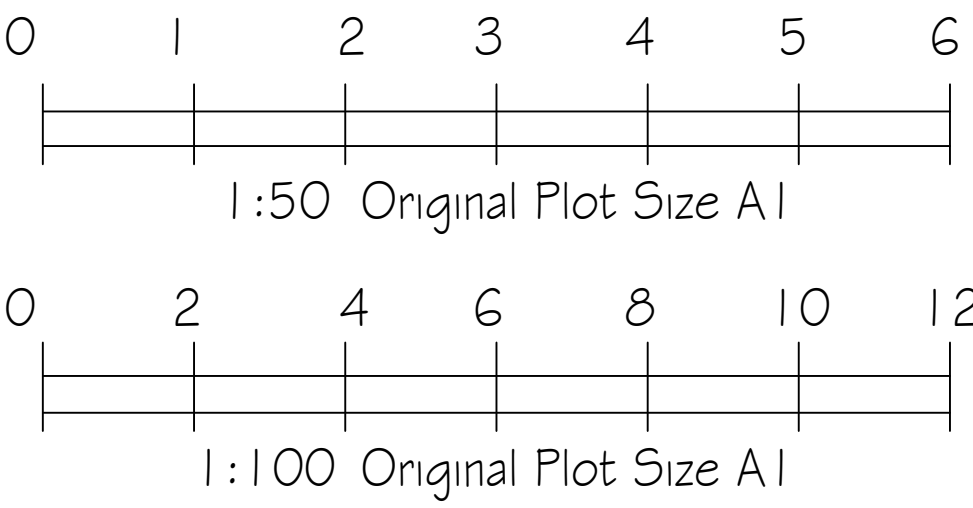


Application for Planning Permission

Proposed Works:


The planning proposal is to form a grd floor rear extension with a flat roof construction & 2No. Rooflights.

Material Specification:

- Roof: Flat Roof with glass fibre covering coloured black.
- Extension Walls: Rendered and painted white to match existing.
- Rear Doors & Windows: White Framed to match existing.
- Rooflights: Velux or Similar flat rooflights.

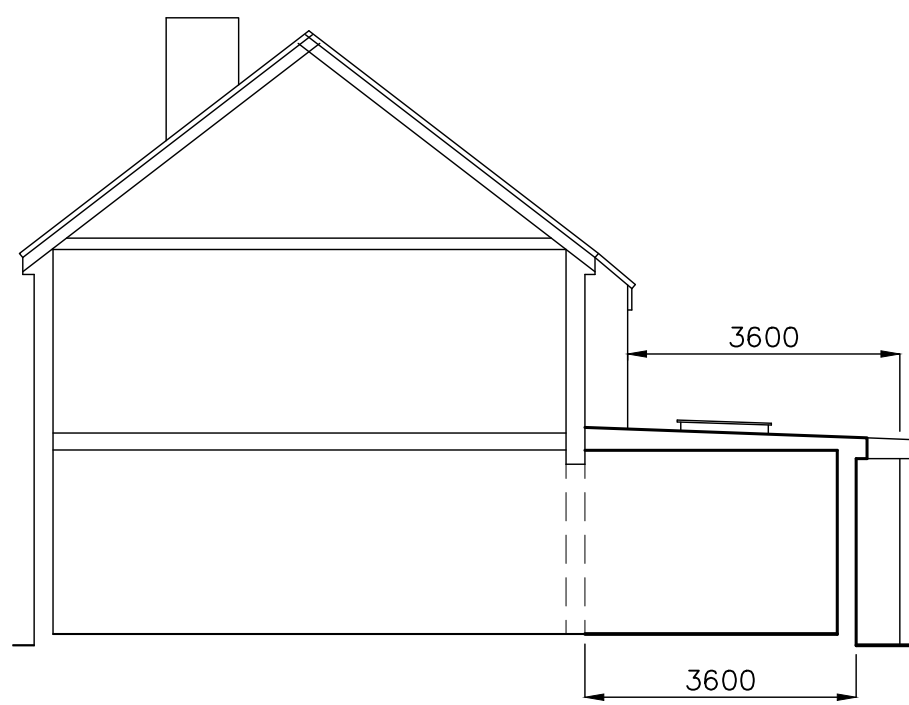

Proposed Side Elevation

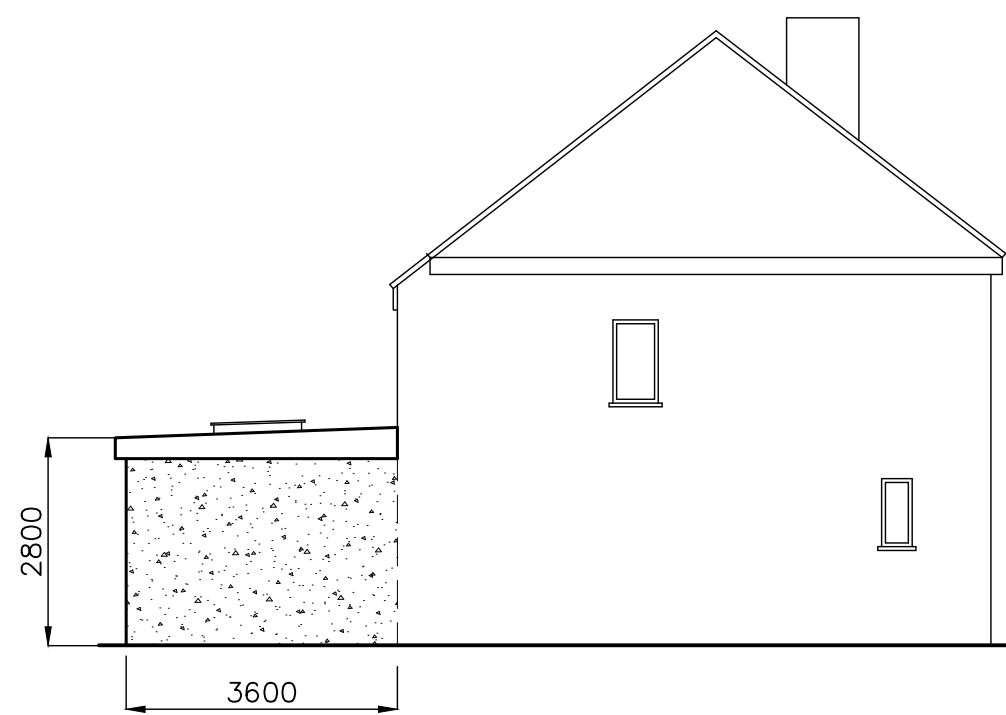

Proposed Side Elevation



Existing Rear Elevation

SITE: 129 PARKFIELD CRESCENT RUISLIP MIDDX HA4 ORD TITLE: PROPOSED GRD FLR REAR EXTENSION PROPOSED PLANS & ELEV'S			
Drawn	SH	Checked	
Date	OCT' 19	Scale	1:50 & 1:100
Drawing No.		Revision	
P / 1019 / PC2			