




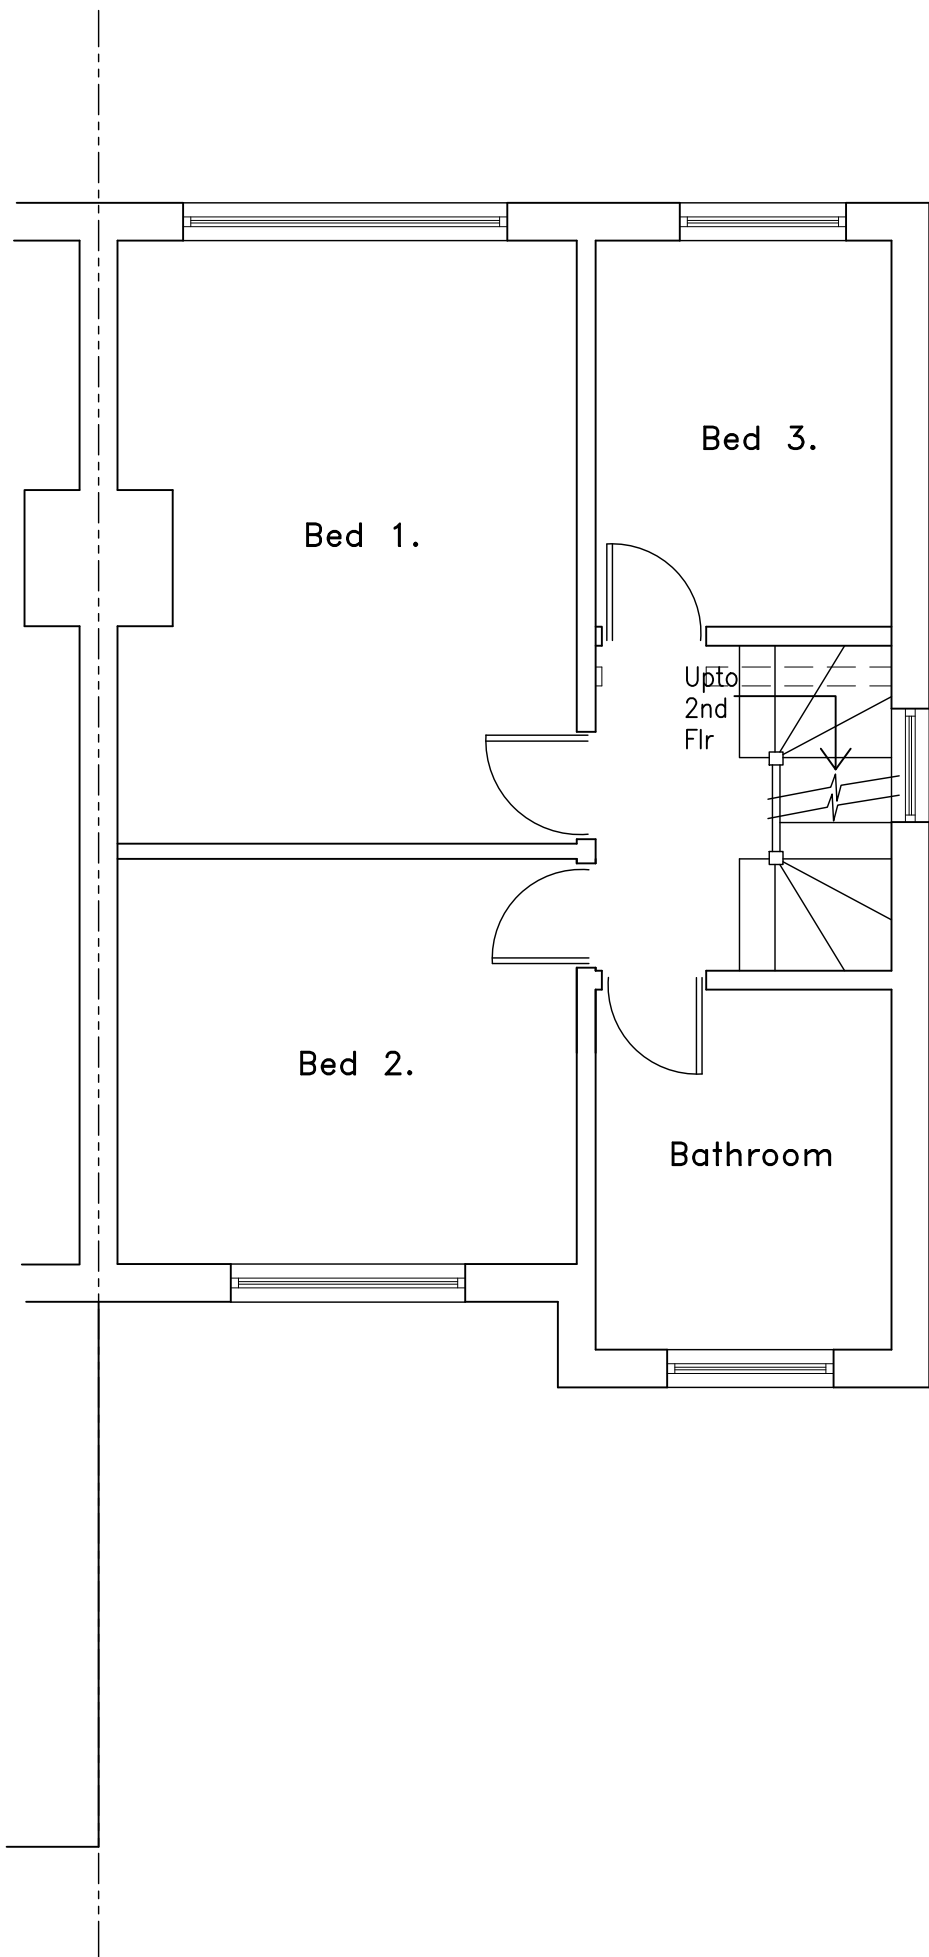

Proposed First Floor Plan (1:50)

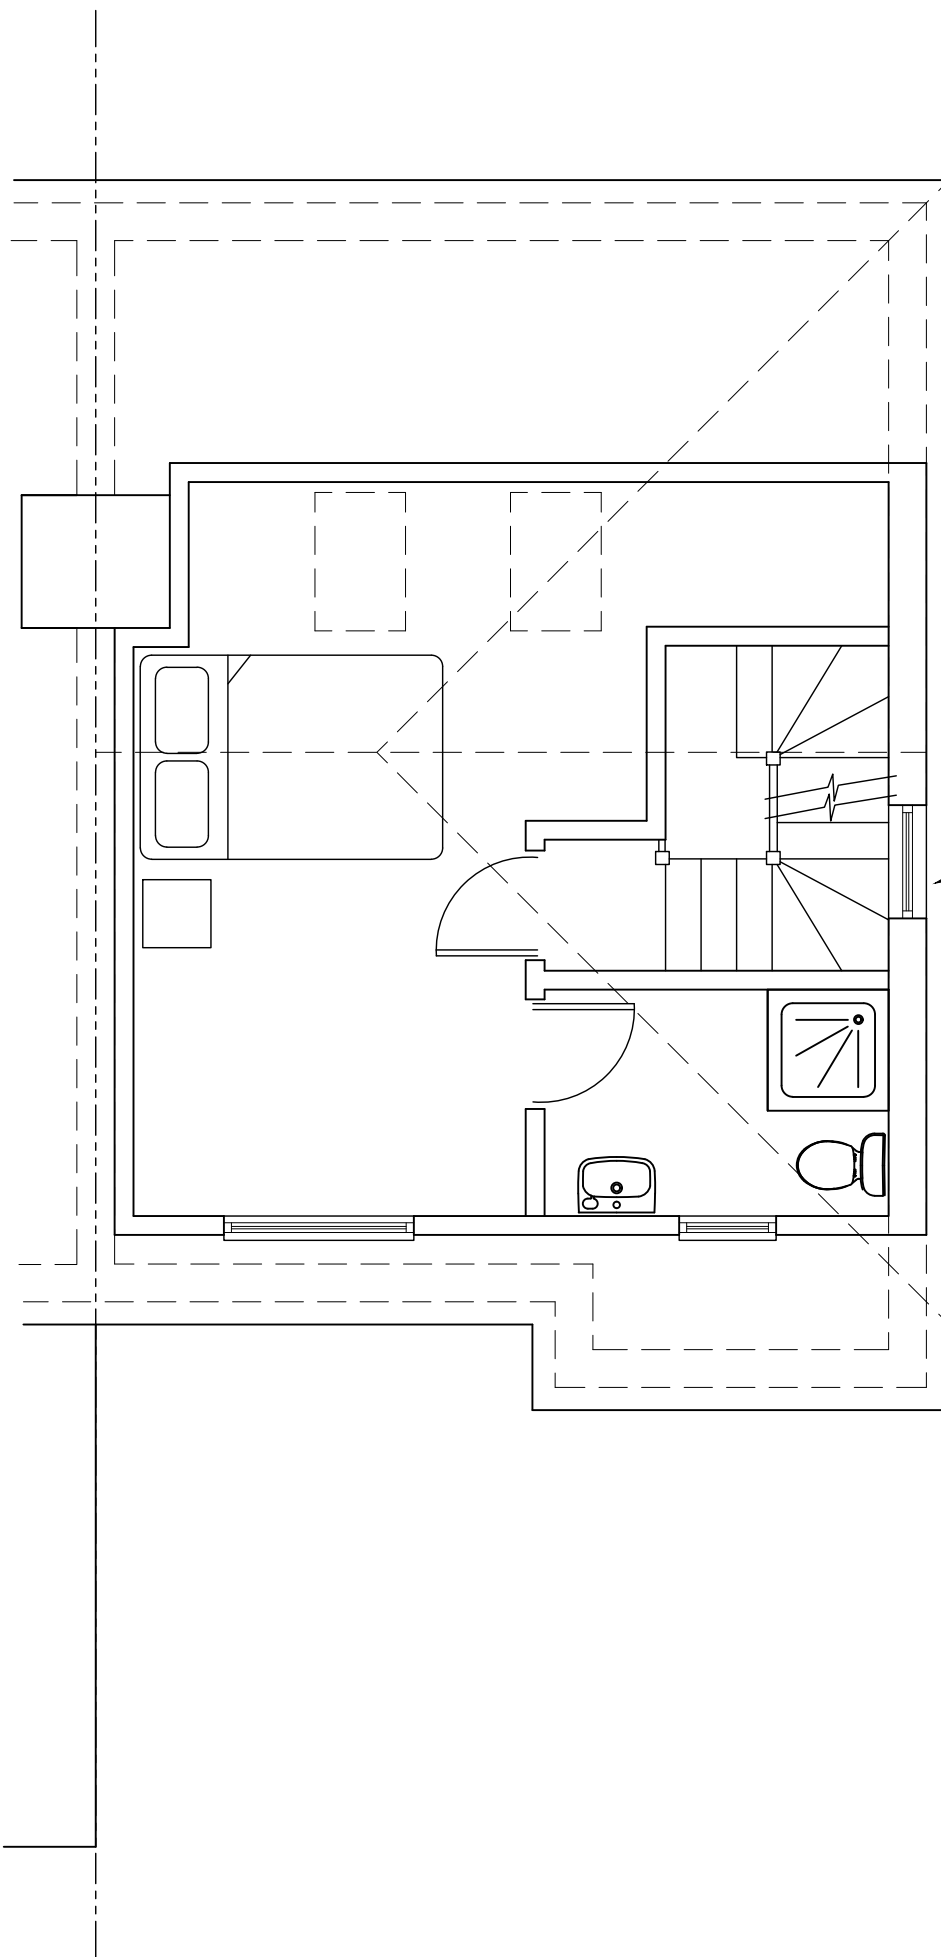

Proposed 2nd Plan (1:50)

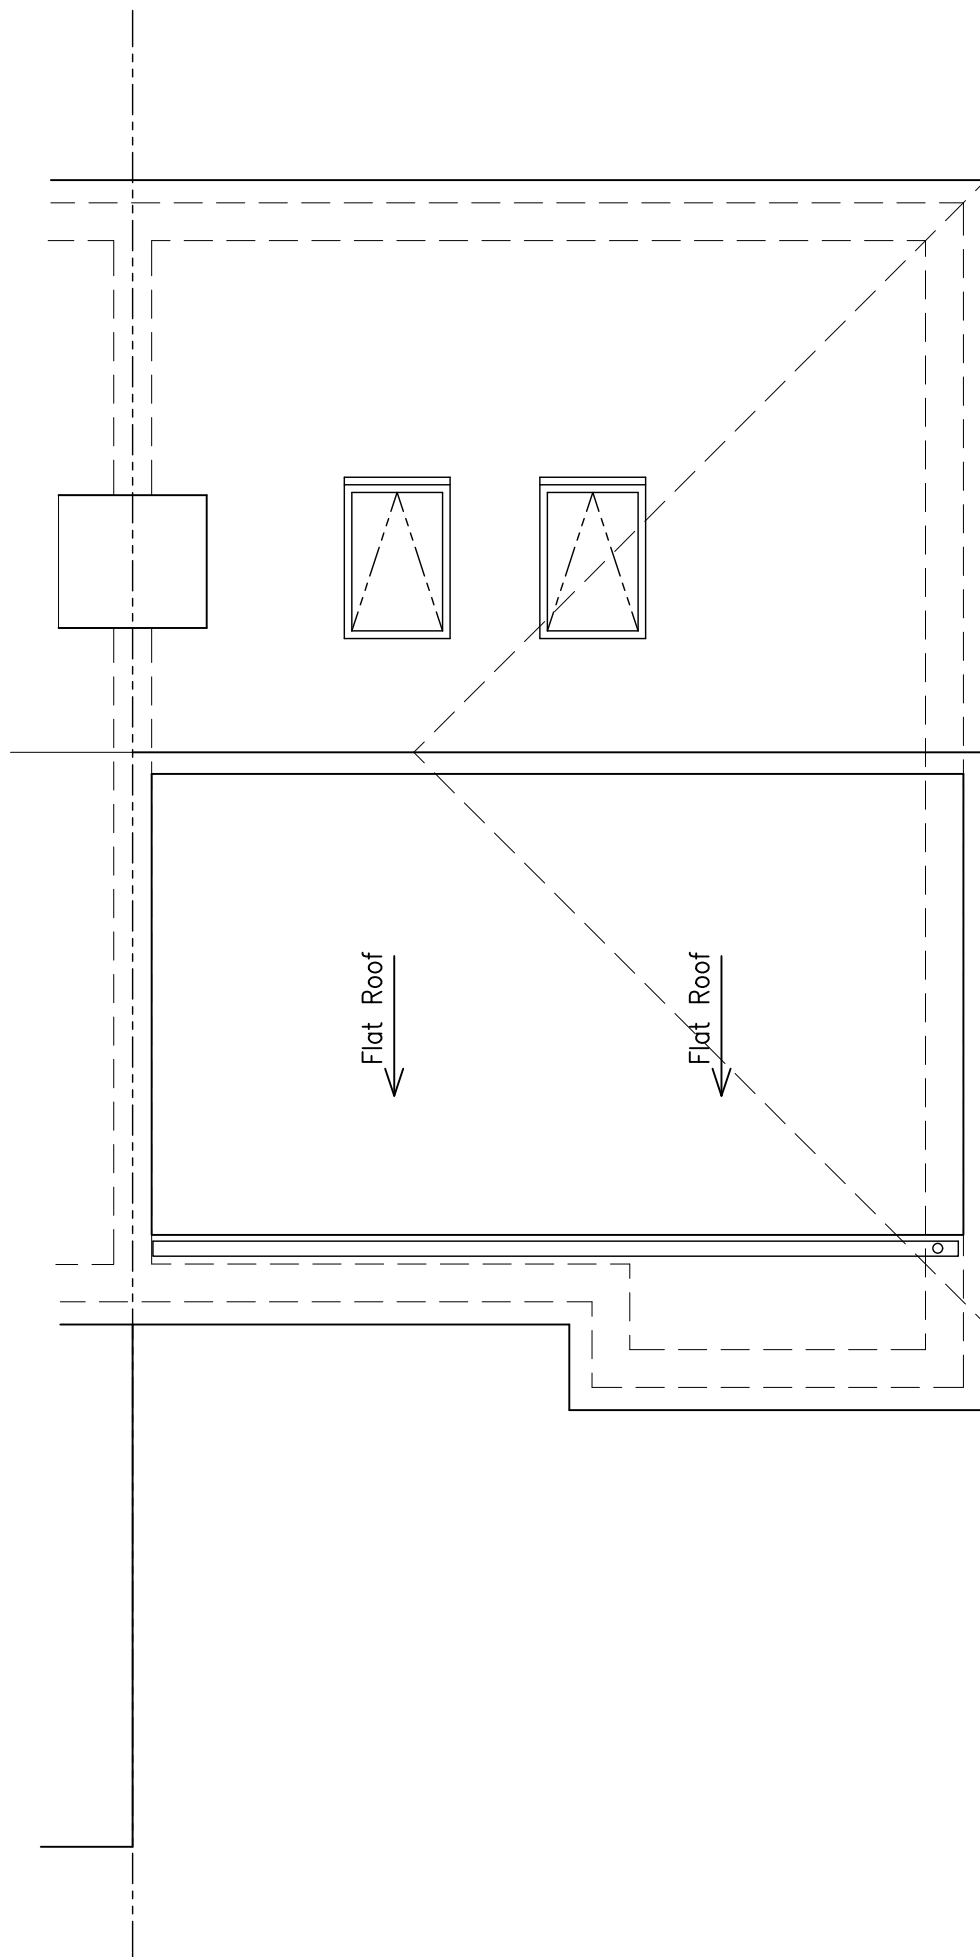

Proposed Roof Plan (1:50)

Material Specification:

Roof:
Flat Roof with glass fibre covering coloured black.
Raised Gable Walls:
Rendered and painted white to match existing.
Dormer Cheek Walls:
Vertical Tile hung to match extg roof tiles.
Dormer Windows:
White Framed to match existing.
Rooflights:
Velux or Similar rooflights.

Application for a Certificate of Lawfull Development


Hip to Gable + Rear Dormer Extension
-Less than 50.0m cube in volume
-No higher than existing ridge line
-Front Roof Slope un-changed.
-Dormer cheek set greater than 200mm from eaves.
-Proposed materials to match existing.
-Rooflights project no higher than 100mm above roofline.

Proposed Extension Volume Calculation


Hip to Gable = $(7.4\text{m} \times 3.3\text{m} \times 6.65\text{m})/6 = 14.9\text{m}^3$
Rear Dormer = $5.4\text{m} \times 3.1\text{m} \times 2.55\text{m}/2 = 20.6\text{m}^3$
Total = $35.5\text{m}^3 < 50.0\text{m}^3$




Proposed Rear Elevation (1:100)

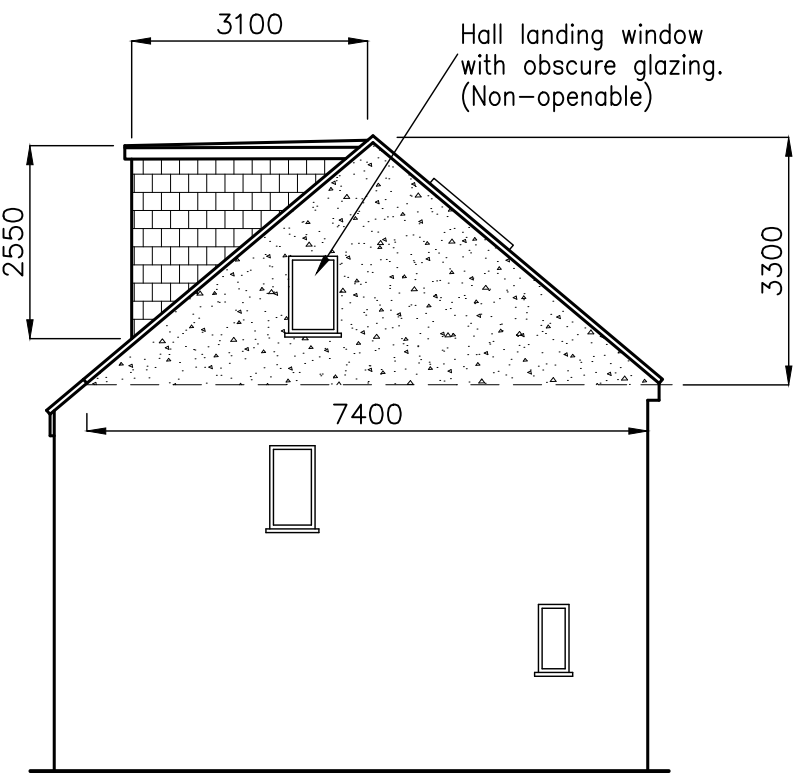

Proposed Side Elevation (1:100)

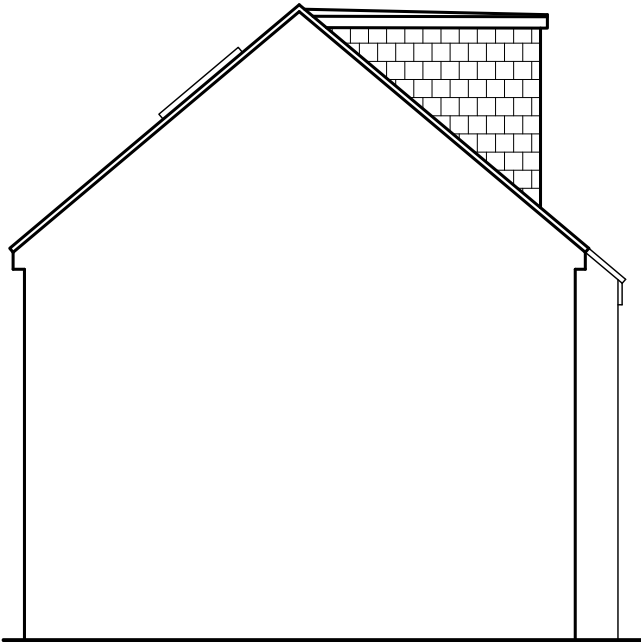

Proposed Side Elevation (1:100)

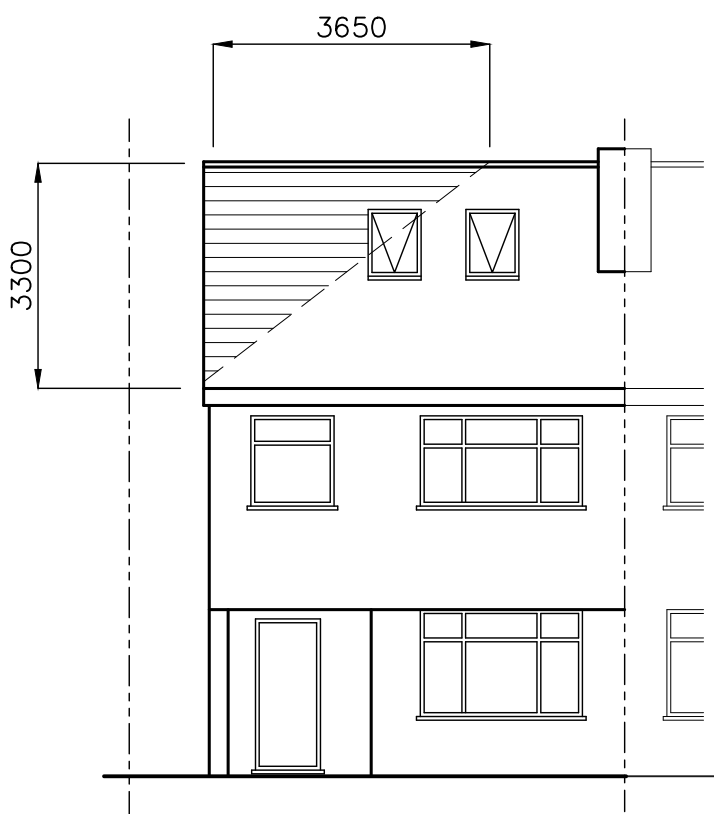

Proposed Rear Elevation (1:100)

SITE: 129 PARKFIELD CRESCENT RUISLIP MIDDX HA4 ORD TITLE: PROPOSED LOFT CONVERSION & EXTENSION PROPOSED PLANS & ELEV'S			
Drawn SH	Checked		
Date OCT' 19	Scale 1:50 & 1:100		
Drawing No.		Revision	
P / 1020 / PC2			