


NOTES


The Contractor must verify all dimensions at the site before setting out, commencing work, or making any shop drawings. Any discrepancies must be reported to the Contract Administrator / Architect before proceeding.

This drawing to be used for estimating purposes only. The Contractor must not use this drawing for construction until the structural design has been carried out and confirmation given by Building Control that the design is acceptable. Architect's drawings to be used in conjunction with the structural drawings.


DO NOT SCALE FROM THIS DRAWING.

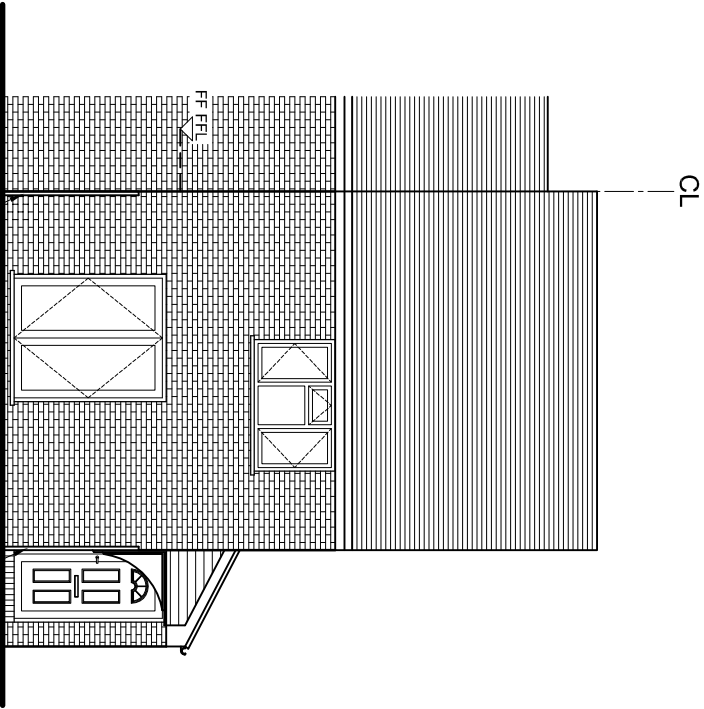


EXISTING SIDE ELEVATION

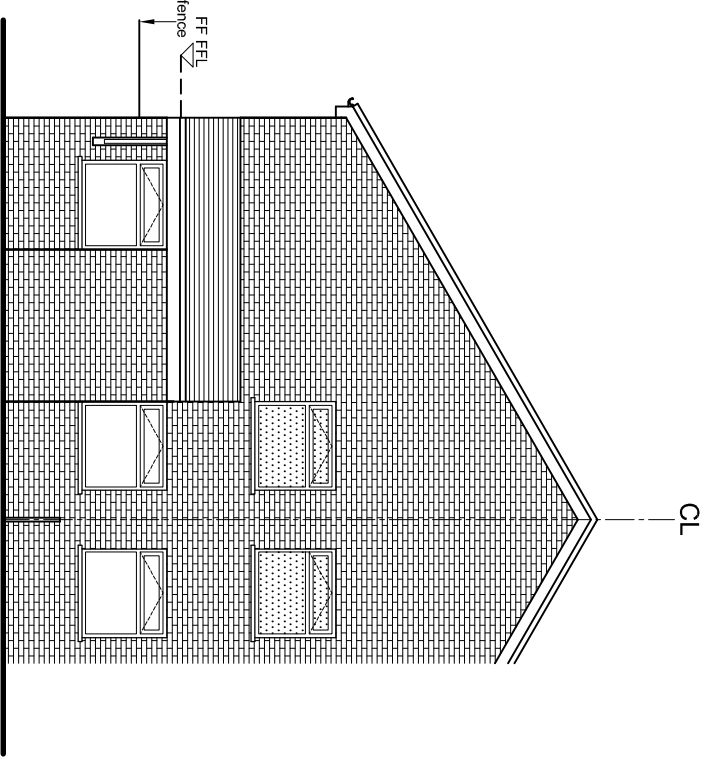

EXISTING FRONT ELEVATION

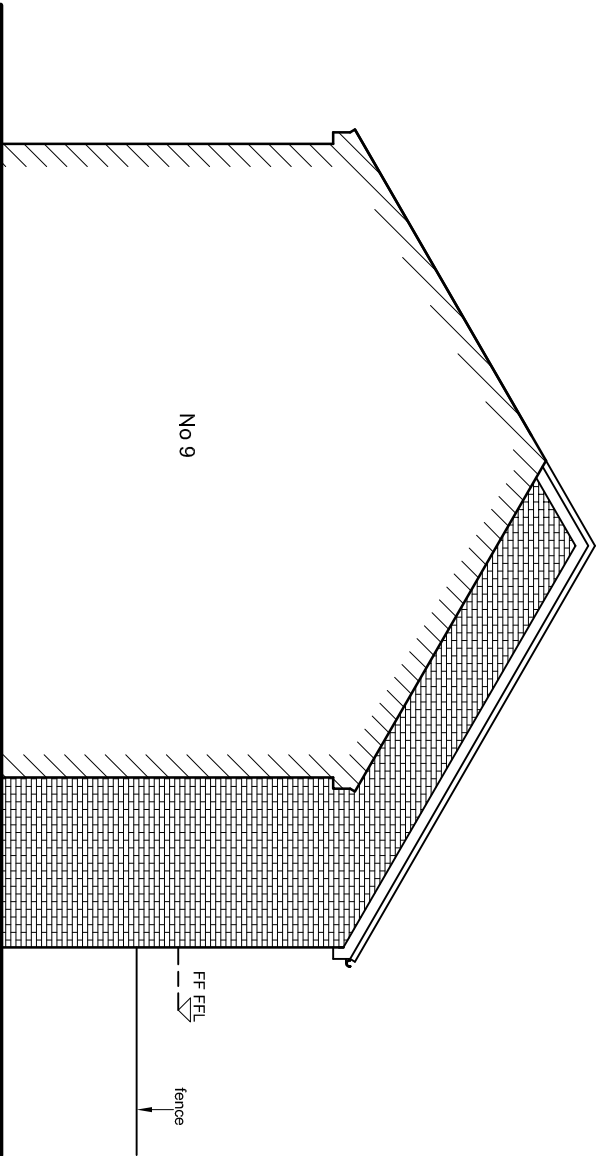

EXISTING REAR ELEVATION

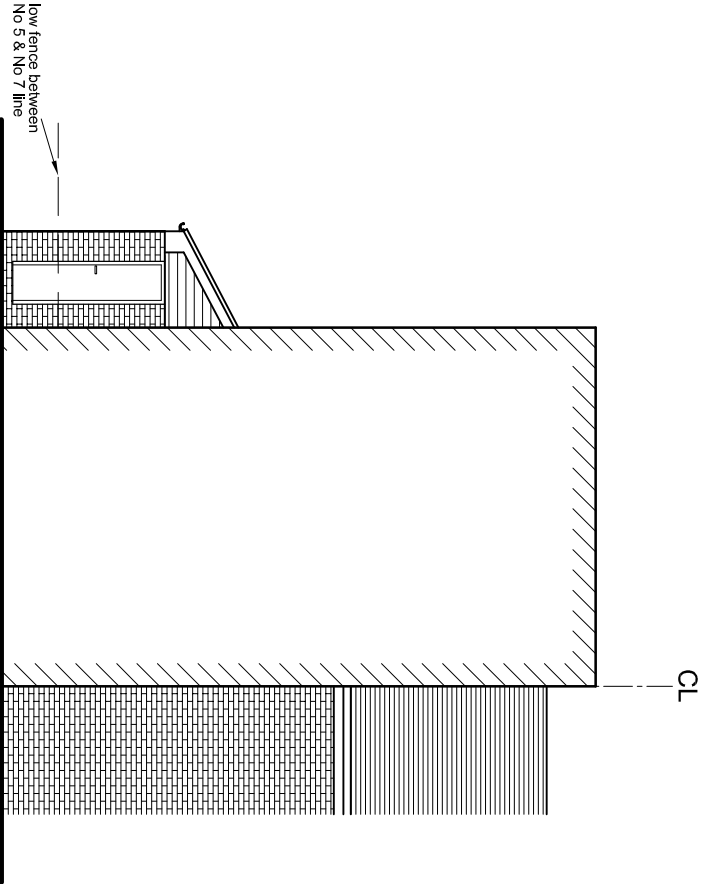

EXISTING SIDE ELEVATION



Rev	-	-	Initials	-	Date	-
Revision notes						
						
GGC DESIGN LTD CHARTERED ARCHITECT Tel: 01895 610 932 Mob: 07976 732 636 g.g.c@btinternet.com						
PROJECT 5 ALDENHAM DRIVE, UXBRIDGE UB8 3AU PORCH EXTENSION & SIDE EXTENSION						
DESCRIPTION EXISTING ELEVATIONS						
SCALE 1:100 @ A3	DRAWN BY JT	DESIGNED BY GC	DATE 13/10/20	REV. A		
DRAWING No. 5 ALD / P1 / 05						