




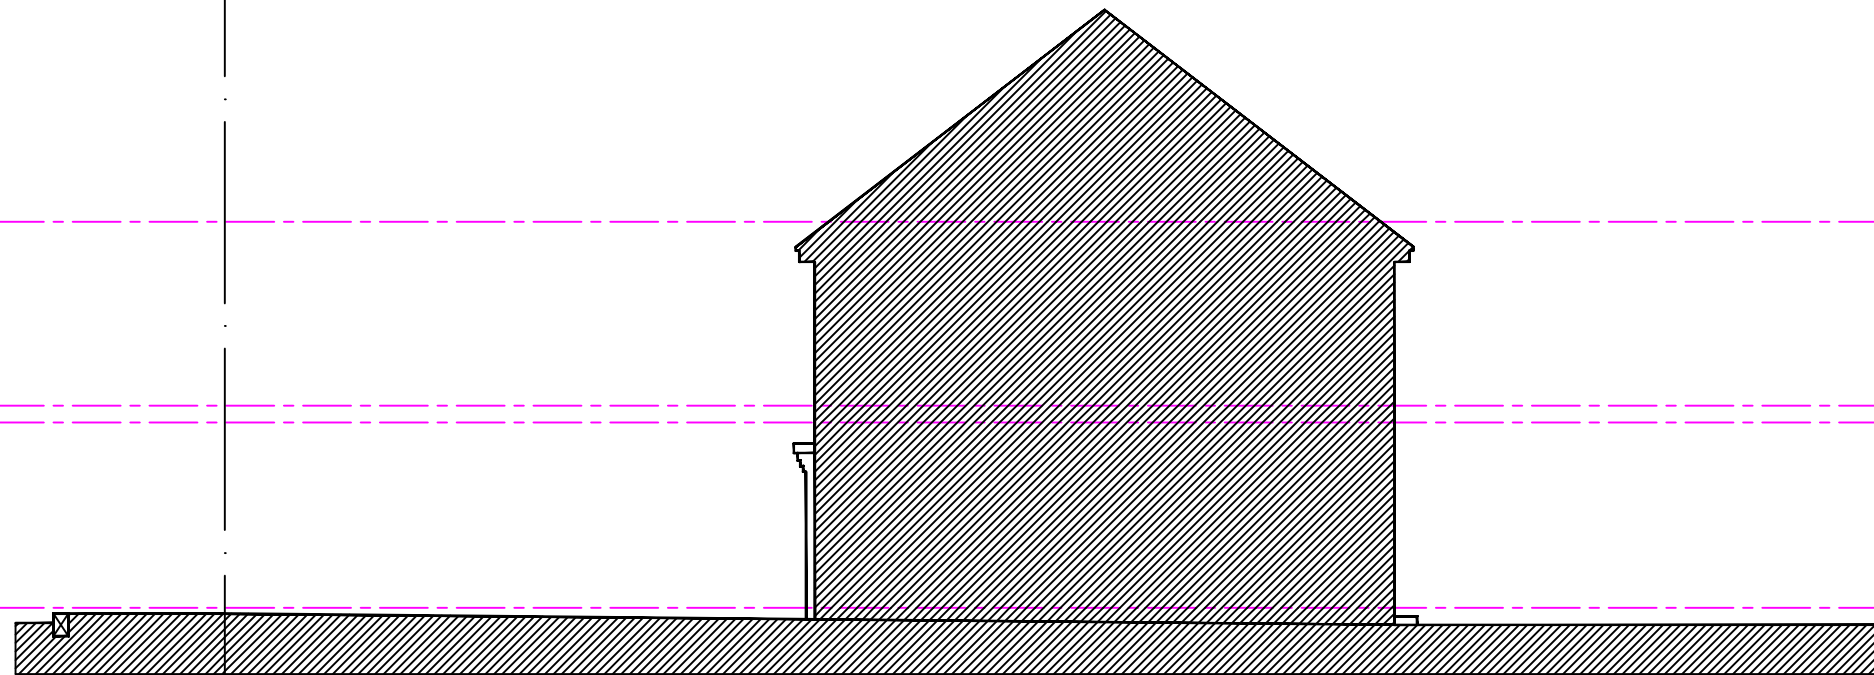

OTHER SIDE ELEVATION


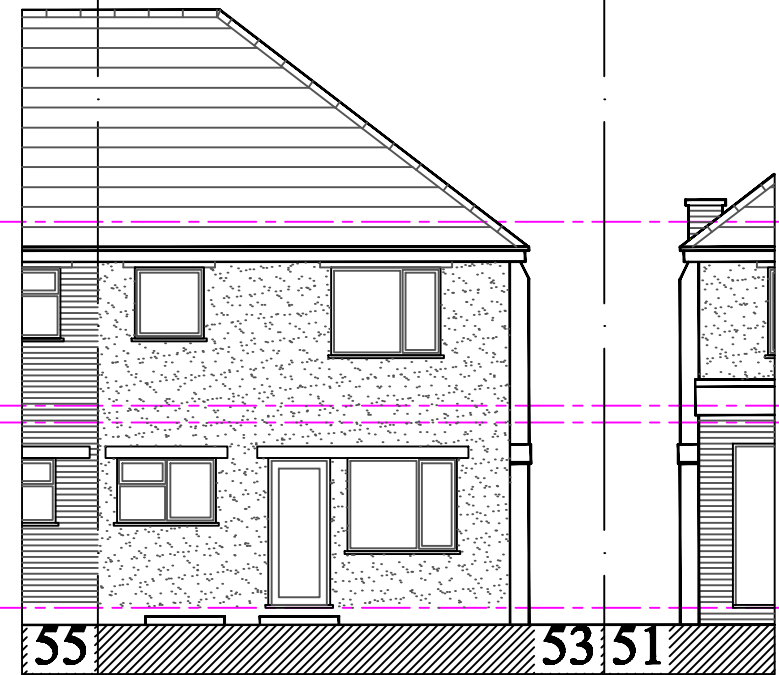


REAR ELEVATION

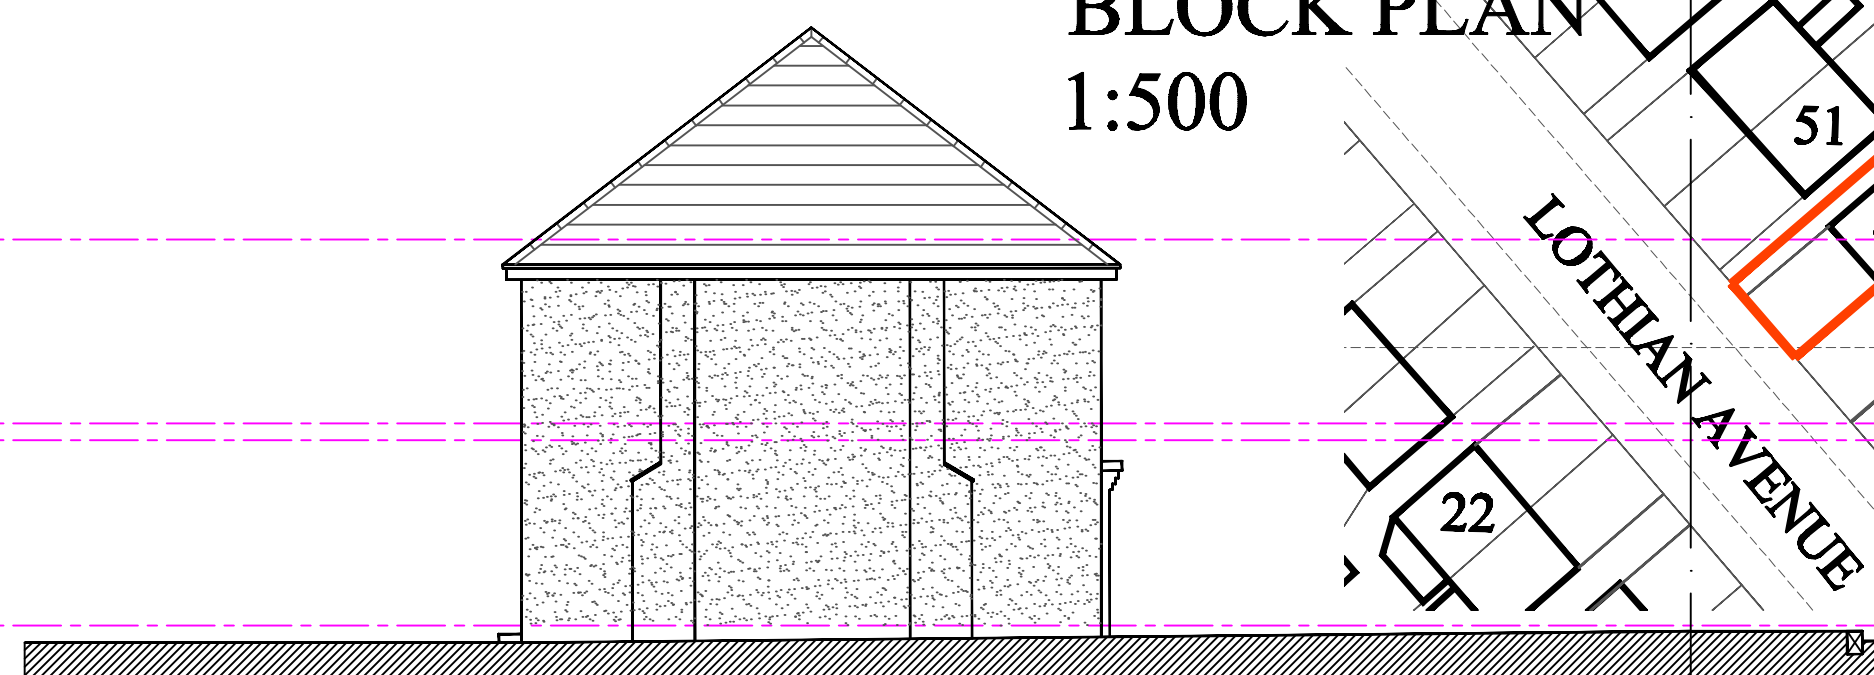

SIDE ELEVATION

BLOCK PLAN
1:500

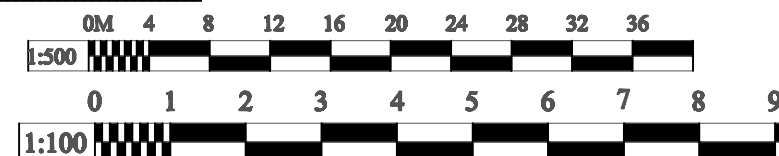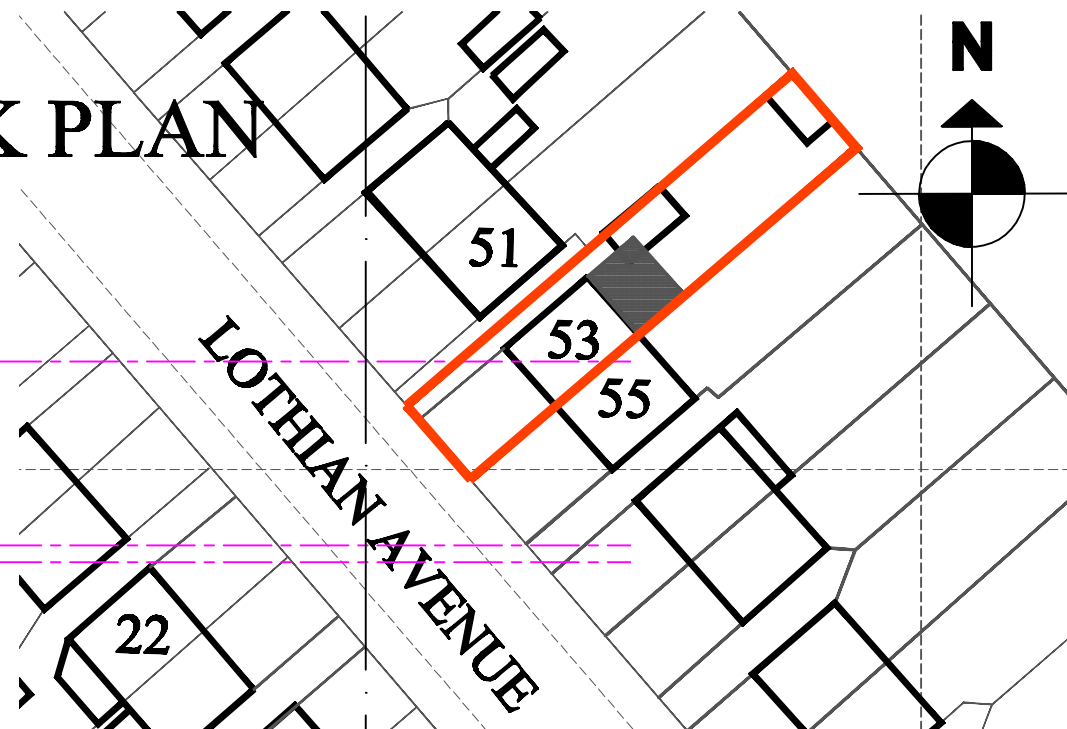

© 2020
B. L. BHARADIA, BSLAmb, MAAmb,
17 POPE CLOSE,
FELTHAM,
MIDDX. TW14 9PQ.
bharadia.bharat@yahoo.co.uk
tel: 07913 536633

PROJECT
53 LOTHIAN AVENUE,
HAYES UB4 0EG.

DRAWING TITLE
EXISTING ELEVATIONS &
BLOCK PLAN

STATUS
PLANNING

SCALES
1:100, 500 @ A3

BY
BB

DATE
12.08.2020

CHECKED BY
BB

DRAWING NO.
2020(AR)17-02

REV.
