

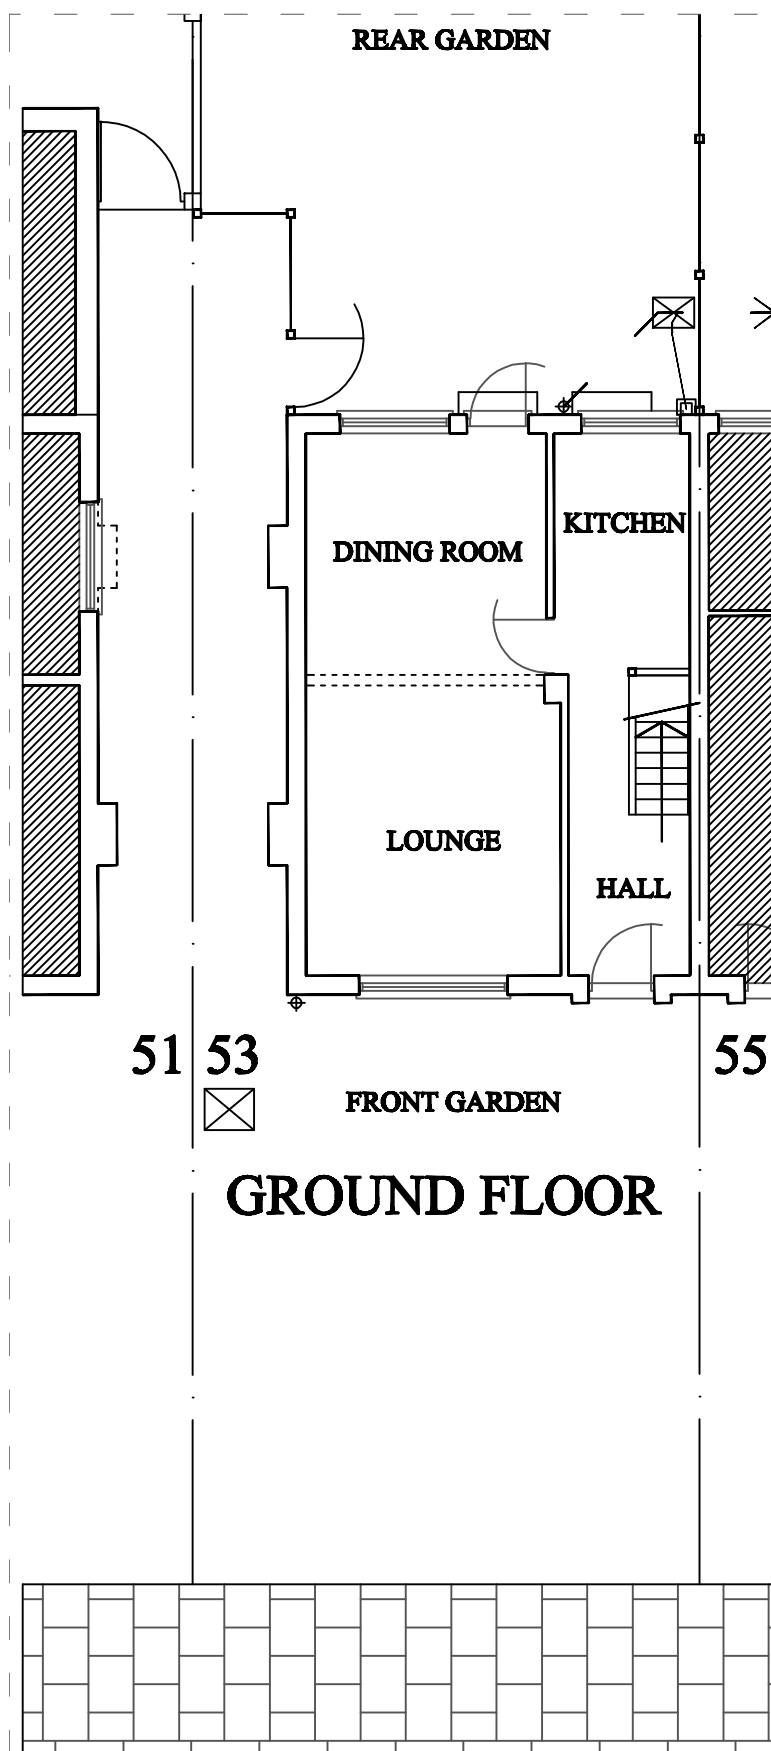



51 53 55

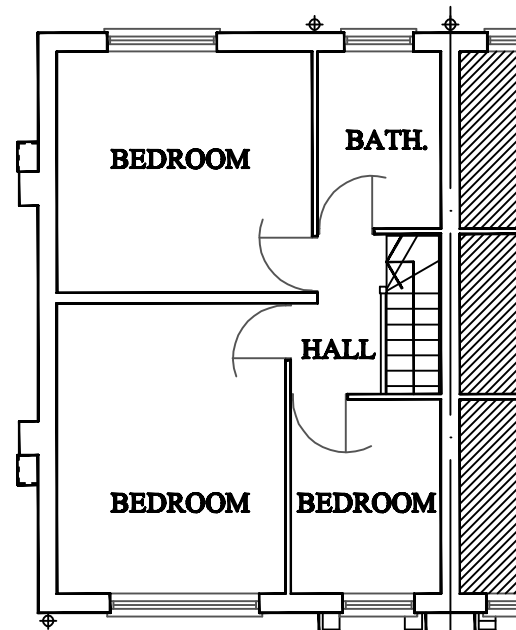

51 53 55

 

51 53 55

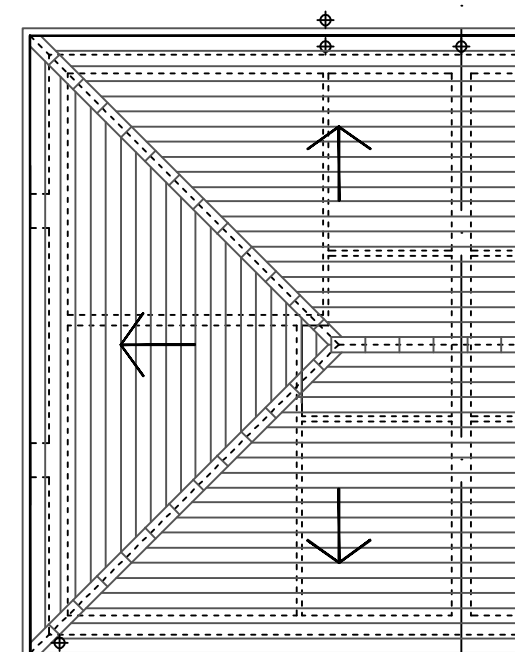

51 53 55

GROUND FLOOR

FIRST FLOOR

ROOF PLAN

© 2020
B. L. BHARADIA, *BS&Arch, M.A.A.Arch.*,
17 POPE CLOSE,
FELTHAM,
MIDDLESEX. TW14 9PQ.
bharadia.bharat@yahoo.co.uk
tel: 07913 536633

PROJECT
53 LOTHIAN AVENUE,
HAYES UB4 0EG.

DRAWING TITLE
EXISTING PLANS

STATUS
PLANNING

SCALES
1:100,500@A3

BY
BB

DATE
01.12.2021

CHECKED BY
BB

DRAWING NO.
2021(AR)17-01

REV.

