




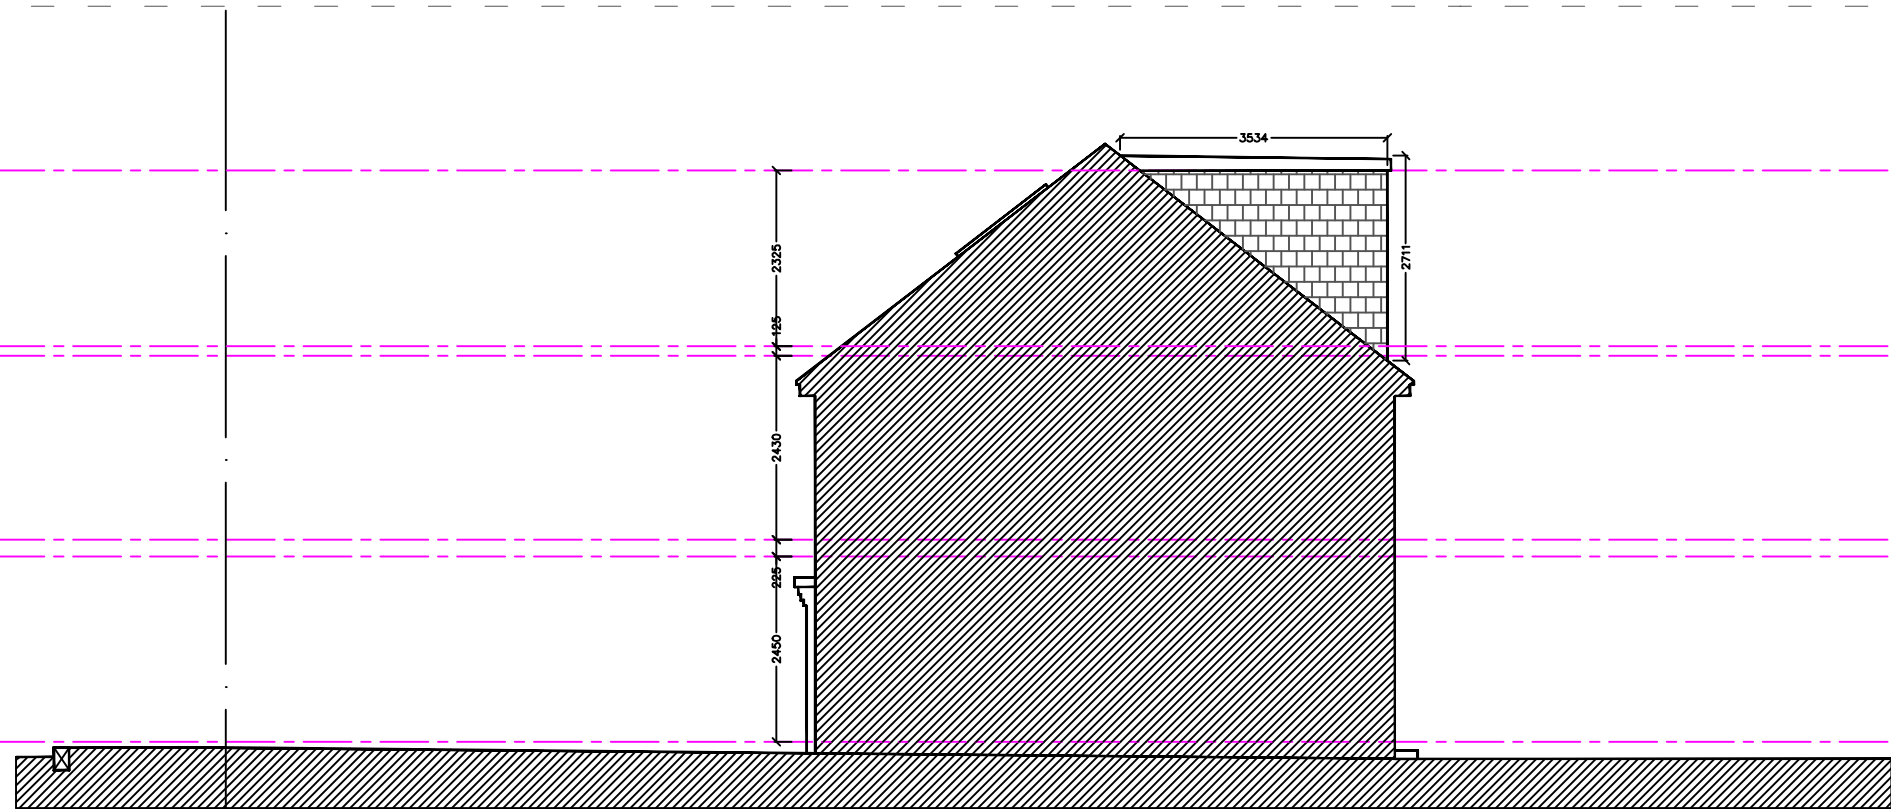


OTHER SIDE ELEVATION

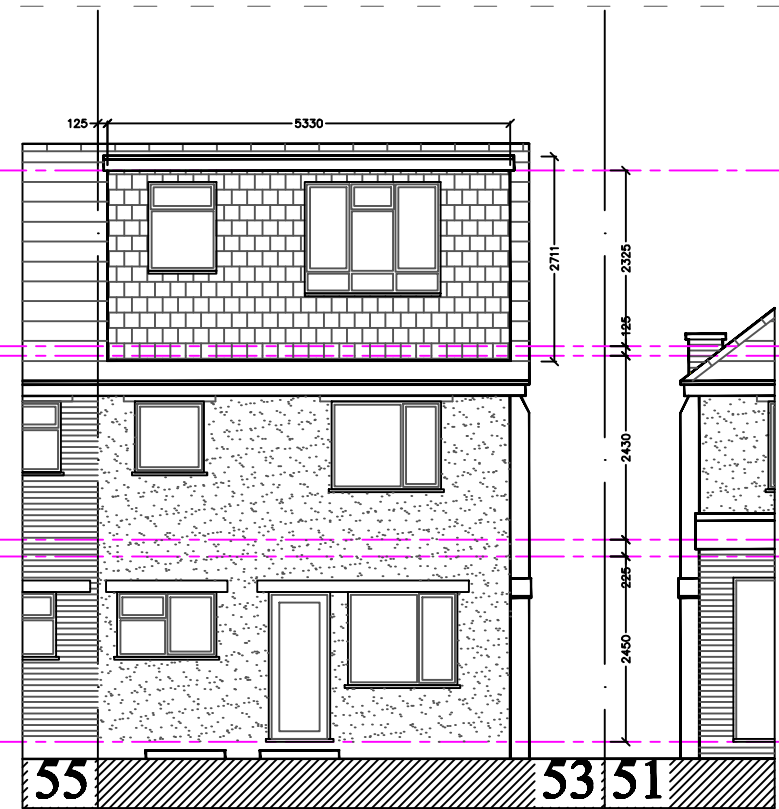

REAR ELEVATION

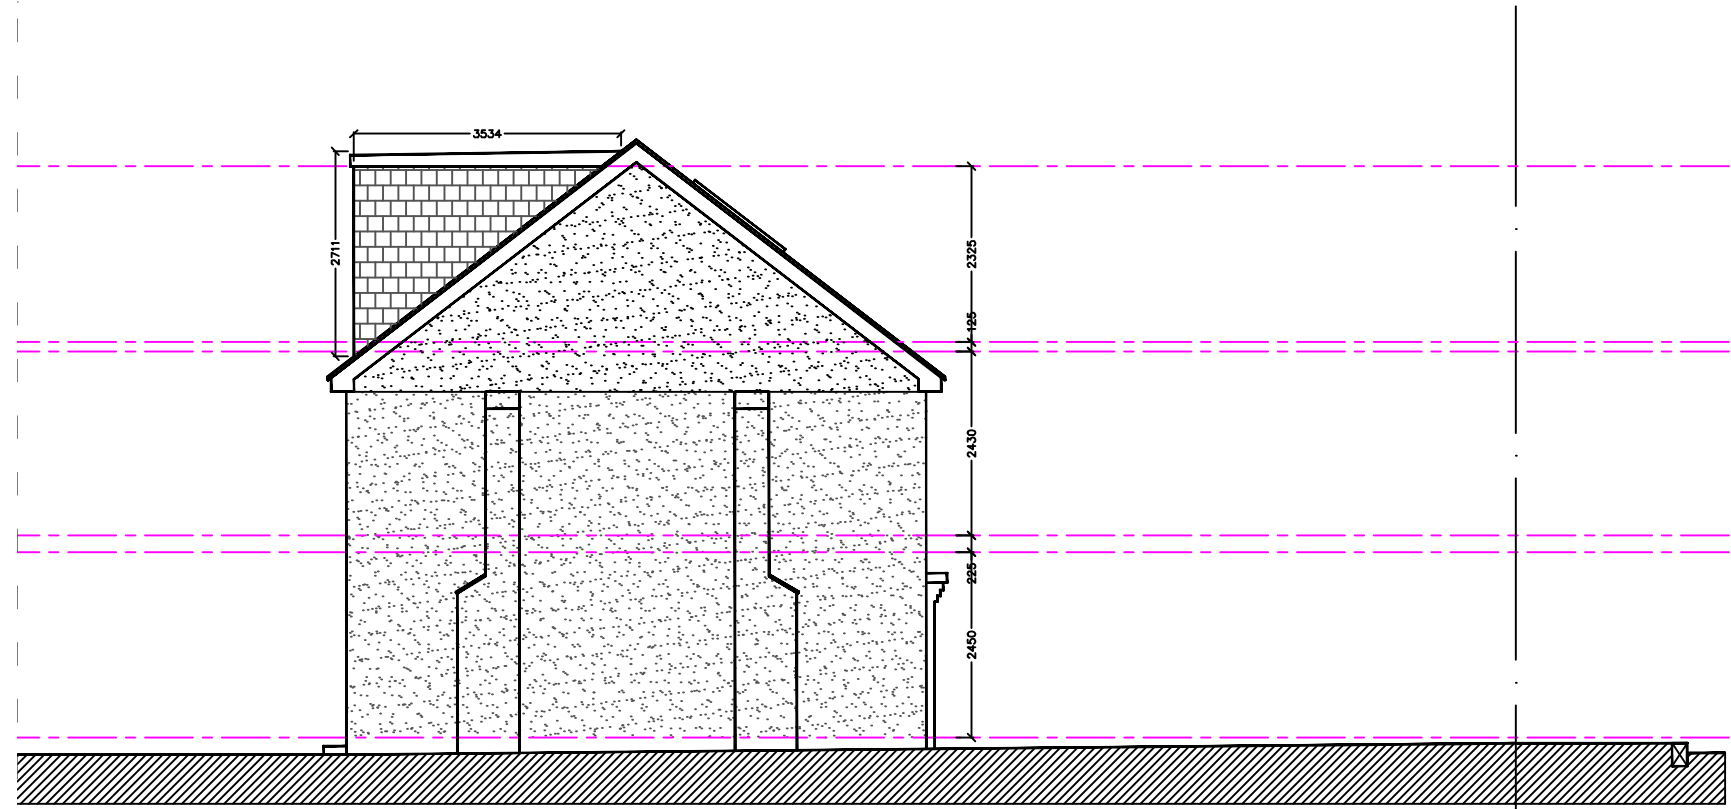

SIDE ELEVATION

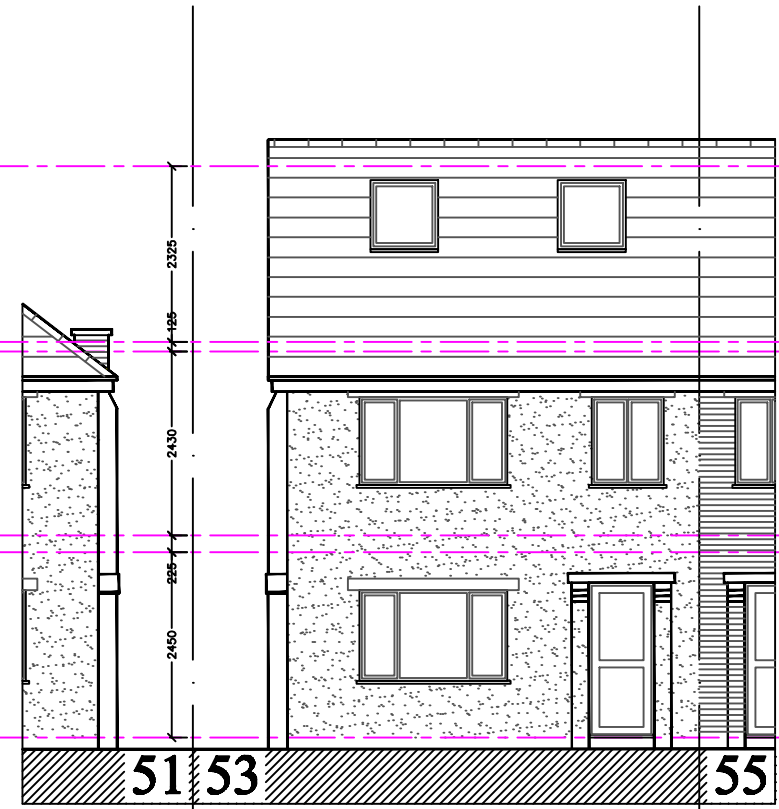

FRONT ELEVATION



© 2020 B. L. BHARADIA , BSA, Arch, M.A., A.Arch. , 17 POPE CLOSE, FELTHAM, MIDDX. TW14 9PQ. bharadia.bharat@yahoo.co.uk tel: 07913 536633	
PROJECT 53 LOTHIAN AVENUE, HAYES UB4 0EG.	
DRAWING TITLE PROPOSED ELEVATIONS	
STATUS PLANNING	
SCALES 1:100 @ A3	BY BB
DATE 01.12.2021	CHECKED BY BB
DRAWING NO. 2021(AR)17-04	REV. --