




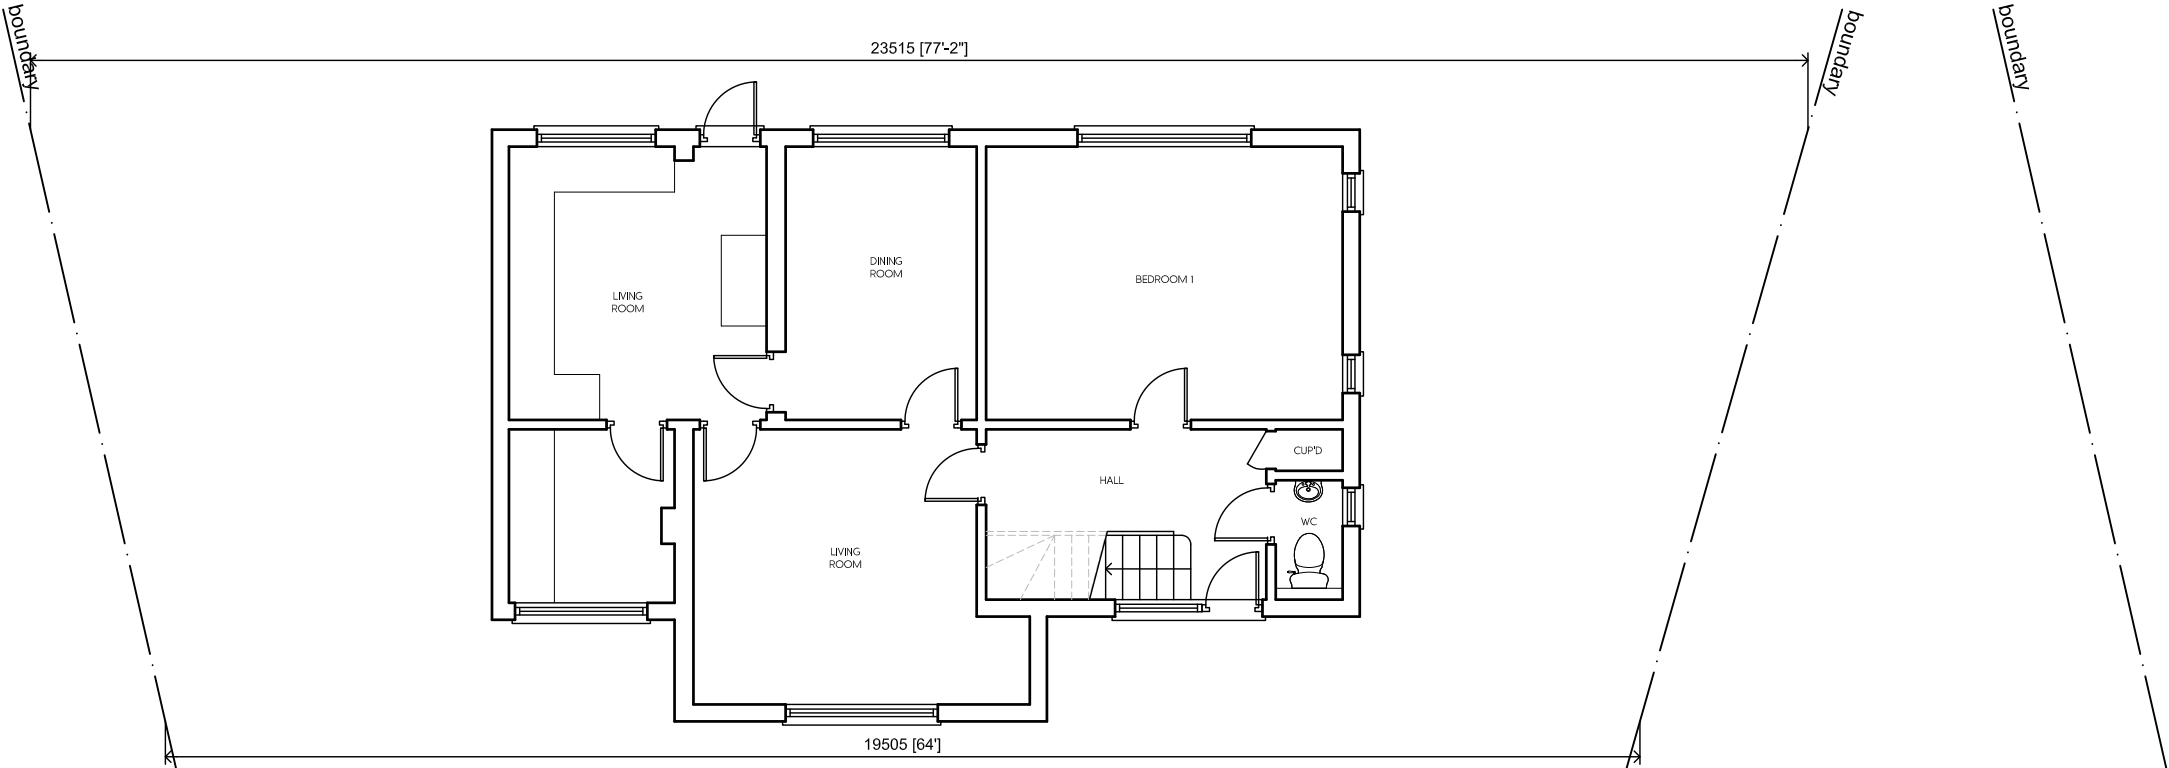

EXISTING GROUND FLOOR PLAN

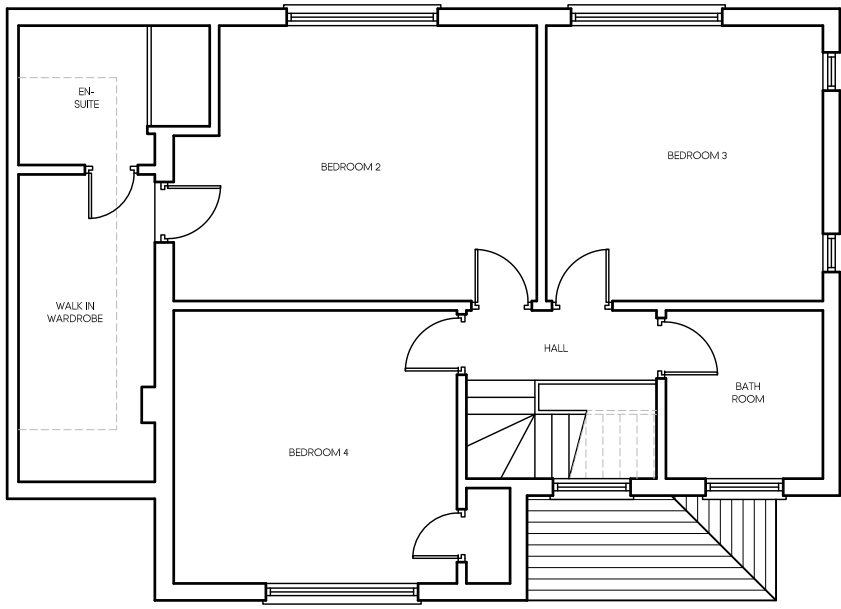


EXISTING FIRST FLOOR PLAN

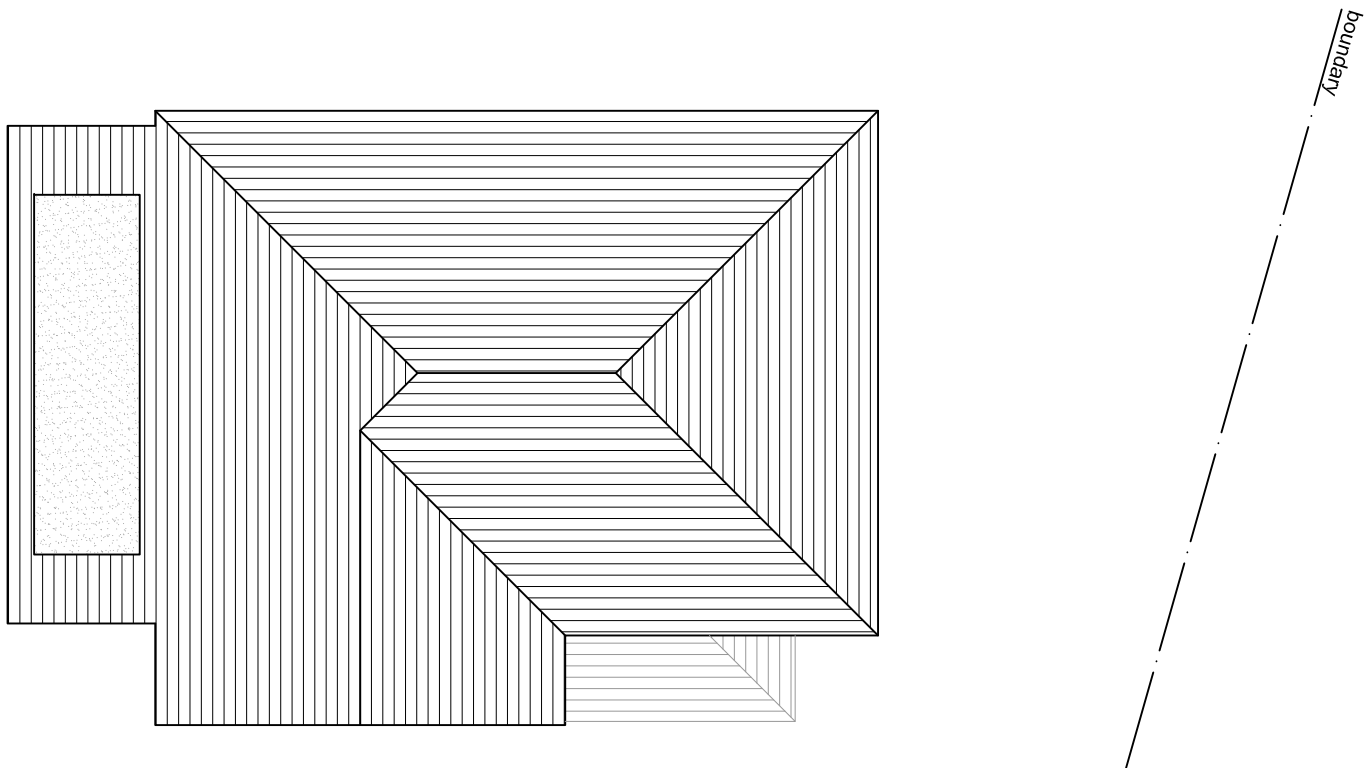


EXISTING ROOF PLAN



EXISTING FRONT ELEVATION

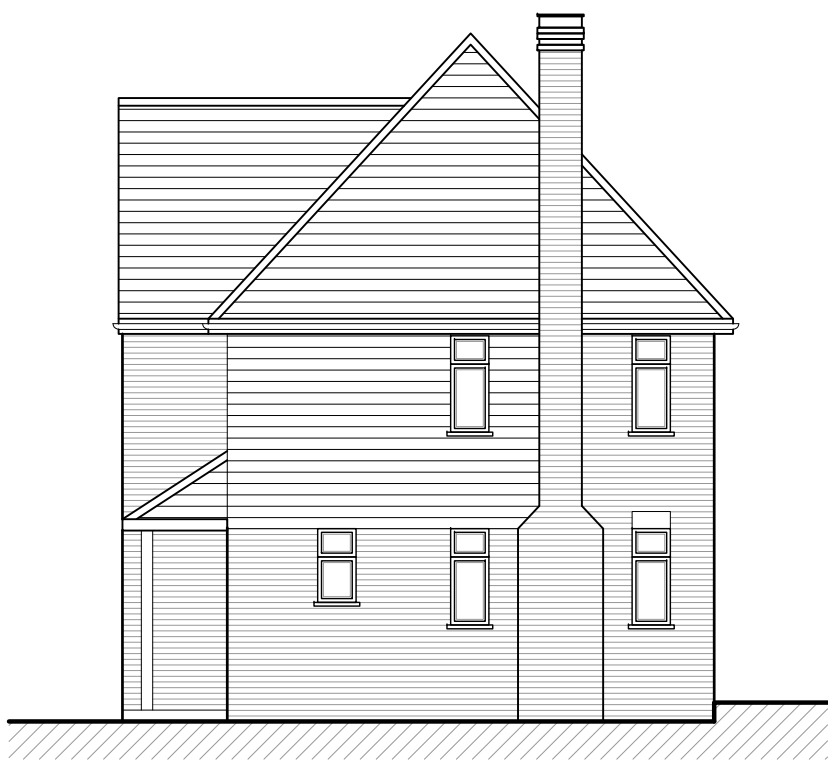


EXISTING SIDE ELEVATION

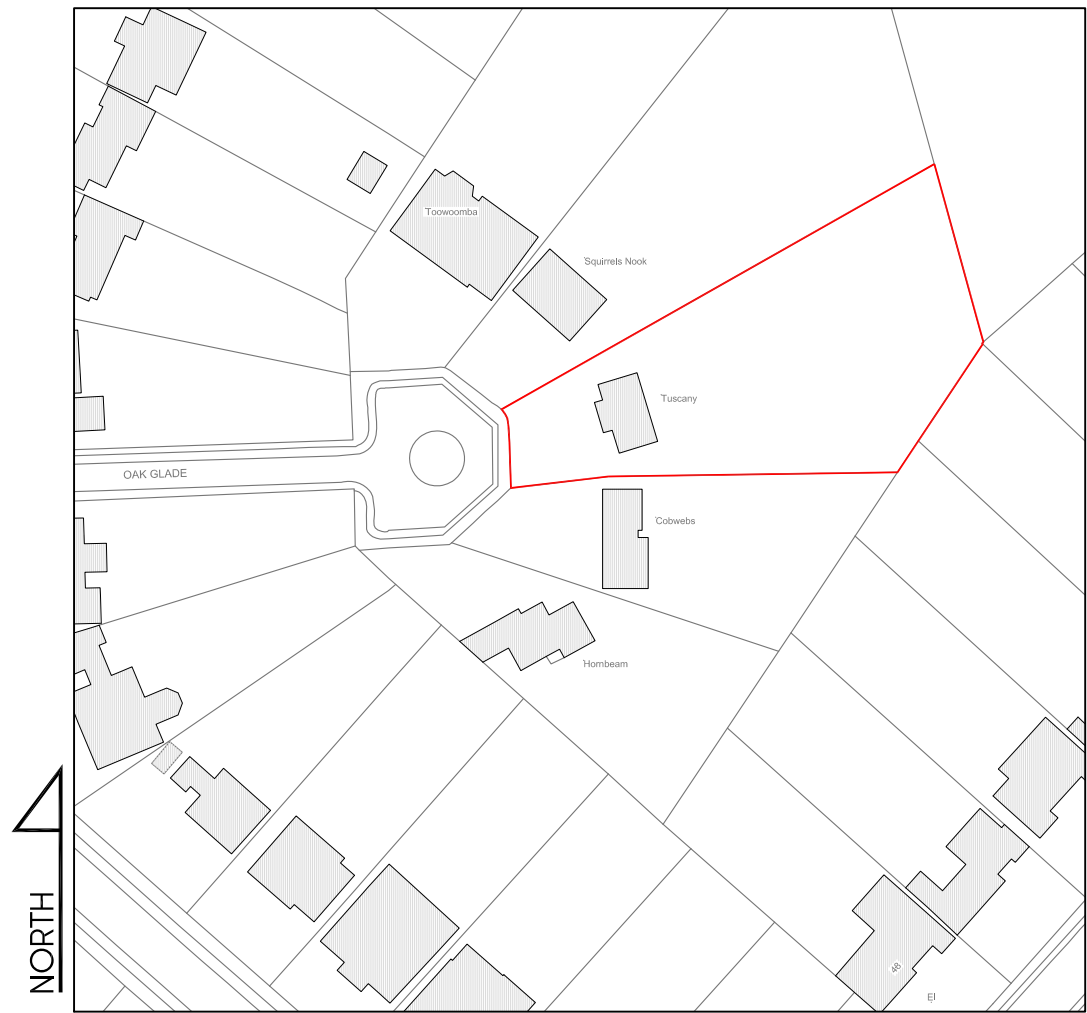

LOCATION PLAN
SCALE 1:1250



EXISTING REAR ELEVATION

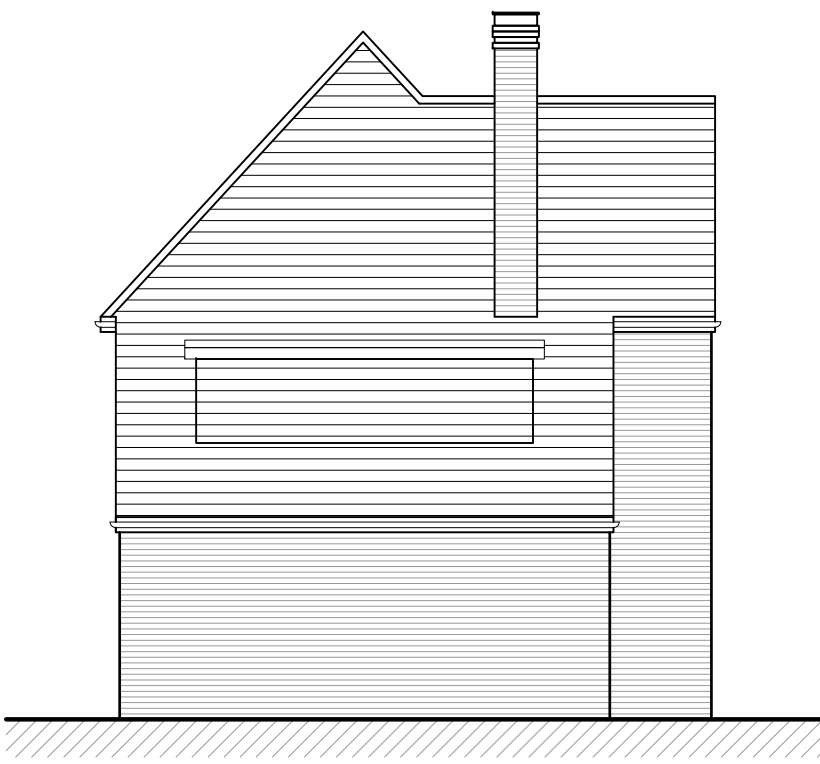

EXISTING SIDE ELEVATION

Rev	Date	Description	Init.
Client			

KARANIOS LTD

Project Title
PROPOSED 6 BEDROOM DETACHED DWELLING

TUSCANY, OAK GLADE, NORTHWOOD, HA6 2TY
Drawing Title

EXISTING FLOOR PLANS & ELEVATIONS

Cad File	Sheet Size	Scale
P001	A1	1:100
Drawn by	Drawing Date	Approved by
BR	MAY 2020	NJ
Project No.	Drawing No.	Revision
1764	P201	-

Juttla Architects

Argyle House, Joel Street,
Northwood Hills, Middlesex, HA6 1NW
info@juttla-architects.com
juttla-architects.com

This drawing is property of Juttla Architects Ltd © and must not be copied or otherwise reproduced. All dimensions must be checked on site before commencing work. No dimensions to be scaled from this drawing. This drawing was produced using AutoCad 2016.

PLANNING ISSUE