




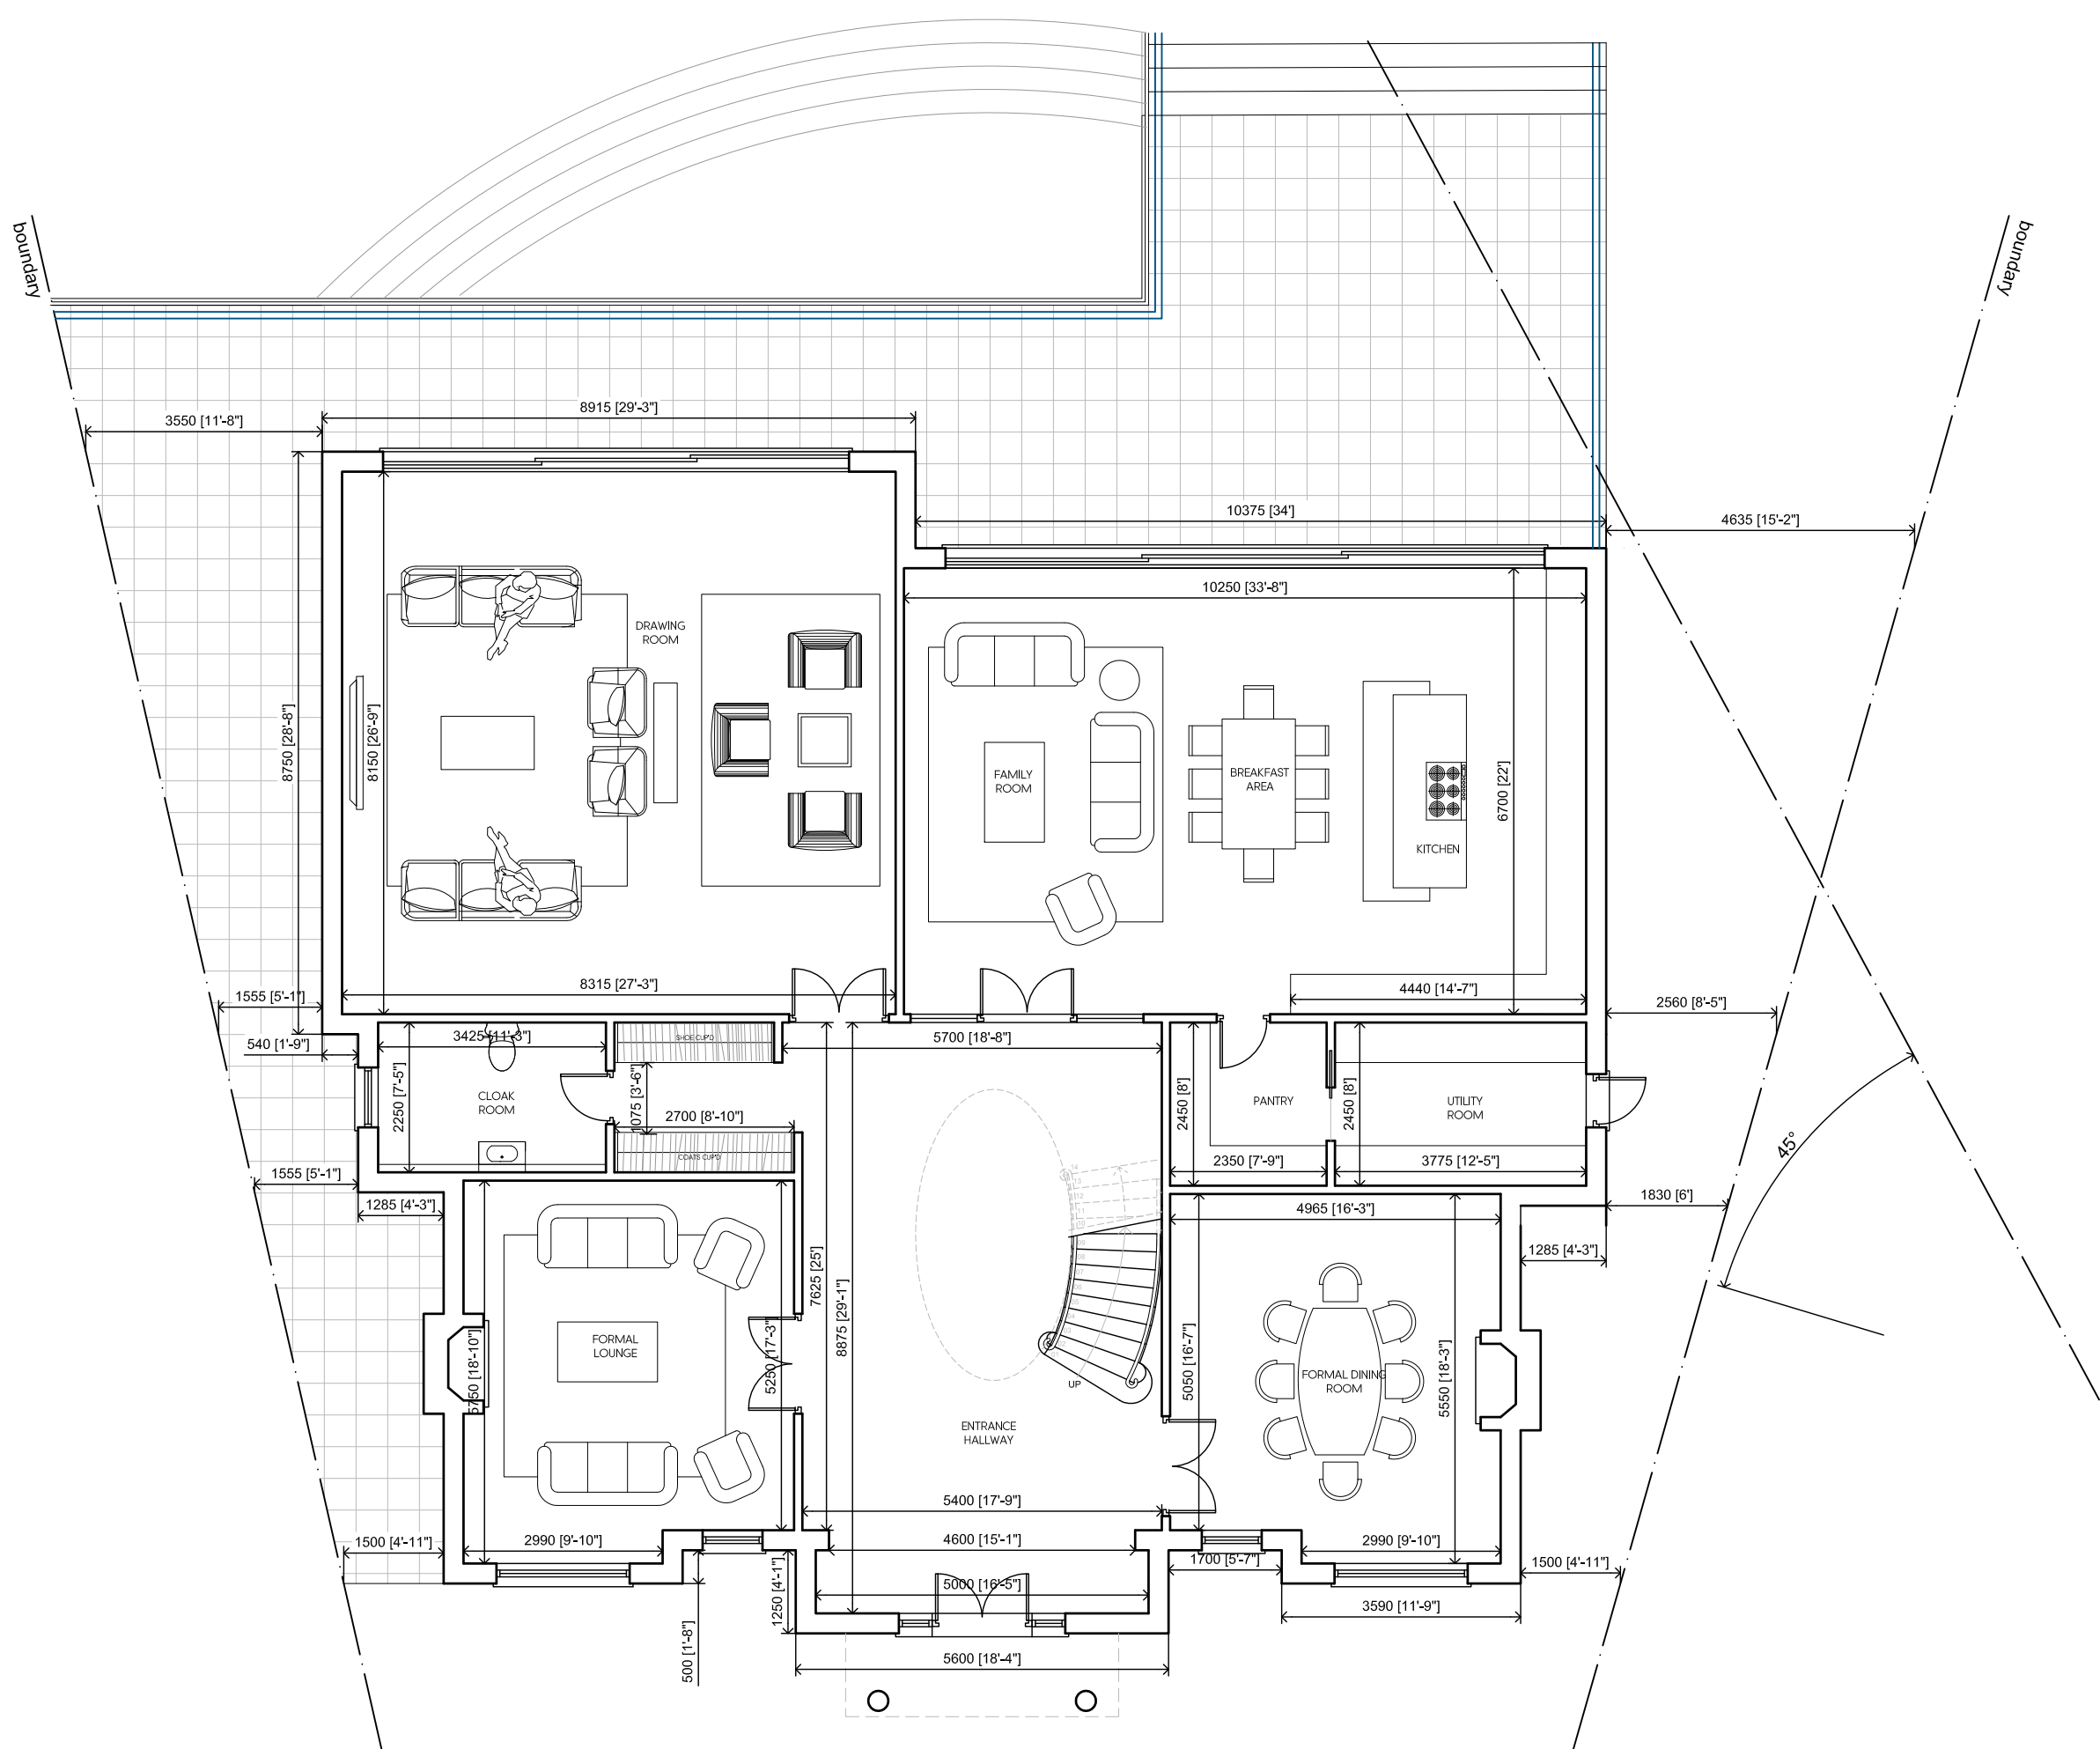


PROPOSED GROUND FLOOR PLAN
273m² / 2938ft²
TOTAL: 198m² / 11728ft²

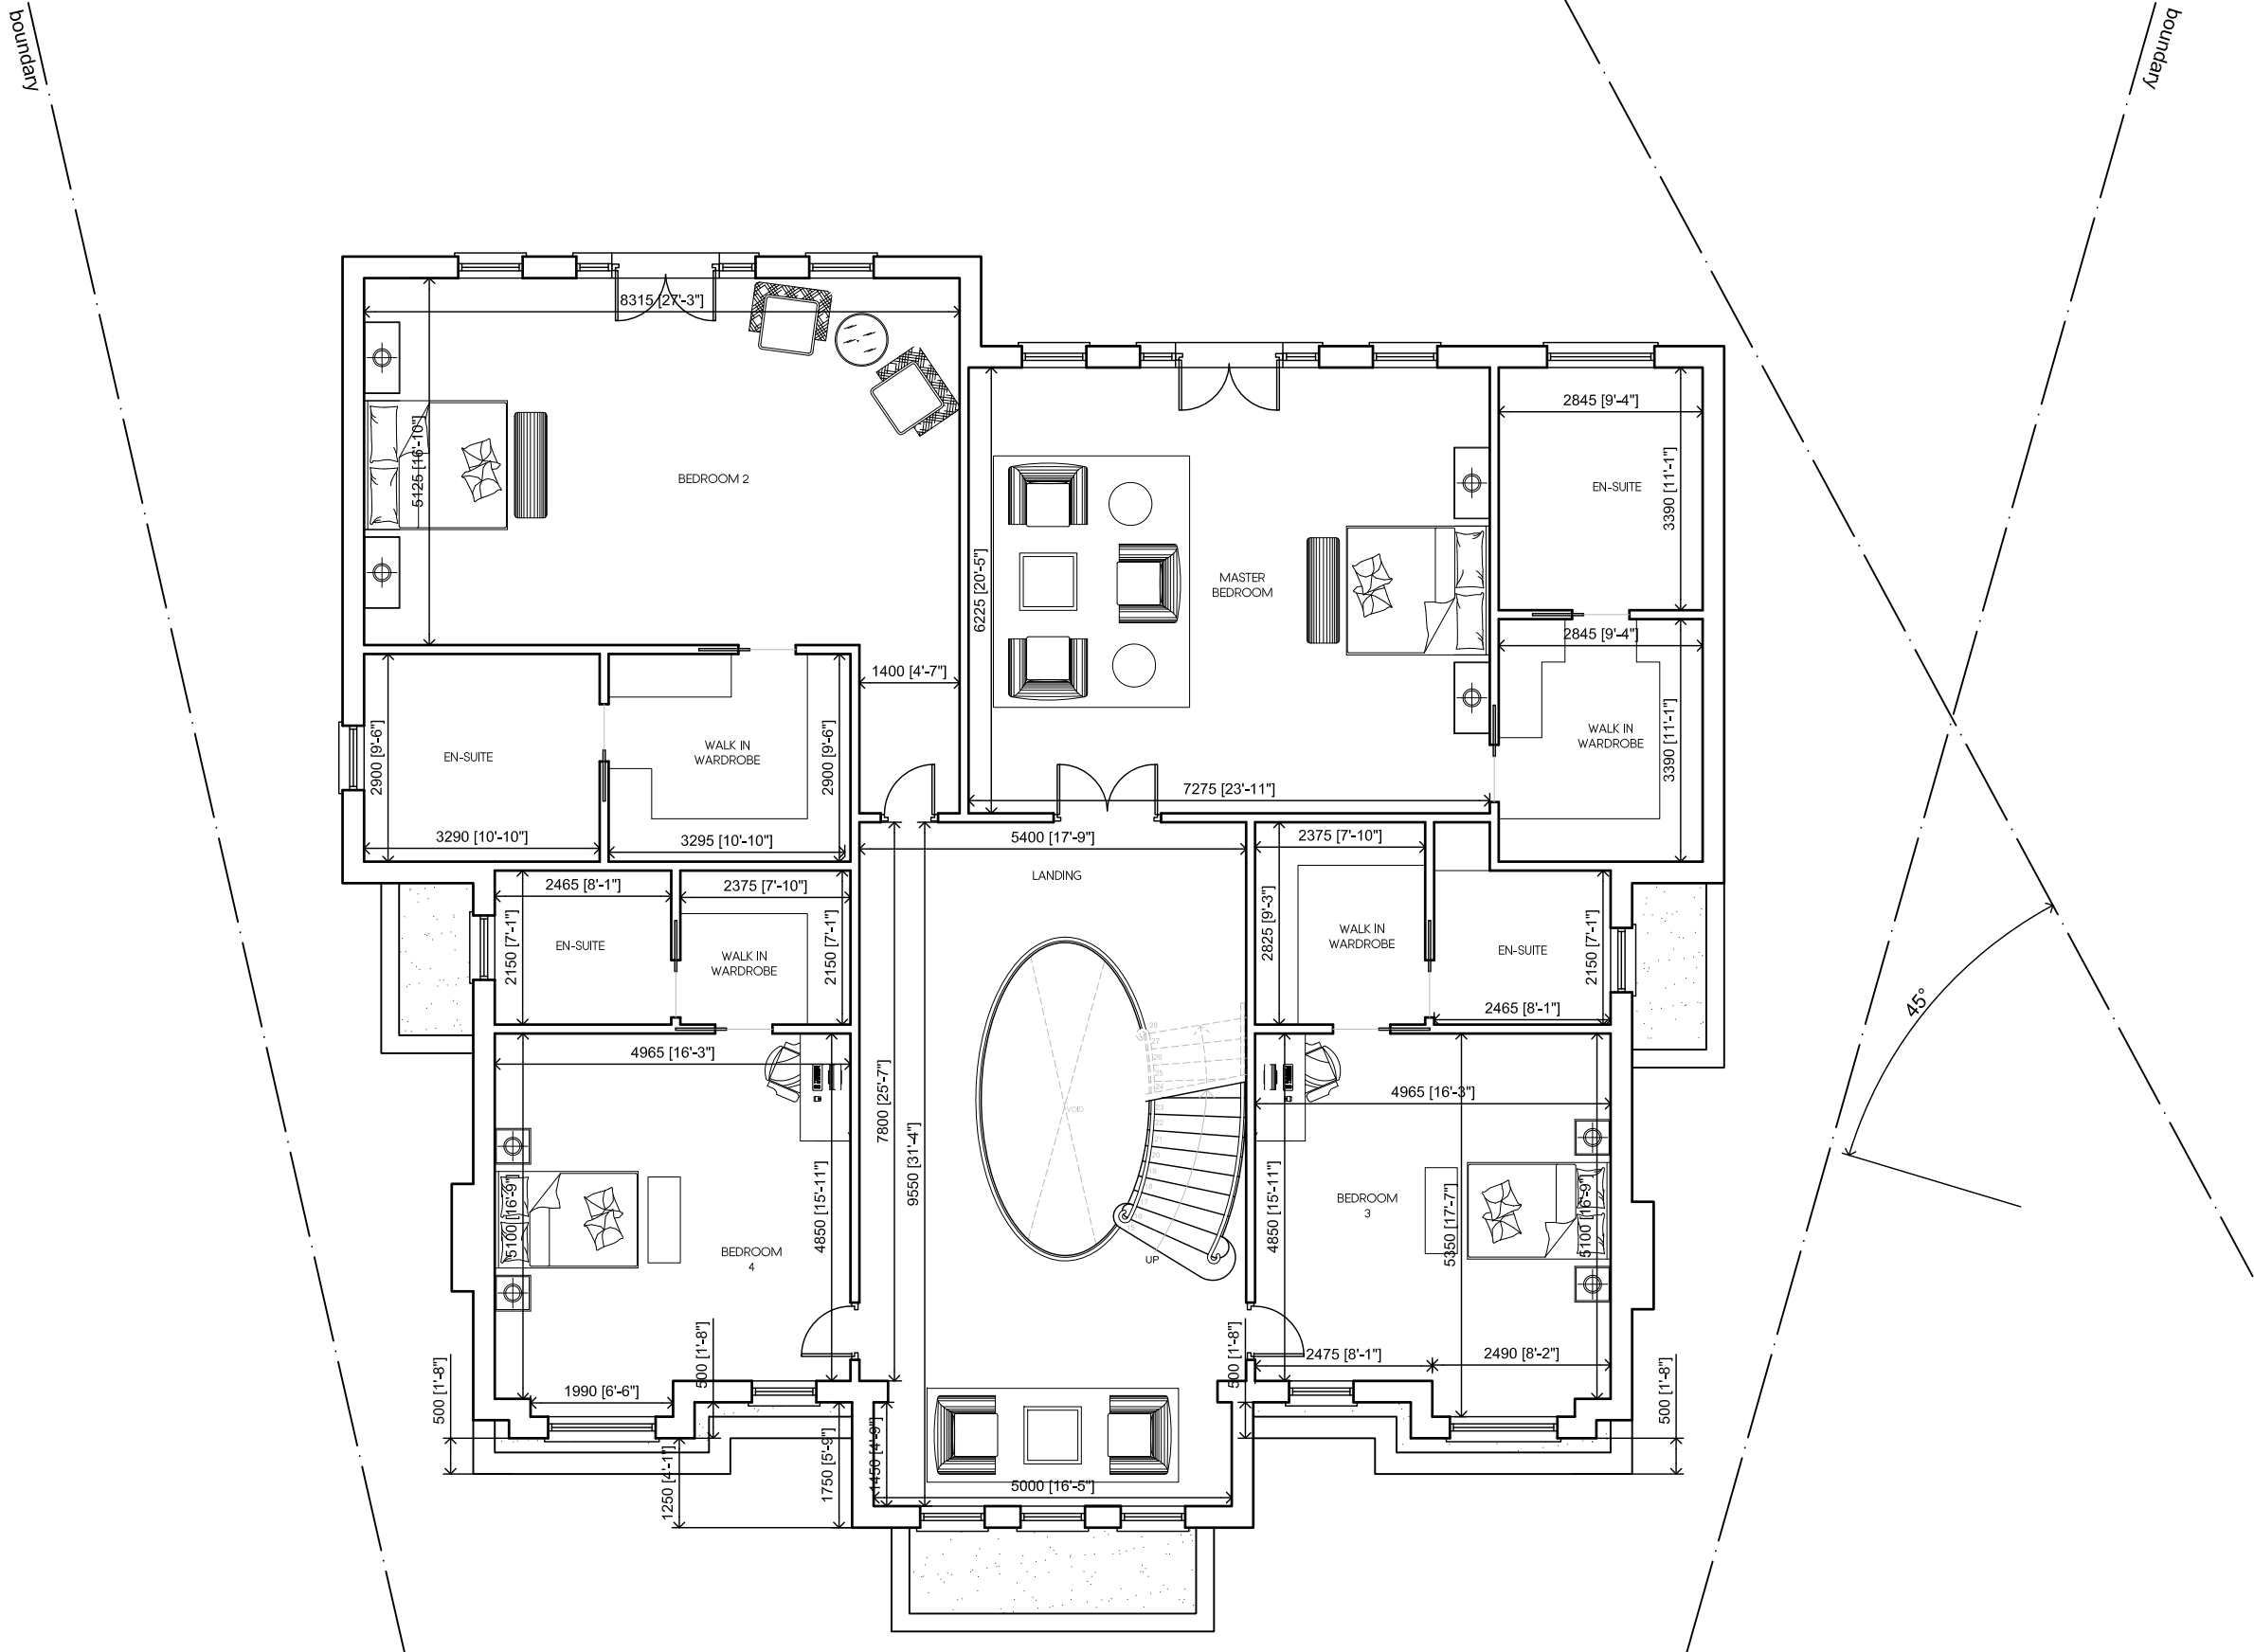


PROPOSED FIRST FLOOR PLAN
263m² / 2831ft²
TOTAL: 198m² / 11728ft²

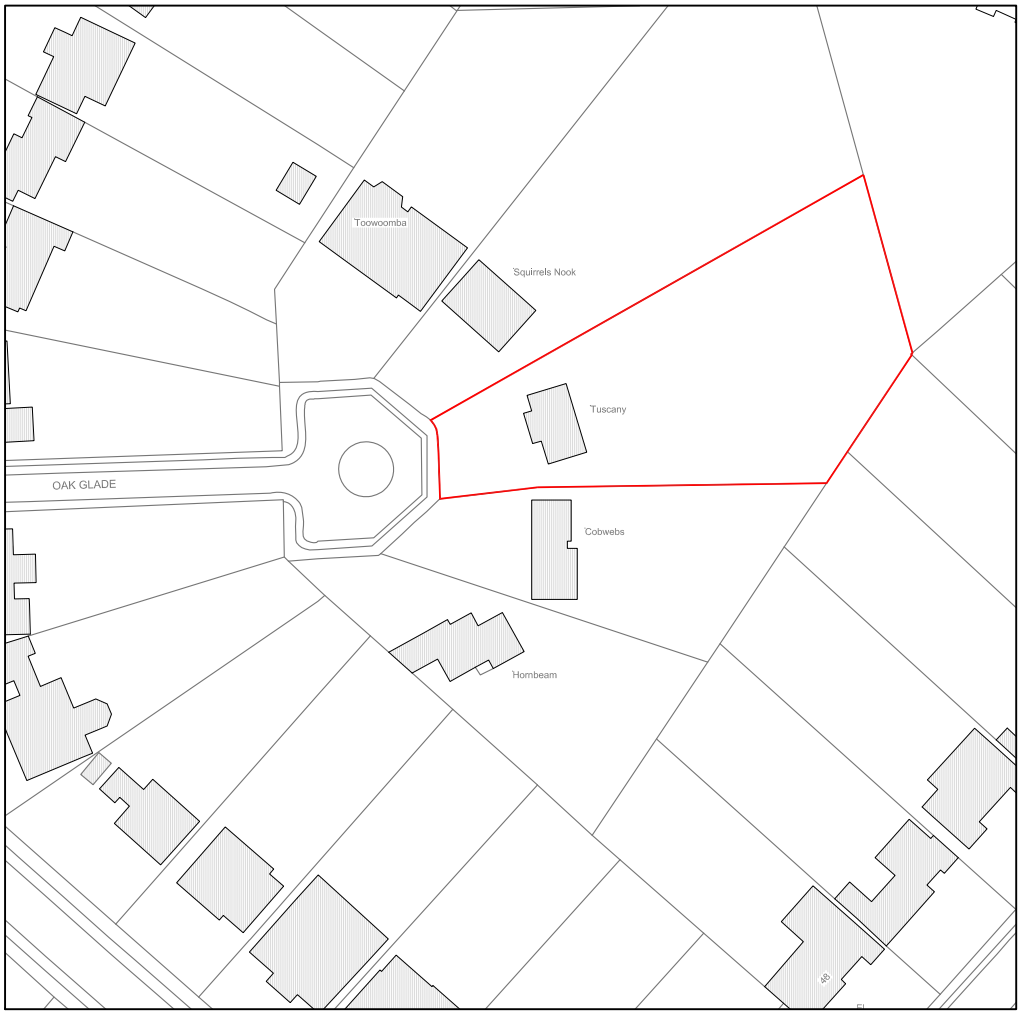

LOCATION PLAN
SCALE 1:1250

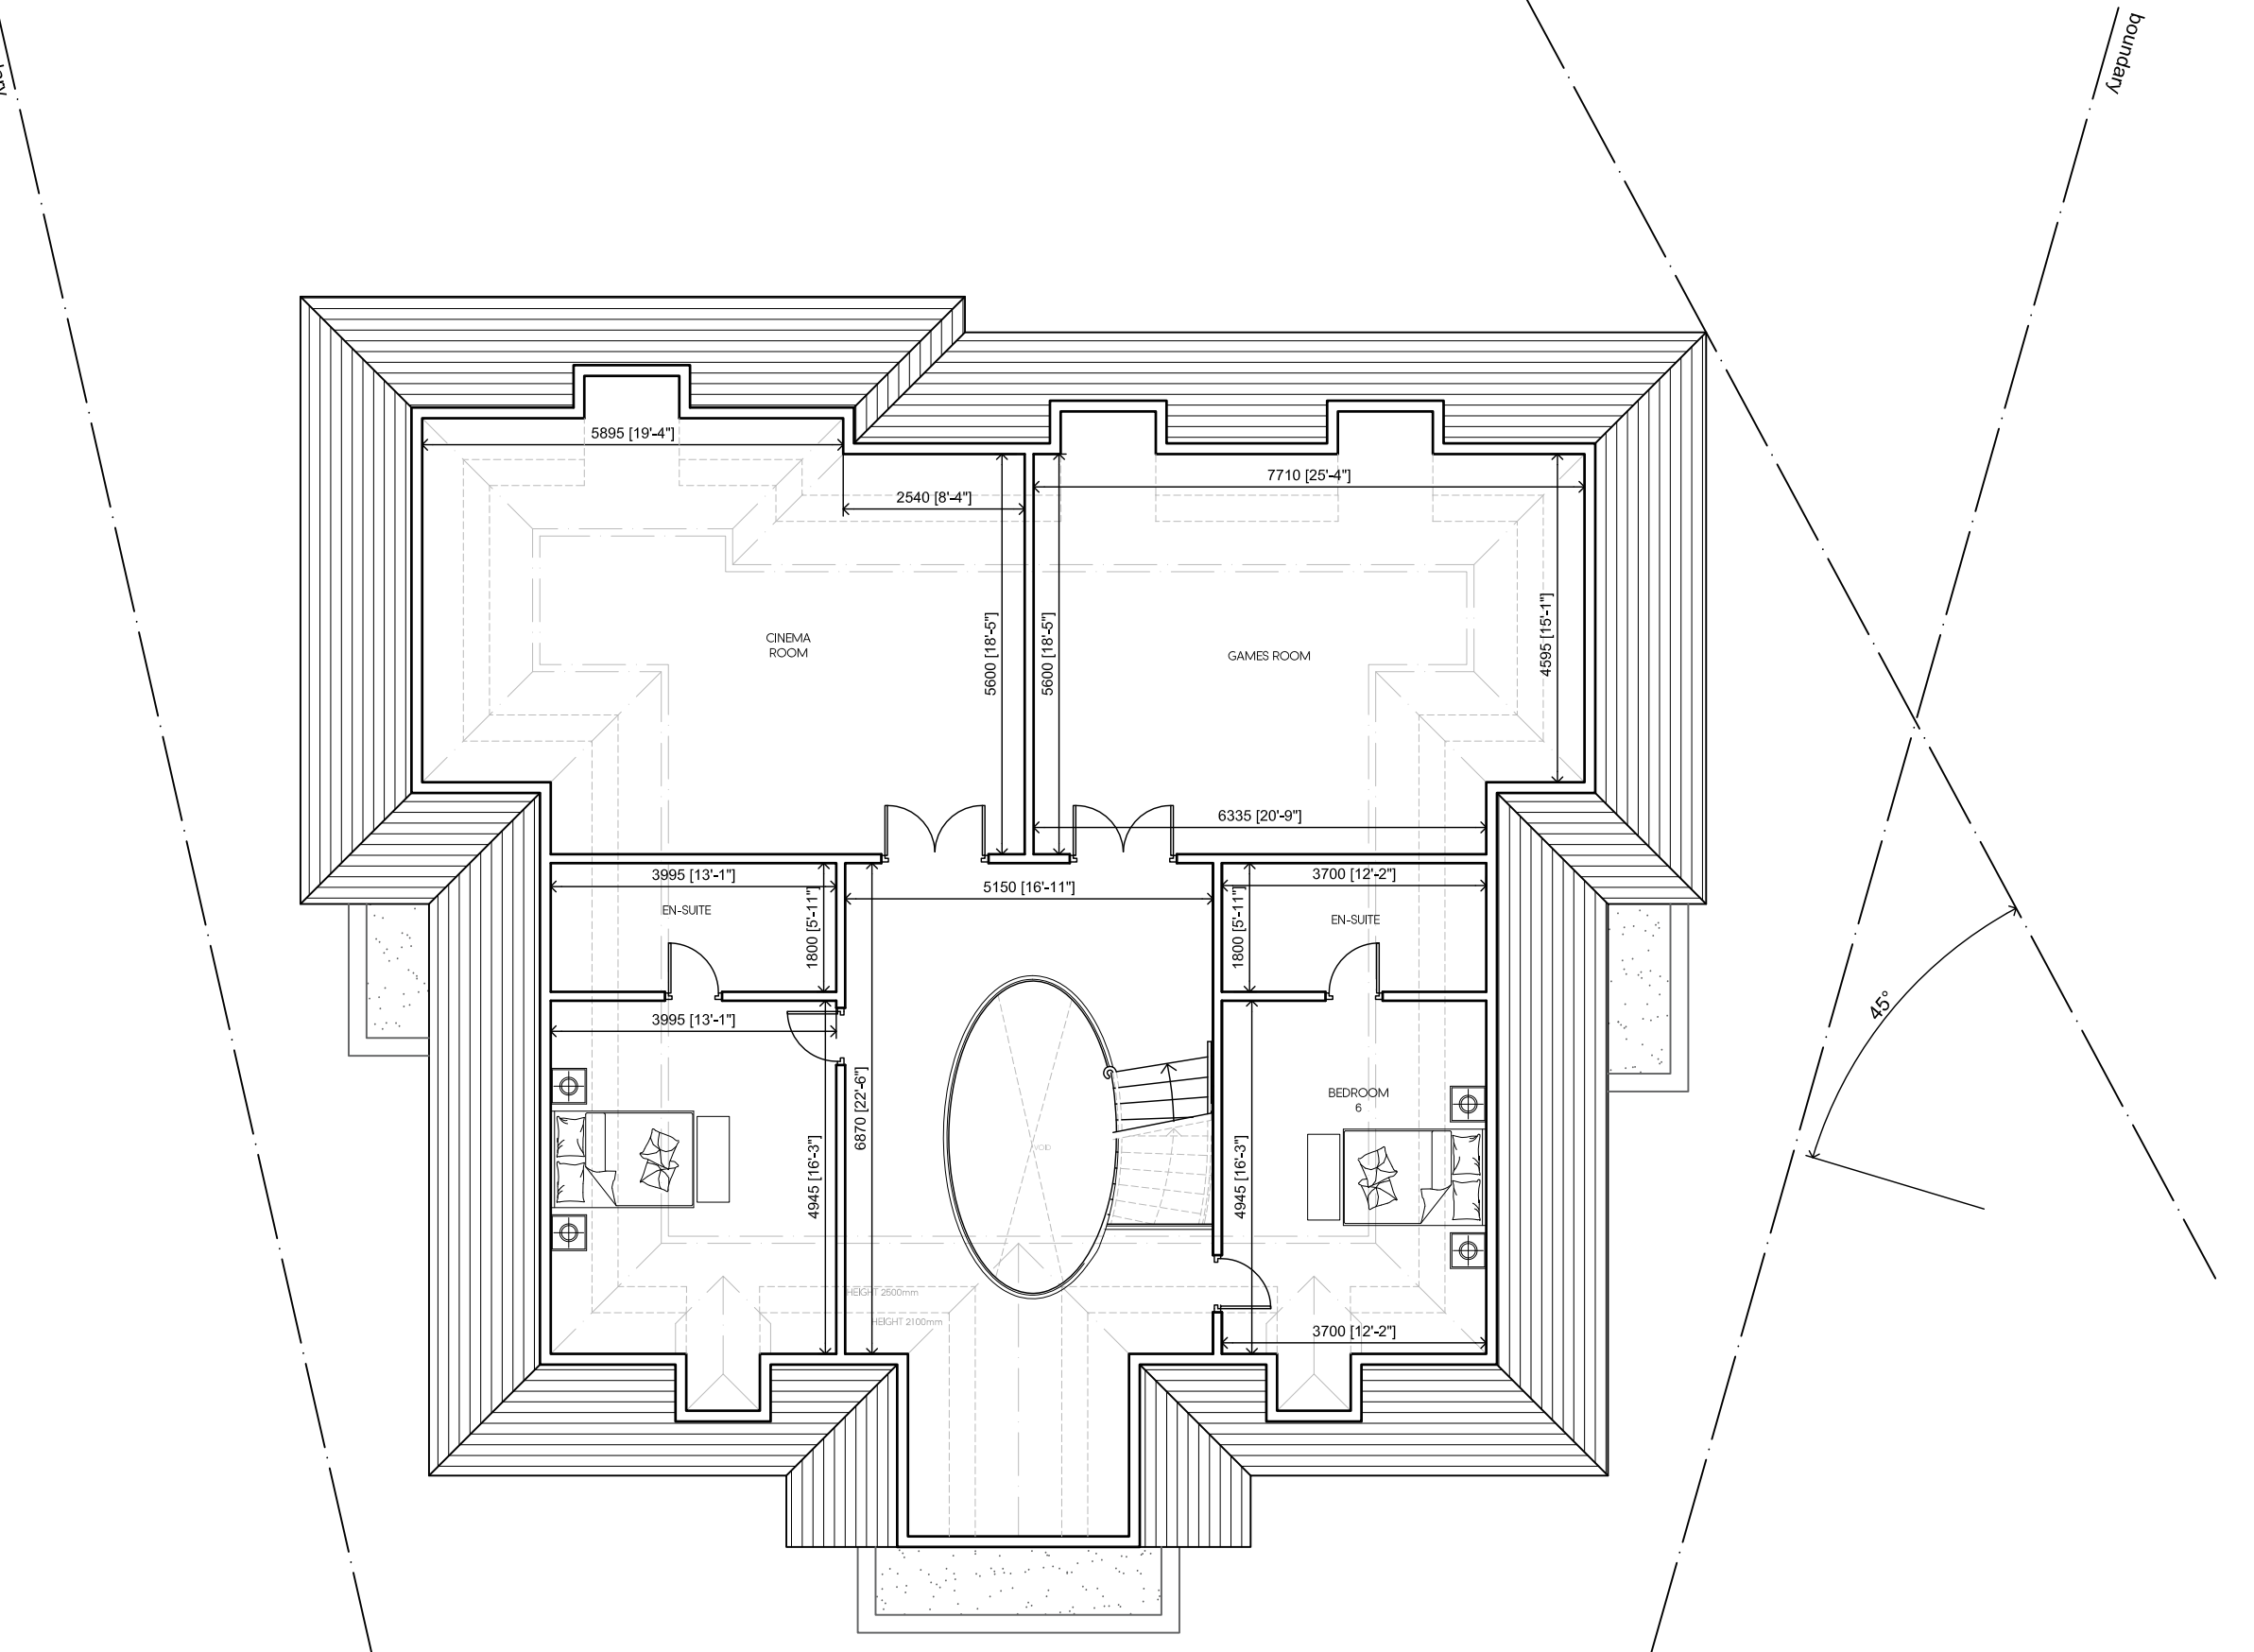

PROPOSED SECOND FLOOR PLAN
194m² / 2088ft²
TOTAL: 198m² / 11728ft²

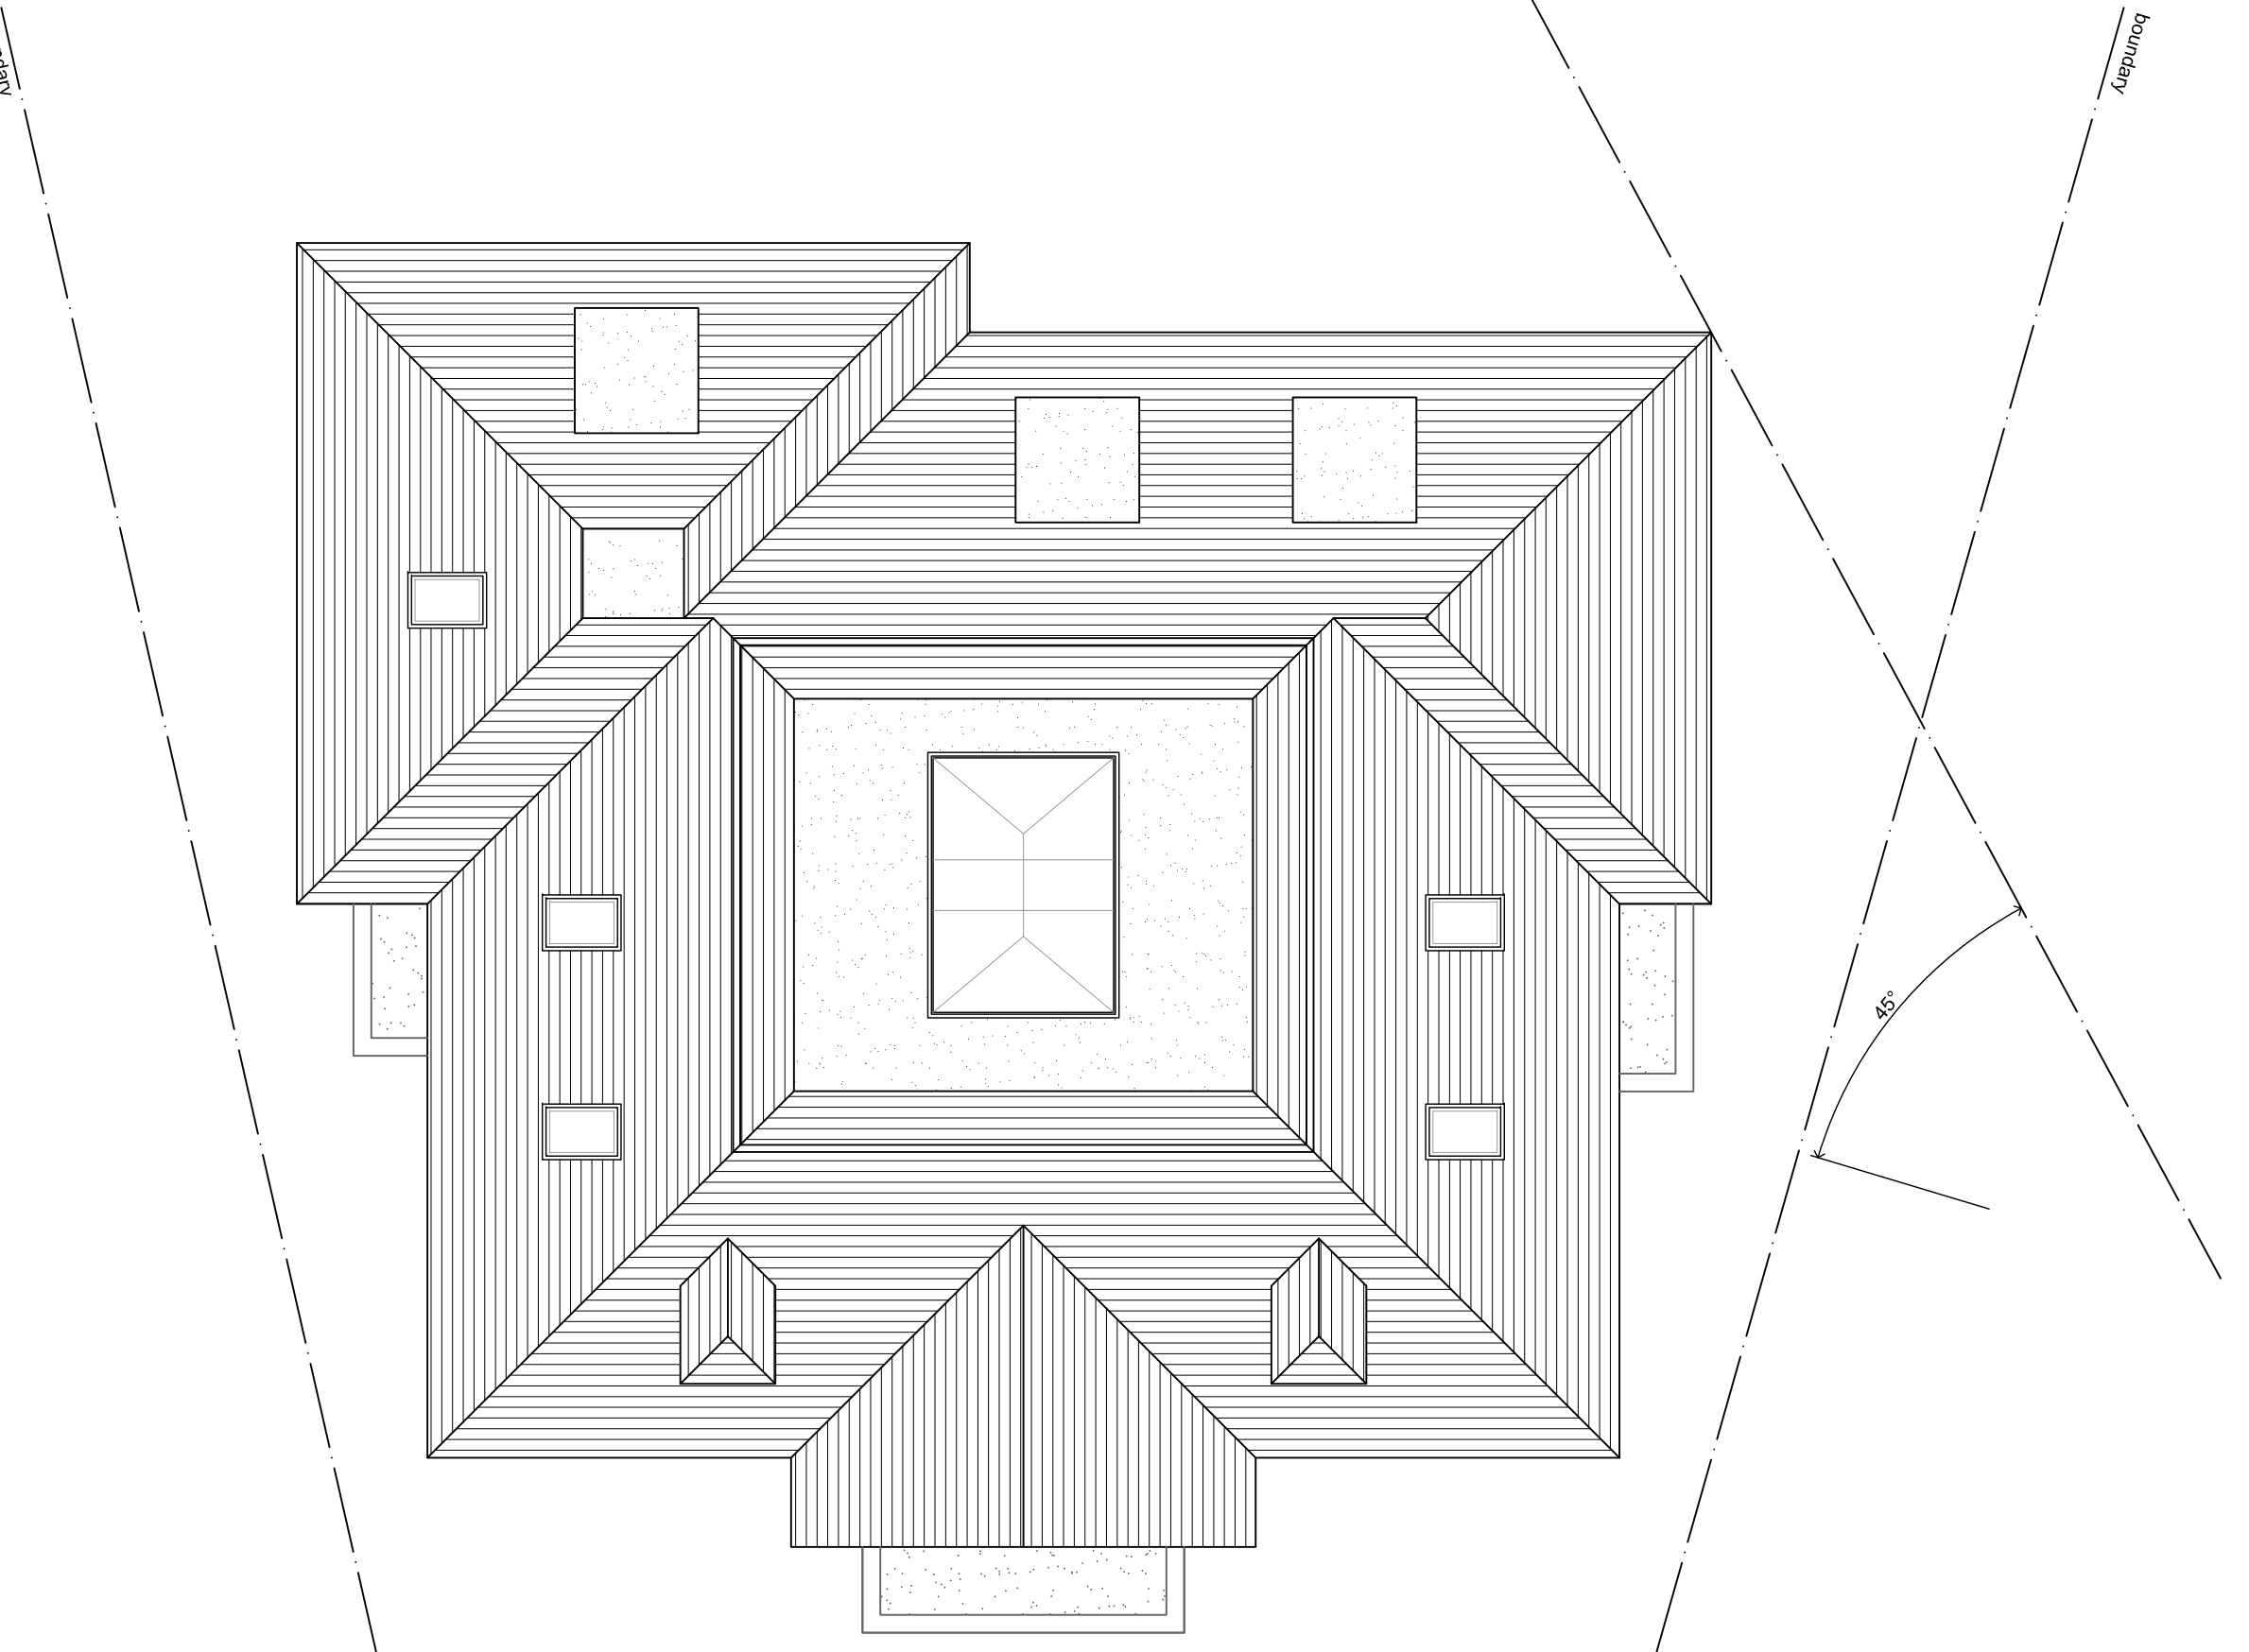

PROPOSED ROOF PLAN

Rev	Date	Description	Init.
C	26.10.20	AMENDED TO SUIT COMMENTS	BR
B	25.09.20	AMENDED TO SUIT COMMENTS	BR
A	23.09.20	AMENDED TO SUIT COMMENTS	BR

Client
KARANIOS LTD

Project Title
PROPOSED 6 BEDROOM DETACHED DWELLING

TUSCANY, OAK GLADE, NORTHWOOD, HA6 2TY

Drawing Title
PROPOSED FLOOR PLANS

Cad File	Sheet Size	Scale
P001	A1	1:100
Drawn by	Drawing Date	Approved by
BR	MAY 2020	NJ
Project No.	Drawing No.	Revision
1764	P202	C

Juttla Architects

2-4 High Street Ruislip
Middlesex HA4 7AR
1 01923 840077 1 01923 840078
info@juttla-architects.com
juttla-architects.com

This drawing is property of Juttla Architects Ltd © and must not be copied or otherwise reproduced. All dimensions must be checked on site before commencing work. No dimensions to be scaled from this drawing. This drawing was produced using AutoCad 2016.

PLANNING ISSUE