
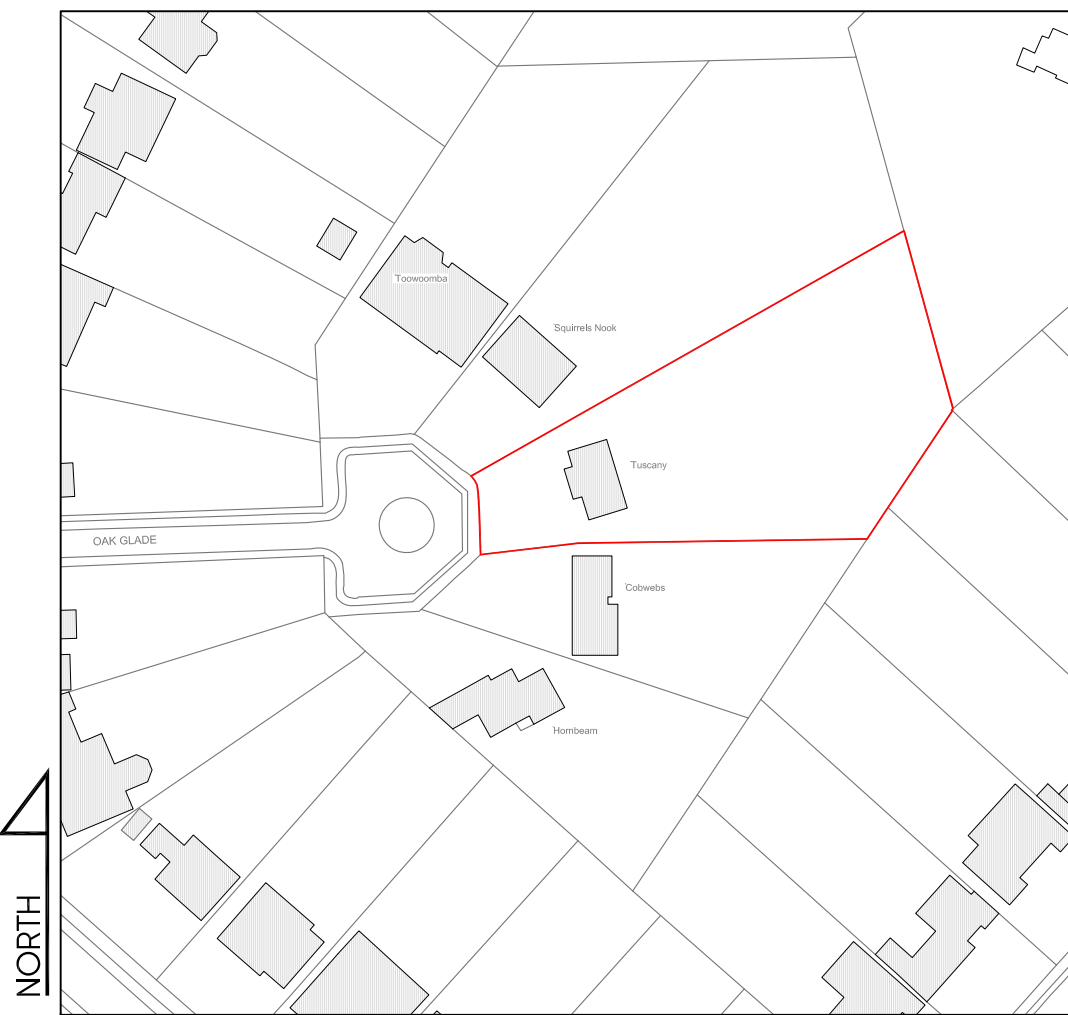
 


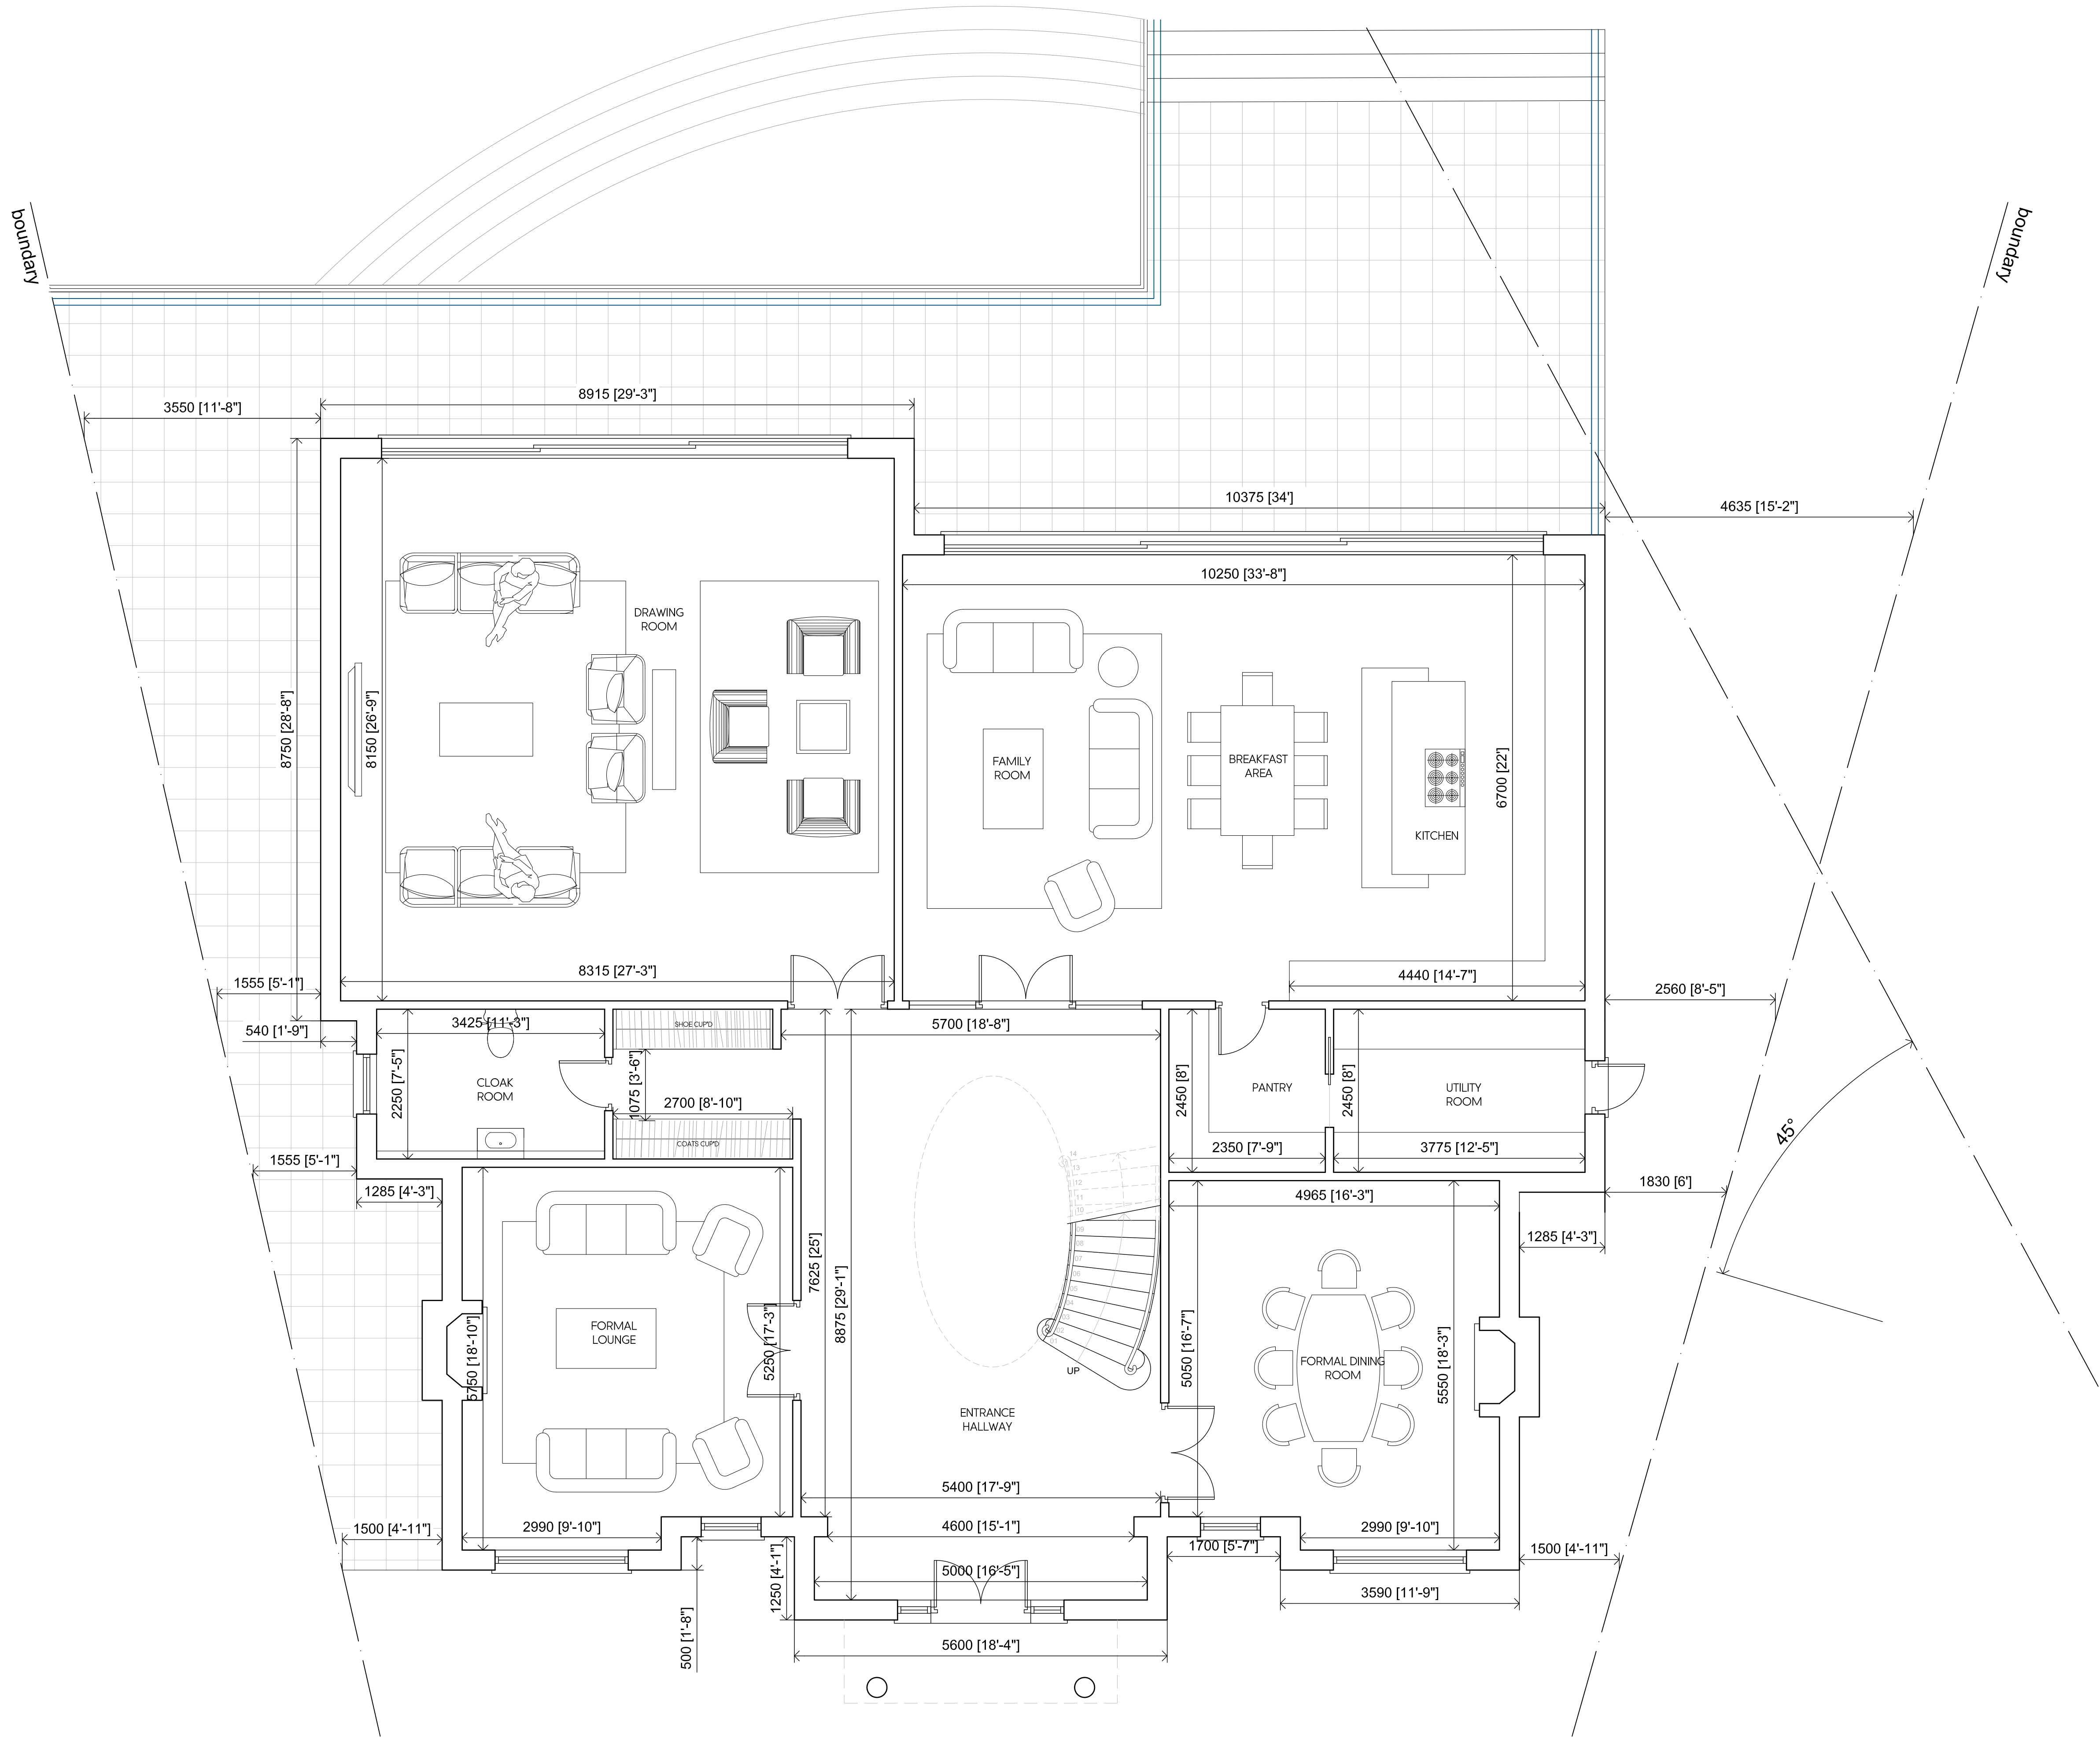

LOCATION PLAN
SCALE 1:1250

Rev	Date	Description	Init.
C	26.10.20	AMENDED TO SUIT COMMENTS	BR
B	25.09.20	AMENDED TO SUIT COMMENTS	BR
A	23.09.20	AMENDED TO SUIT COMMENTS	BR

Client
KARANIOS LTD

Project Title
PROPOSED 6 BEDROOM DETACHED DWELLING

TUSCANY, OAK GLADE, NORTHWOOD, HA6 2TY
Drawing Title

PROPOSED GROUND FLOOR PLAN

Cad File	Sheet Size	Scale
P001	A1	1:50
Drawn by	Drawing Date	Approved by
BR	MAR 2020	NJ
Project No.	Drawing No.	Revision
1764	P301	C

Juttla Architects

2-4 High Street Rulip
Middlesex HA4 7AR
1 01923 840077 1 01923 840078
info@juttla-architects.com
juttla-architects.com

This drawing is property of Juttla Architects Ltd © and must not be copied or otherwise reproduced. All dimensions must be checked on site before commencing work. No dimensions to be scaled from this drawing. This drawing was produced using AutoCad 2016.

PLANNING ISSUE

PROPOSED GROUND FLOOR PLAN
273m² / 2938ff²
TOTAL: 1089m² / 11722ff²