

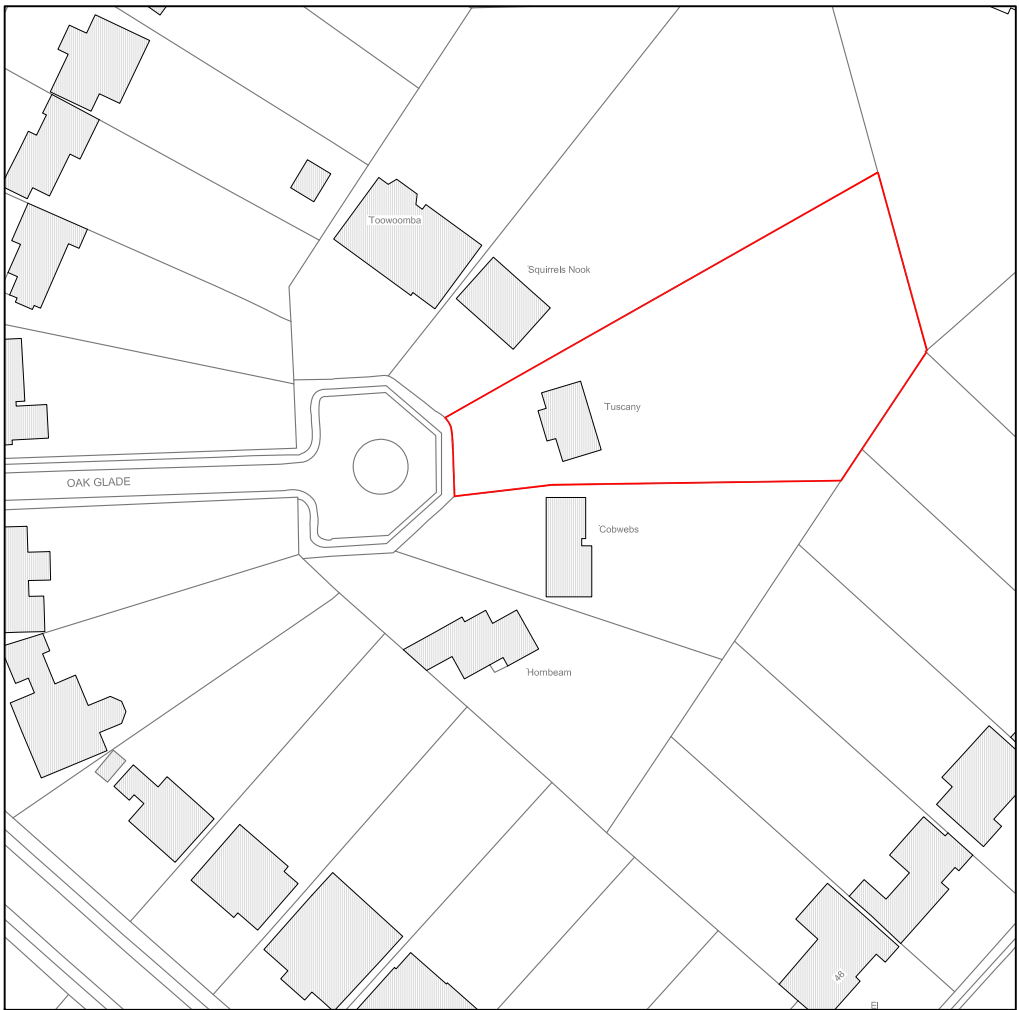


 

LOCATION PLAN
SCALE 1:1250

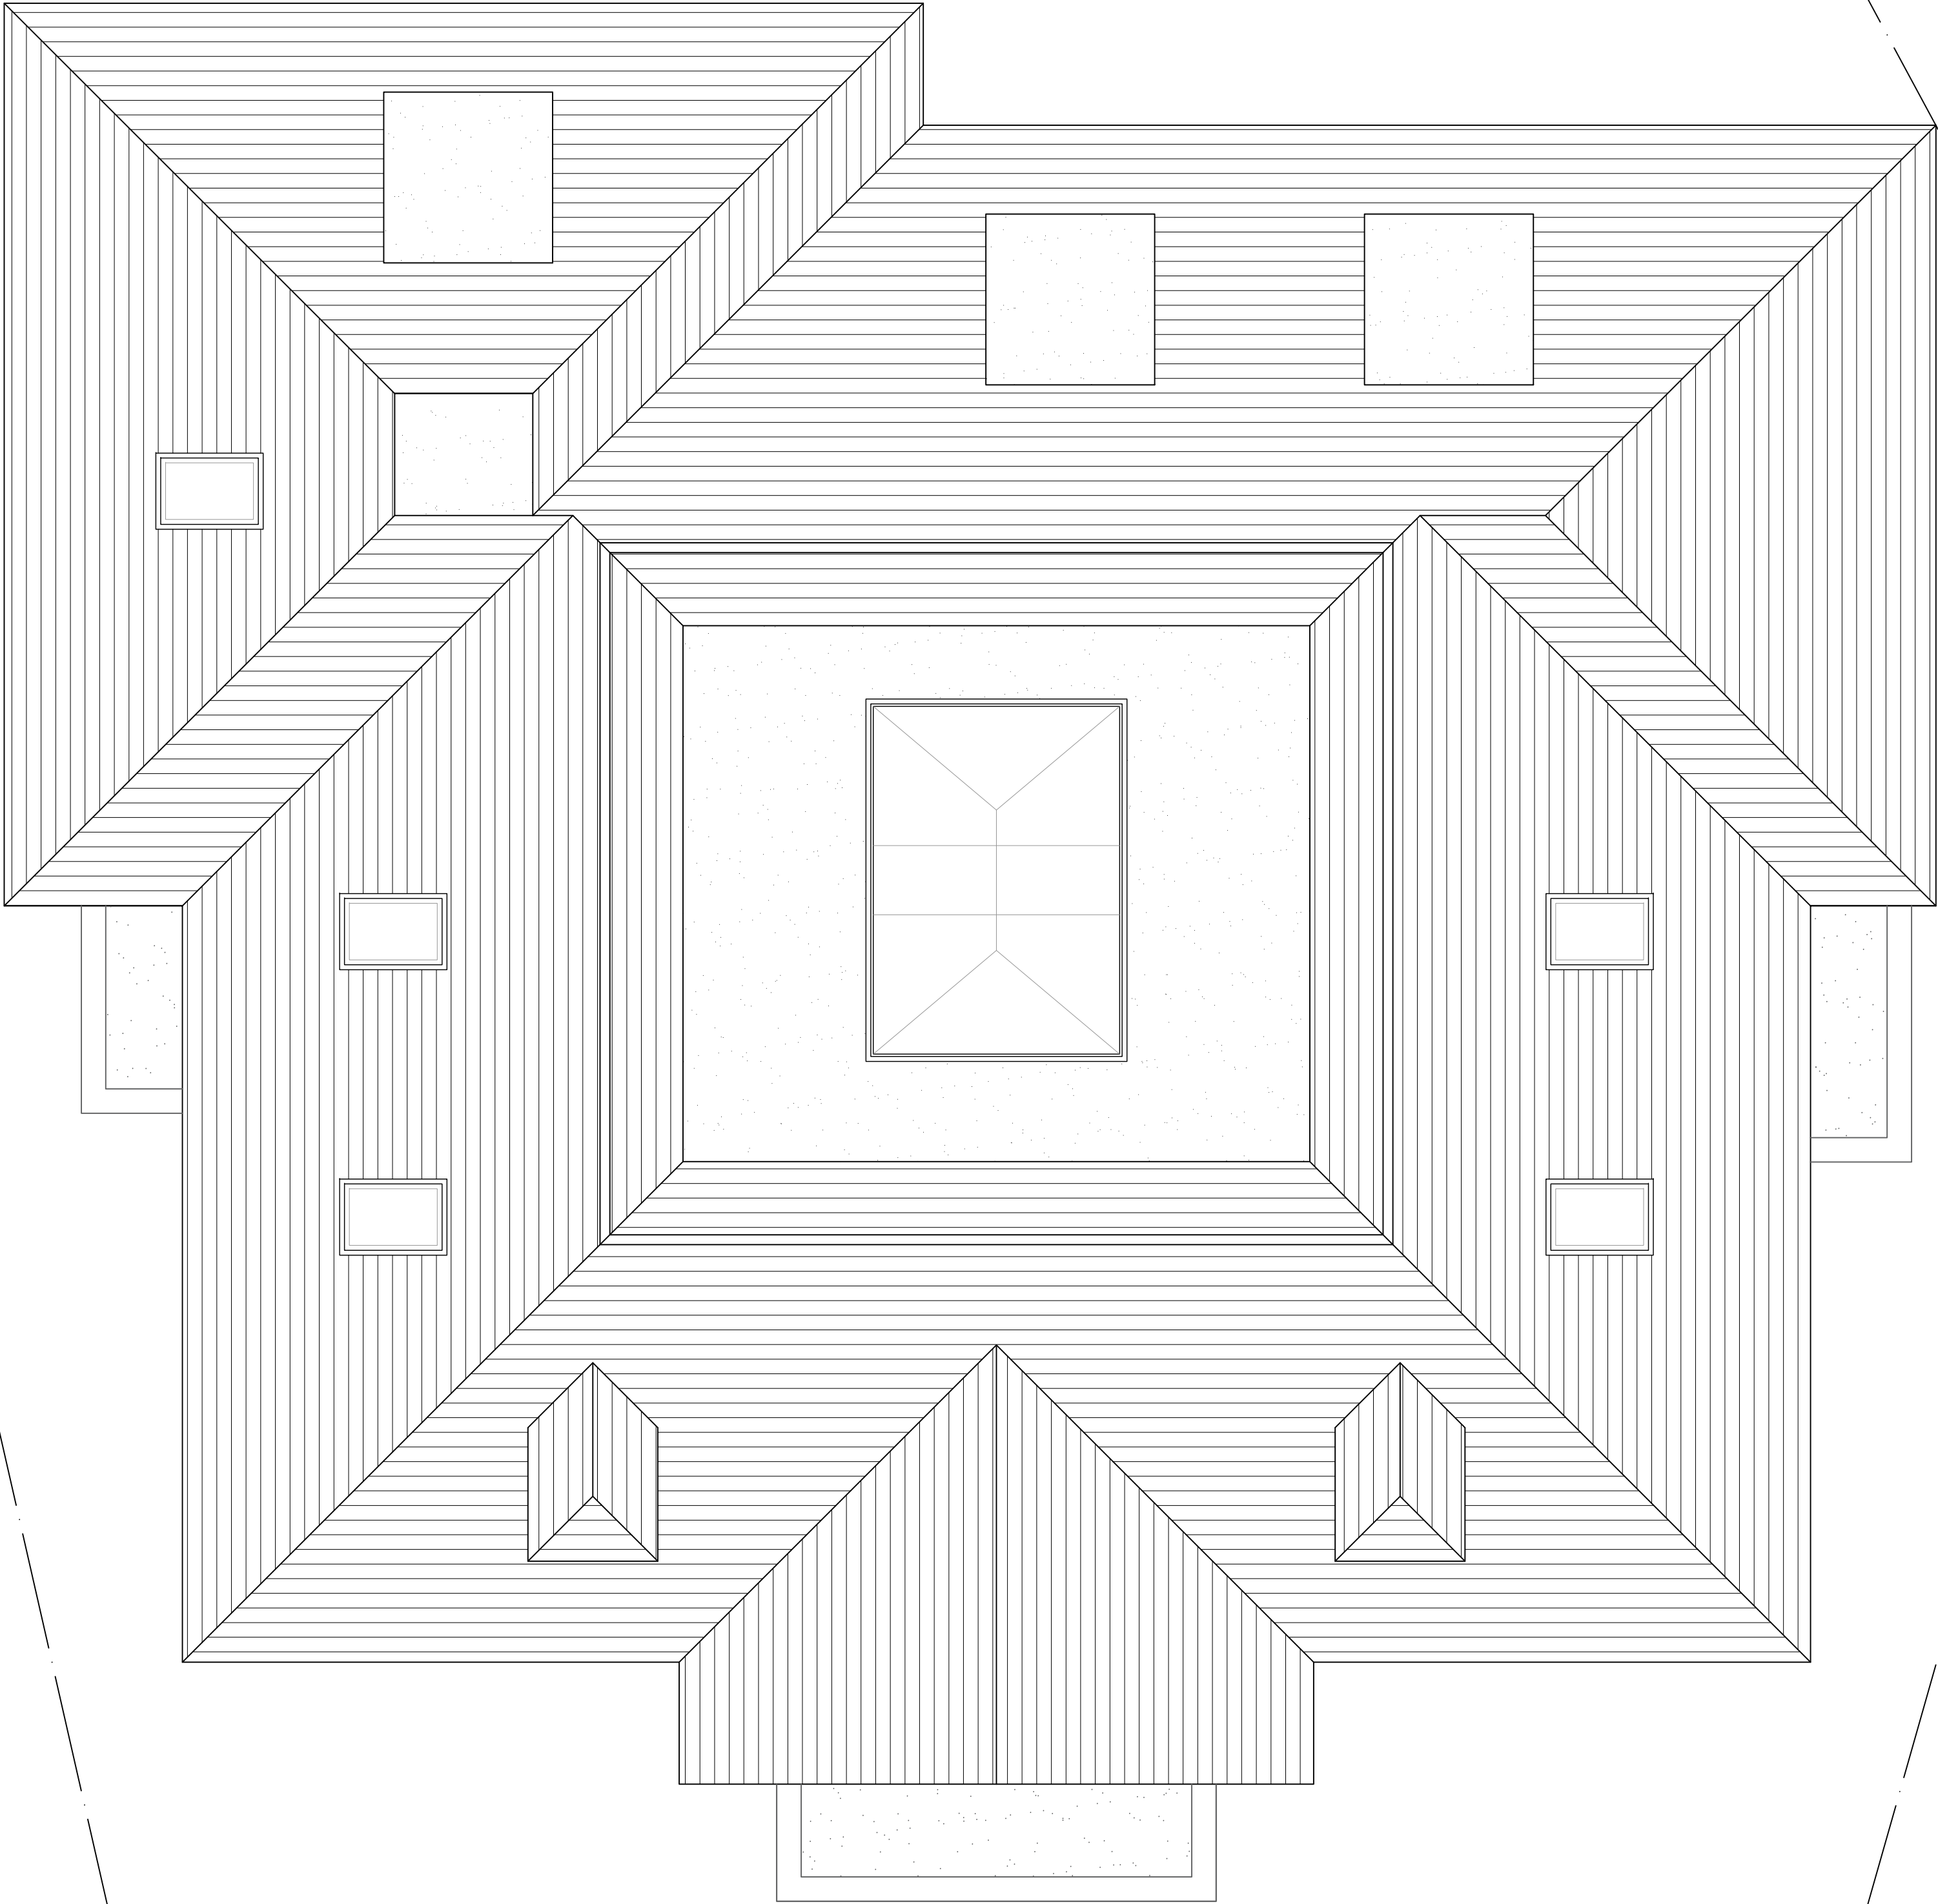

PROPOSED ROOF PLAN

Rev	Date	Description	Init.
A	26.10.20	AMENDED TO SUIT COMMENTS	BR

Client

KARANIOS LTD

Project Title
PROPOSED 6 BEDROOM DETACHED DWELLING

TUSCANY, OAK GLADE, NORTHWOOD, HA6 2TY

Drawing Title

PROPOSED ROOF PLAN

Cad File	Sheet Size	Scale
P001	A1	1:50
Drawn by	Drawing Date	Approved by
BR	MAY 2020	NJ
Project No.	Drawing No.	Revision
1764	P304	A



2-4 High Street Ruislip
Middlesex HA4 7AR
1 01923 840077 1 01923 840078
info@juttla-architects.com
juttla-architects.com

This drawing is property of Juttla Architects Ltd © and must not be copied or otherwise reproduced. All dimensions must be checked on site before commencing work. No dimensions to be scaled from this drawing. This drawing was produced using AutoCad 2016.

PLANNING ISSUE