





EXISTING FRONT ELEVATION




EXISTING REAR ELEVATION

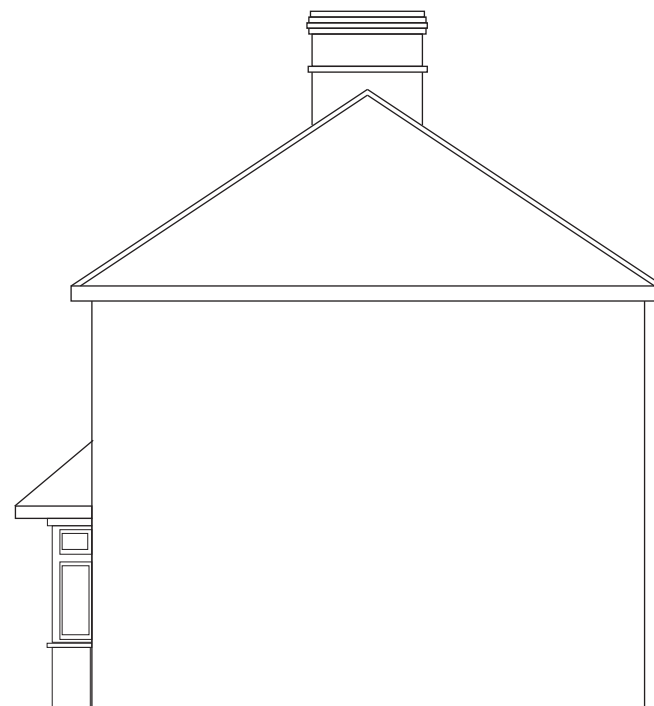


EXISTING SIDE ELEVATION

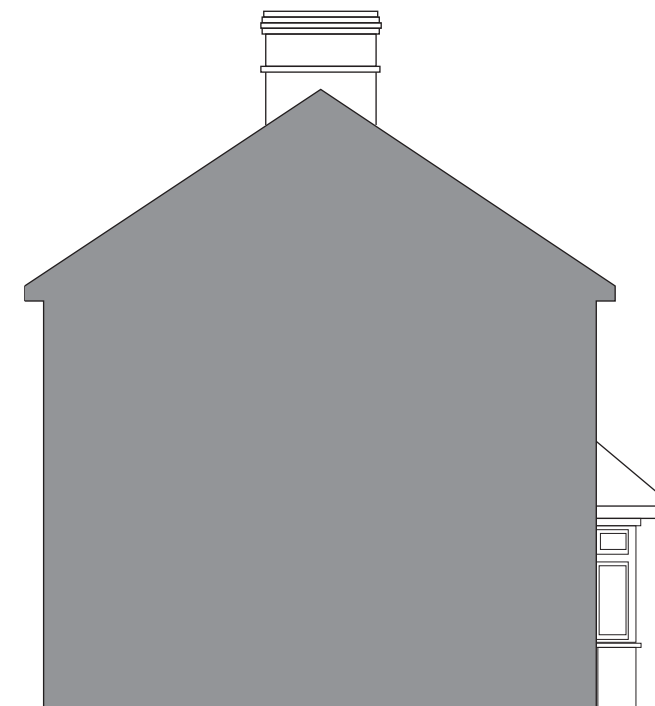


EXISTING SIDE ELEVATION

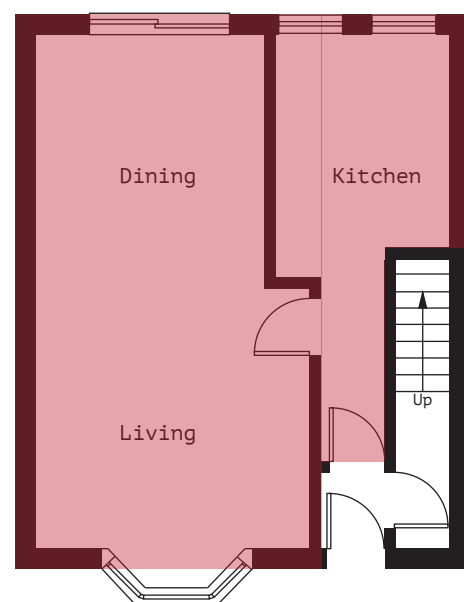

EXISTING GROUND FLOOR PLAN

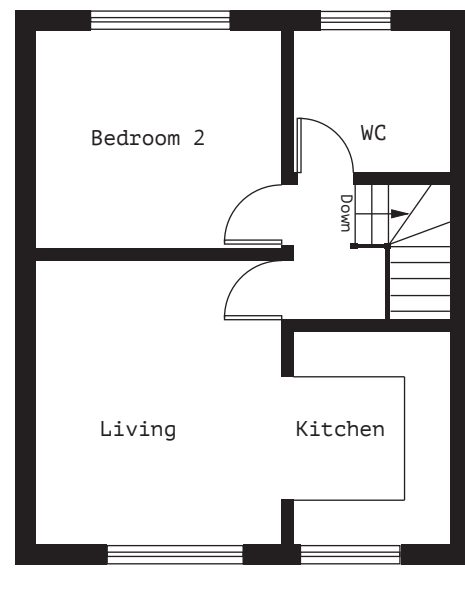


EXISTING FIRST FLOOR PLAN

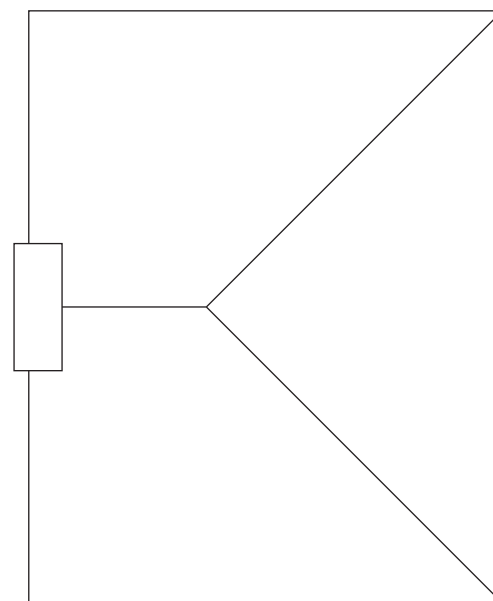

EXISTING ROOF PLAN

KEY
 7 York Avenue, Hayes

 

Millimetres Scale 1 to 100



**STUDIO ONE
ARCHITECTURE**

Drawing No: KKB001
 Client: Kamaldeep Bhachu
 Project: 7a York Avenue
 Hayes
 UB3 2TN
 Drawing: Existing Drawings
 Scale: 1:100 @ A3
 Date: November 2020
 Drawing by: V S Rayat
 (Studio One
 Architecture)

These drawings should be approved by local Authority before works commence on site.

This drawing is copyright and should not be reproduced without the permission of the Architects.

Tel: +44 7939 948 331
 Web: www.studio1architecture.com
 Email: design@studio1architecture.com