





PROPOSED FRONT ELEVATION




PROPOSED REAR ELEVATION

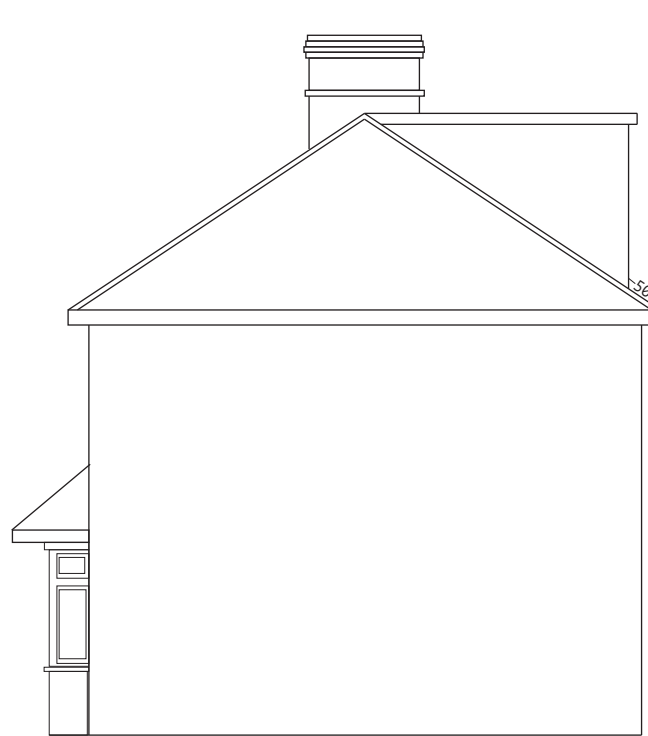


PROPOSED SIDE ELEVATION

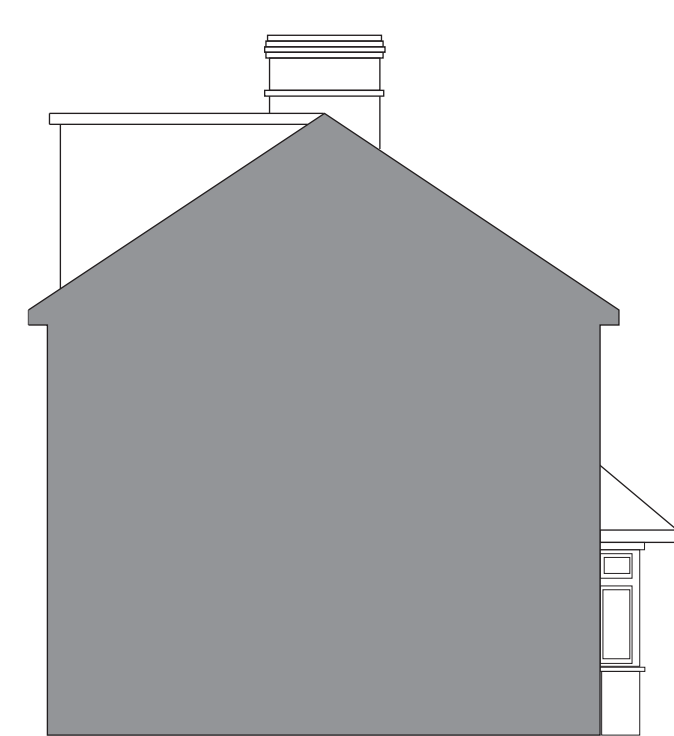


PROPOSED SIDE ELEVATION

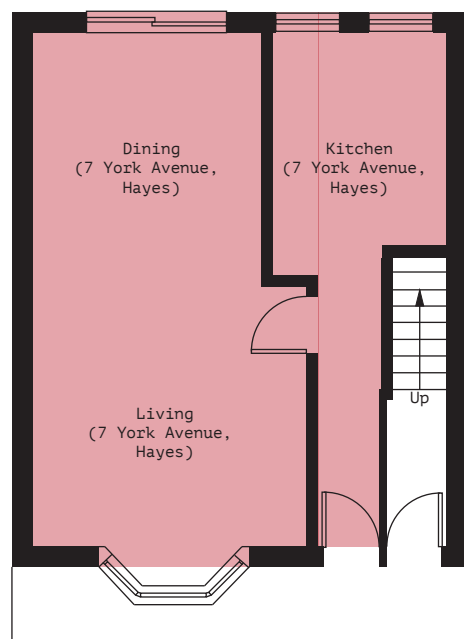

PROPOSED GROUND FLOOR PLAN

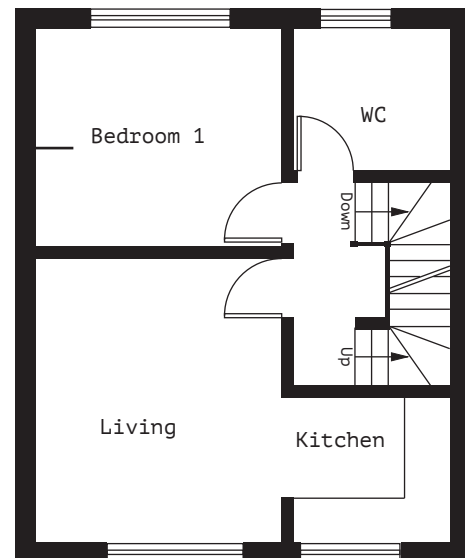


PROPOSED FIRST FLOOR PLAN

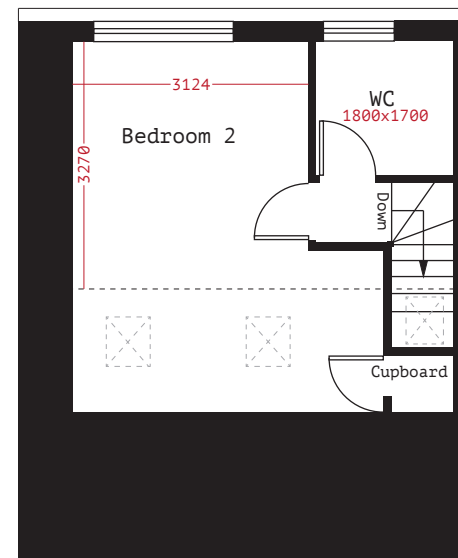

PROPOSED SECOND FLOOR PLAN

KEY

7 York Avenue, Hayes

 

Millimetres Scale 1 to 100



STUDIO ONE
ARCHITECTURE

Drawing No: KKB002
Client: Kamaldeep Bhachu
Project: 7a York Avenue
Hayes
UB3 2TN
Drawing: Proposed Drawings v2
Scale: 1:100 @ A3
Date: November 2020
Drawing by: V S Rayat
(Studio One
Architecture)

These drawings should be approved by local
Authority before works commence on site.

This drawing is copyright and should not be
reproduced without the permission of the
Architects.

Tel: +44 7939 948 331
Web: www.studio1architecture.com
Email: design@studio1architecture.com