




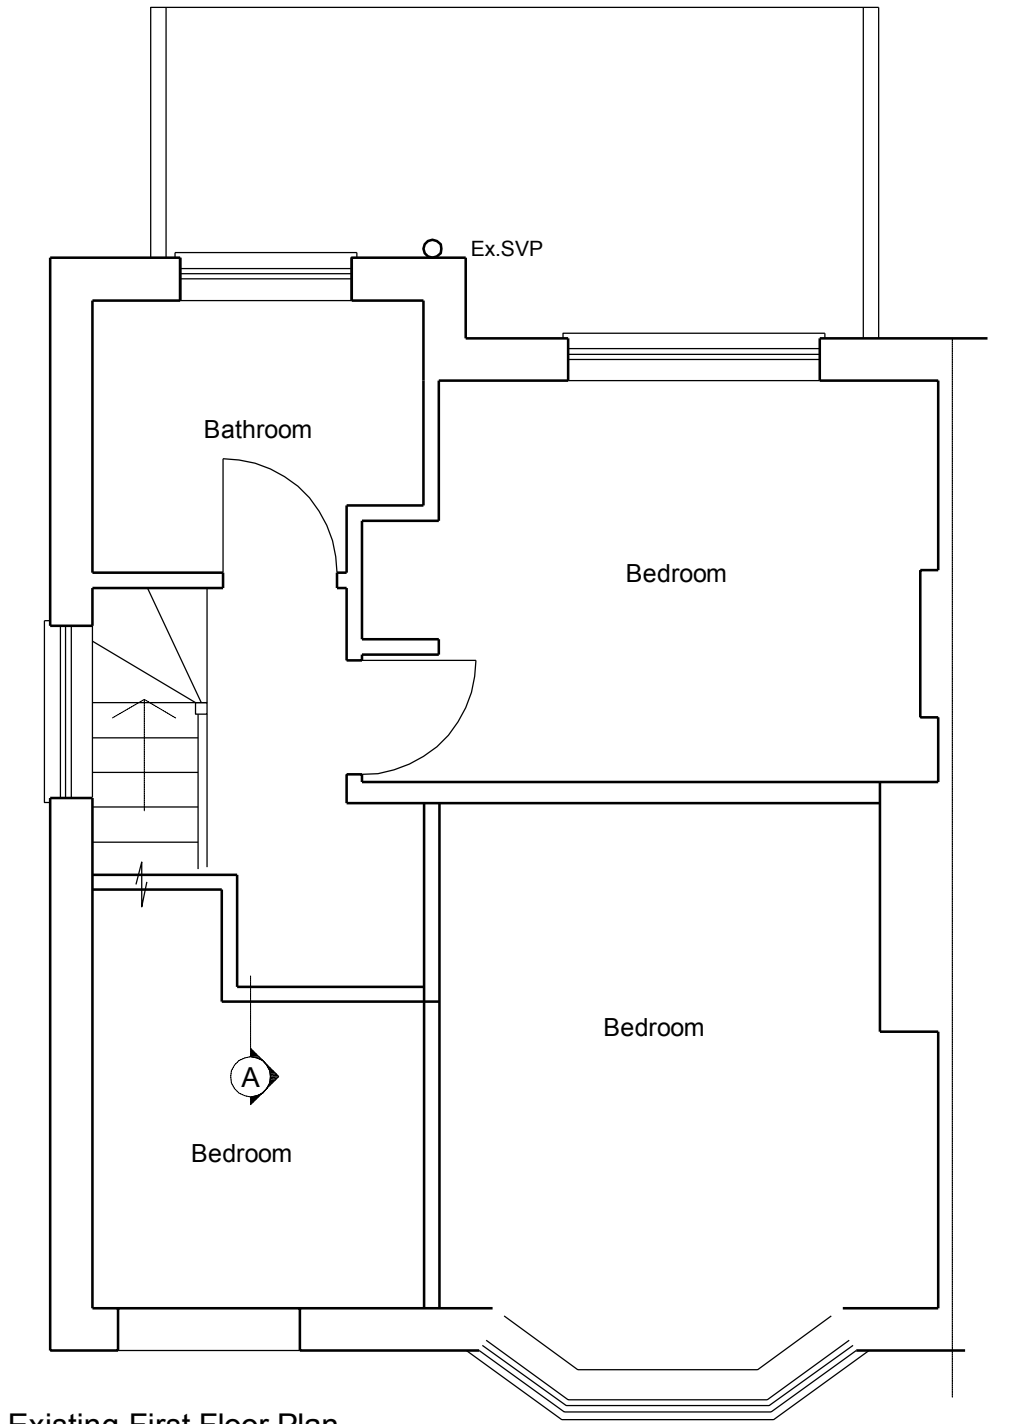

Existing First Floor Plan

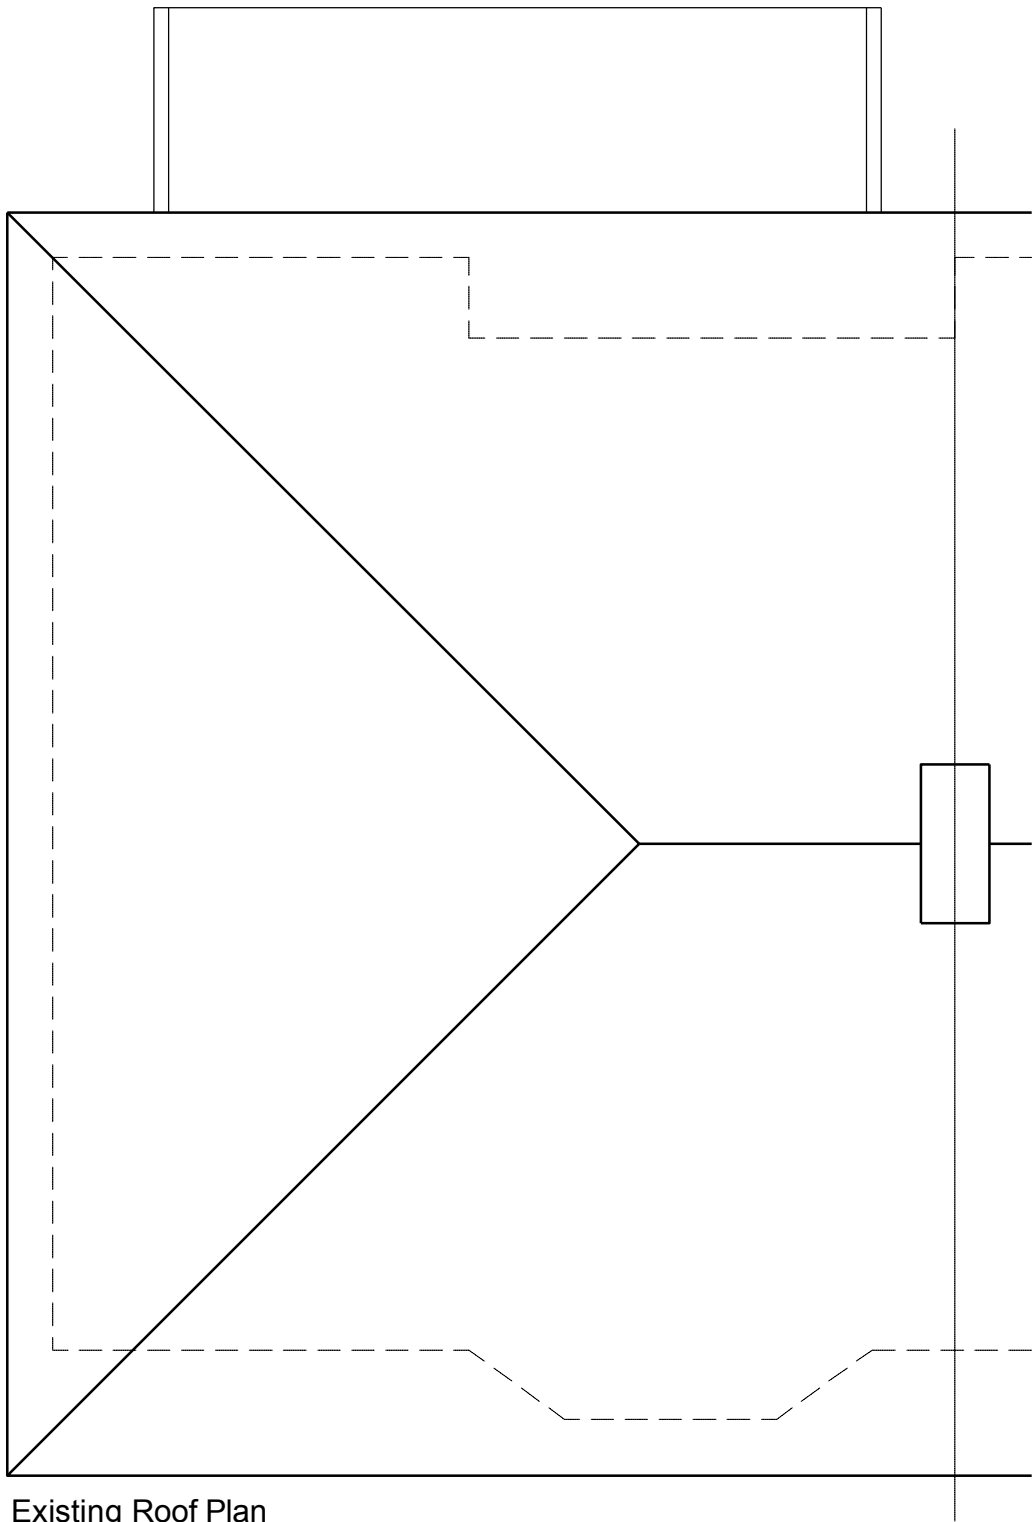

Existing Roof Plan

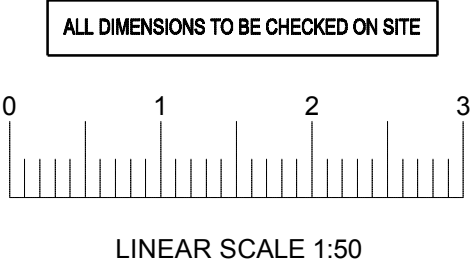

revisions	
project	30 Northfield Park Hayes UB3 4NU
client	Charlie Patmore
drawing title	Existing First Floor and Roof Plan

SEPIA DESIGN
Chartered Architectural Technologists

20-22 St Dunstons Road
Feltham, Middlesex
Tel: 0208 831 9629
Mob: 07595 032 939
E-mail: info@sepiadesign.co.uk



date	NOV 20	number	A9988PA/002
scale	1:50 @ A3	revision	