

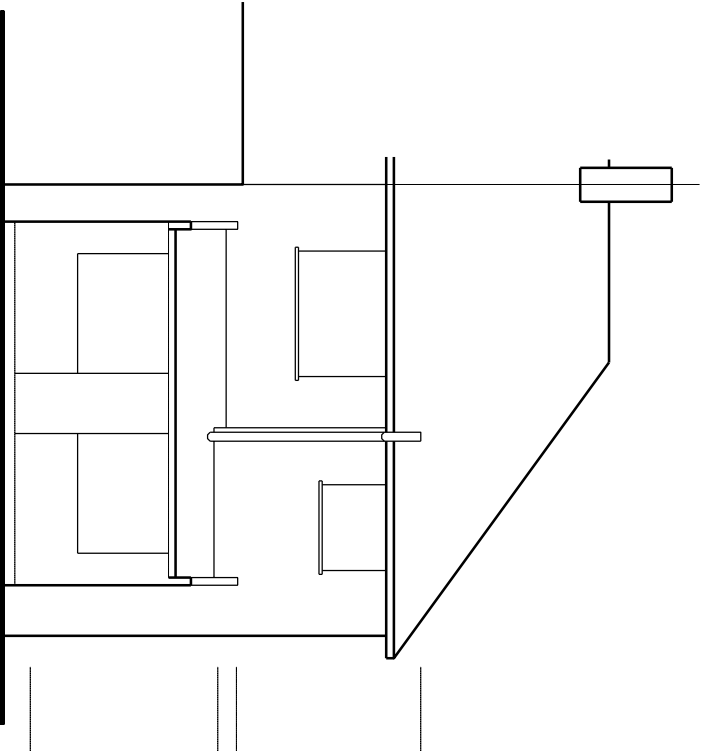



ALL DIMENSIONS TO BE CHECKED ON SITE

 


Existing Rear Elevation

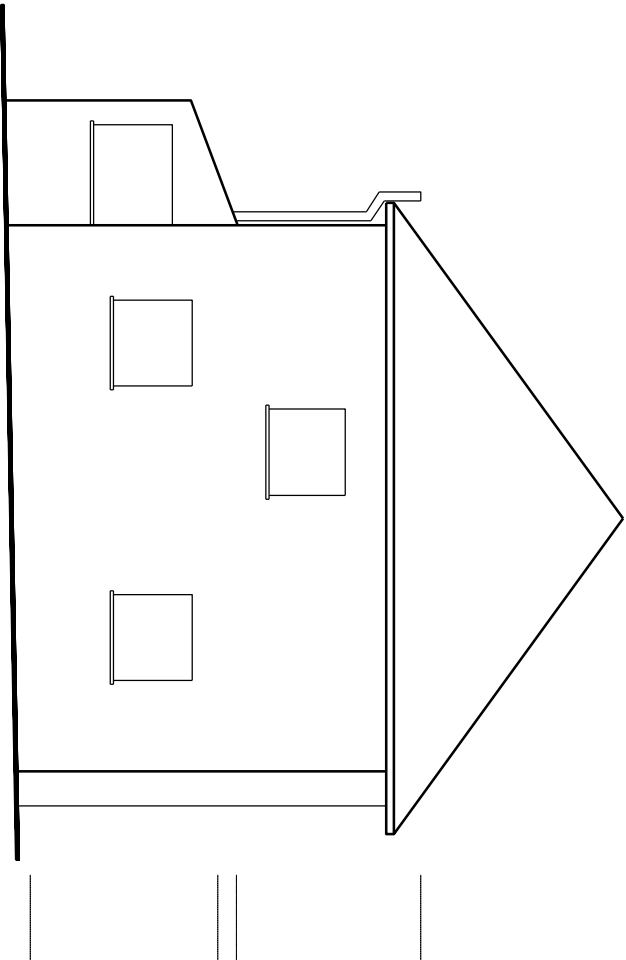

Existing Side Elevation

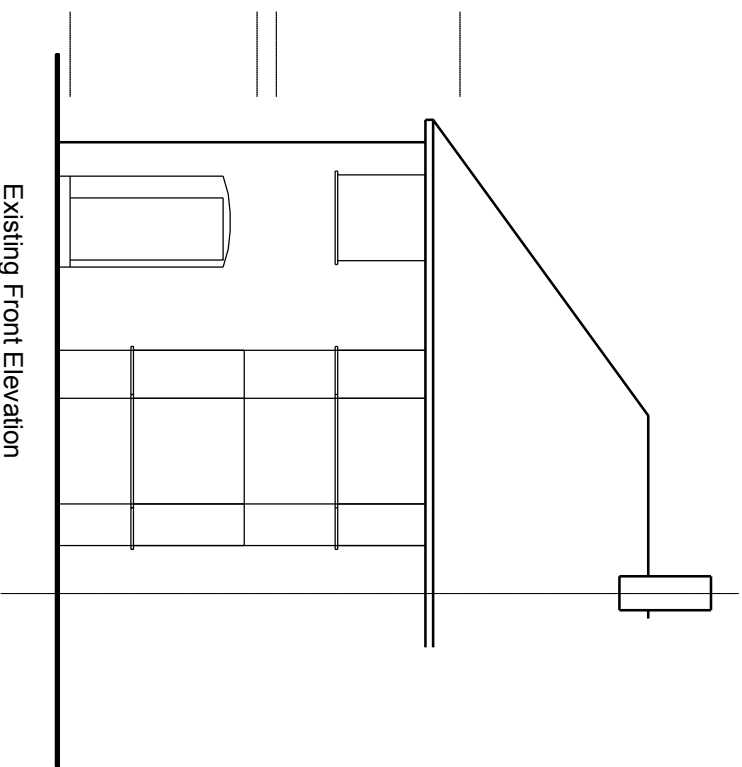

Existing Front Elevation

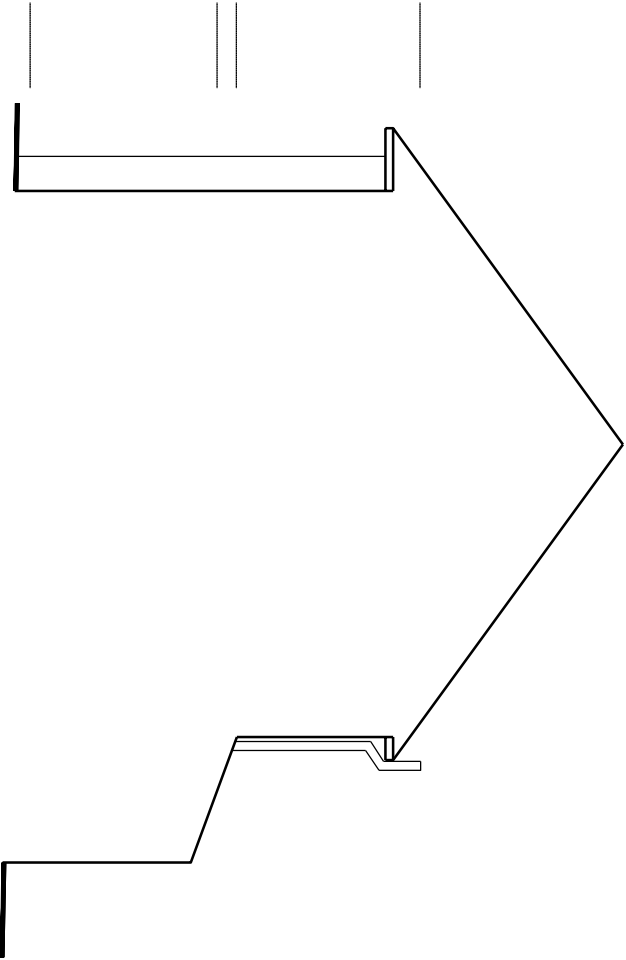

Existing Side Elevation from no 28

revisions

project
30 Northfield Park
Hayes
UB3 4NU

client
Charlie Patmore

drawing title
Existing Elevations

SEPIA DESIGN

Chartered Architectural Technologists
20-22 St Dunstons Road
Feltham, Middlesex
Tel: 0208 831 9629
Mob: 07595 032 939
E-mail: info@sepiadesign.co.uk



date NOV 20 number A9988PA003
scale 1:50 @ A3 revision