



ALL DIMENSIONS TO BE CHECKED ON SITE

 

LINEAR SCALE 1:50

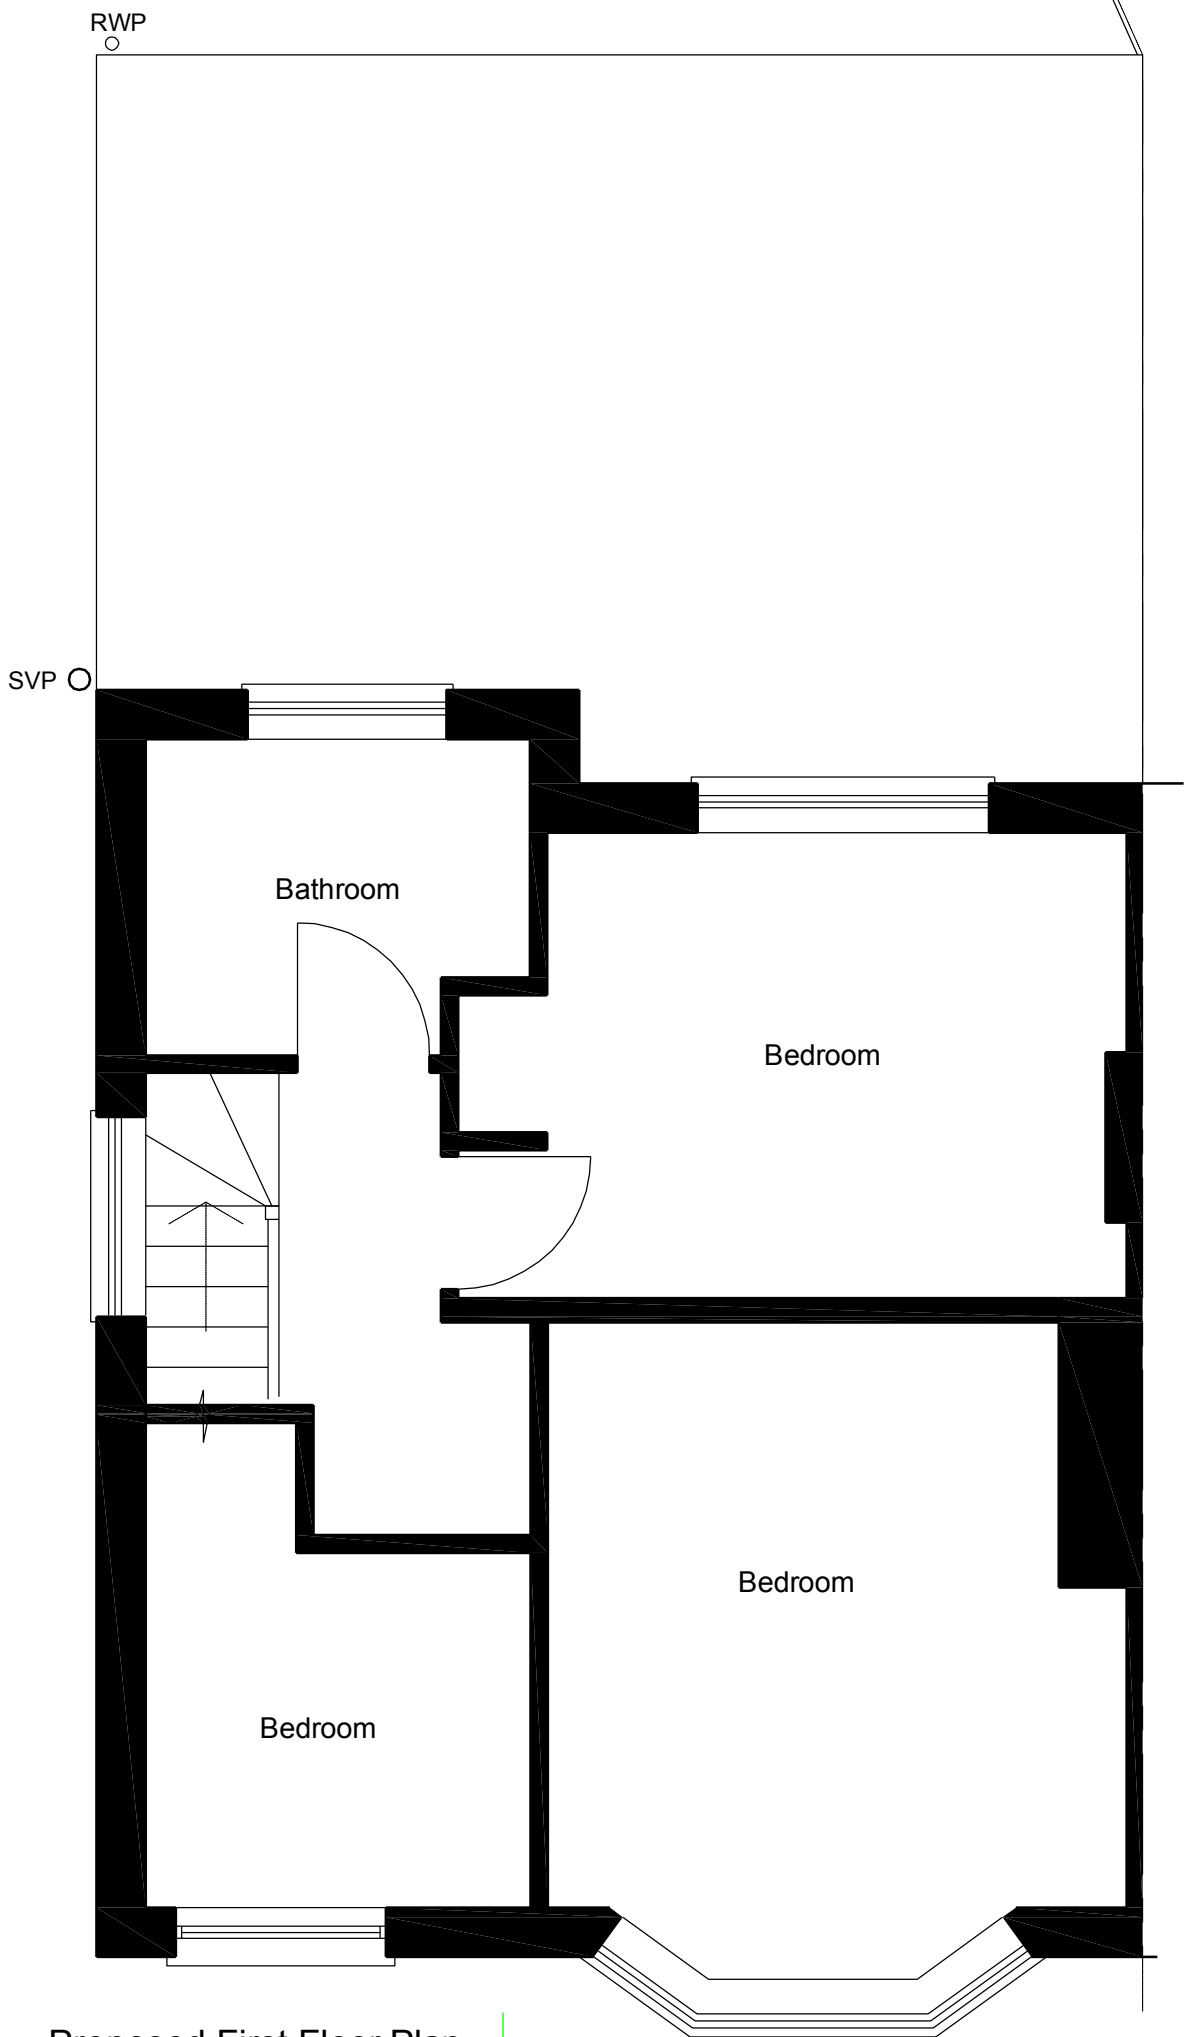

Proposed First Floor Plan

|                                                   |
|---------------------------------------------------|
| revisions                                         |
| project<br>30 Northfield Park<br>Hayes<br>UB3 4NU |
| client<br>Charlie Patmore                         |
| drawing title<br>Proposed First Floor Plan        |

**SEPIA DESIGN**  
Chartered Architectural Technologists

20-22 St Dunstons Road  
Feltham, Middlesex  
Tel: 0208 831 9629  
Mob: 07595 032 939  
E-mail: info@sepiadesign.co.uk



|       |           |          |             |
|-------|-----------|----------|-------------|
| date  | NOV 20    | number   | A9988PA/005 |
| scale | 1:50 @ A3 | revision |             |