

 



ALL DIMENSIONS TO BE CHECKED ON SITE

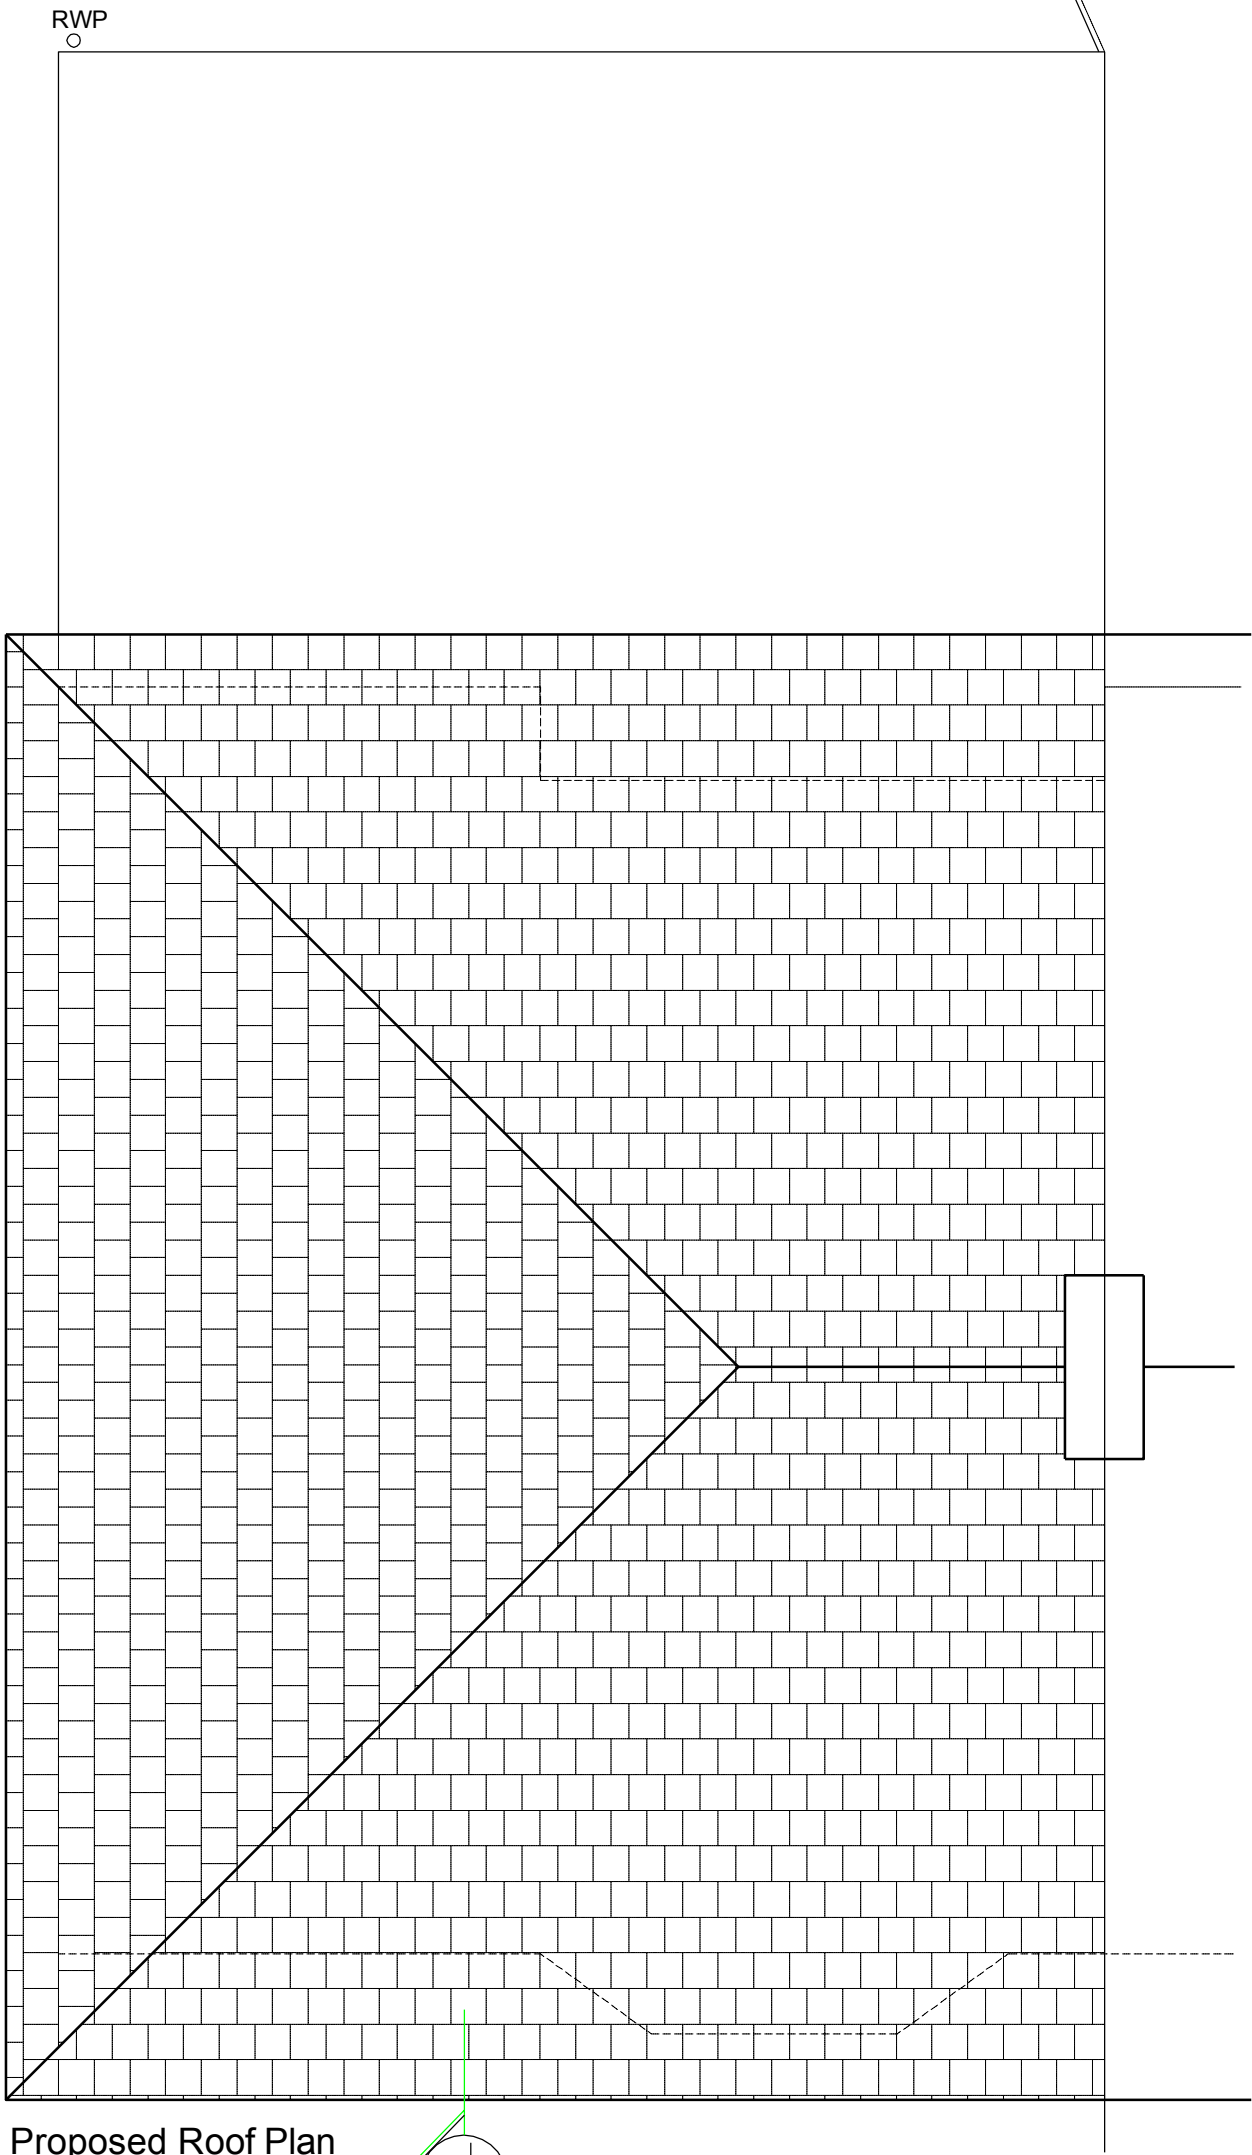

LINEAR SCALE 1:50

 

Proposed Roof Plan

 

revisions	
project	30 Northfield Park Hayes UB3 4NU
client	Charlie Patmore
drawing title	Proposed Roof Plan

SEPIA DESIGN
Chartered Architectural Technologists

20-22 St Dunstons Road
Feltham, Middlesex
Tel: 0208 831 9629
Mob: 07595 032 939
E-mail: info@sepiadesign.co.uk



date	NOV 20	number	A9988PA/006
scale	1:50 @ A3	revision	