



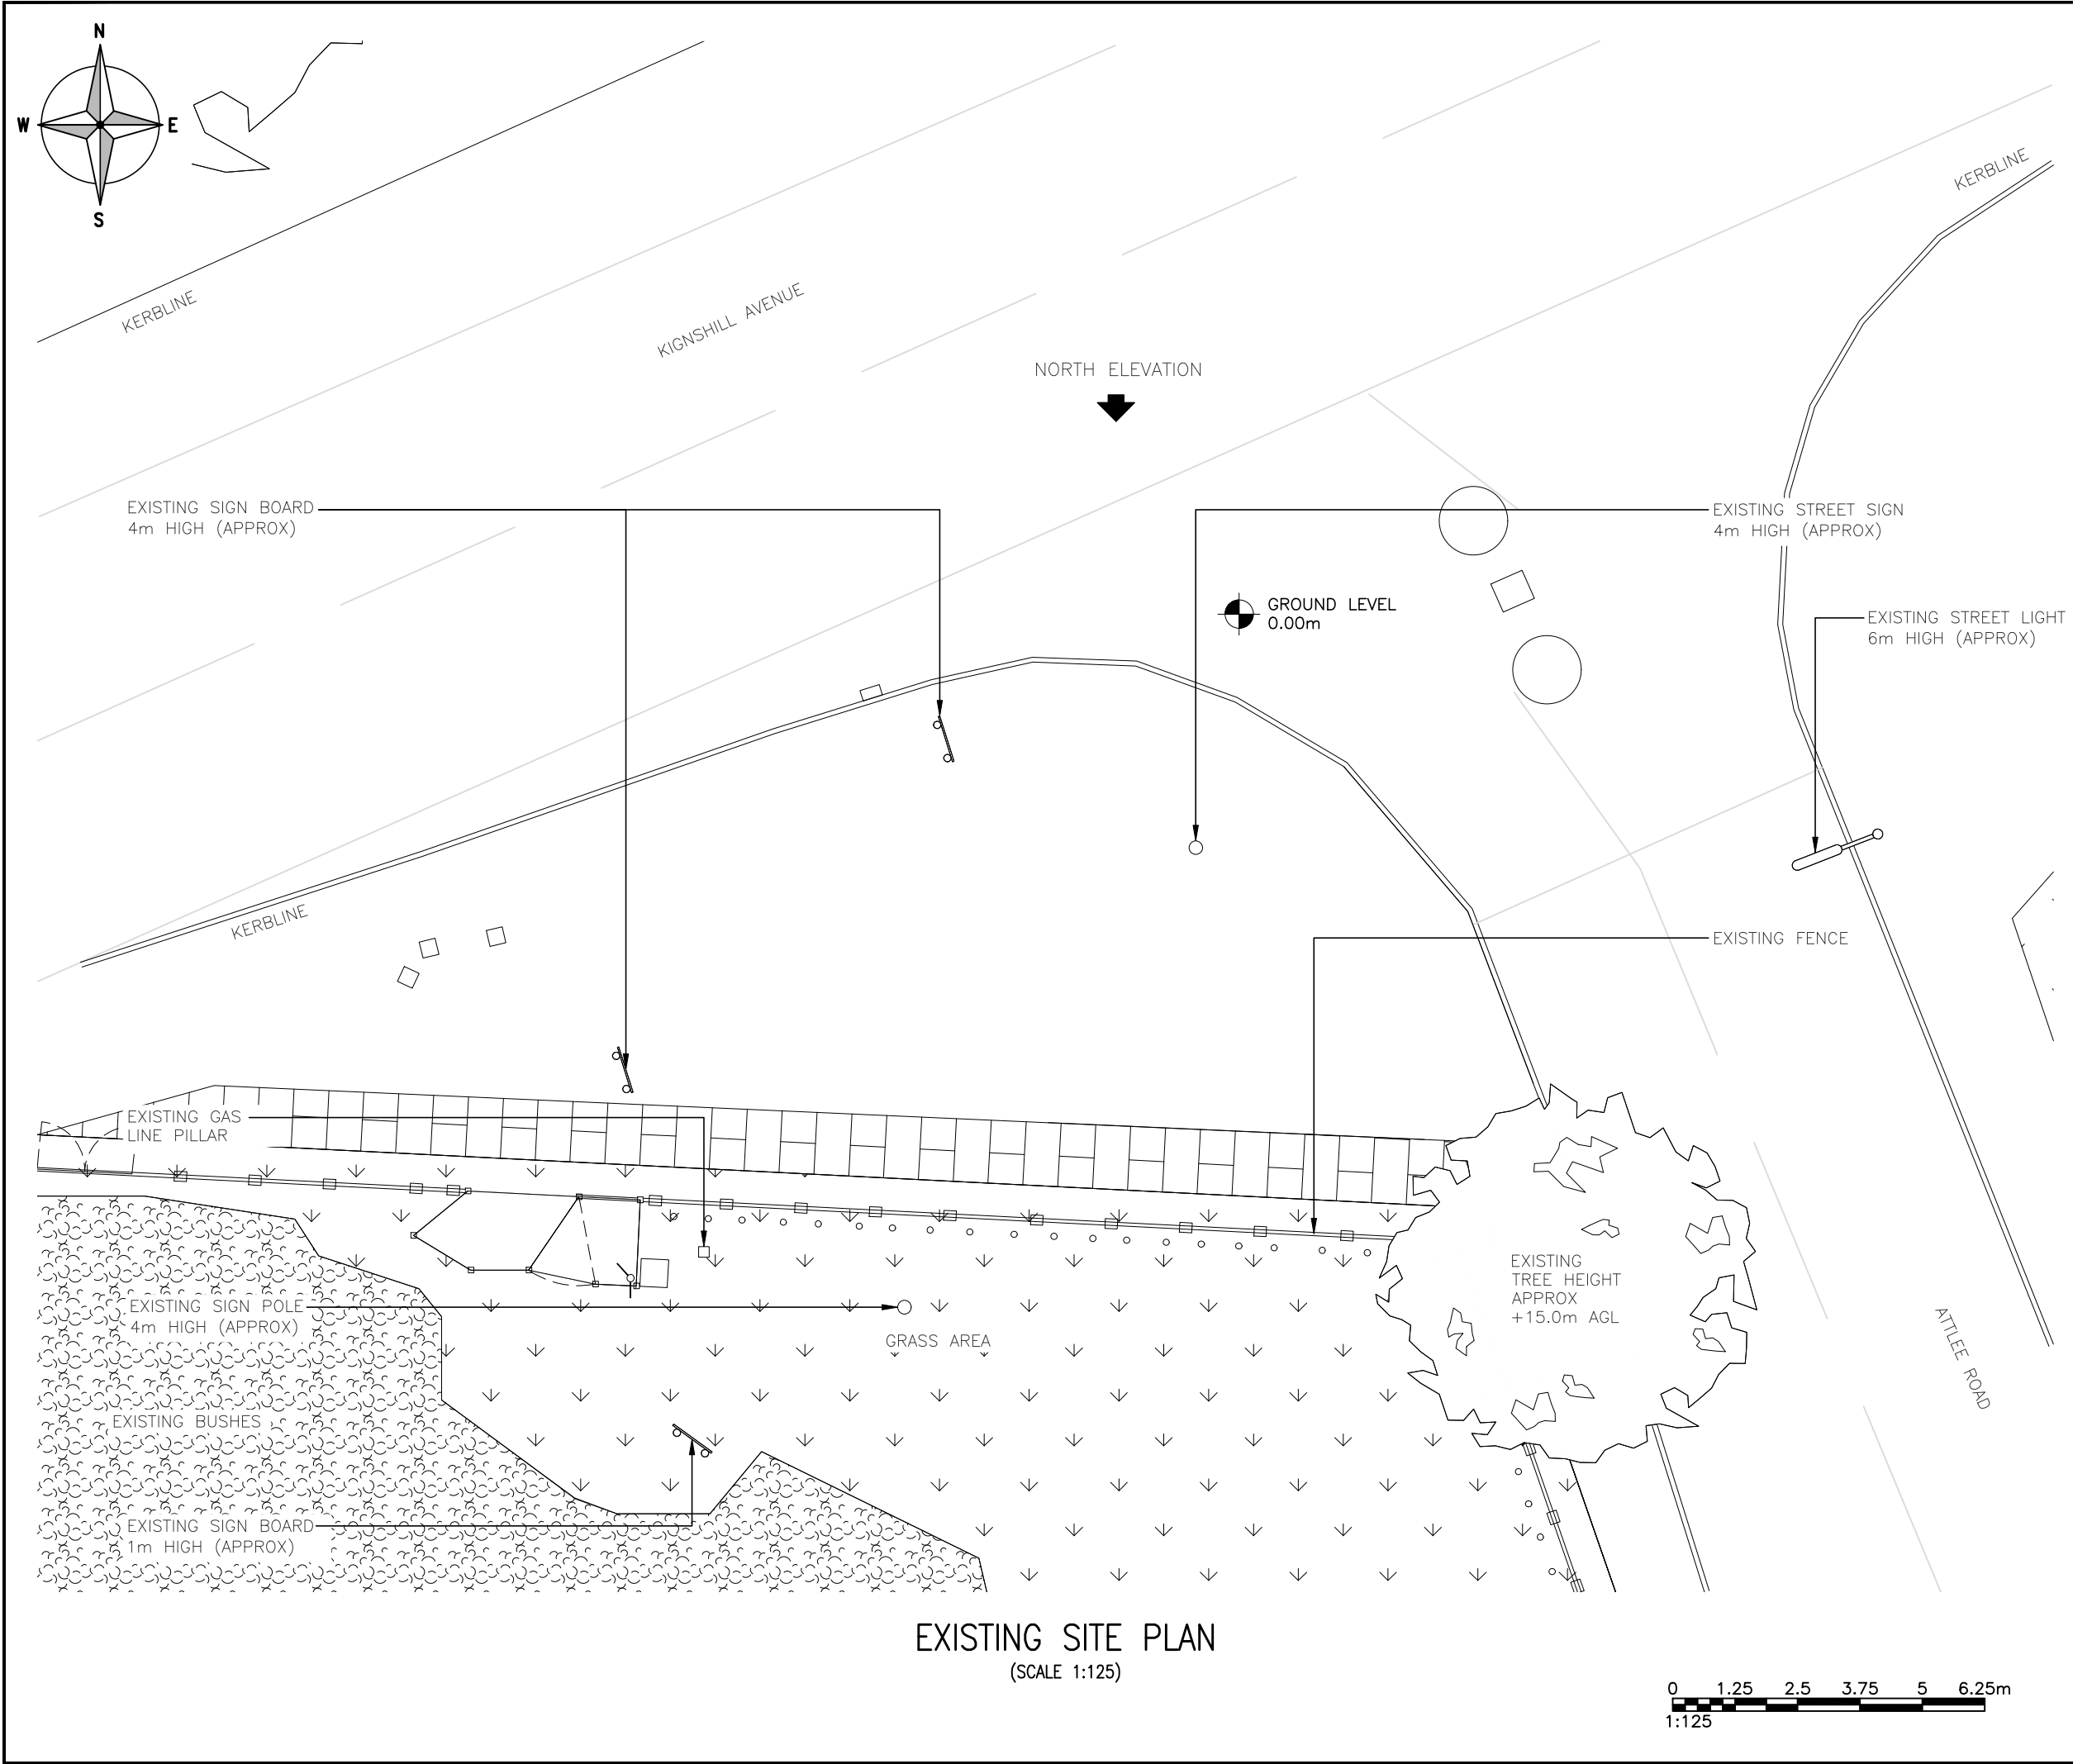

EXISTING SITE PLAN
(SCALE 1:125)

 


ALL DIMENSIONS ARE IN mm UNLESS NOTED OTHERWISE

N.G.R E: 510277 N: 182870

NOTES:

A	Issued for Approval	BLP	ND	23.10.20
REV	MODIFICATION	BY	CH	DATE

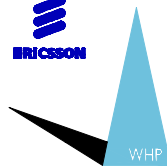

WHP Telecoms Ltd
Faraday Court
401 Faraday Street
Birchwood Park
Warrington WA3 6GA
Tel: 01925 424100 Fax: 01925 424101
e-mail: info@whptelecoms.com




vodafone
CORNERSTONE - BEACON 3

Cell Name		Opt.
JUNCTION OF KINGSHILLAVE + ATTLEE RD		A
Cell ID No		
CORNERSTONE	TEF	VF
E312781 24525721	N/A	15998_0

Site Address / Contact Details		
KINGSHILL AVENUE YEADING MIDDLESEX UB5 6PA		

Drawing Title: EXISTING SITE PLAN		
Purpose of issue: PLANNING		Dwg Rev: A
Drawing Number: 200		Pack Issue: A
Surveyed By: BLP	Original Sheet Size: A3	
Drawn: BLP	Date: 23.10.20	Checked: ND Date: 23.10.20

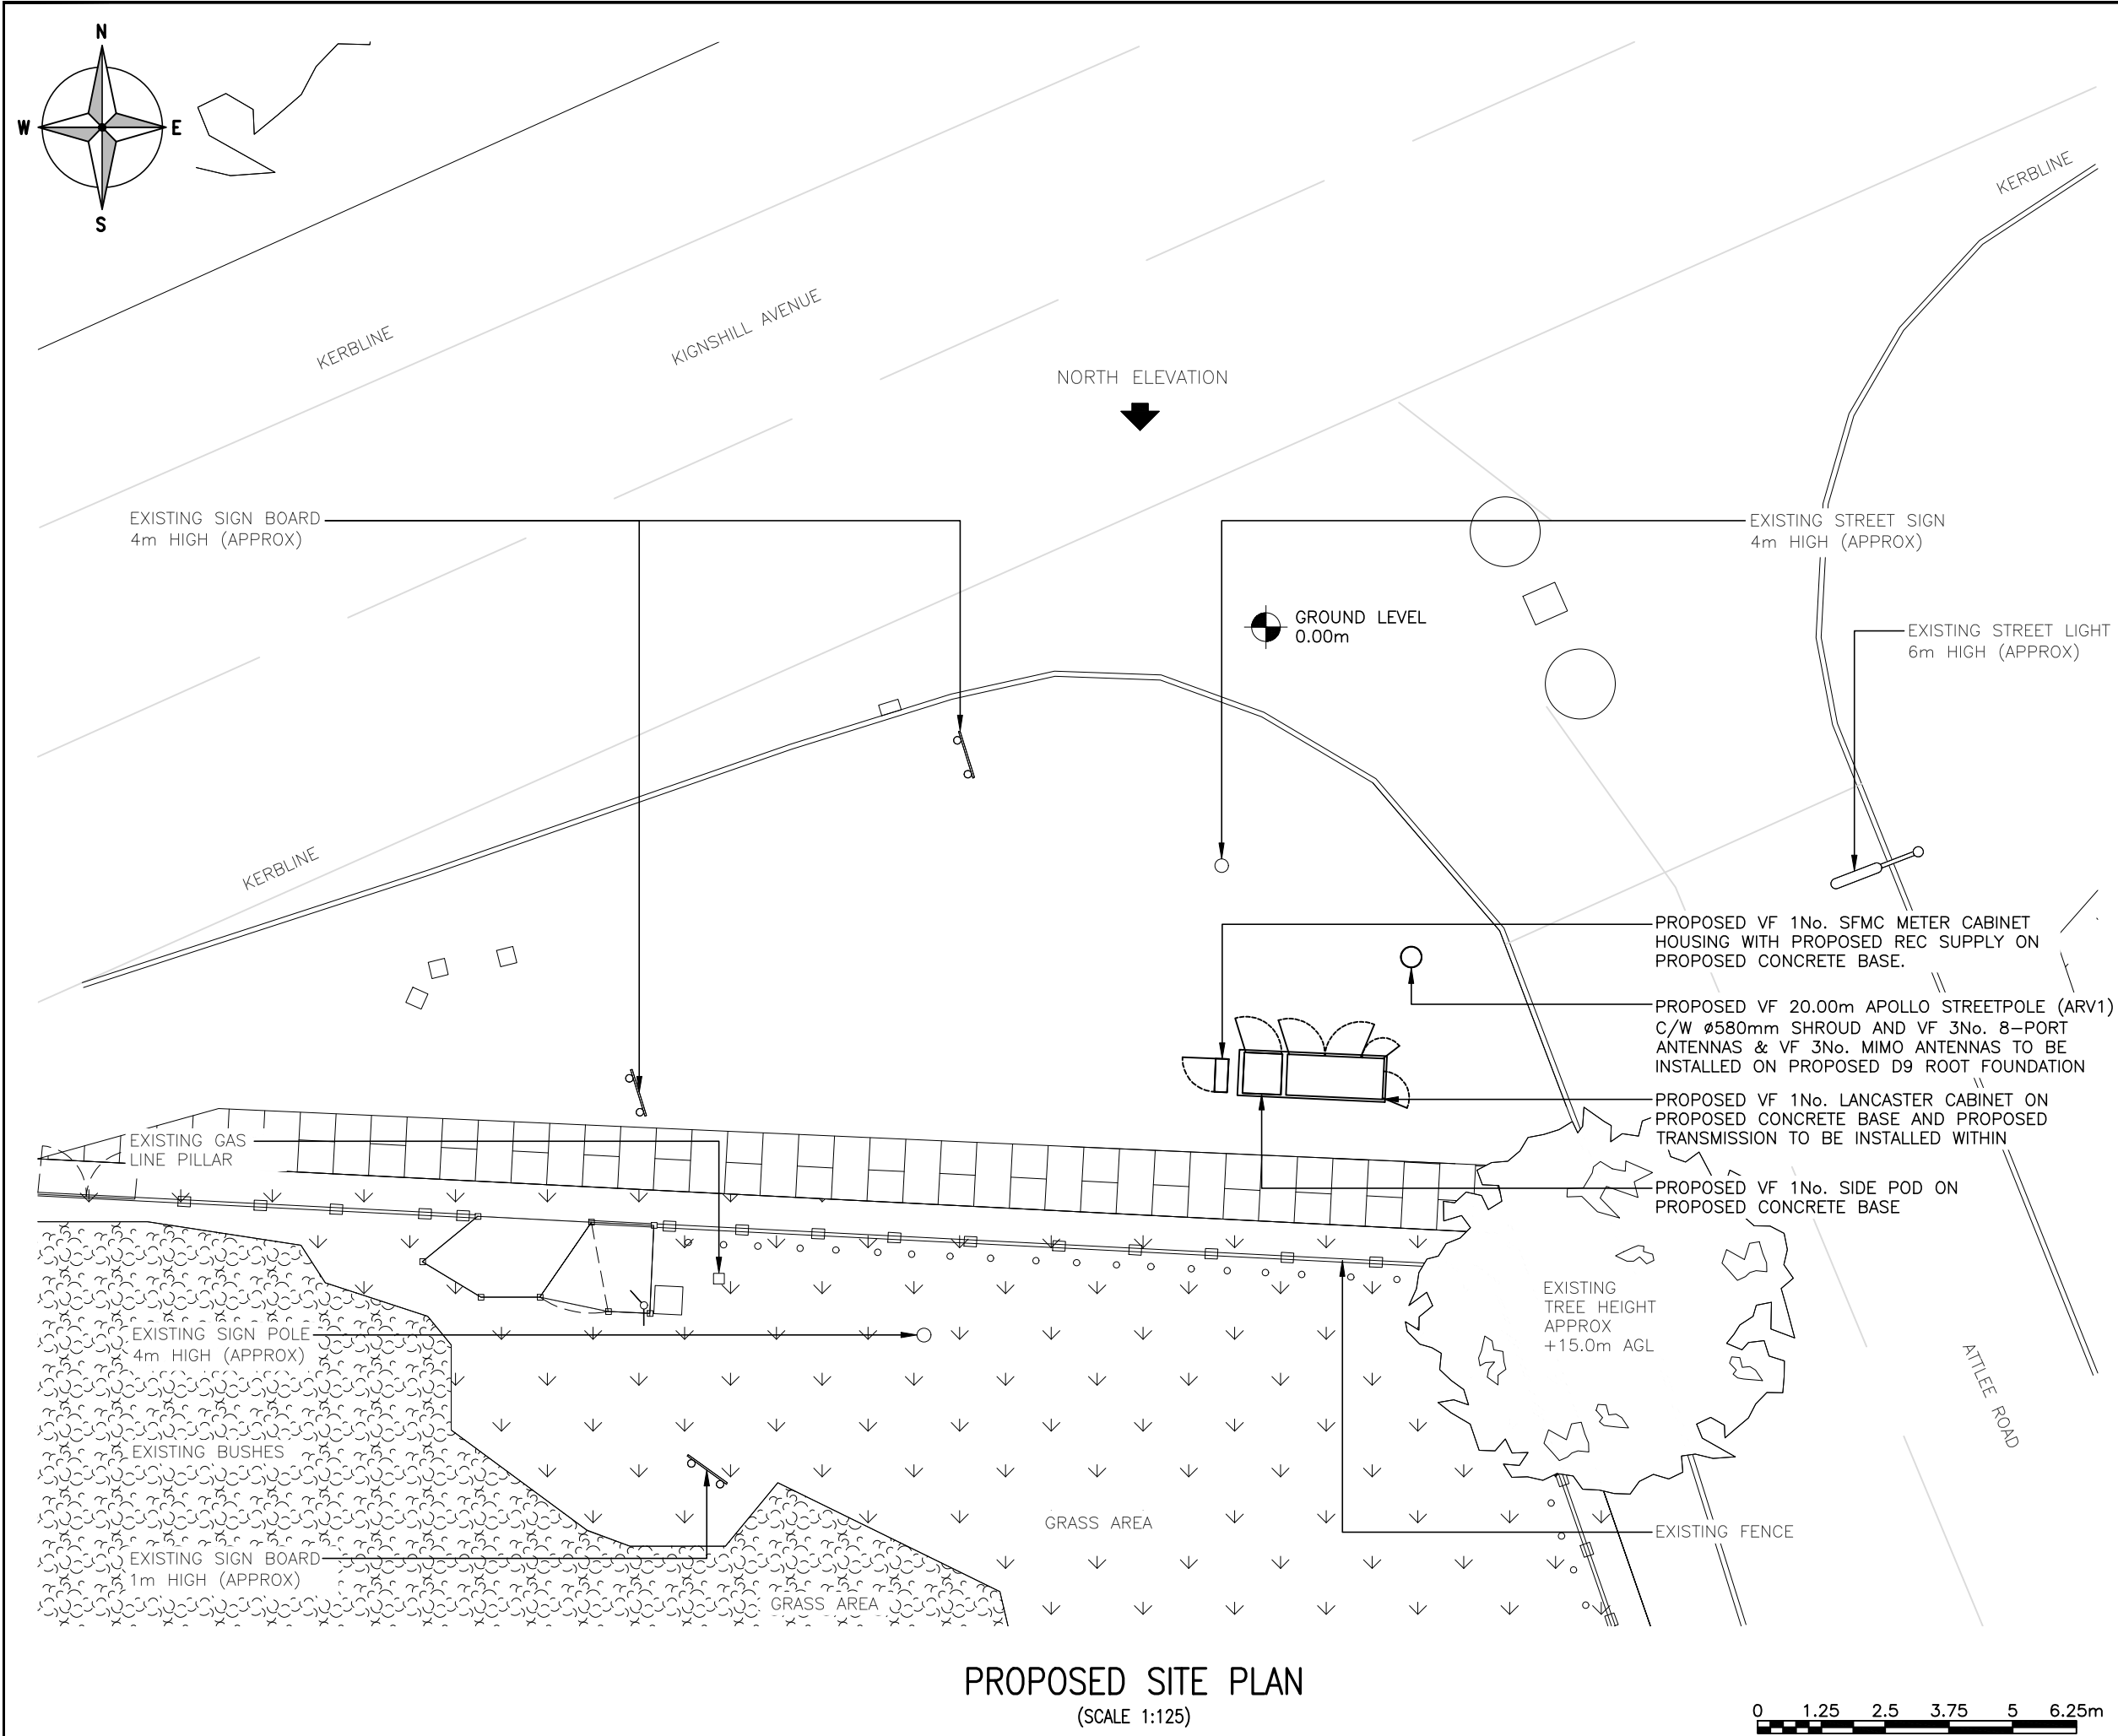

PROPOSED SITE PLAN
(SCALE 1:125)

The drawings comply with **Standard Vodafone ICNIRP design guidelines.**
Designed in accordance with CORNERSTONE Beacon document: SDN0009 'ICNIRP Compliance Summary'

ALL DIMENSIONS ARE IN mm UNLESS NOTED OTHERWISE

N.G.R | E: 510277 N: 182870

NOTES:

NOTE:
PROPOSED VF 24No. FEEDERS TO BE
INSTALLED INSIDE OF STREETPOLE

REV	MODIFICATION	BY	CH	DATE
A	Issued for Approval	BLP	ND	23.10.20



WHP Telecoms Ltd
Faraday Court
401 Faraday Street
Birchwood Park
Warrington WA3 6GA
Tel: 01925 424100 Fax: 01925 424101
e-mail: info@whptelecoms.com


CORNERSTONE - BEACON 3

Cell Name		Opt.
JUNCTION OF KINGSHILLAVE + ATTLEE RD		A
Cell ID No		
CORNERSTONE	TEF	VF
E312781 24525721	N/A	15998_0

Site Address / Contact Details

KINGSHILL AVENUE
YEADING
MIDDLESEX
UB5 6PA

Drawing Title:		PROPOSED SITE PLAN	
Purpose of issue:		PLANNING	Dwg Rev:
Drawing Number:		201	A
Surveyed By:	BLP	Original Sheet Size:	A3
Drawn:	BLP	Checked:	ND
Date:	23.10.20	Date:	23.10.20
Pack Issue:		A	

N.G.R	E: 510277	N: 182870
-------	-----------	-----------

[illegible]

WHIP

WHP Telecoms Ltd

Faraday Court
401 Faraday Street
Birchwood Park
Warrington WA3 6GA

Tel: 01925 424100 Fax: 01925 424101
e-mail: info@whptelecoms.com





Site Address / Contact Details
KINGSHILL AVENUE YEADING MIDDLESEX UB5 6PA

Purpose of issue:	PLANNING	Dwg Rev:
-------------------	----------	-------------

Surveyed By: BLP	Original Sheet Size: A3	Pack Issue:
---------------------	----------------------------	----------------


Drawn: BLP	Date: 23.10.20	Checked: ND	Date: 23.10.20	A
---------------	-------------------	----------------	-------------------	---

 

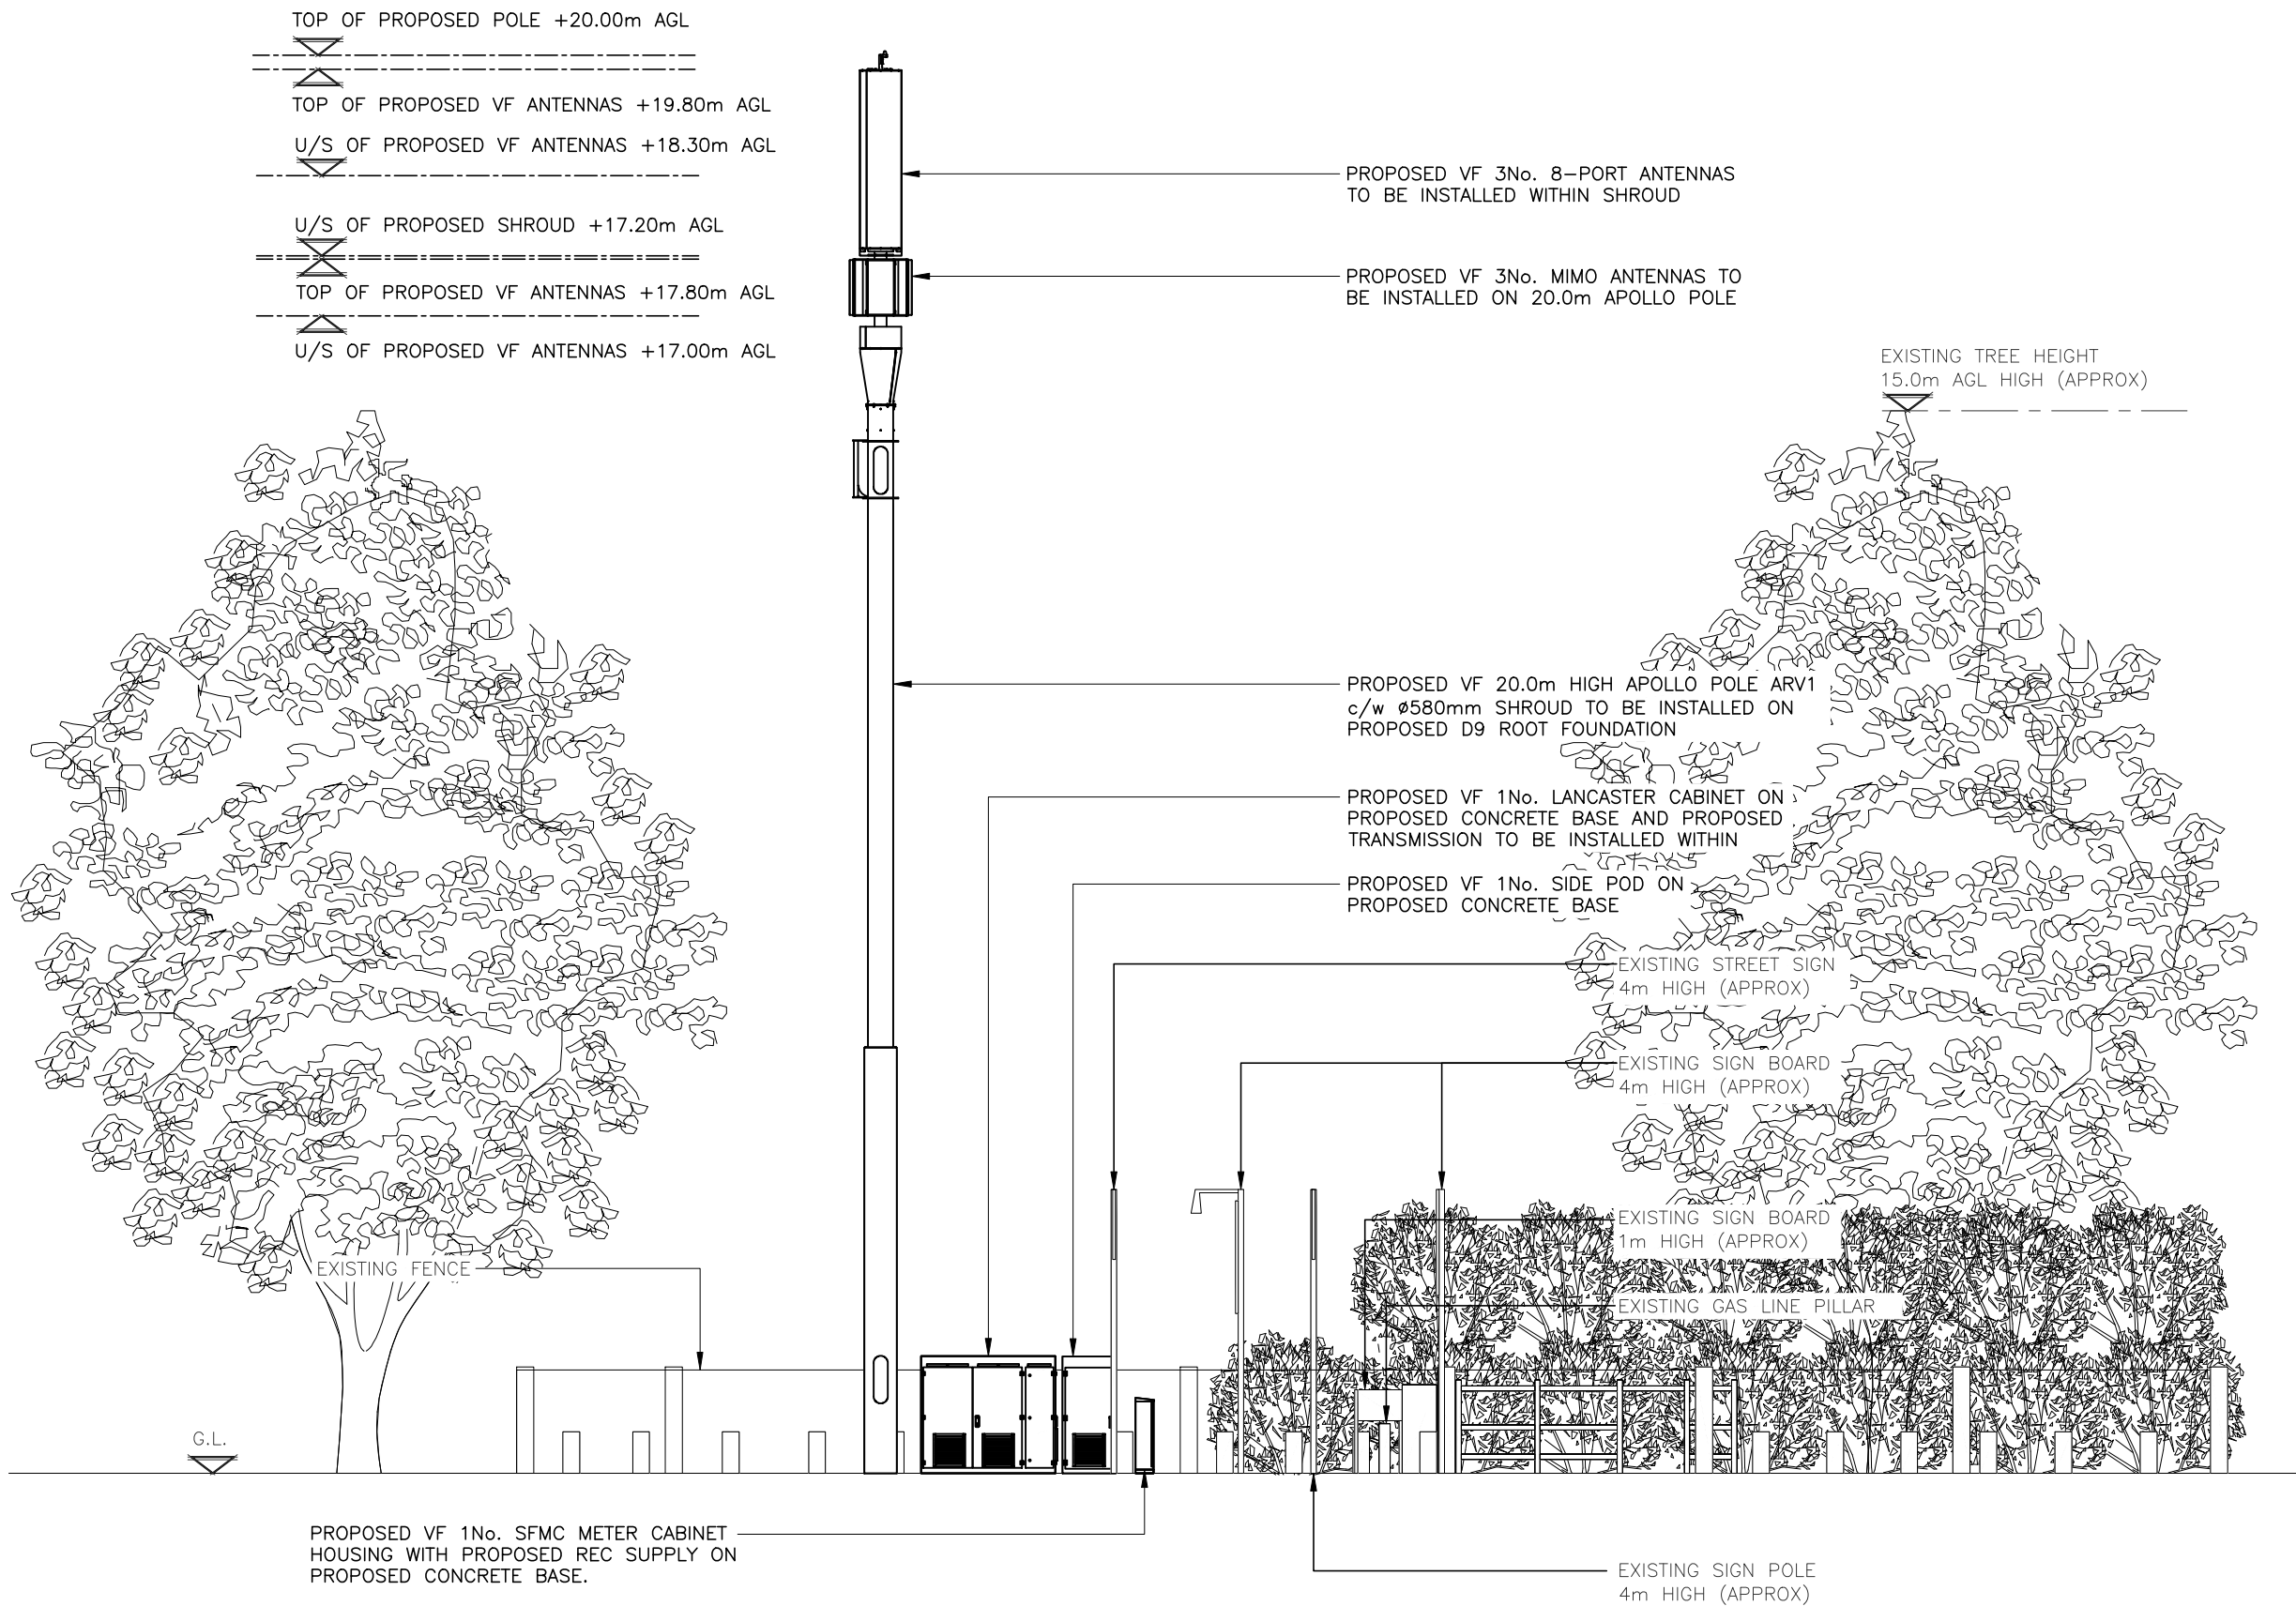

PROPOSED NORTH ELEVATION
(SCALE 1:100)

The drawings comply with **Standard Vodafone ICNIRP design guidelines.**
Designed in accordance with CORNERSTONE Beacon document: SDN0009 'ICNIRP Compliance Summary'

 

ALL DIMENSIONS ARE IN mm UNLESS NOTED OTHERWISE

N.G.R | E: 510277 N: 182870

NOTES:

NOTE:
PROPOSED VF 24No. FEEDERS TO BE
INSTALLED INSIDE OF STREETPOLE

A	Issued for Approval	BLP	ND	23.10.20
REV	MODIFICATION	BY	CH	DATE



WHP Telecoms Ltd
Faraday Court
401 Faraday Street
Birchwood Park
Warrington WA3 6GA
Tel: 01925 424100 Fax: 01925 424101
e-mail: info@whptelecoms.com



vodafone
CORNERSTONE - BEACON 3

Cell Name		Opt.
JUNCTION OF KINGSHILLAVE + ATTLEE RD		A
Cell ID No		
CORNERSTONE	TEF	VF
E312781 24525721	N/A	15998_0

Site Address / Contact Details		
KINGSHILL AVENUE YEADING MIDDLESEX UB5 6PA		

Drawing Title: PROPOSED SITE ELEVATION		
Purpose of issue: PLANNING		Dwg Rev:
Drawing Number: 301		A
Surveyed By: BLP	Original Sheet Size: A3	
Drawn: BLP	Date: 23.10.20	Checked: ND
Date: 23.10.20		Pack Issue: A