


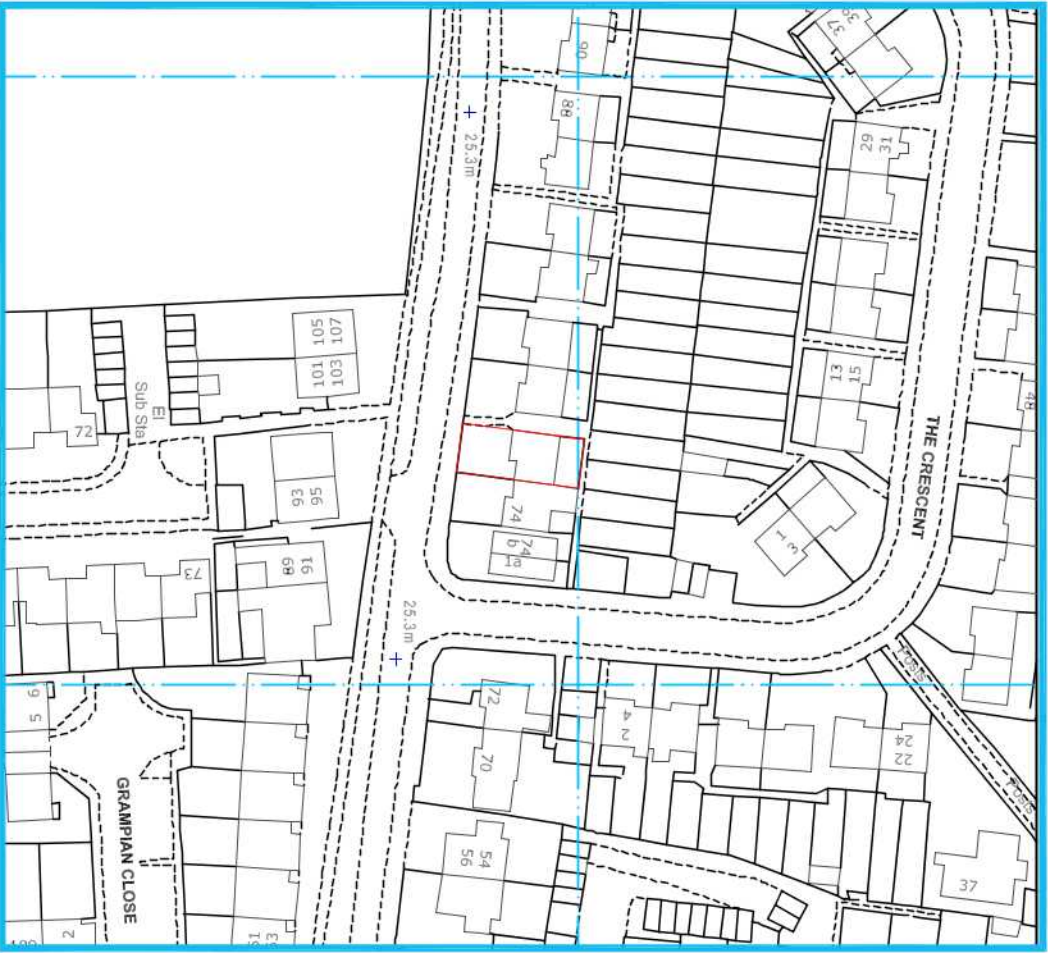

LOCATION MAP
SCALE 1:1250



SITE PLAN
SCALE 1:500



ARCADIA

DESIGN CONSULTANTS

12 Stanton Close, Earley, Berkshire, RG6 7DX
Contact : 0118 327 9645
www.arcadia-design.co.uk

NOTES:

- THIS DRAWING IS COPYRIGHT AND SHOULD NOT BE REPRODUCED WITHOUT THE WRITTEN APPROVAL OF ARCADIA DESIGN CONSULTANTS.
- ALL DIMENSIONS TO BE CHECKED ON SITE AND ANY DISCREPANCIES BROUGHT TO THE ATTENTION OF THE ARCADIA DESIGN CONSULTANTS.
- NO DIMENSIONS TO BE SCALED.
- THIS DRAWING IS TO BE READ IN CONJUNCTION WITH ALL OTHER RELEVANT ARCHITECTS, SERVICE ENGINEERS AND STRUCTURAL / CIVIL ENGINEERS DRAWINGS AND SPECIFICATIONS.
- ALL RIGHTS RESERVED.

					PROJECT
					VEHICULAR CROSSOVER AT
					76A WESTEND LANE, HARLINGTON - UB3 5AY
REV.	DATE	DESCRIPTION			DRAWING TITLE
DWG NO:	PL/A522/02	SCALE	AS SHOWN@A3		LOCATION & SITE PLAN
DATE	NOV. 2020	DRAWN BY	MO		