

|   |          |      |
|---|----------|------|
| COPYRIGHT<br>DO NOT SCALE FROM THIS DRAWING. CONTRACTOR MUST CONFIRM SITE<br>DIMENSIONS BEFORE COMMENCEMENT OF WORK.<br><br>THIS DRAWING OR DESIGN IS THE COPYRIGHT AND MAY NOT BE<br>REPRODUCED WITHOUT WRITTEN CONSENT OF THE DESIGNER.<br><br>CONTRACTOR RESPONSIBLE FOR CORRECT SETTING OUT ON SITE. ANY<br>DISCREPANCIES TO BE NOTED TO THE DESIGNER IMMEDIATELY. |          |      |
| MARKED   | REVISION | DATE |
| A   |          |      |
|   |          |      |
|   |          |      |
|   |          |      |
|   |          |      |

WALL TYPE 1:  
SOUND INSULATED COMPARTMENT WALL, 70MM  
METAL 'C' STUD FILLED WITH 75MM SOUND  
SLABS IN CAVITY, 2NO.12.5 PLASTERBOARDS  
AND SKIM - ALL TO BE IN ACCORDANCE  
WITH MANUFACTRURES INSTRUCTIONS (H & H  
GROUP LTD)

WALL TYPE 2:  
DIVISION WALL 50X100 STUD WALL, AT 400C/C  
ON DOUBLE JOISTS, 12.5 PLASTERBOARD AND  
SKIM, FILL VOIDS WITH 100 MINERAL WOOL,  
DENSITY 15KG/M3

⊖ DENOTES SELF CONTAINED SMOKE DETECTORS  
PERMANANTLY  
WIRED TO A SEPERATLY FUSED CIRCUIT AT THE  
DISTRIBUTION  
BOARD WITH BATTERY BACK UP

⊕ DENOTES HEAT DETECTORS IN KITCHENS

'B' DENOTES WALL MOUNTED COMBI-BOILER  
CONDENSING TYPE WITH FLUE & GAURD  
SEDBUK VALUE 95%, PROVIDE COMMISSIONING  
CERTIFICATE FROM GAS SAFE REGISTERED  
INSTALLER AND DISCHARGE IN ACCORDANCE  
WITH INSTRUCTIONS FROM A CORGI  
REGISTERED PLUMBER, SLEEVE THROUGH  
THE ROOF TO BE NON-COMBUSTIBLE TYPE


EACH FLAT TO BE SOUND TESTED BY AN  
INDEPENDENT SPECIALIST PRIOR TO COMPLETION  
OF THE WORK, REPORT ON THE RESULTS TO BE  
SUBMITTED TO LOCAL AUTHORITY BUILDING  
CONTROL

PROVIDE 10MM GAP TO WC DOOR FOR AIR  
INTAKE

BUILDER TO ENSURE THERE ARE NO THERMAL  
BRIDGES OF GAPS IN THE INSULATION LAYERS



PROVIDE ACCESS FOR RODDING AT BASE OF  
ALL STACKS

ALL STEELWORK TO BE GRADE S275 AND  
PAINTED 2 COATS OF ZINC  
PHOSPATE, CONCRETE FOR FOUNDATIONS TO  
BE GENI FOR MASS CONCRETE  
FOUNDATION DEPTH TO BE INSPECTED &  
APPROVED BY BUILDING INSPECTOR

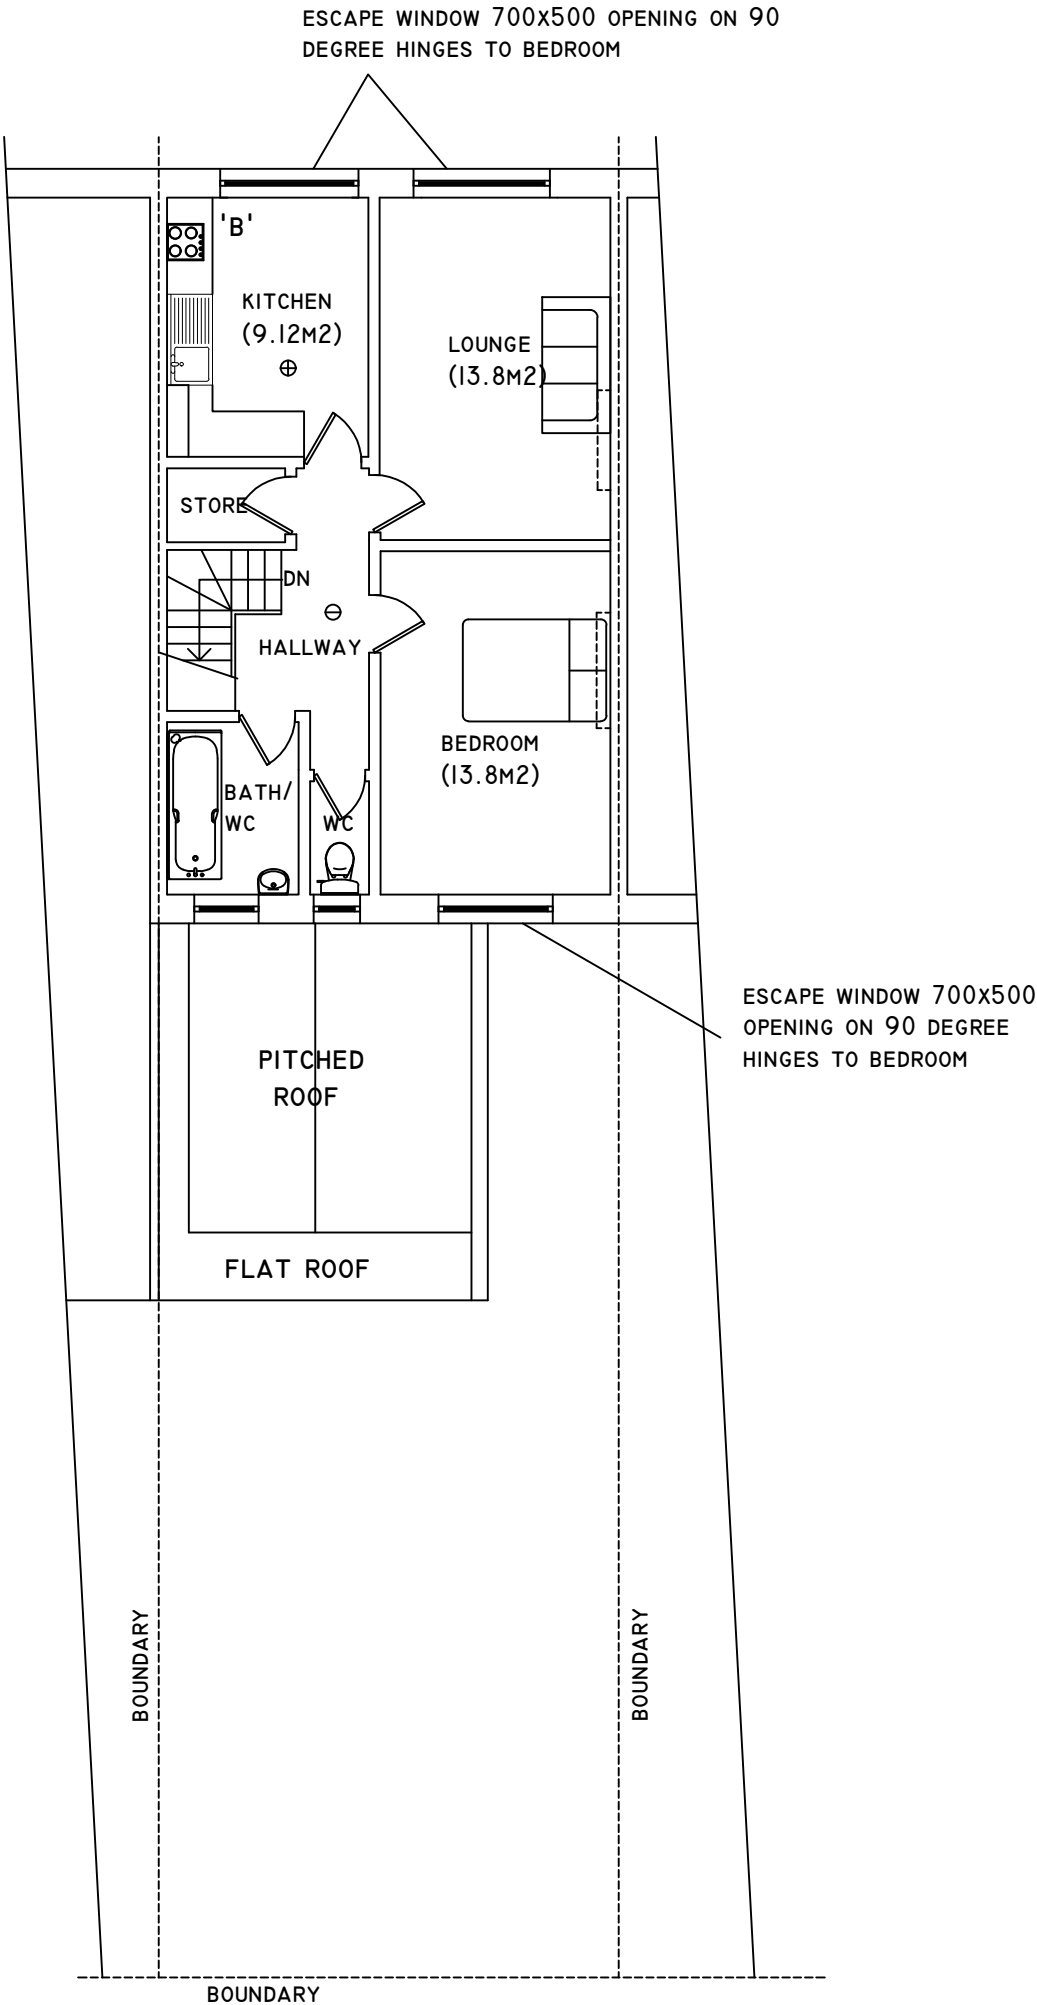

SECOND FLOOR PLAN - FLAT 48B (54.0M2)

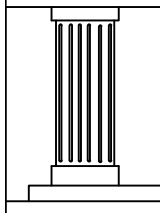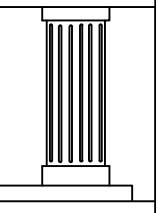

|                                                                                    |                       |                |                                                 |                                                    |                                                                                       |
|------------------------------------------------------------------------------------|-----------------------|----------------|-------------------------------------------------|----------------------------------------------------|---------------------------------------------------------------------------------------|
|  | CHECKED:              | DATE: OCT 2020 | DRAWING TITLE:<br>PROPOSED SECOND FLOOR<br>PLAN | PROJECT:<br>48A GREEN LANE<br>HA6 2QB<br>NORTHWOOD |  |
|                                                                                    | DRAWN:                | SCALE: 1:100   |                                                 |                                                    |                                                                                       |
|                                                                                    | DRAWING NUMBER:<br>02 |                |                                                 |                                                    |                                                                                       |