




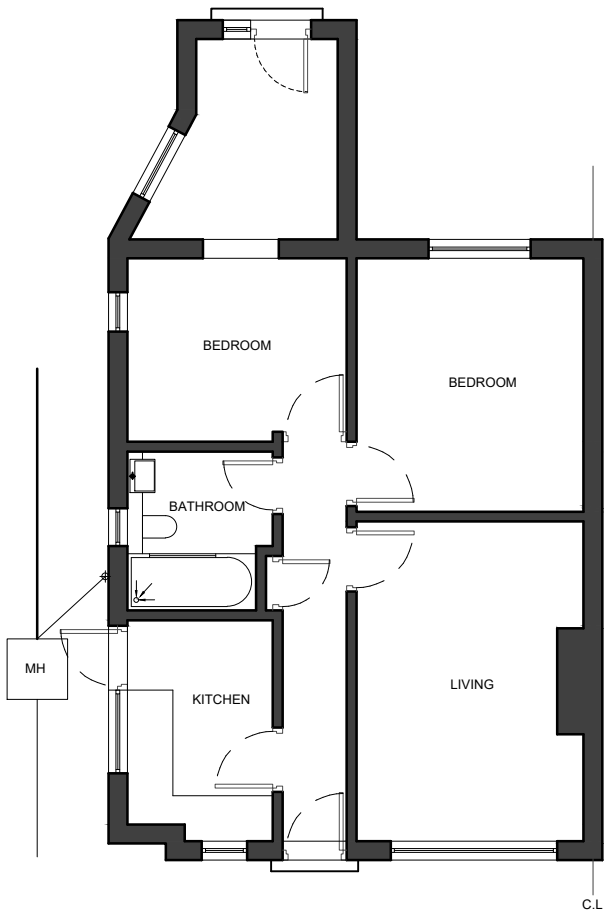


01 - GROUND FLOOR PLAN

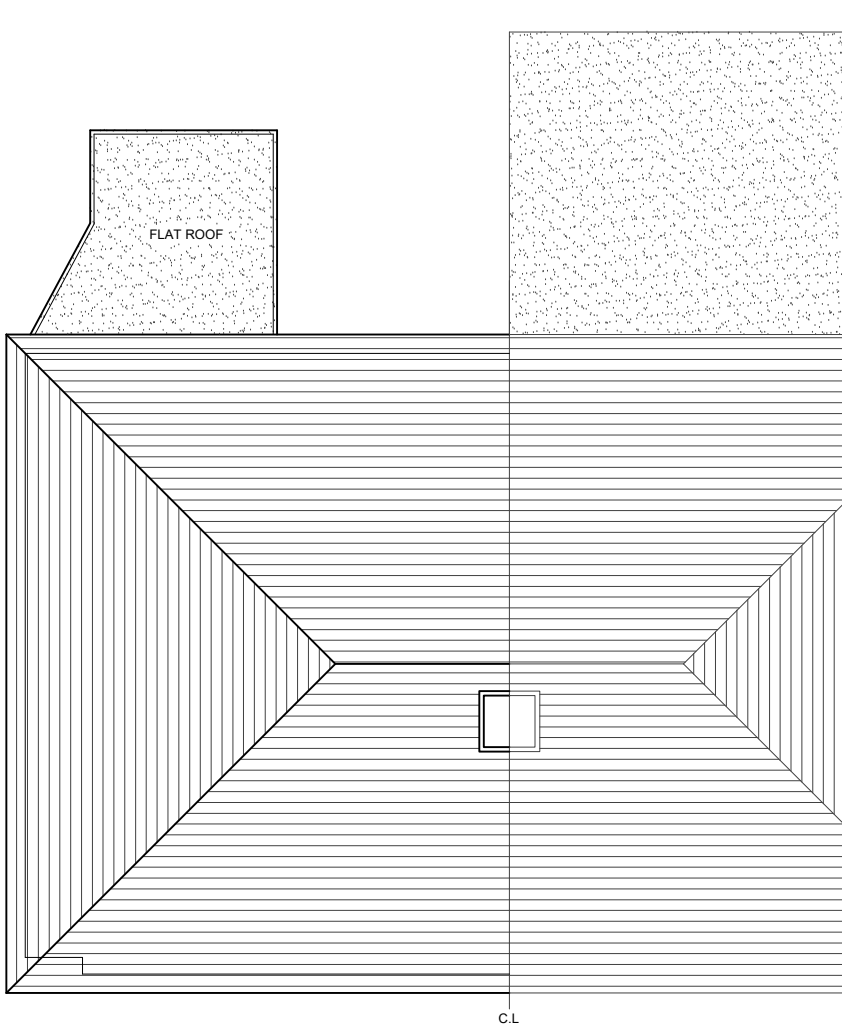

02 - ROOF PLAN

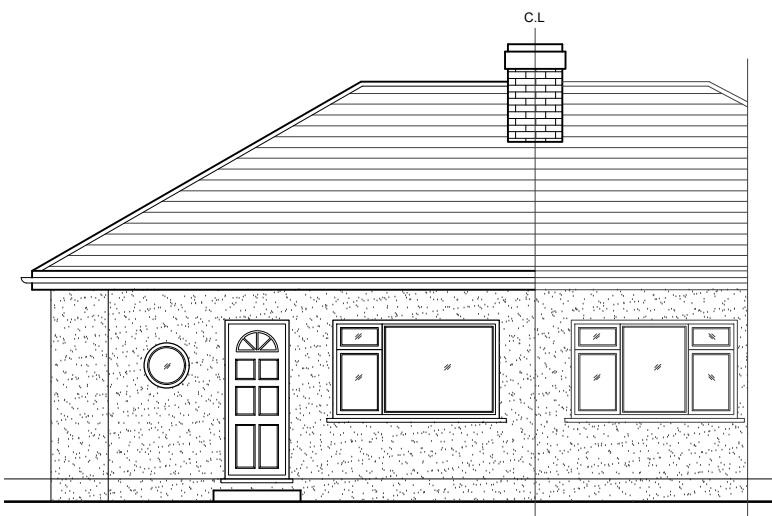

03 - FRONT ELEVATION

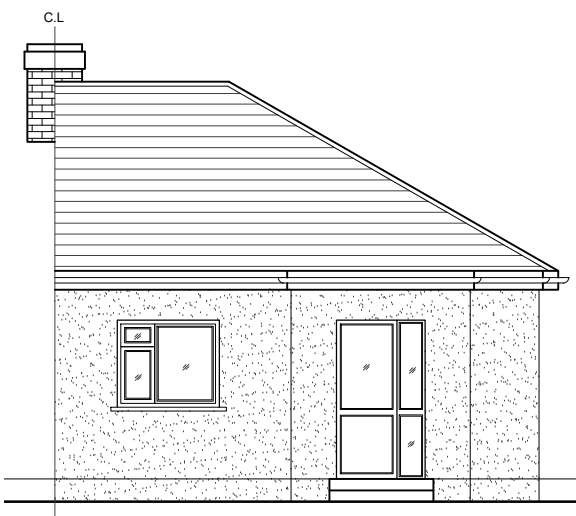

04 - REAR ELEVATION



05 - SIDE ELEVATION

NOTES

Dimensions are not to be scaled from this drawing.

| REVISIONS |             |      |    |
|-----------|-------------|------|----|
| NO.       | DESCRIPTION | DATE | BY |
|           |             |      |    |
|           |             |      |    |
0 1 2m 3 4 5m

Scale

DESIGN ENDEAVOURS

M: 07869580774, 07883602259  
E: design.endeavour@gmail.com

|                                                      |                          |          |             |
|------------------------------------------------------|--------------------------|----------|-------------|
| Project 24 DOUGLAS CRESCENT HAYES<br>LONDON, UB4 9BT |                          |          |             |
| Title EXISTING PLANS & ELEVATIONS                    |                          |          |             |
| Scale 1:100@A3                                       | Drawn JTS/TA             | Approved | Date NOV 20 |
| Job No. DE-834                                       | Drawing No. PL-24 DC -02 | Rev.     |             |