


PRIOR APPROVAL APPLICATION FOR A SINGLE STOREY REAR EXTENSION

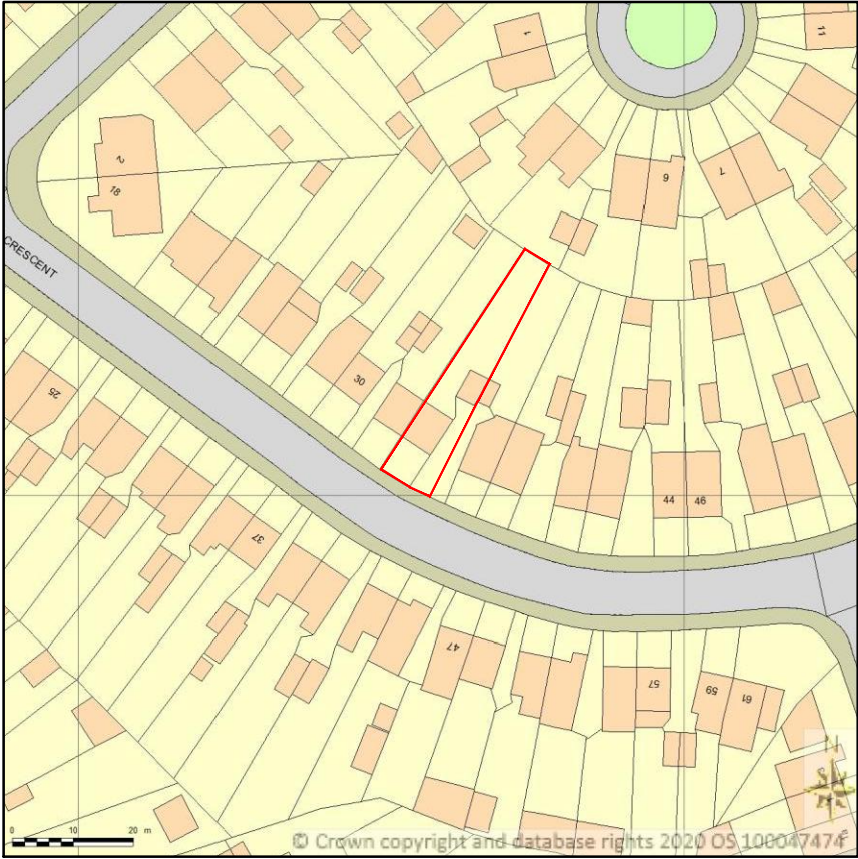

SITE LOCATION PLAN
AREA 2 HA
SCALE 1:1250 on A4
CENTRE COORDINATES: 509458, 182711



Supplied by Streetwise Maps Ltd
www.streetwise.net
Licence No: 100047474
29/11/2020 21:38



LOCATION PLAN
Scale - 1 : 1250.



KD KALSI DESIGN

Architectural & Building Surveying Services

20 Harrowdene Road

North Wembley, Middlesex, HA0 2JB.

Tel: 07930966049 Email: gskalsi@btinternet.com

NOTES:	NOT FOR CONSTRUCTION

Client	MR G.S BHAMBRA
Job Title	34 ADELPHI CRESCENT MIDDLESEX, UB4 8LZ

Scale	1 : 1250. 1 : 200.
Drawn by	GSK
Date	NOV 2020

No.	DESCRIPTION	DATE	
Drawing Title			
LOCATION PLAN & SITE PLANS			
Drawing No.			
1113	P	01	