

MICHAEL OAKES ARCHITECTS LTD.


Michael Oakes (Director) B.A. Hons Arch, Dipl. Arch, Registered Architect

REGISTERED ARCHITECTS, DESIGNERS + ILLUSTRATORS

Telephone: 01895 235089 - E-mail: michaeloakesarchitect@googlemail.com



Site Location Plan

 

Block Plan



Address Client Date  
26 Sussex Road, Vasil Tsap December 2020  
Ickenham, UB10 8PL

Drawing Title  
Location + Block Plan

Project no. / Stage / Drawing no. / Revision  
0335- PLA- 01\_A  
Revision notes: Drawn by: LC  
A - First Issue 11.2020

MICHAEL OAKES ARCHITECTS LTD.

Michael Oakes (Director) B.A. Hons Arch, Dipl. Arch, Registered Architect

REGISTERED ARCHITECTS, DESIGNERS + ILLUSTRATORS

Telephone: 01895 235089 - E-mail: michaeloakesarchitect@googlemail.com



Views from Sussex Road



Views from rear garden



Views from rear garden



View from the existing garage

| Address                               | Client     | Date          |
|---------------------------------------|------------|---------------|
| 26 Sussex Road,<br>Ickenham, UB10 8PL | Vasil Tsap | December 2020 |


| Drawing Title | Project no. / Stage /   | Drawing no. / Revision |
|---------------|-------------------------|------------------------|
| Site Photos   | 0335- PLA-              | 02_A                   |
|               | Revision notes:         | Drawn by: LC           |
|               | A - First Issue 11.2020 |                        |

MICHAEL OAKES ARCHITECTS LTD.


Michael Oakes (Director) B.A. Hons Arch, Dipl. Arch, Registered Architect

REGISTERED ARCHITECTS, DESIGNERS + ILLUSTRATORS


Telephone: 01895 235089 - E-mail: michaeloakesarchitect@googlemail.com

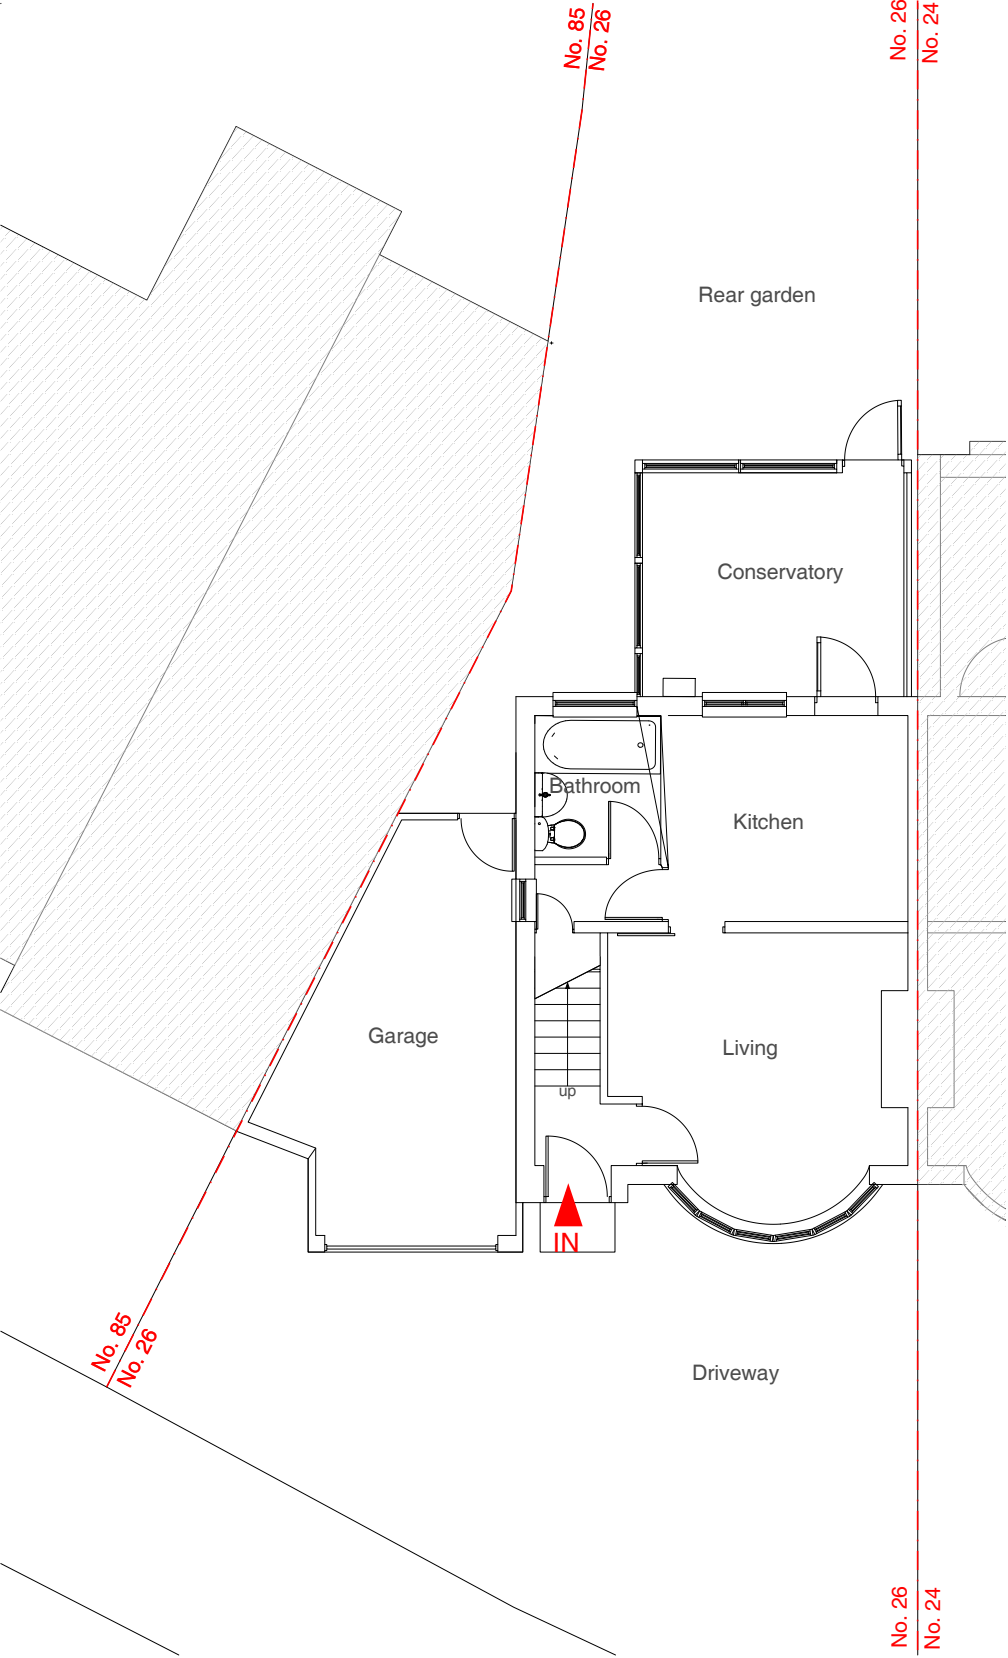

Ground Floor Plan

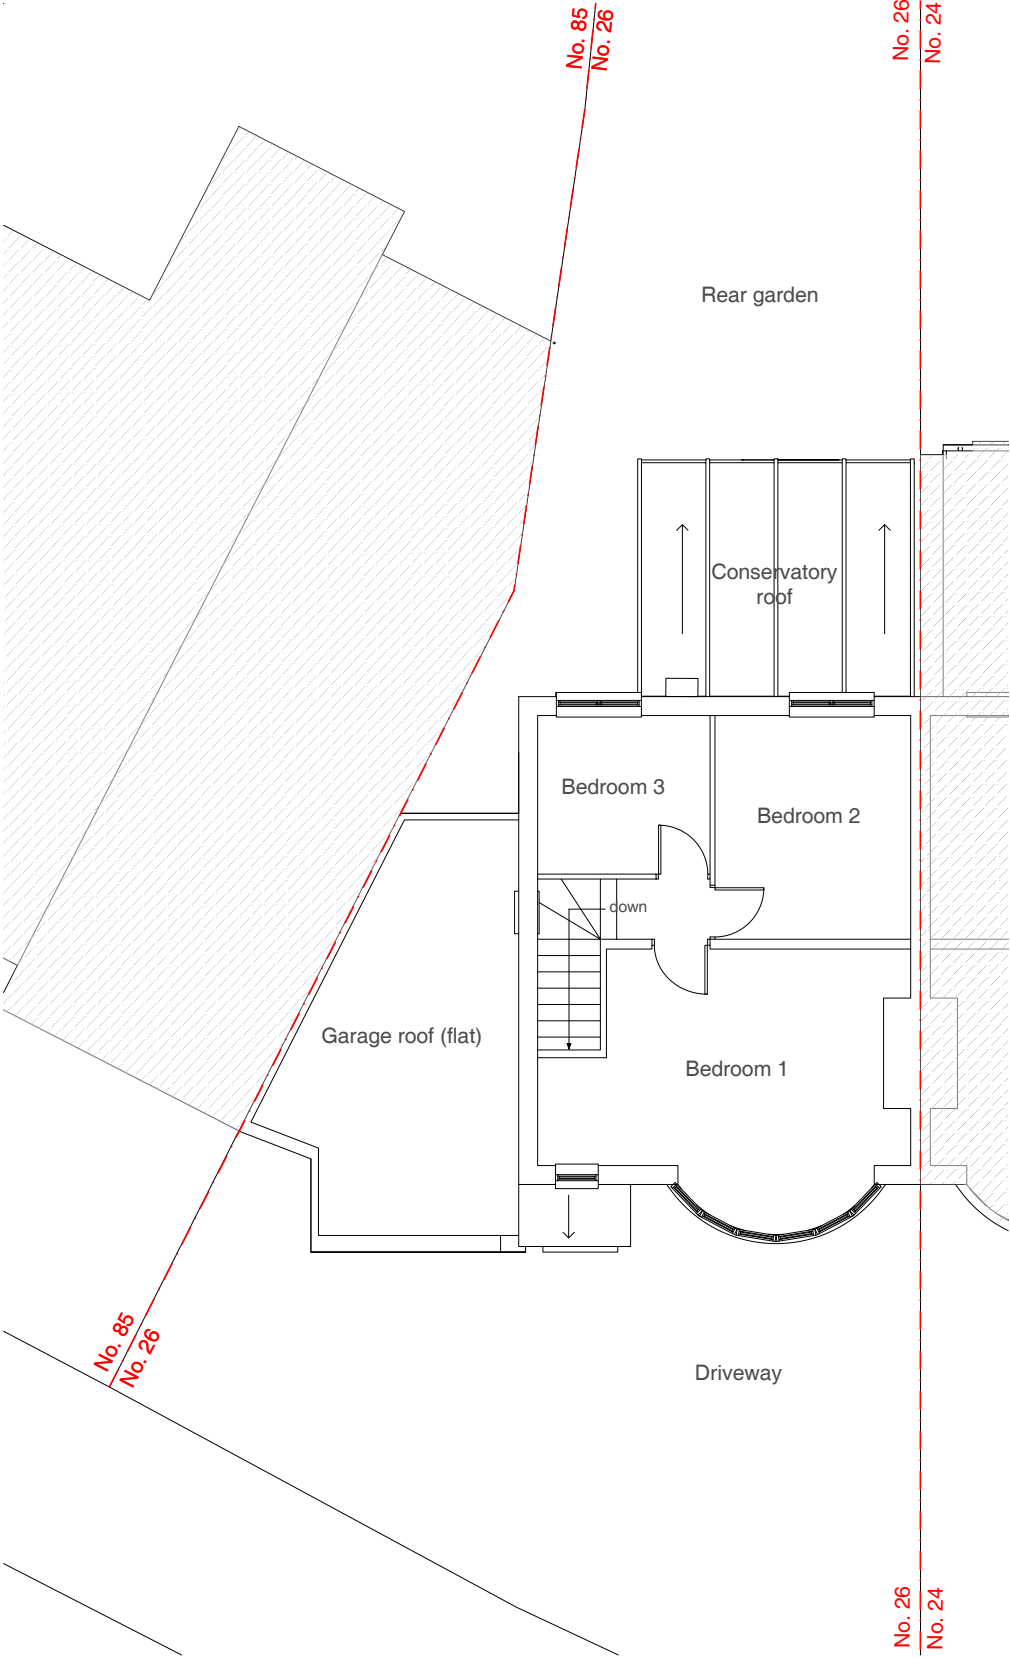


First Floor Plan

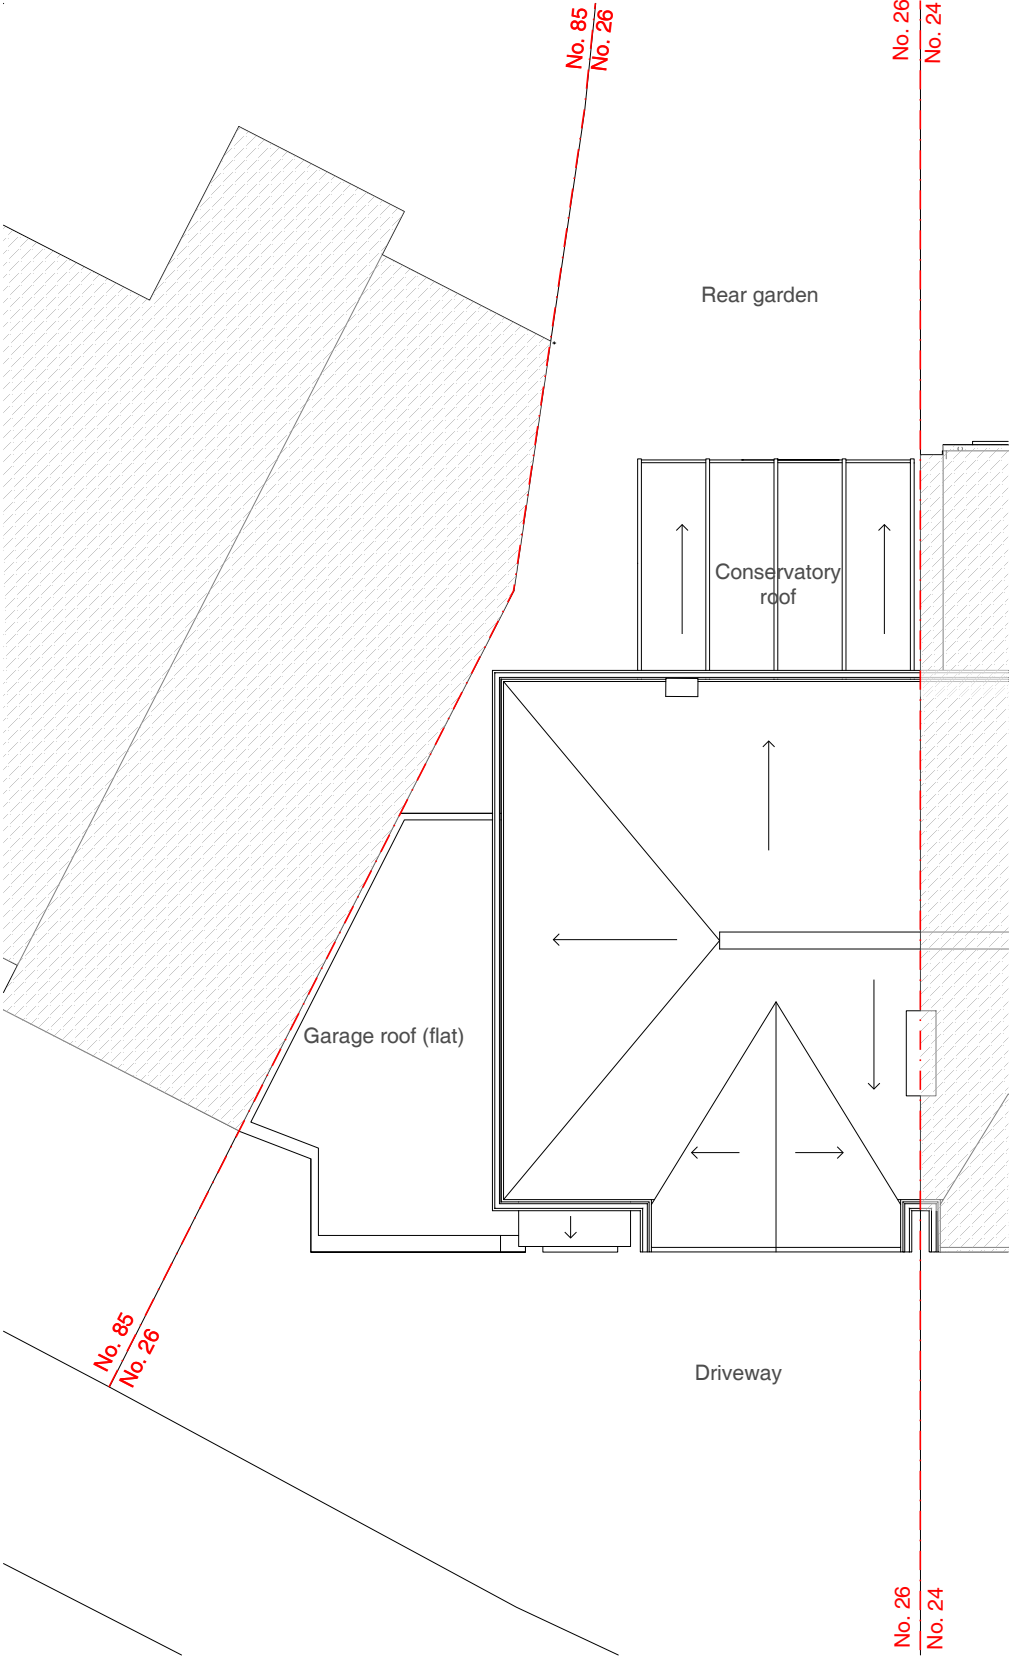

Roof Plan

Address Client Date  
26 Sussex Road, Vasil Tsap December 2020  
Ickenham, UB10 8PL

 

Drawing Title Project no. / Stage / Drawing no. / Revision  
**As Existing** 0335- PLA- 03\_A  
Floor Plans  
Revision notes: Drawn by: LC  
A - First Issue 11.2020

MICHAEL OAKES ARCHITECTS LTD.

Michael Oakes (Director) B.A. Hons Arch, Dipl. Arch, Registered Architect

REGISTERED ARCHITECTS, DESIGNERS + ILLUSTRATORS

Telephone: 01895 235089 - E-mail: michaeloakesarchitect@googlemail.com

NOTE: the distance with the boundary line with No. 85 changes between the front and the back




Front Elevation (Sussex Road)




Left Elevation

NOTE: the distance with the boundary line with No. 85 changes between the front and the back

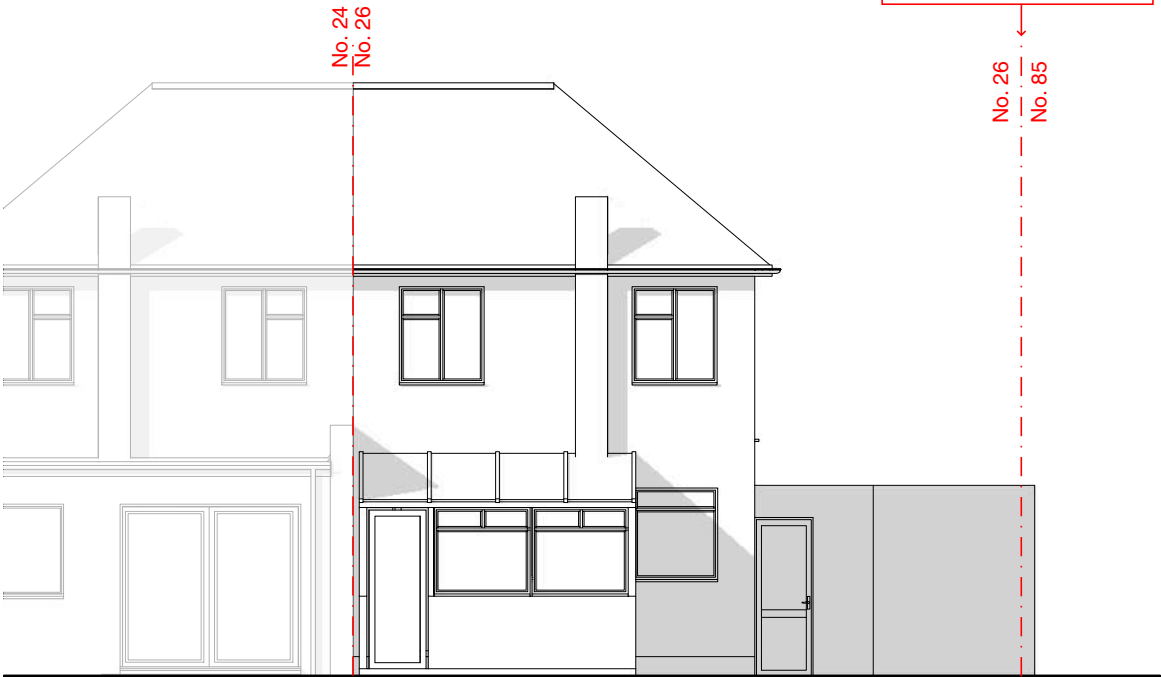

Rear Elevation

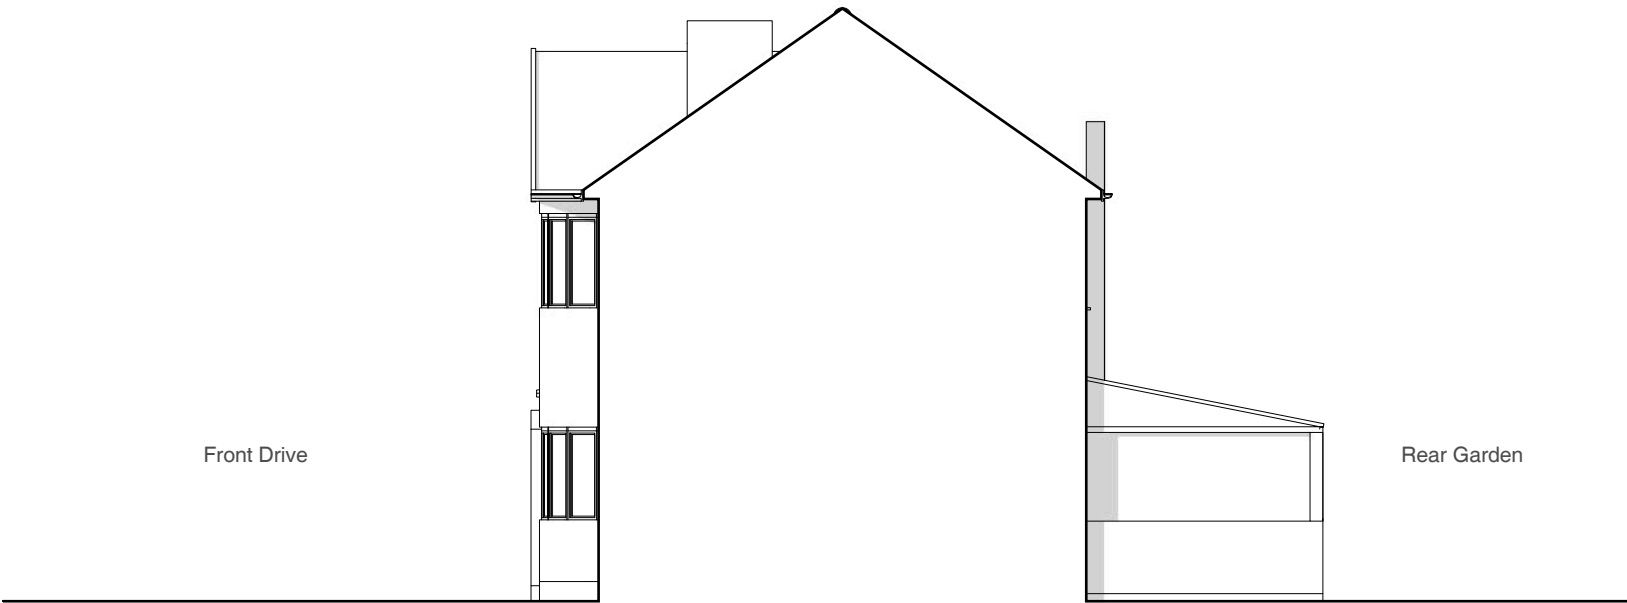

Section through party wall with No. 24

Address Client Date  
26 Sussex Road, Vasil Tsap December 2020  
Ickenham, UB10 8PL

1:100 @ A3  
0 1 2 3 4 5 10m


Drawing Title Project no. / Stage / Drawing no. / Revision  
As Existing Elevations 0335- PLA- 04\_A  
Revision notes: Drawn by: LC  
A - First Issue 11.2020

MICHAEL OAKES ARCHITECTS LTD.


Michael Oakes (Director) B.A. Hons Arch, Dipl. Arch, Registered Architect

REGISTERED ARCHITECTS, DESIGNERS + ILLUSTRATORS


Telephone: 01895 235089 - E-mail: michaeloakesarchitect@googlemail.com

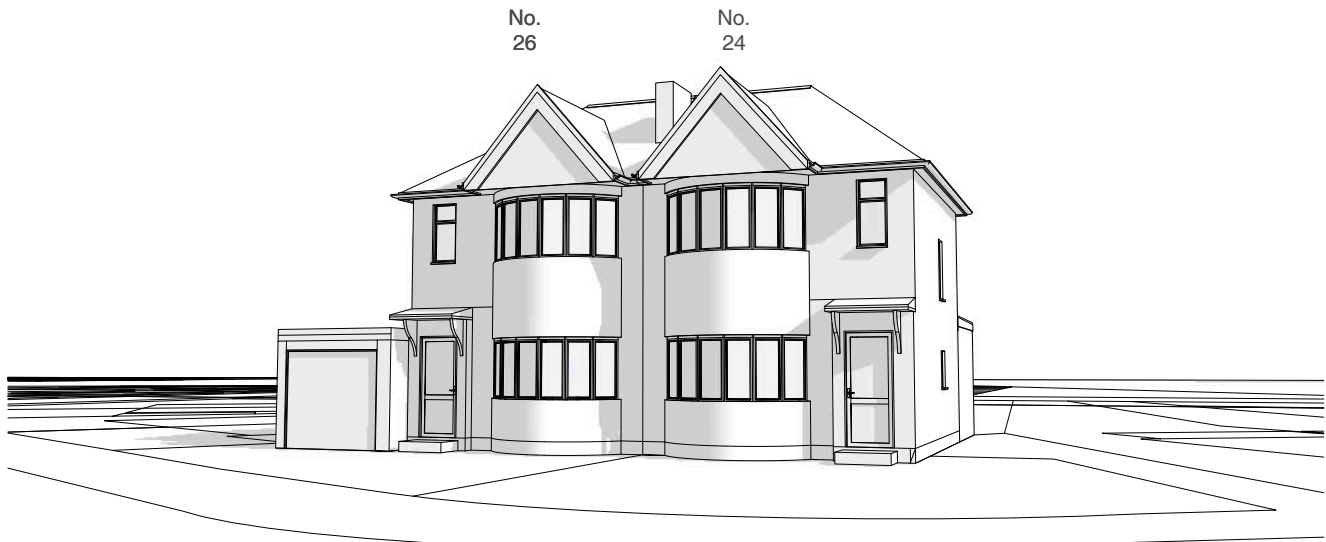


Street view from Sussex Road

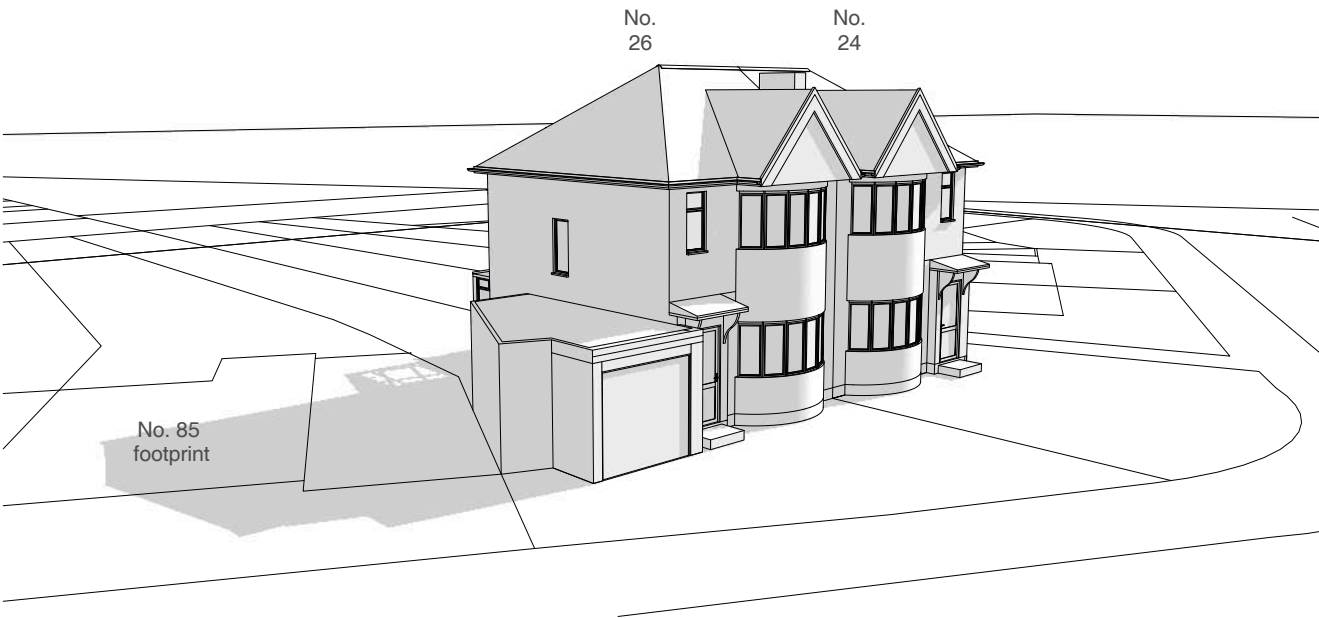

Bird's eye view of the front and side elevations

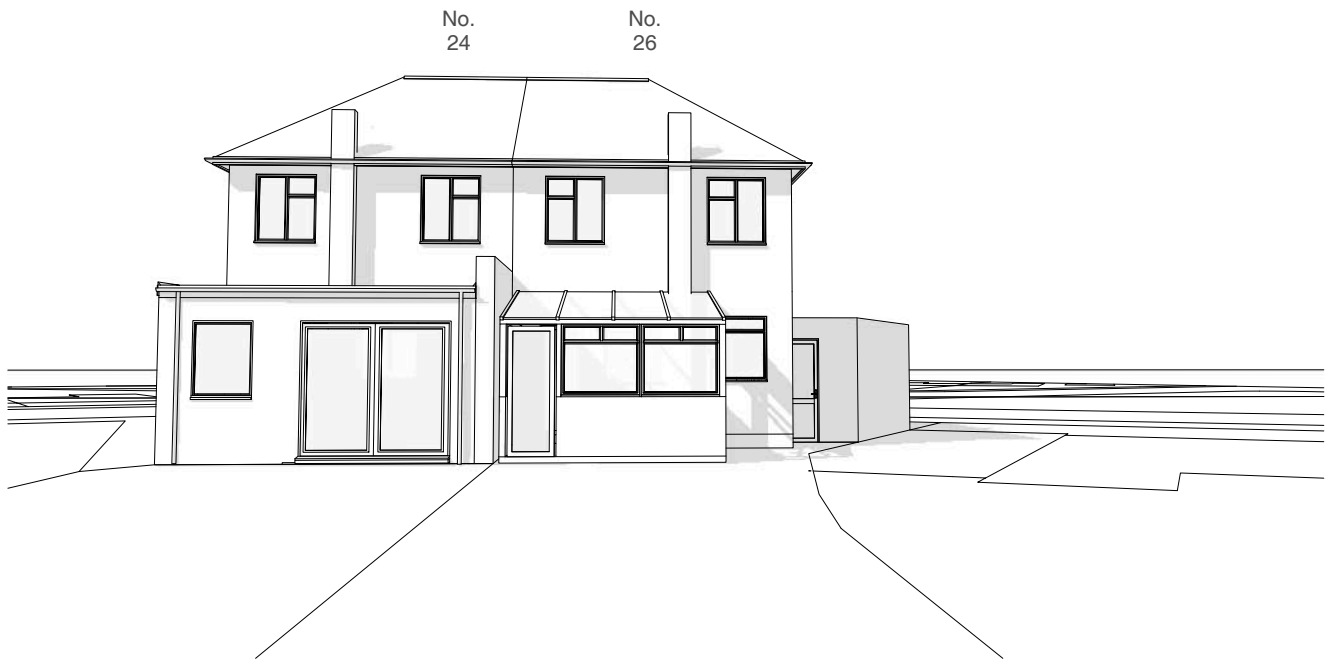

Rear and side elevations from the rear garden

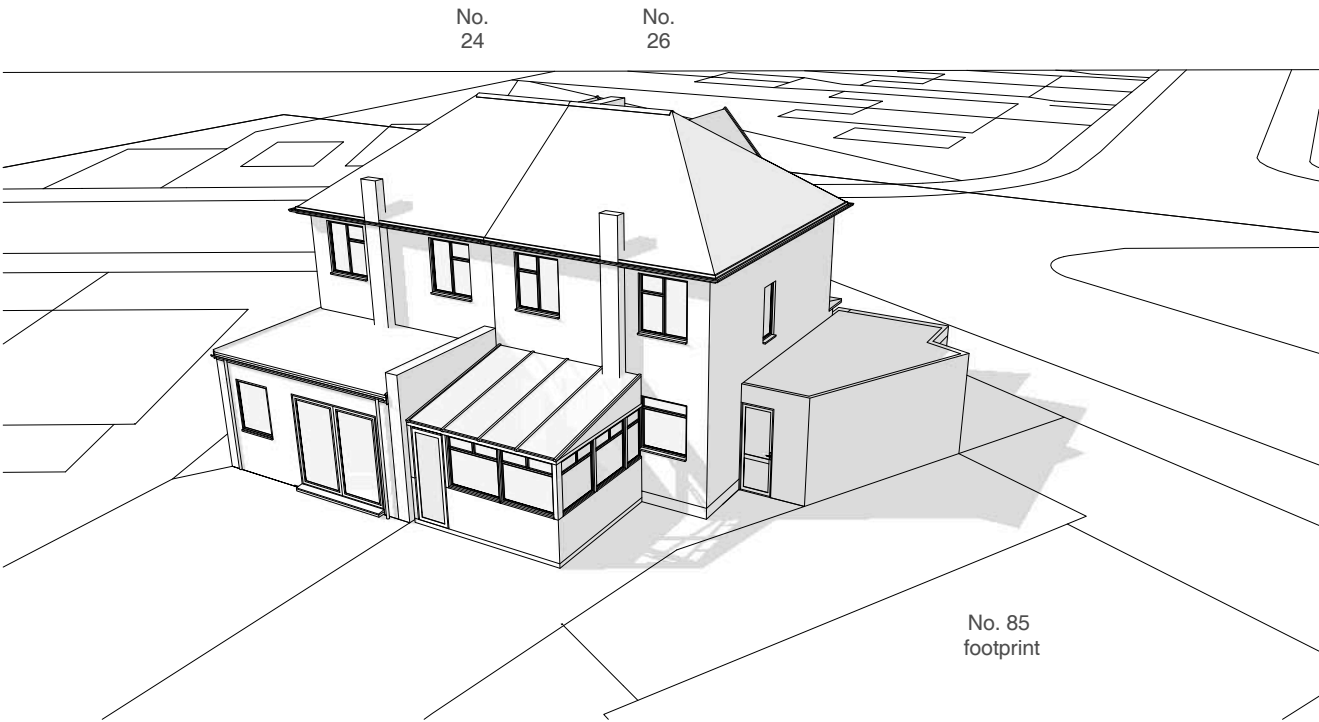

Bird's eye view of the rear and side elevations

| Address                               | Client     | Date          |
|---------------------------------------|------------|---------------|
| 26 Sussex Road,<br>Ickenham, UB10 8PL | Vasil Tsap | December 2020 |

| Drawing Title           | Project no. / Stage / | Drawing no. / Revision |
|-------------------------|-----------------------|------------------------|
| As Existing<br>3D Views | 0335- PLA-            | 05_A                   |
| Revision notes:         |                       | Drawn by: LC           |
| A - First Issue 11.2020 |                       |                        |