



Information contained within this drawing is the sole copyright of NMA Studio Ltd. and is not to be reproduced without express permission. No implied licence exists. This drawing not to be used for land transfer or valuation purposes. Do not scale from this drawing. All dimensions & levels are to be checked on site by the contractor. Issued for purposes highlighted only. Drawing errors and omissions to be reported to the architect.

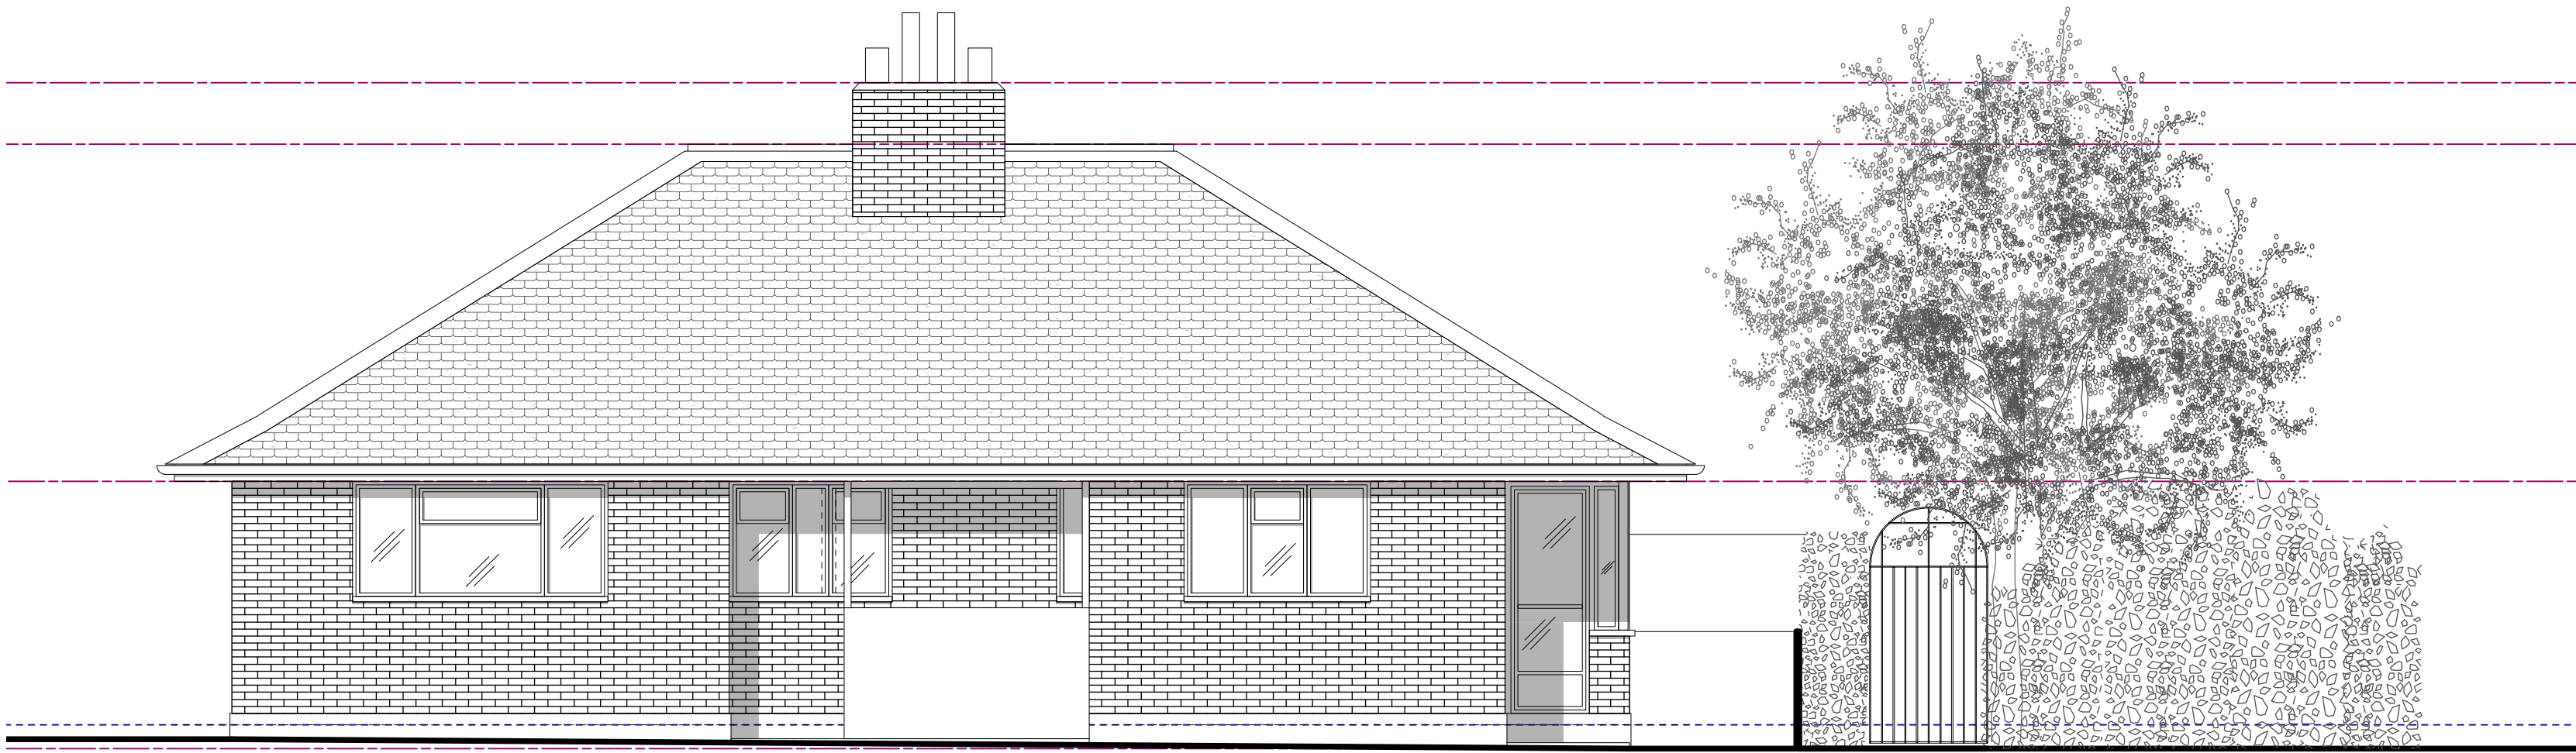

EX03 Existing West Elevation

Scale 1:25@A1, 1:50@A3

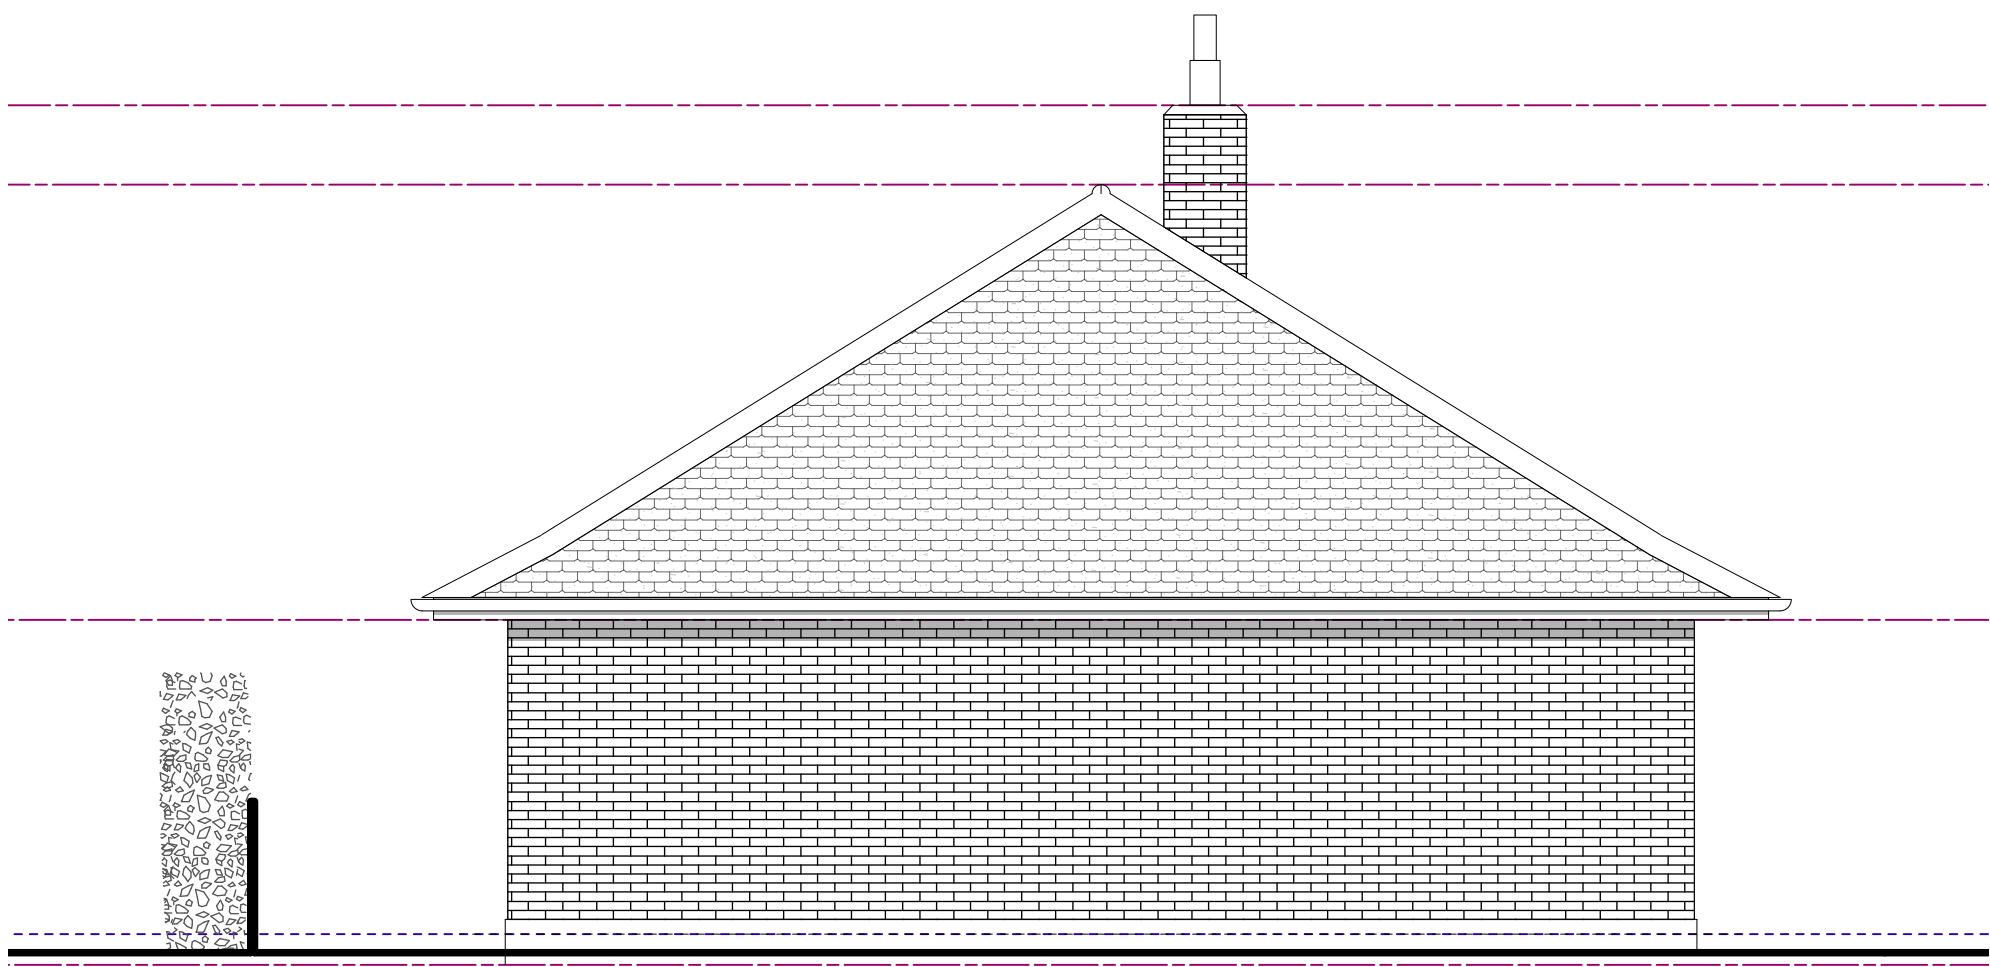

EX04 Existing North Elevation

Scale 1:25@A1, 1:50@A3

0m 1m 2m 5m 10m

P1 23/12/20 Issued for Planning

Revisions

T: 07906 668 546
E: m.lynskey@yahoo.com

Client
Brett Gossage & Jackie Harris

Project
The Lodge, HA4 9BU

Drawing Title
Existing
West Elevation
North Elevation

Status
Planning

Drawn
ML

Checked
-

Scale
1:50@A1, 1:100@A3

Date
Dec 2020

Drwg. No. & Revision
005-EXGE02_P1