



Information contained within this drawing is the sole copyright of NMA Studio Ltd. and is not to be reproduced without express permission. No implied licence exists. This drawing not to be used for land transfer or valuation purposes. Do not scale from this drawing. All dimensions & levels are to be checked on site by the contractor. Issued for purposes highlighted only. Drawing errors and omissions to be reported to the architect.

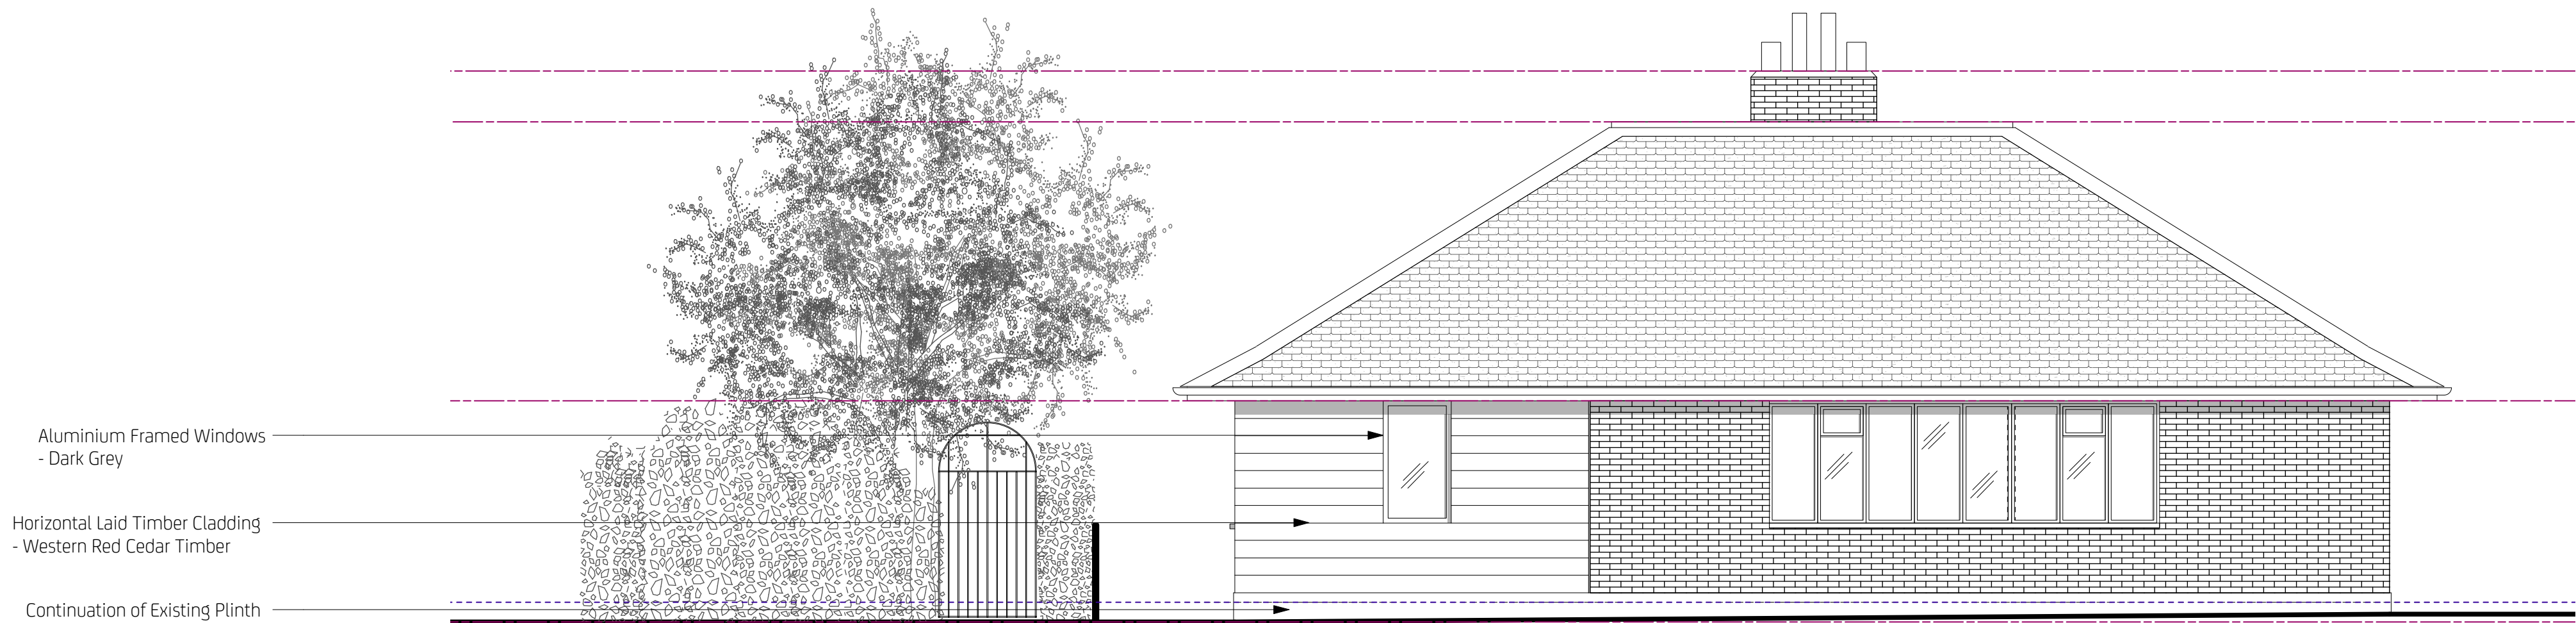

01 Proposed East Elevation

Scale 1:25@A1, 1:50@A3

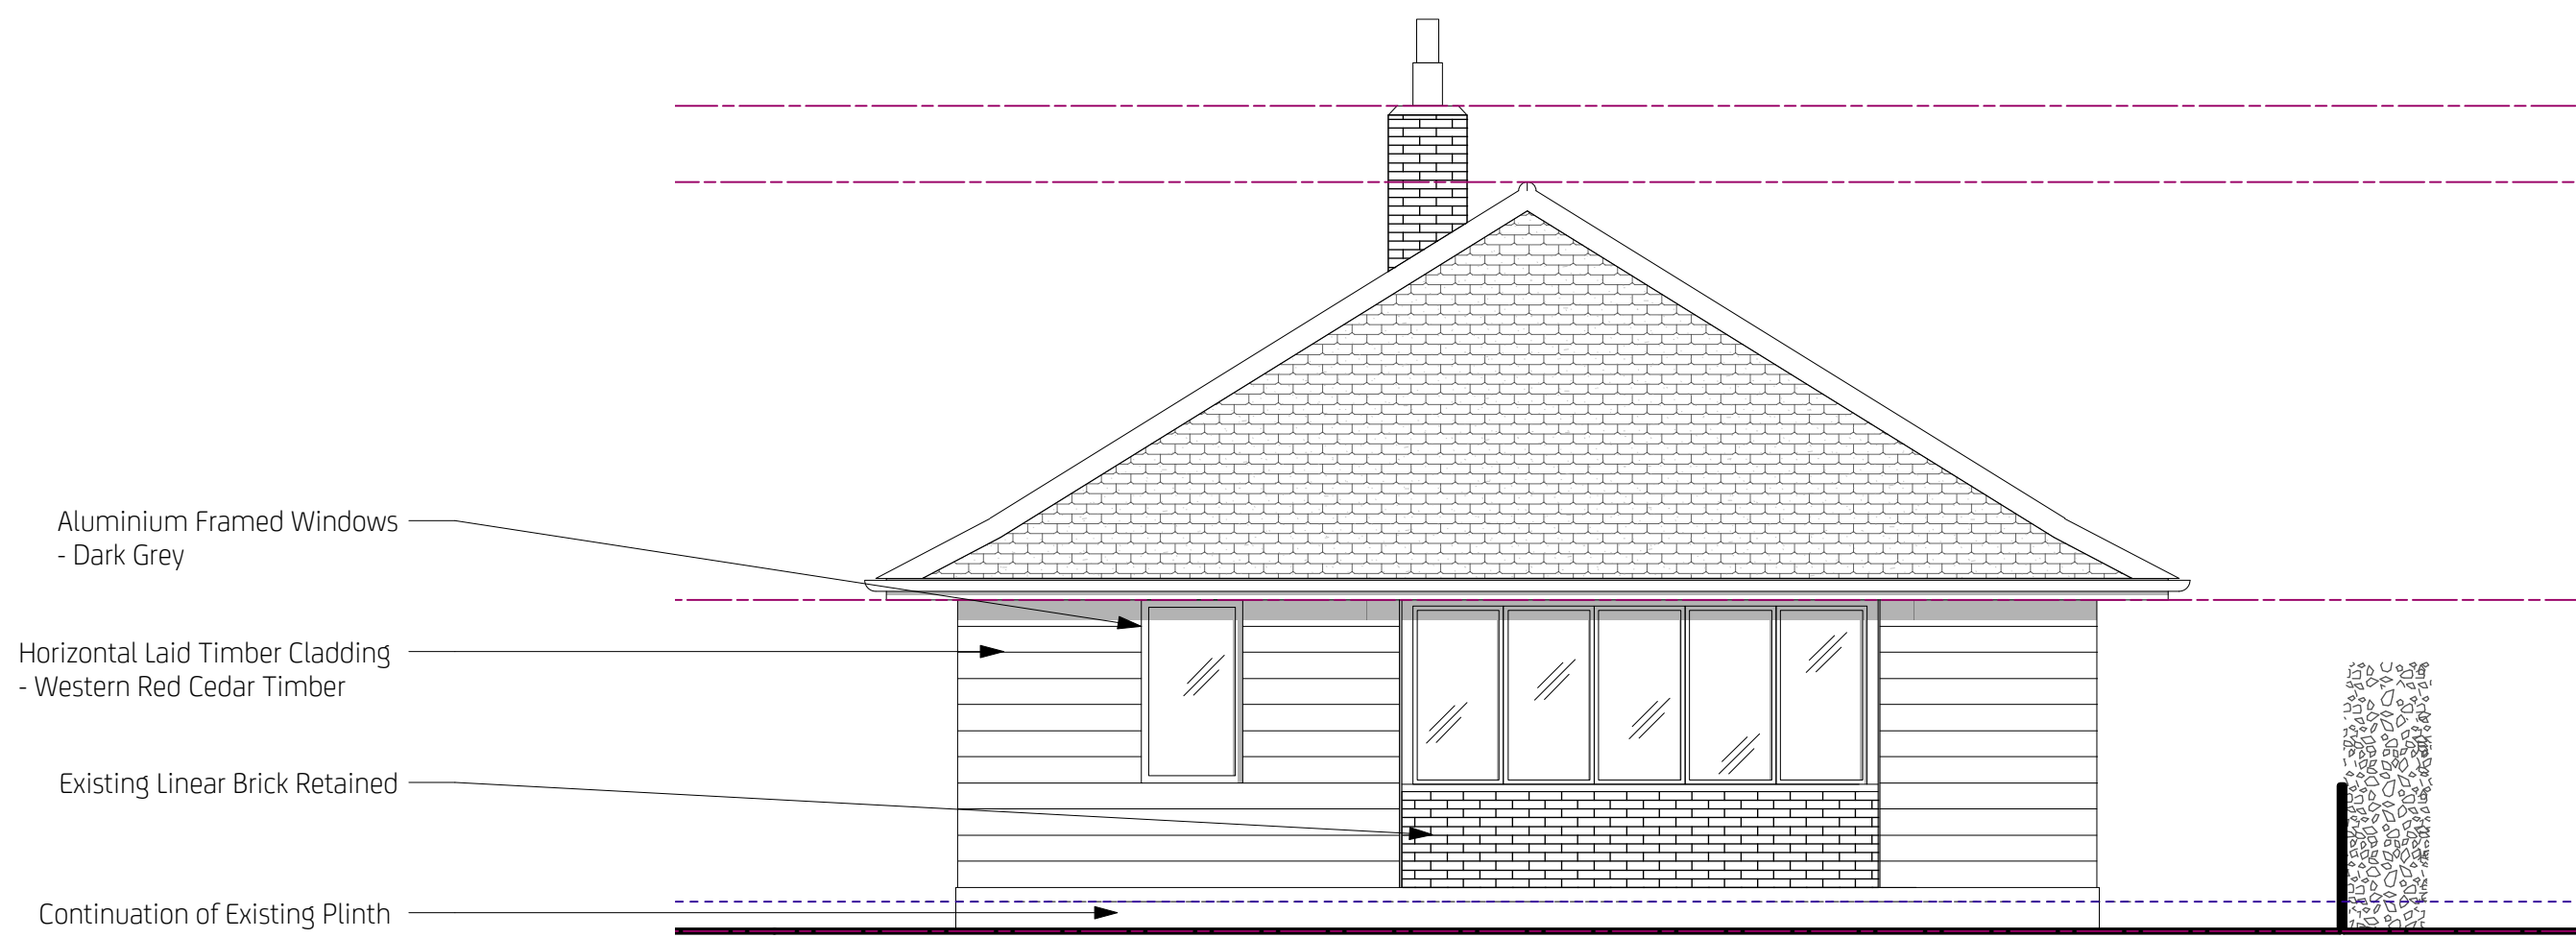

02 Proposed South Elevation

Scale 1:25@A1, 1:50@A3

0m 1m 2m 5m 10m

P1 23/12/20 Issued for Planning

Revisions

T: 07906 668 546
E: m.lynskey@yahoo.com

Client
Brett Gossage & Jackie Harris

Project
The Lodge, HA4 9BU

Drawing Title
Proposed
East Elevation
South Elevation

Status	Drawn	Checked
Planning	ML	-
Scale	Date	
1:50@A1, 1:100@A3	Dec 2020	

Drwg. No. & Revision
005-GE01_P1