



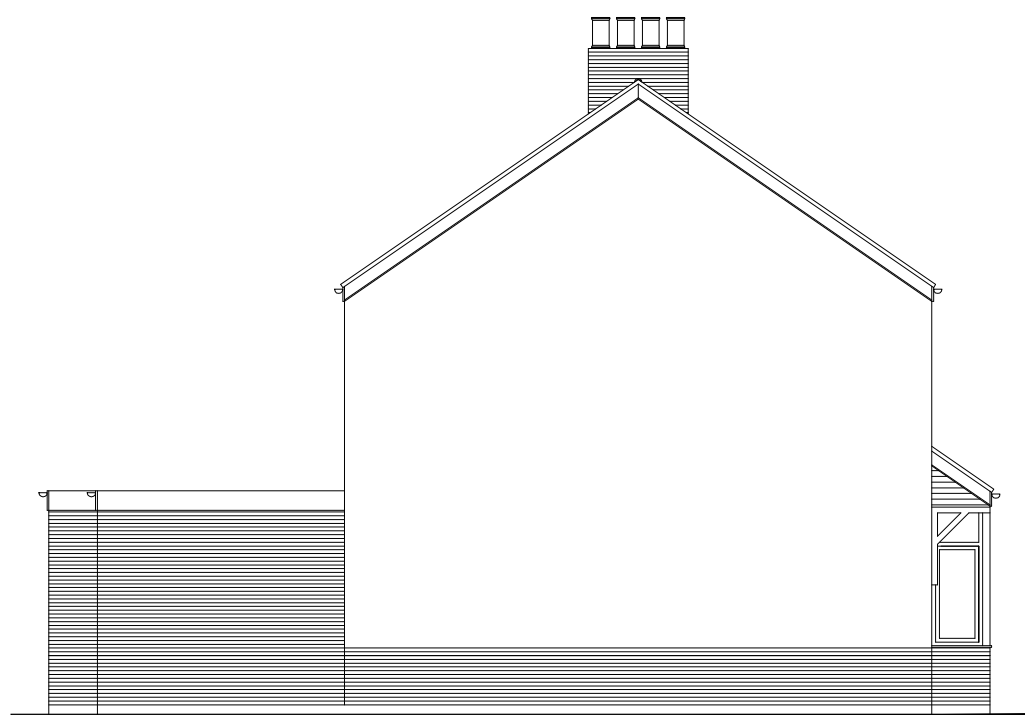

EXISTING FLANK ELEVATION



EXISTING FRONT ELEVATION

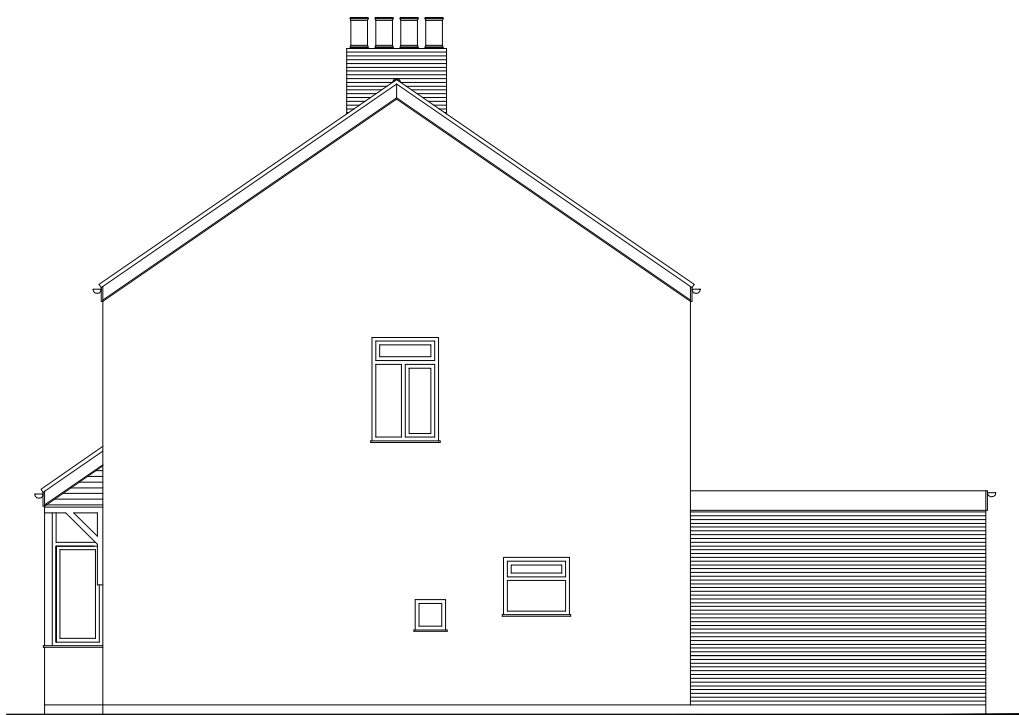


EXISTING FLANK ELEVATION




EXISTING REAR ELEVATION




EXISTING GROUND FLOOR PLAN

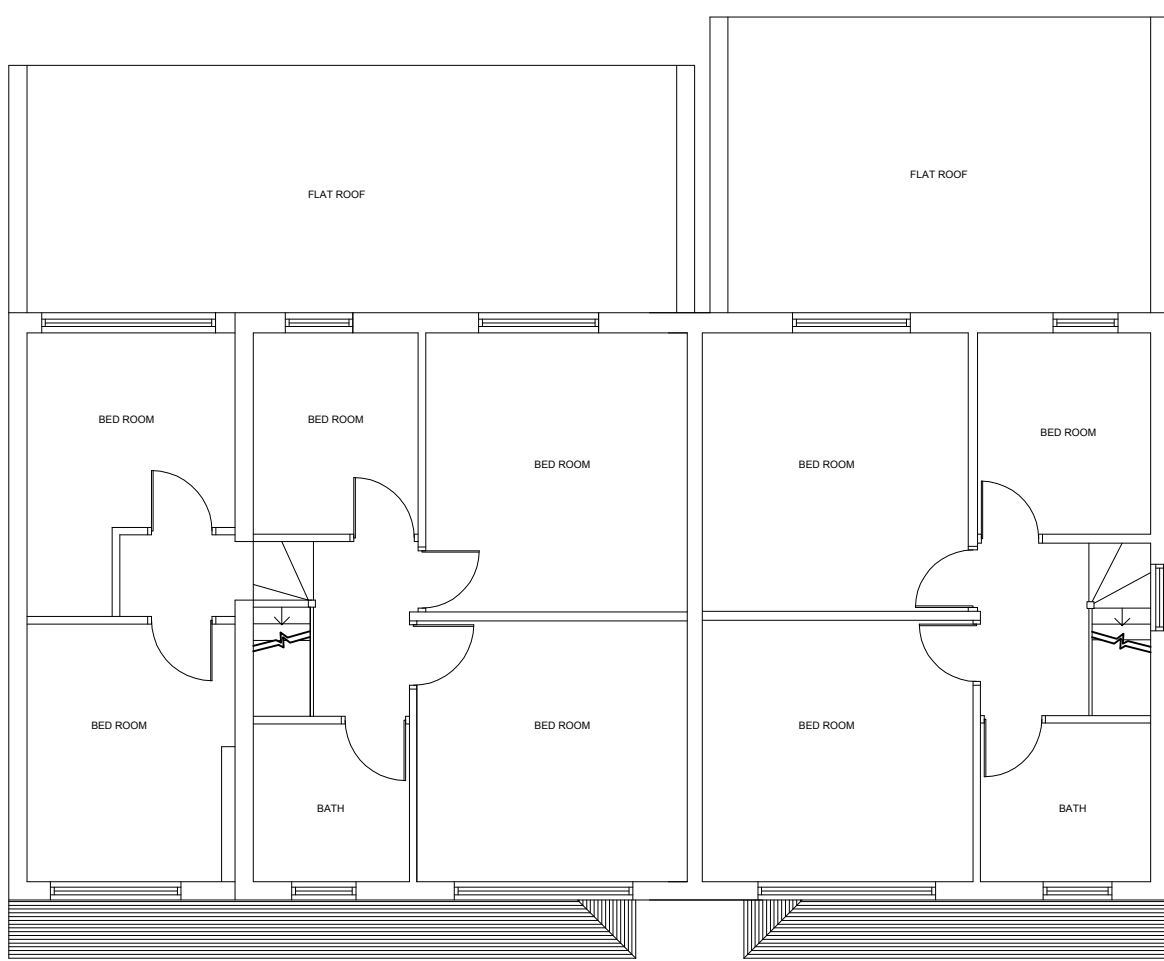

EXISTING FIRST FLOOR PLAN

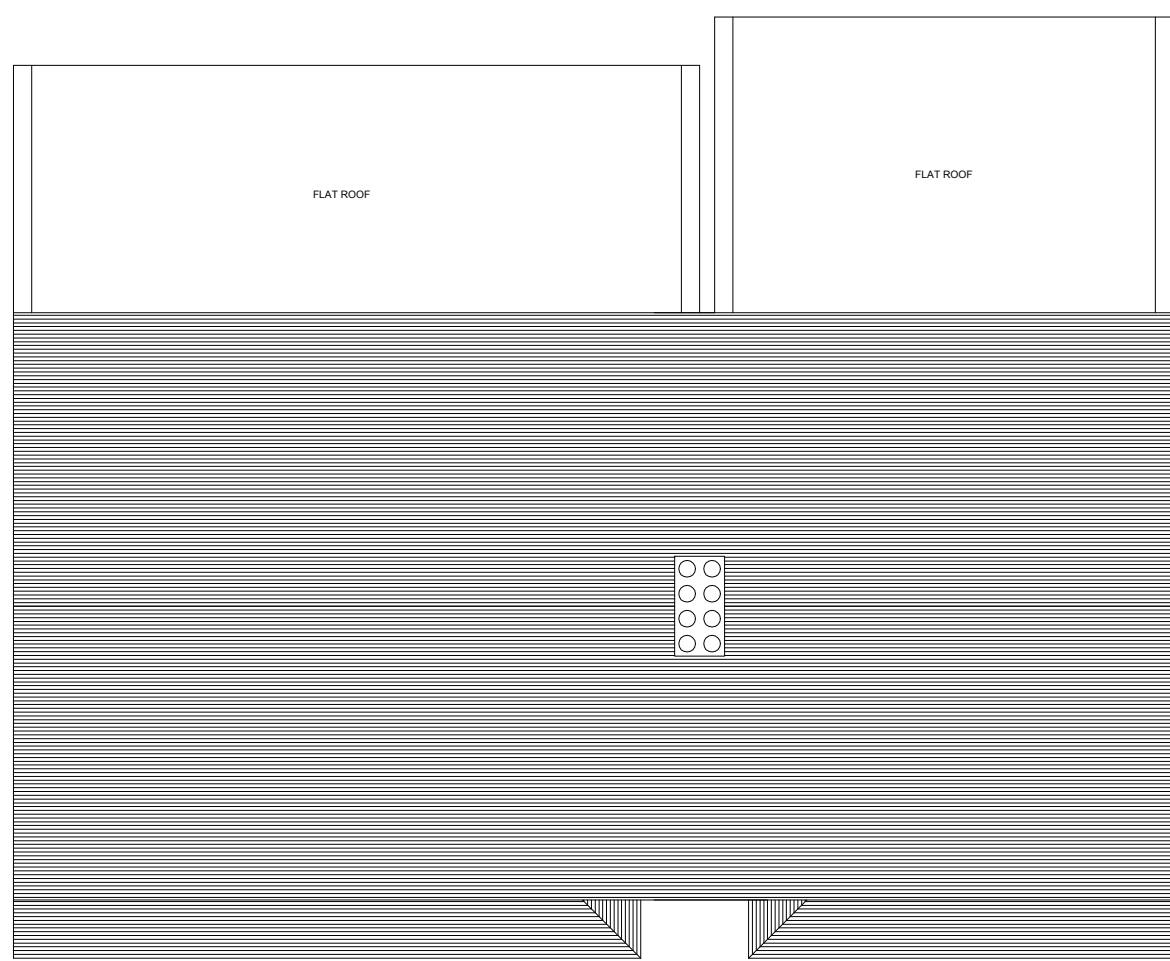

EXISTING ROOF PLAN

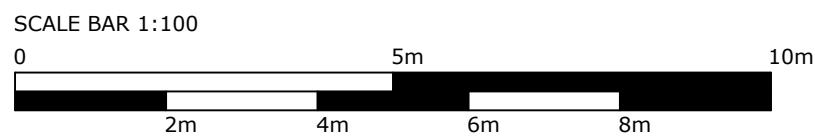

SCALE BAR 1:100



REVISIONS

No.	Date	By	Descriptions

ARCHITWIN
ASSOCIATES
DESIGN CONSORTIUM
TOWN HALL BUILDINGS,
CASTLE STREET, FARNHAM,
SURREY, GU9 7LP.
TEL: 01252821148
constructingarchitect@gmail.com

ALL DIMENSIONS TO BE CHECKED ON SITE
ONLY TO BE SCALED FOR PLANNING AND BUILDING REGS PURPOSES

Mr Rajesh M Patel

**Demolition of terraced houses
and build eight new flats at
34-36 Mount road, Hayes,
Middlesex. UB3 3LJ.**

JOB No. 8074	DRAWING No. 02
SCALE 1:100	DATE Oct.2020
DRAWN BY K.K	REVISION