




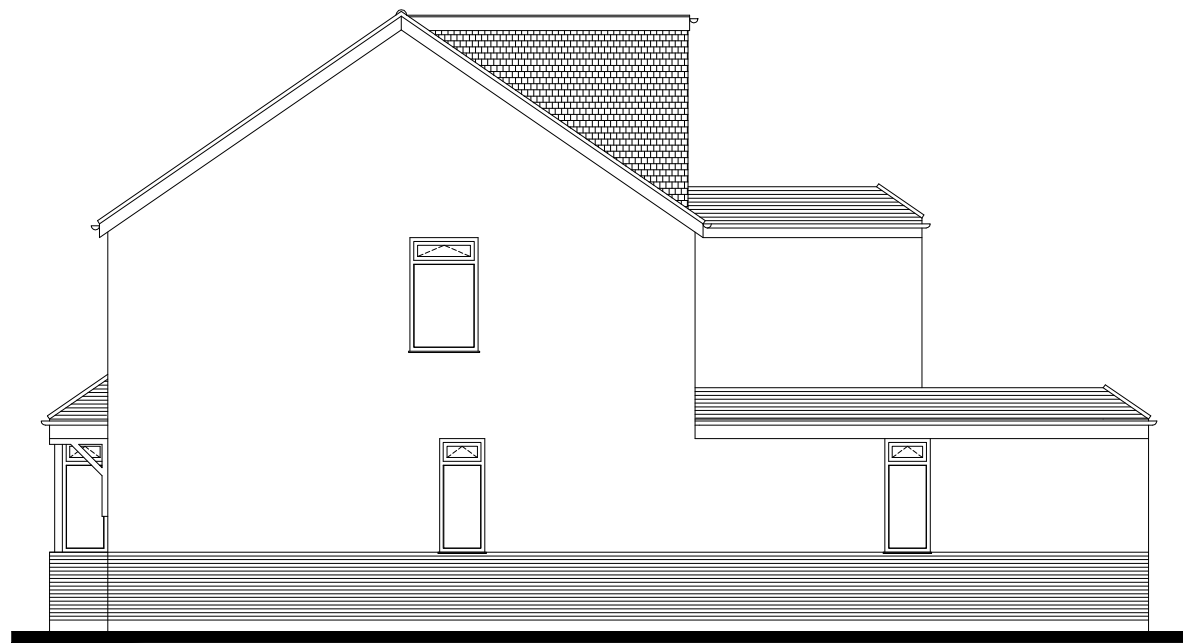


PROPOSED FLANK ELEVATION

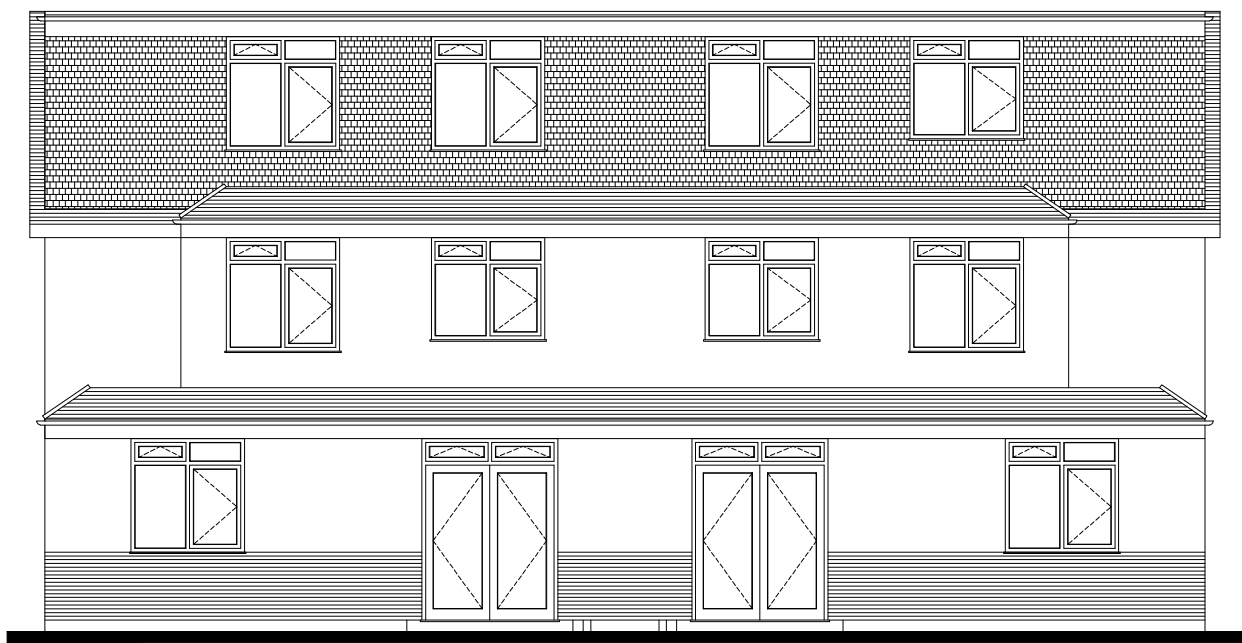


PROPOSED REAR ELEVATION

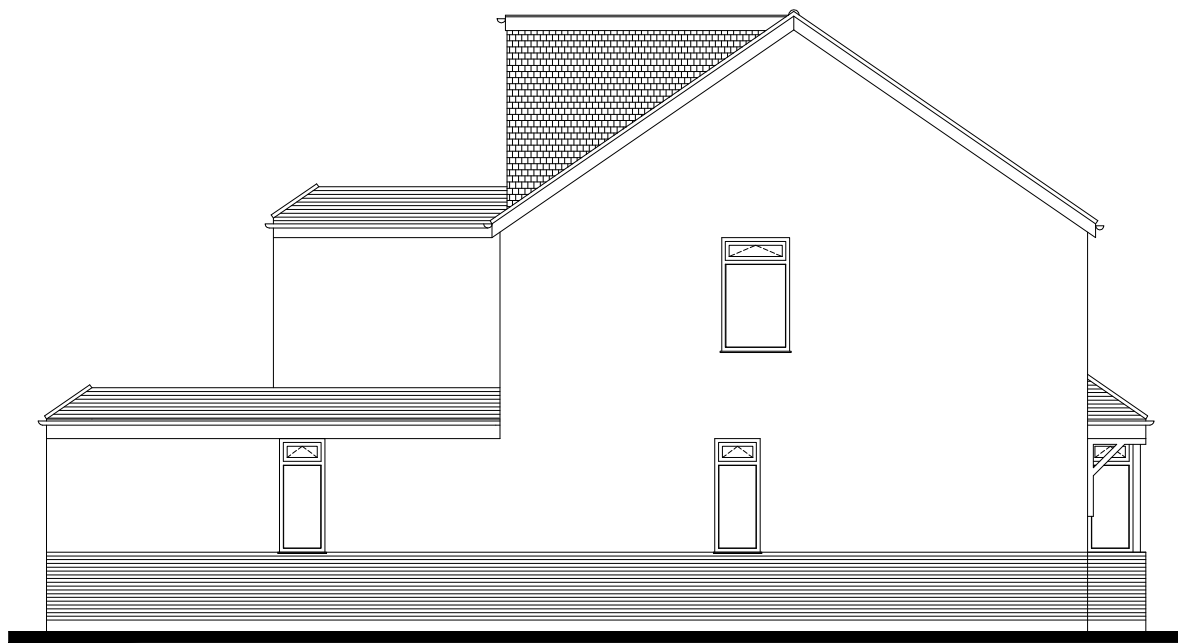

PROPOSED FLANK ELEVATION

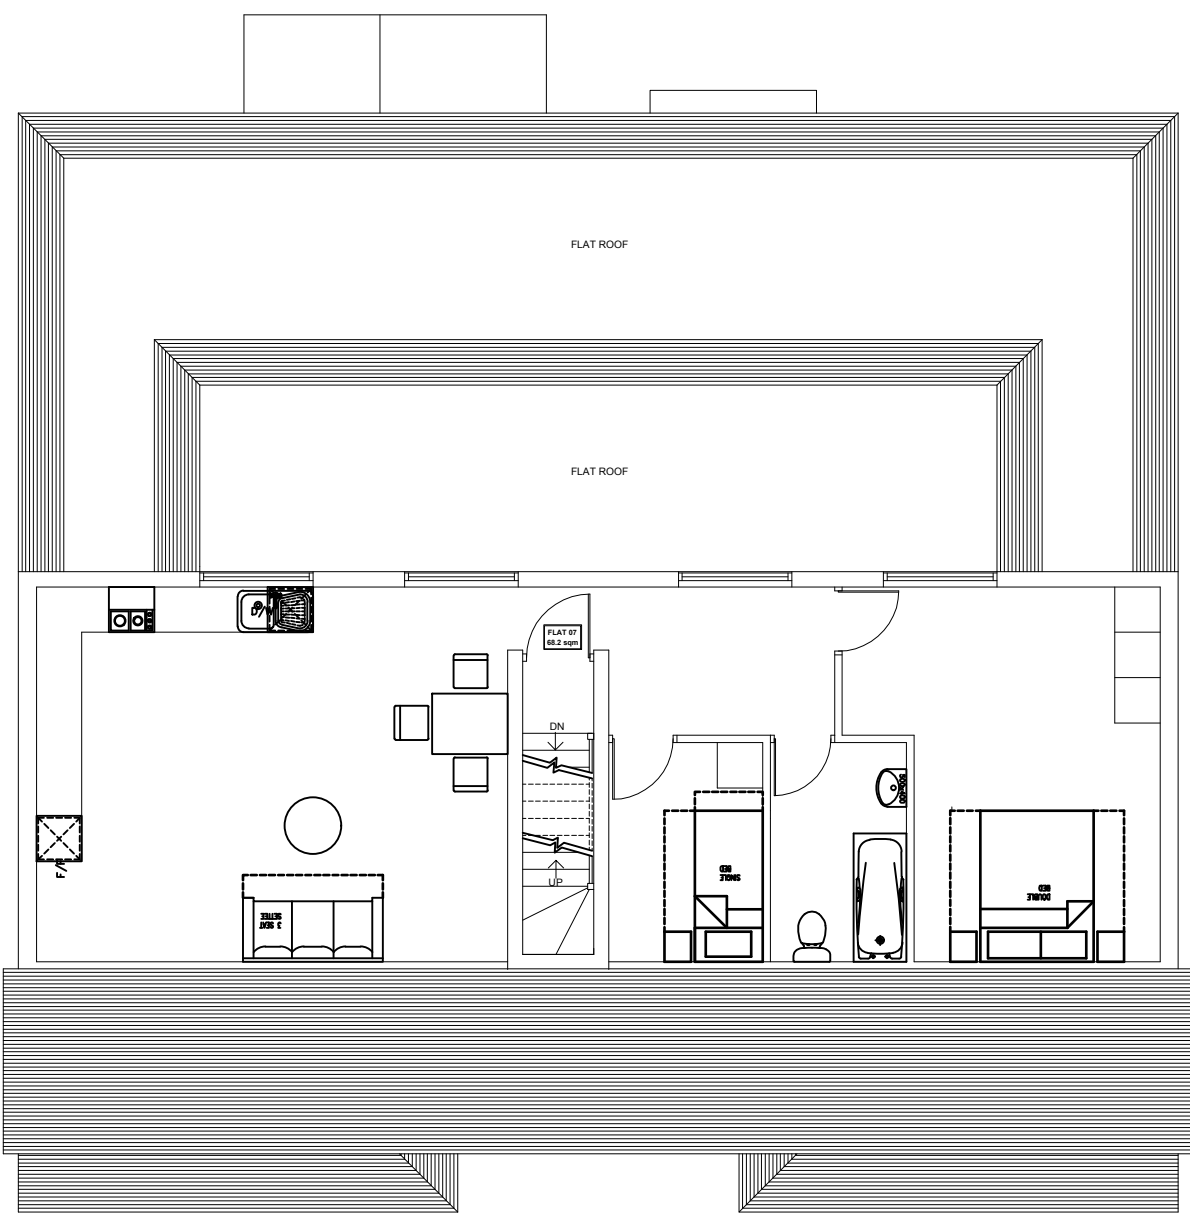


PROPOSED SECOND FLOOR PLAN

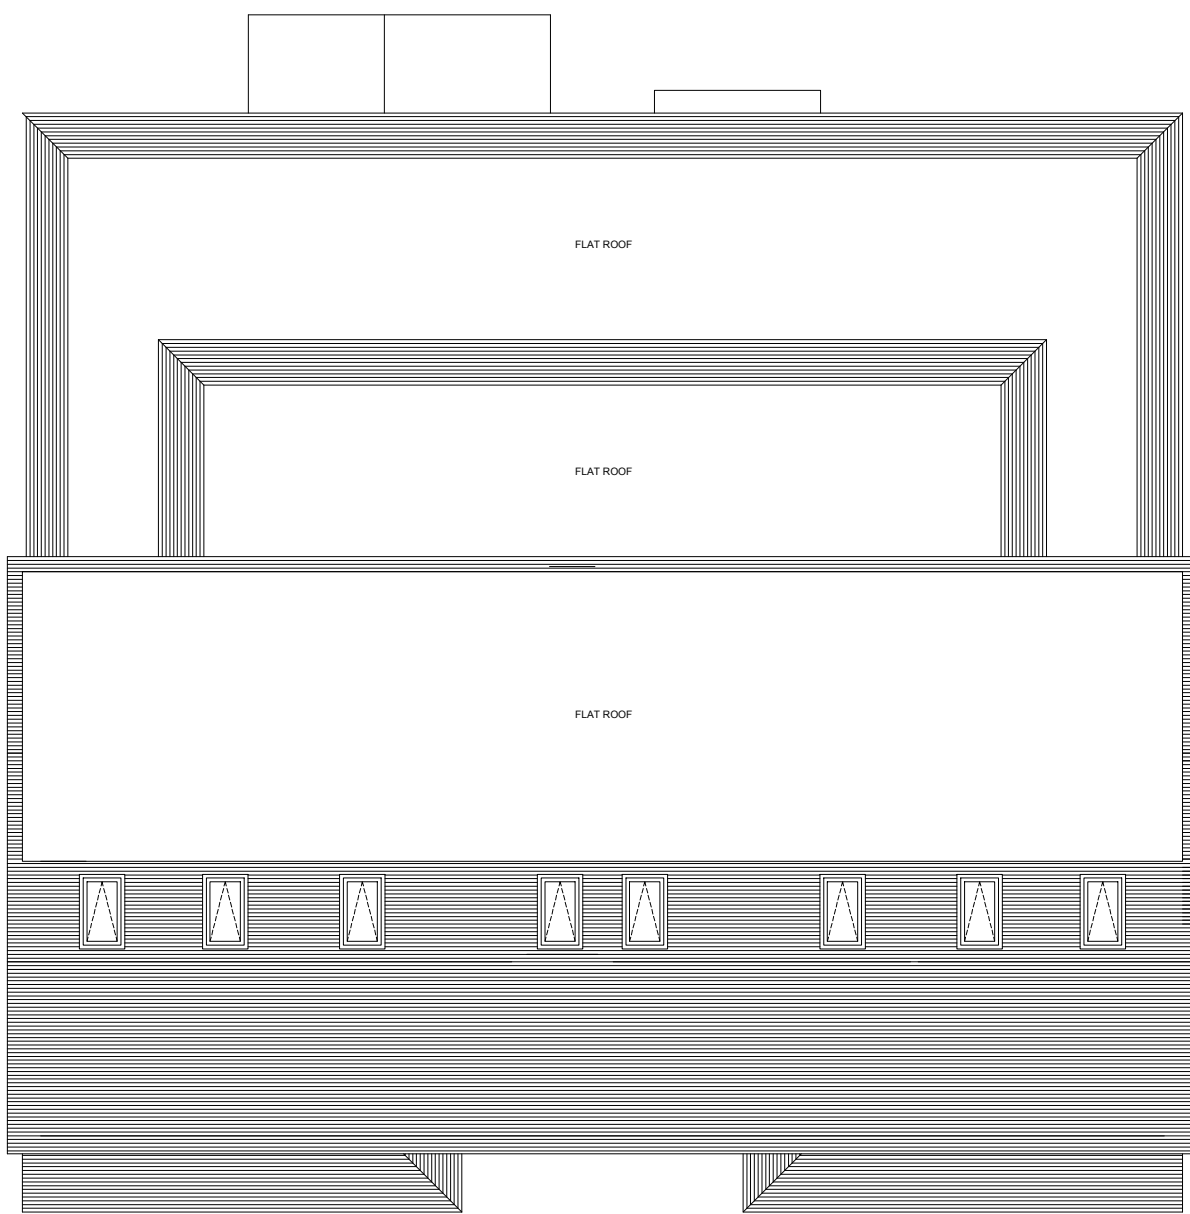


PROPOSED ROOF PLAN





PROPOSED FRONT ELEVATION

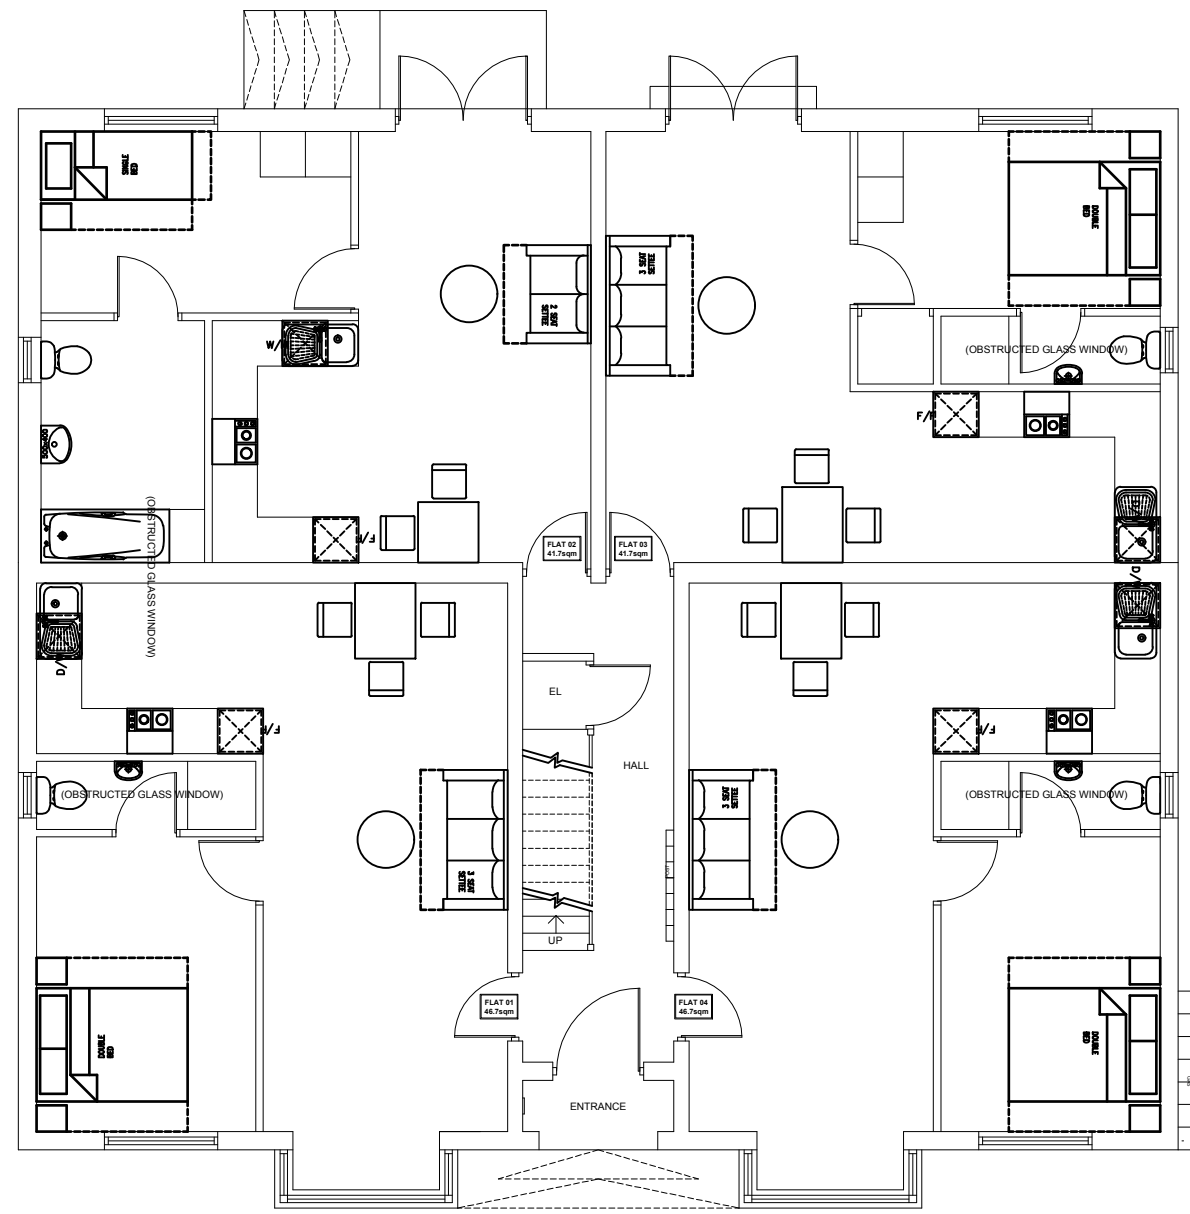


SCALE BAR 1:100
0 2m 4m 6m 8m 10m
PROPOSED GROUND FLOOR PLAN

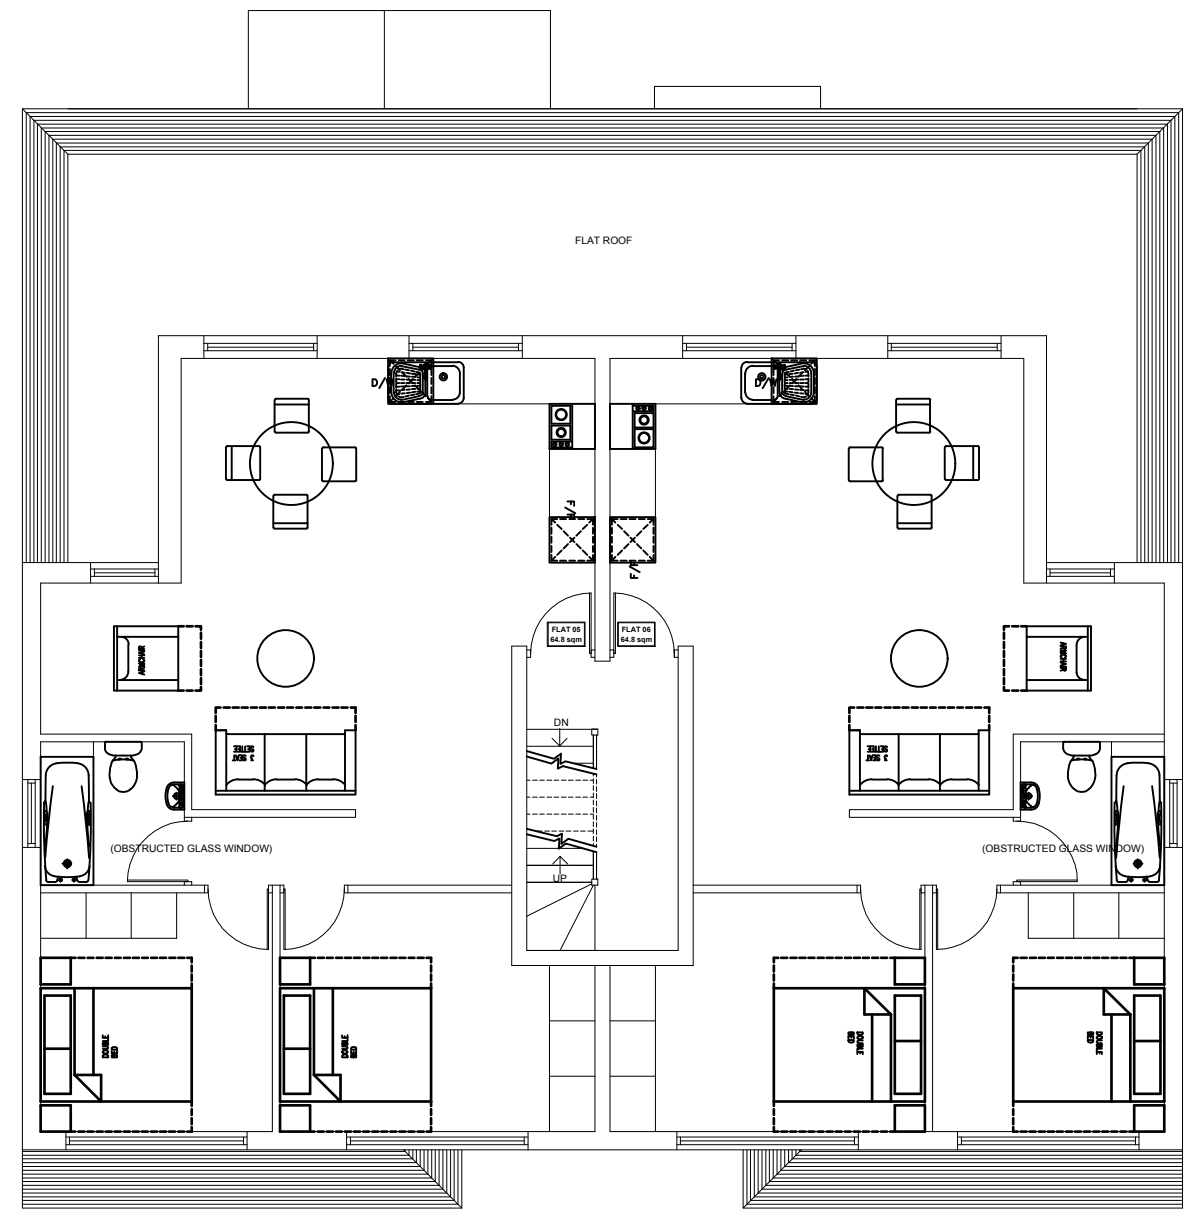


PROPOSED FIRST FLOOR PLAN

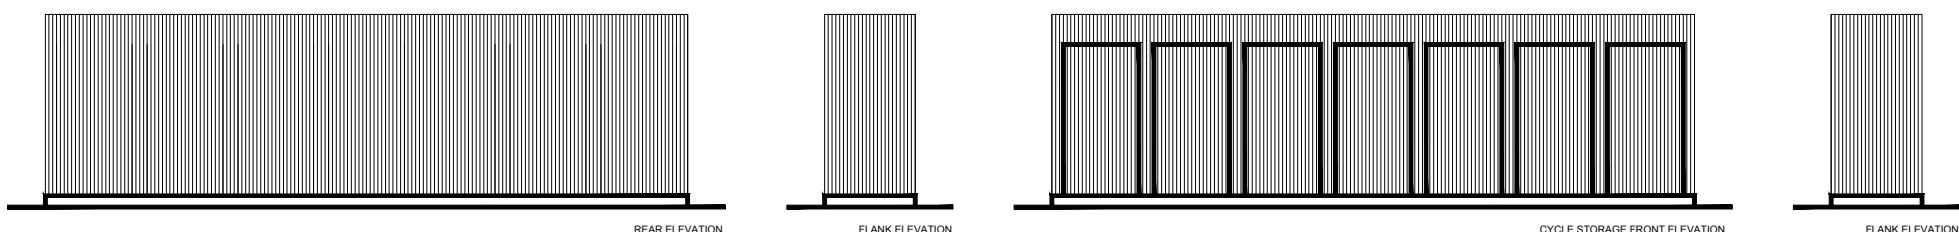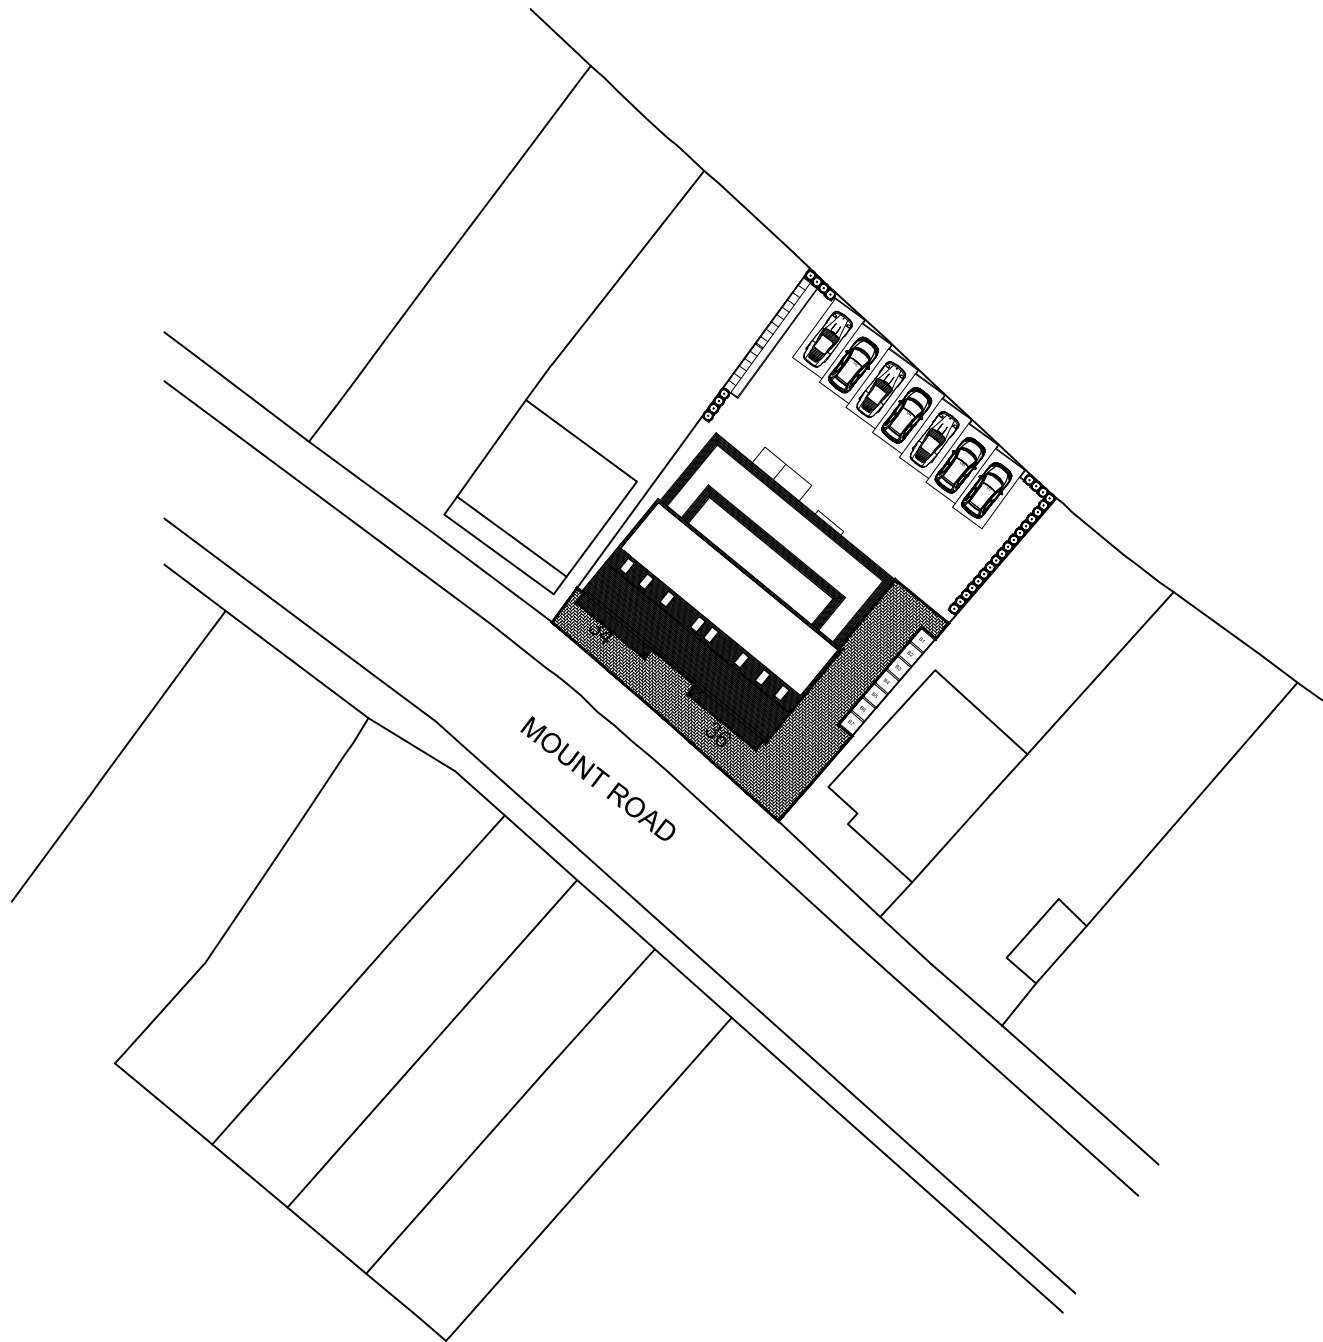


REAR ELEVATION

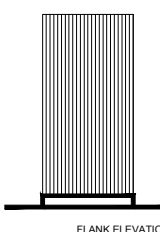

FLANK ELEVATION

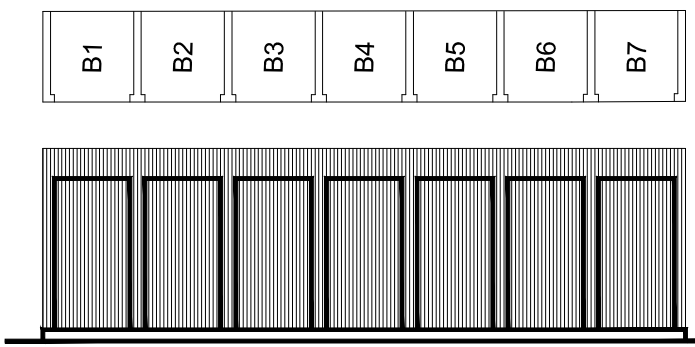

CYCLE STORAGE FRONT ELEVATION

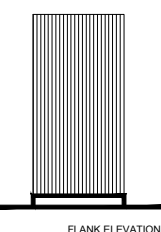

FLANK ELEVATION



REVISIONS

No.	Date	By	Descriptions
01	Jan 21	ak	Amended elevation
02	Jan 21	ak	Reduced to seven units

ARCHITWIN
ASSOCIATES
DESIGN CONSORTIUM
TOWN HALL BUILDINGS,
CASTLE STREET, FARNHAM,
SURREY, GU9 7LP.
TEL: 01252821148
constructingarchitect@gmail.com

ALL DIMENSIONS TO BE CHECKED ON SITE
ONLY TO BE SCALED FOR PLANNING AND BUILDING REGS PURPOSES

Mr Rajesh M Patel

**Demolition of terraced houses
and build seven new flats at
34-36 Mount road, Hayes,
Middlesex. UB3 3LJ.**

JOB No. 8074	DRAWING No. 01
SCALE 1:100	DATE Oct.2020
DRAWN BY K.K	REVISION 01