




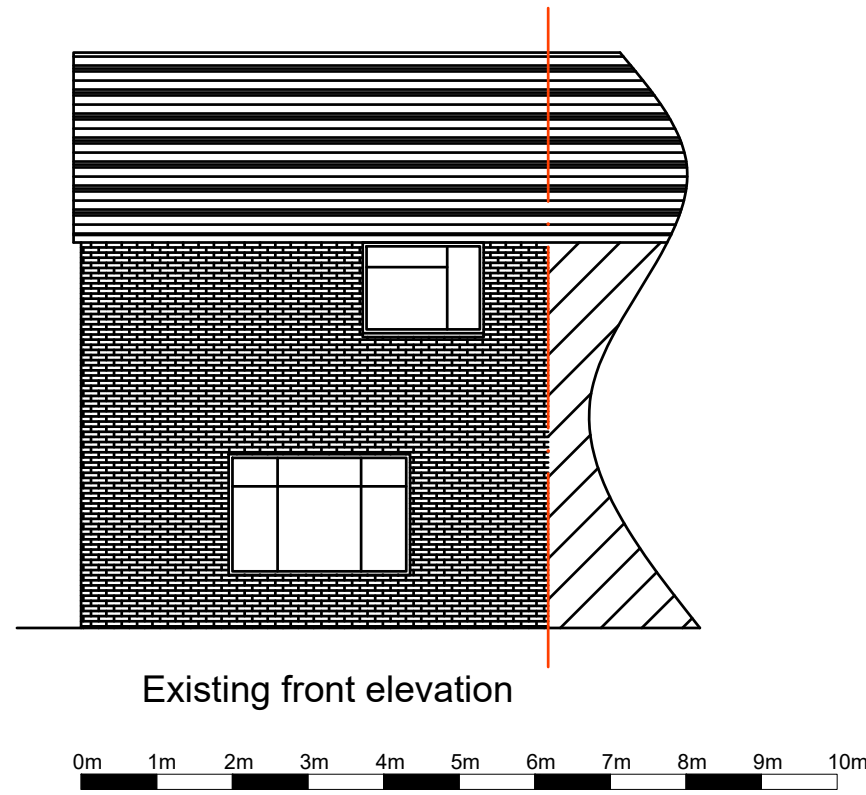



Existing front elevation

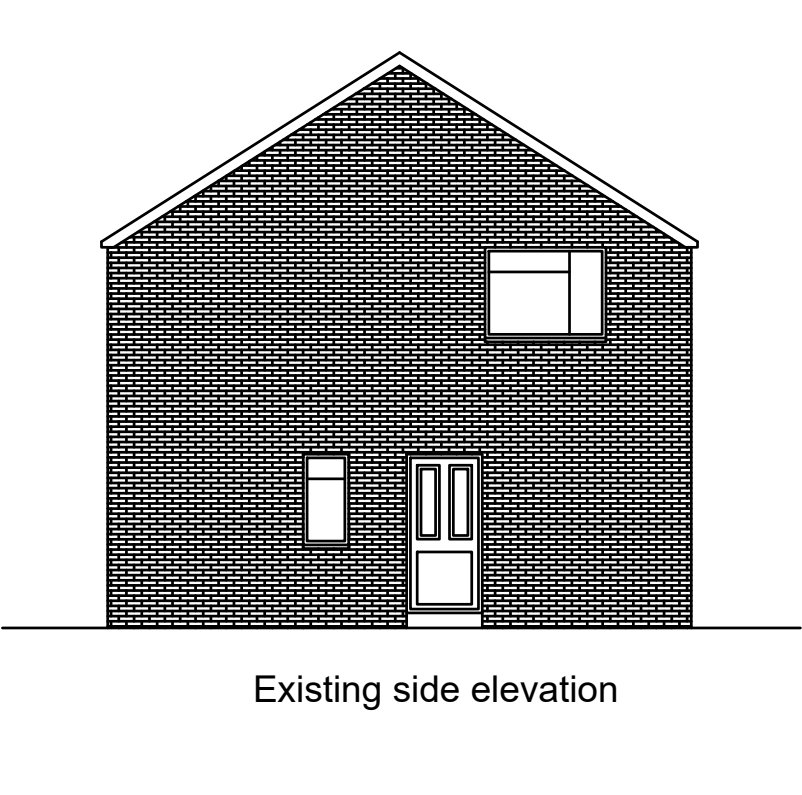


Existing side elevation

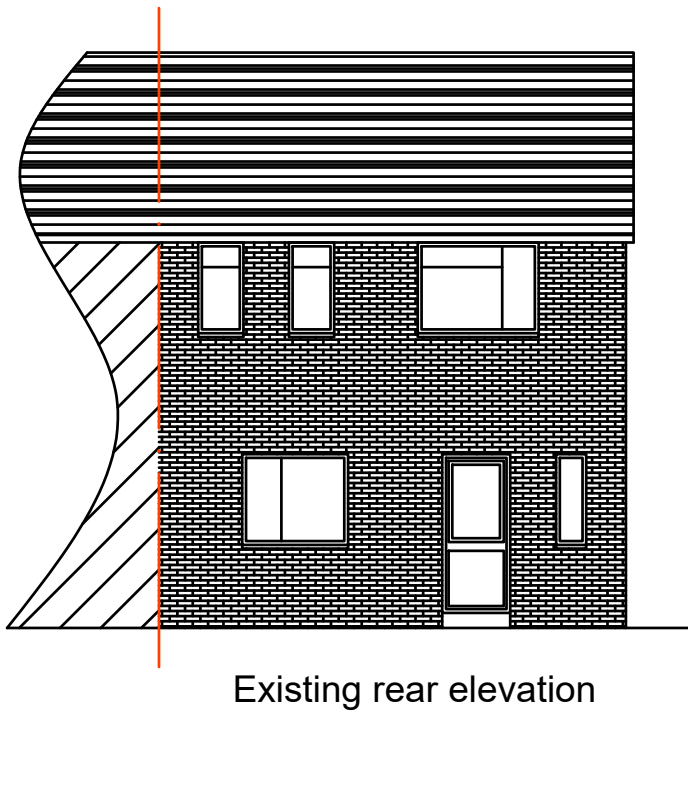


Existing rear elevation

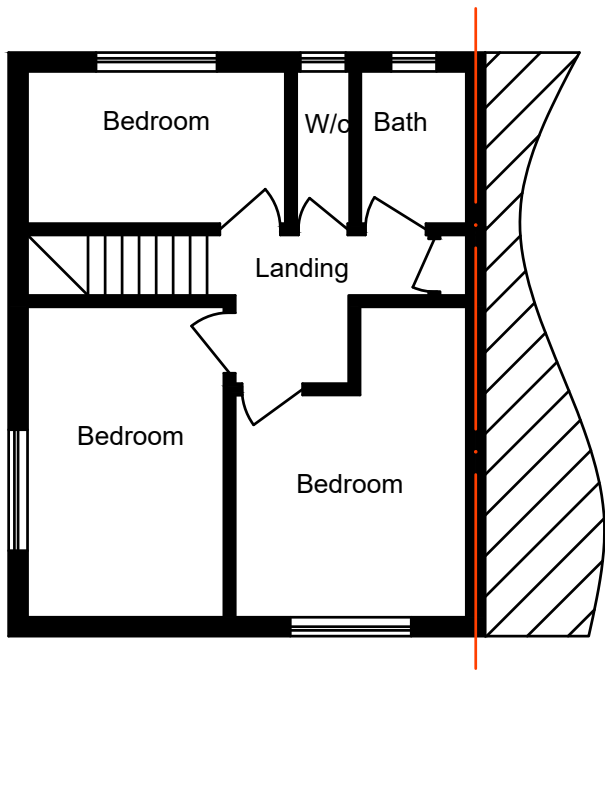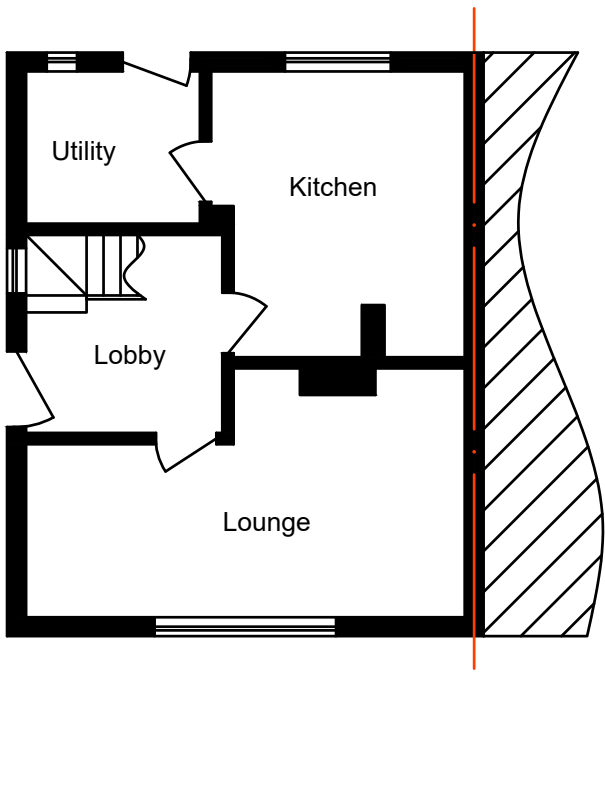


EXISTING SITE PLAN - 1 : 500

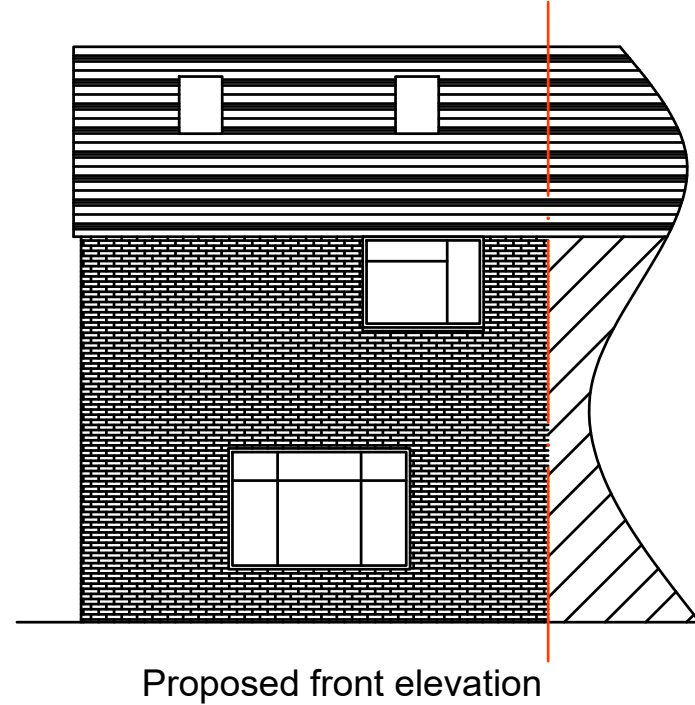


Proposed front elevation

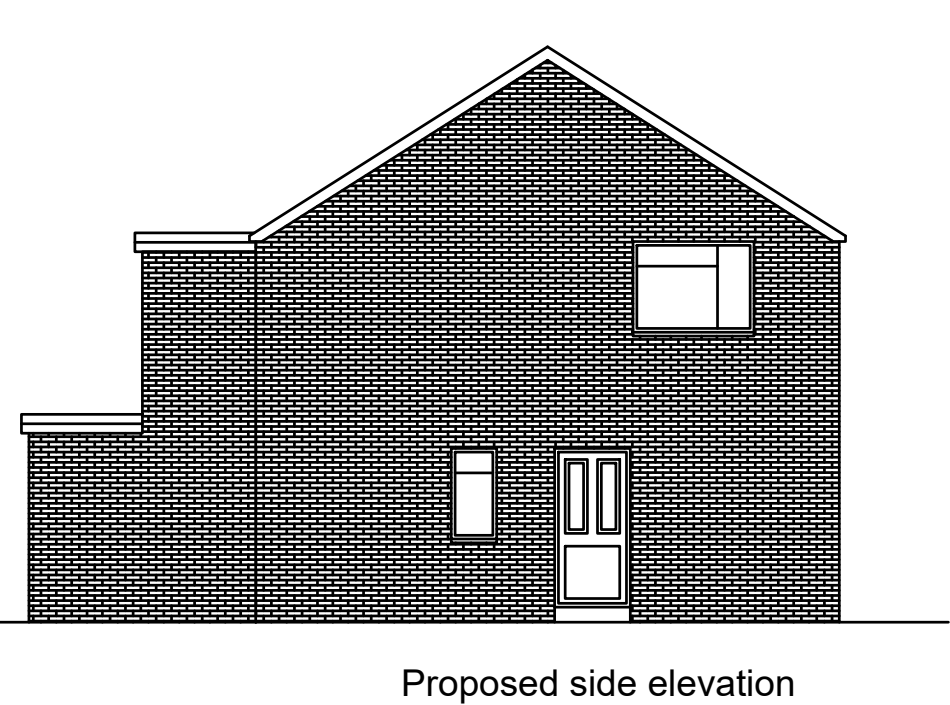

Proposed side elevation

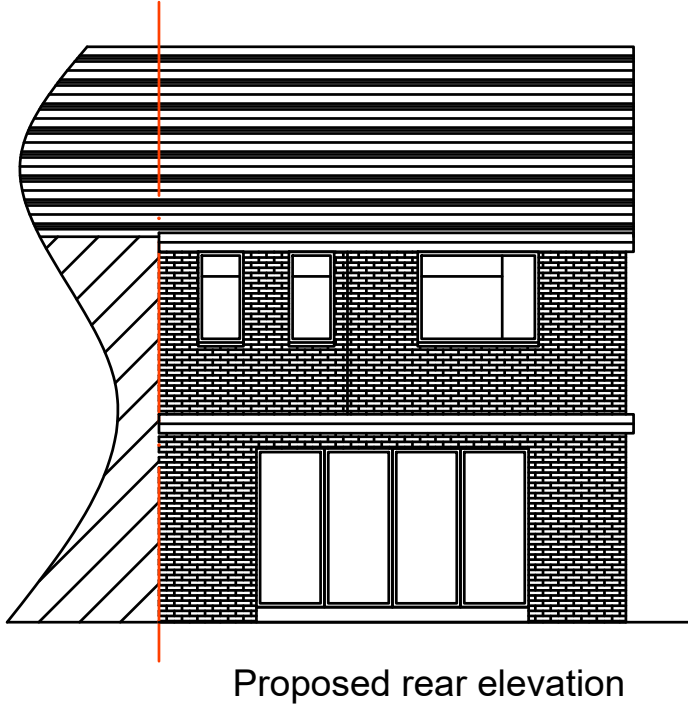



Proposed rear elevation

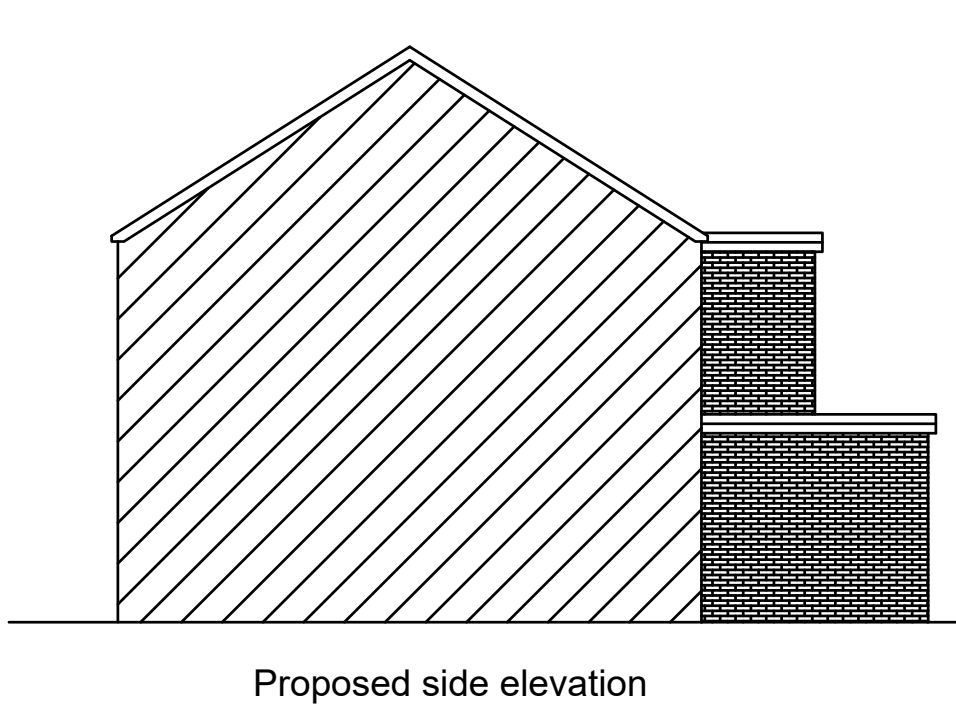

Proposed side elevation



PROPOSED SITE PLAN - 1 : 500

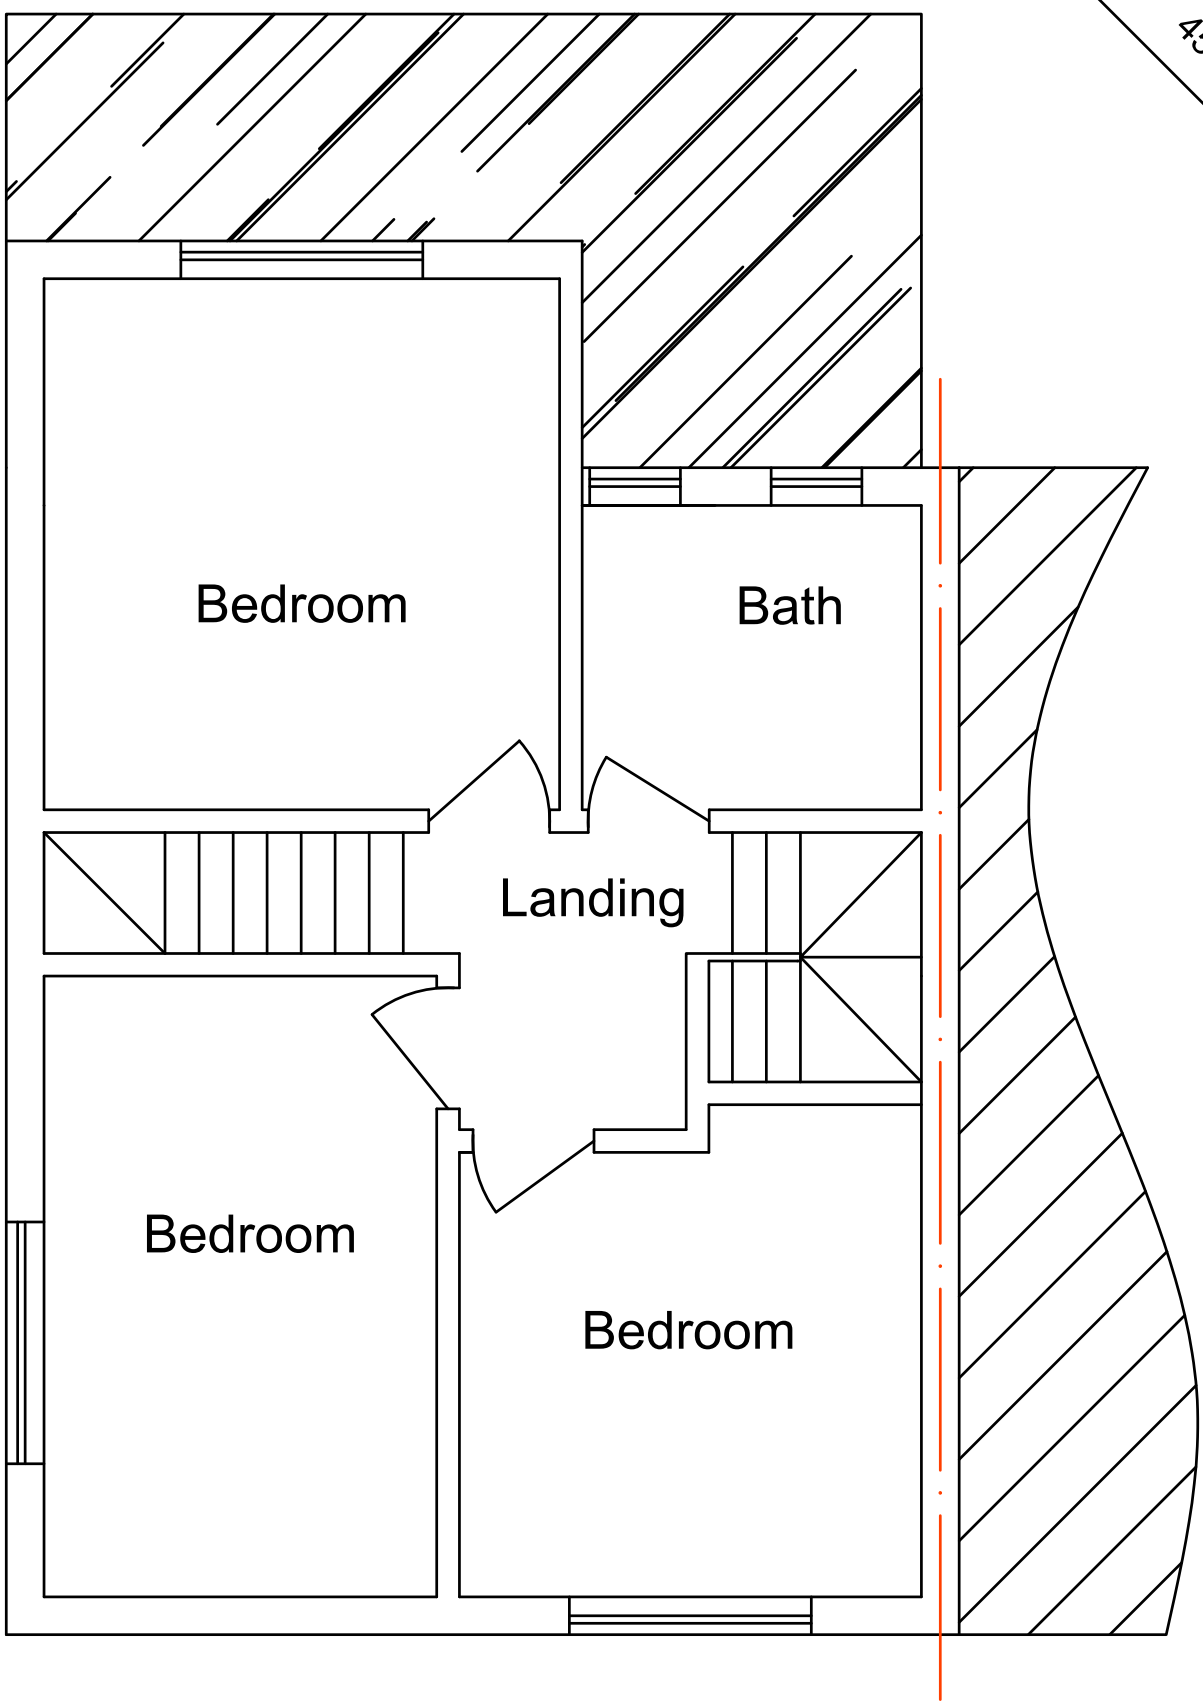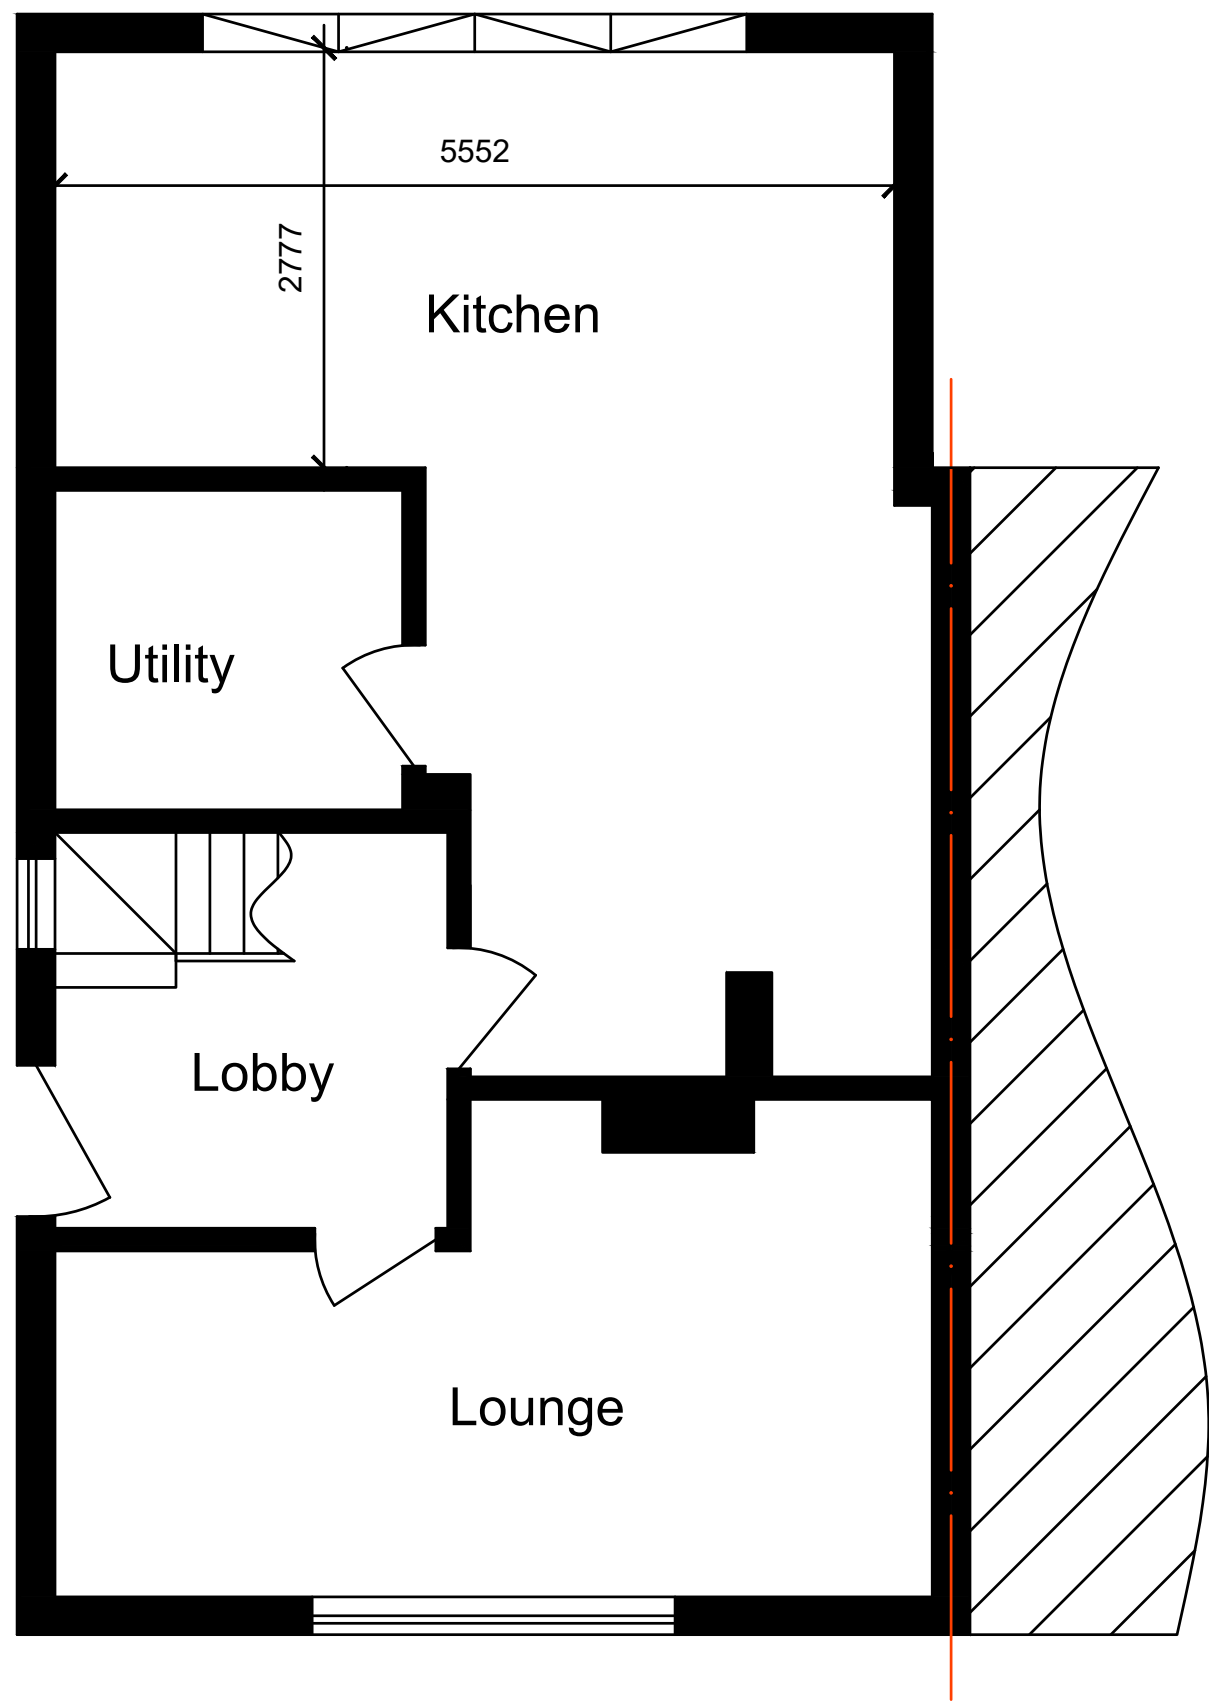

45° Sight line



NOTE!
ALL MAPS REPRODUCED UNDER
LICENCE No 100047474.

NOTE
ALL MATERIALS USED ON THE PROPOSED
STRUCTURE WILL BE IN KEEPING WITH THE
ADJOINING AND SURROUNDING DWELLINGS.

COPYRIGHT NOTICE
DRAWING REMAINS THE PROPERTY
OF MT PLANNING AND MAY NOT BE
REPRODUCED OR ALTERED
WITHOUT THE PRIOR CONSENT OF
MARK TUSON.

IF IN DOUBT - ASK

Date Sept 2020	Approved by
Drawn by Mark Tuson	Scale - 1 : 50 & 1 : 100
Notes	
Client Mrs O'Connell	Site 44 Owen Road Hayes Middlesex UB4 9LA

MT Planning & design
For all your planning needs

07950 887579 mtplanning@hotmail.co.uk

REVISION:- A	DRAWING NO:- MT / 1547 / 2
--------------	----------------------------