


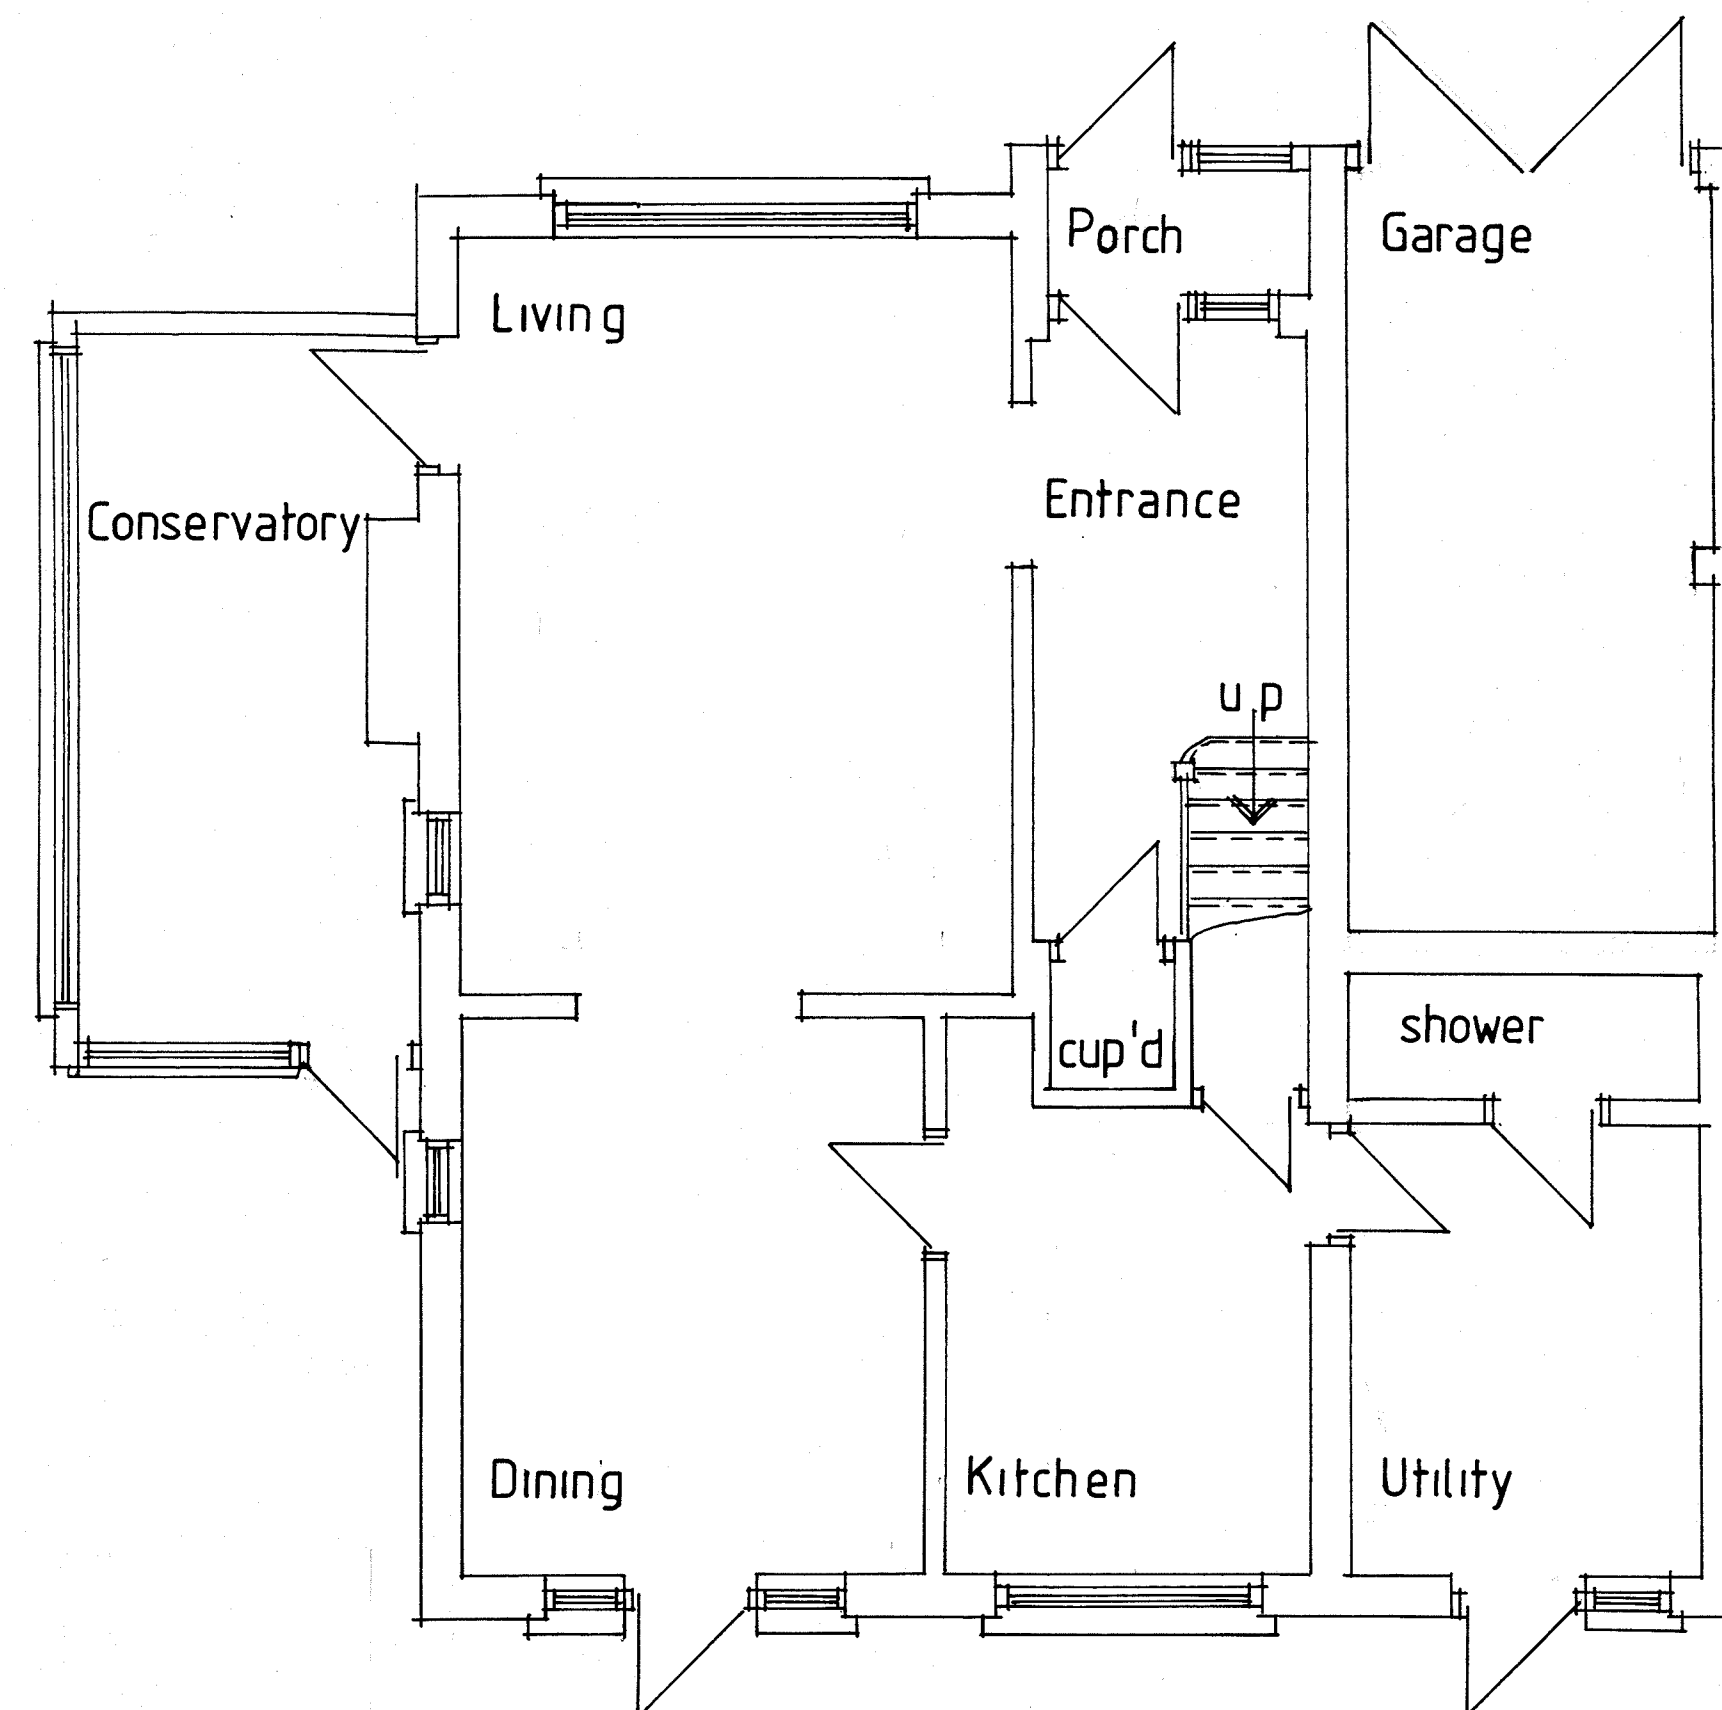

GROUND FLOOR PLAN

NOTES:
All dimensions must be checked on site and not scaled from this drawing.

A		
	Date	Revisions

©copyright

Pottle & Co Ltd
Planning & Building Consultants

Suite A, 128 Manor Way
Ruislip, Middlesex, HA4 8HR

Tel: 01895 622800
www.pottle.uk.com

Client

MR MRS BYRNE

Job Title

CHERRY GARTH
NEW PARK ROAD
HAREFIELD
MIDDX

Drawing Title


EXISTING GROUND
FLOOR PLAN

Scale 1:50.

Date DECEMBER 2020 Drawn by GED.

Drg No.	44 98 / 01	Rev.
---------	------------	------

Bar Scale

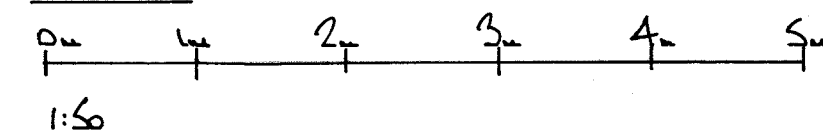

THIS DRAWING TO BE READ
IN CONJUNCTION WITH DRG
No 44 98 / 02