



NOTES:
All dimensions must be checked on site and not scaled from this drawing.

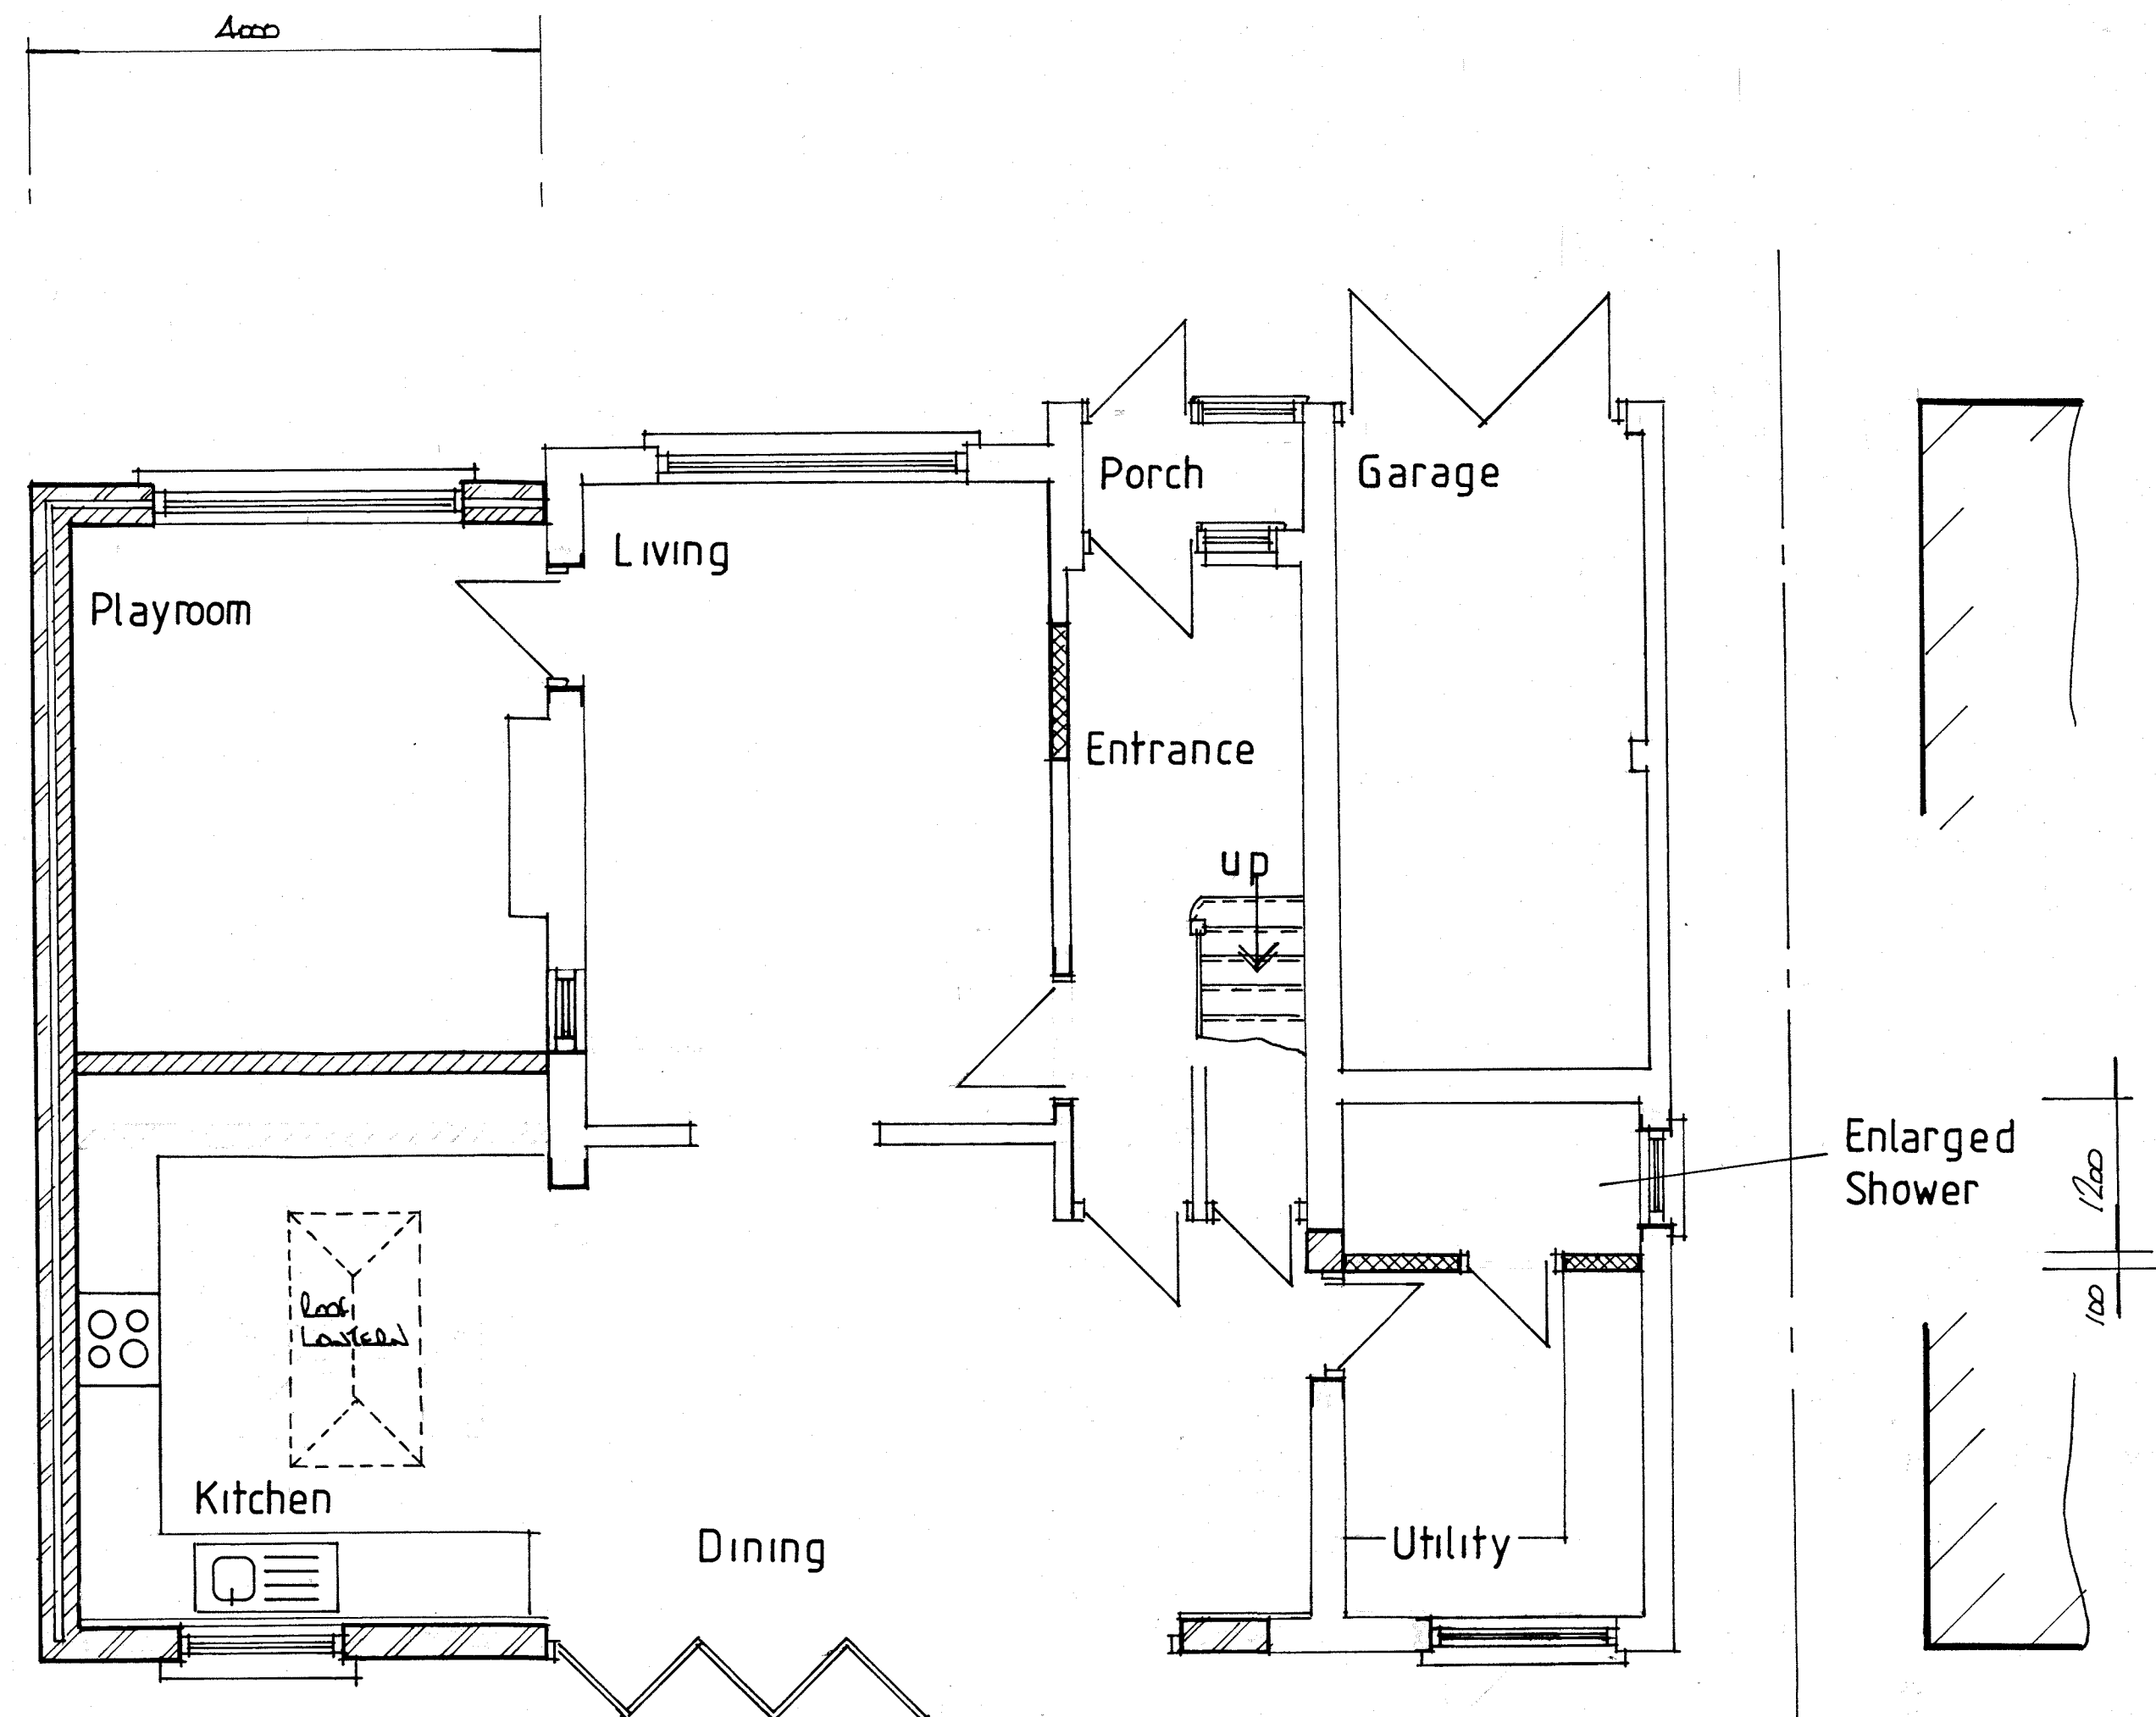

PROPOSED GROUND FLOOR PLAN

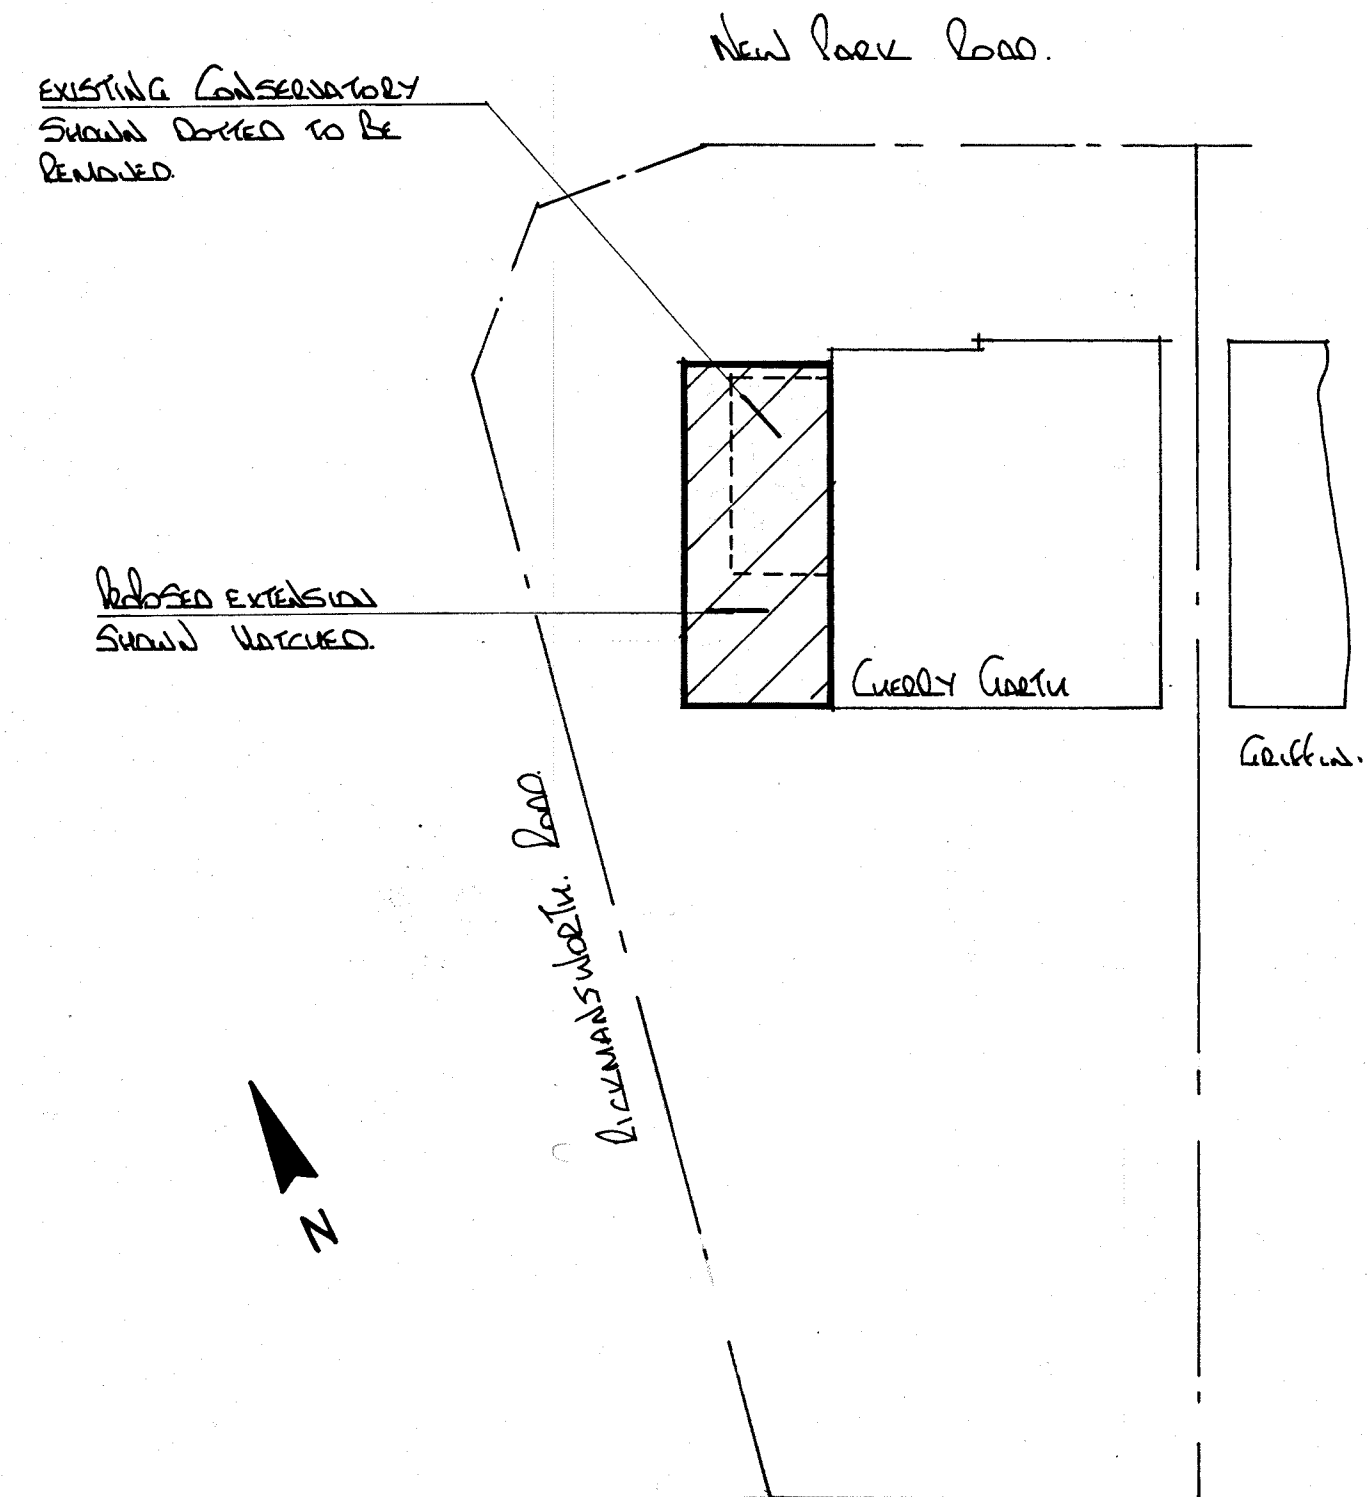


SITE PLAN scale 1:200

ALL MATERIALS TO MATCH EXISTING

THIS DRAWING TO BE READ
IN CONJUNCTION WITH DRG
No 4498 / 01



FRONT ELEVATION

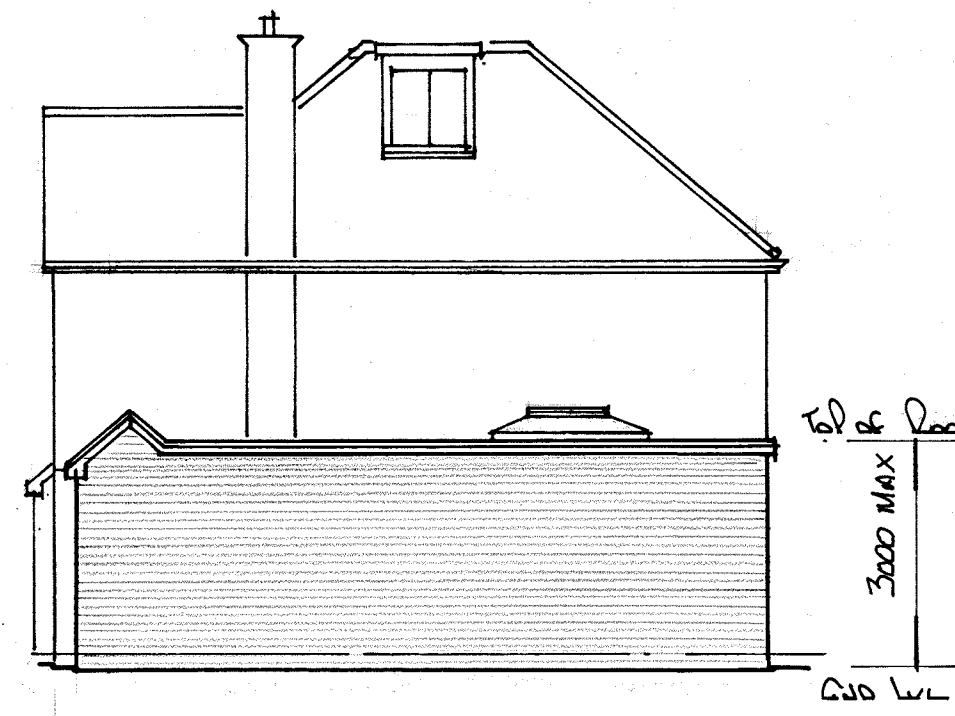

SIDE ELEVATION



REAR ELEVATION

A	Date	Revisions

©copyright

Pottle & Co Ltd
Planning & Building Consultants

Suite A, 128 Manor Way
Ruislip, Middlesex, HA4 8HR

Tel: 01895 622800
www.pottle.uk.com

Client
MR MRS BYRNE

Job Title
**CHERRY GARTH
NEW PARK ROAD
HAREFIELD
MIDDX**

Drawing Title
**PROPOSED SINGLE
STOREY SIDE EXTENSION**

Scale 1:50, 1:100, 1:200

Date December 2020 Drawn by ad

Drg No. **44 98 / 02** Rev.