



NOTES:
All dimensions must be checked on site and not scaled from this drawing.

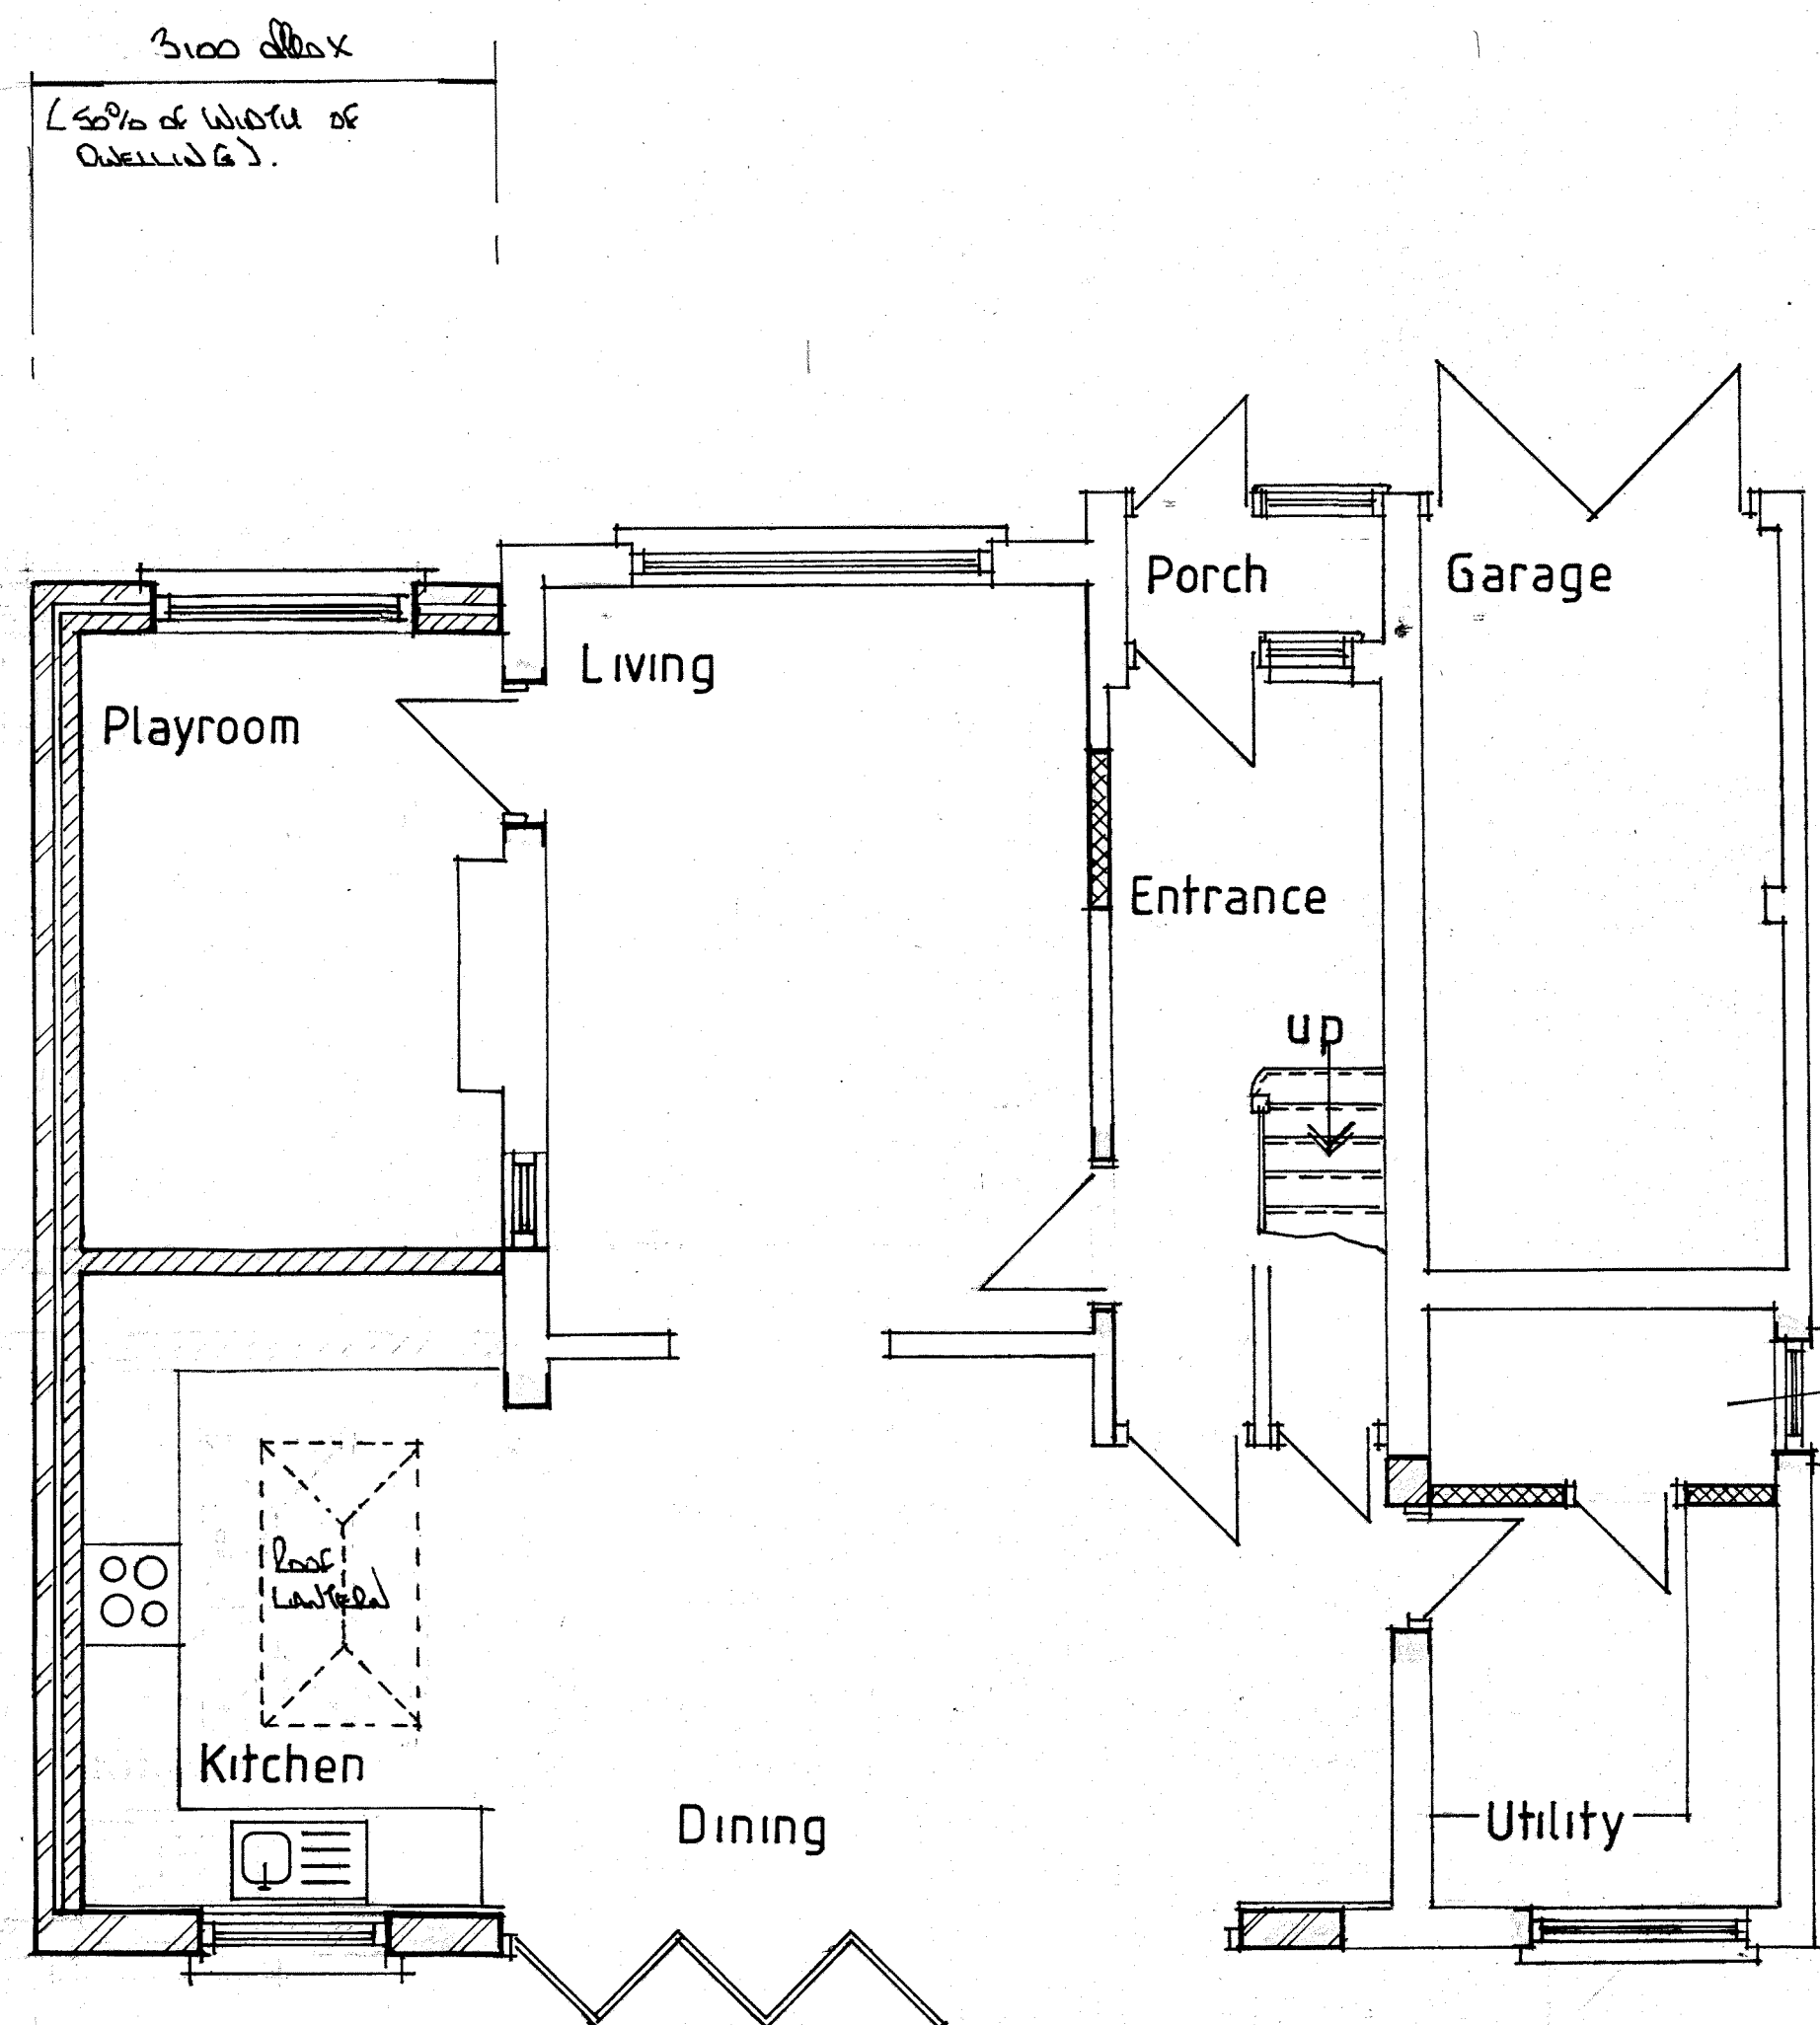

PROPOSED GROUND FLOOR PLAN

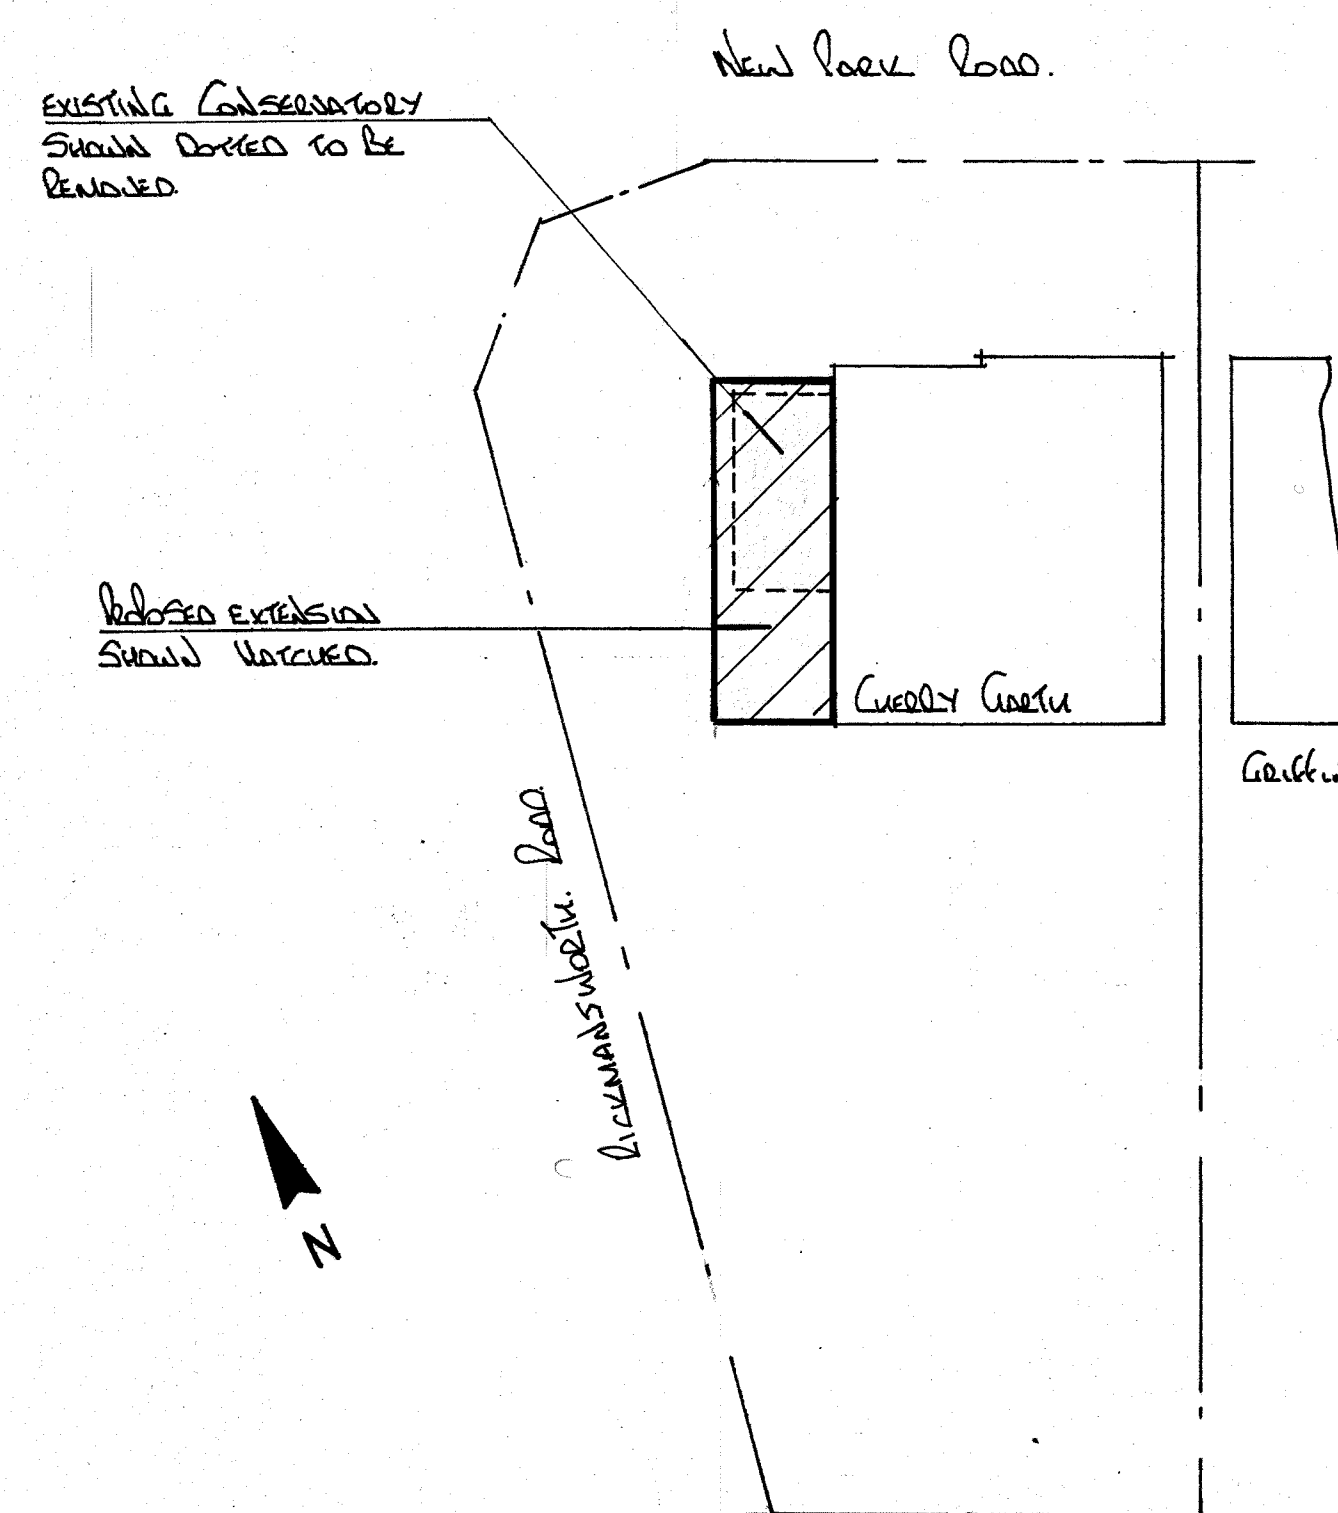


SITE PLAN scale 1:200

ALL MATERIALS TO MATCH EXISTING



FRONT ELEVATION

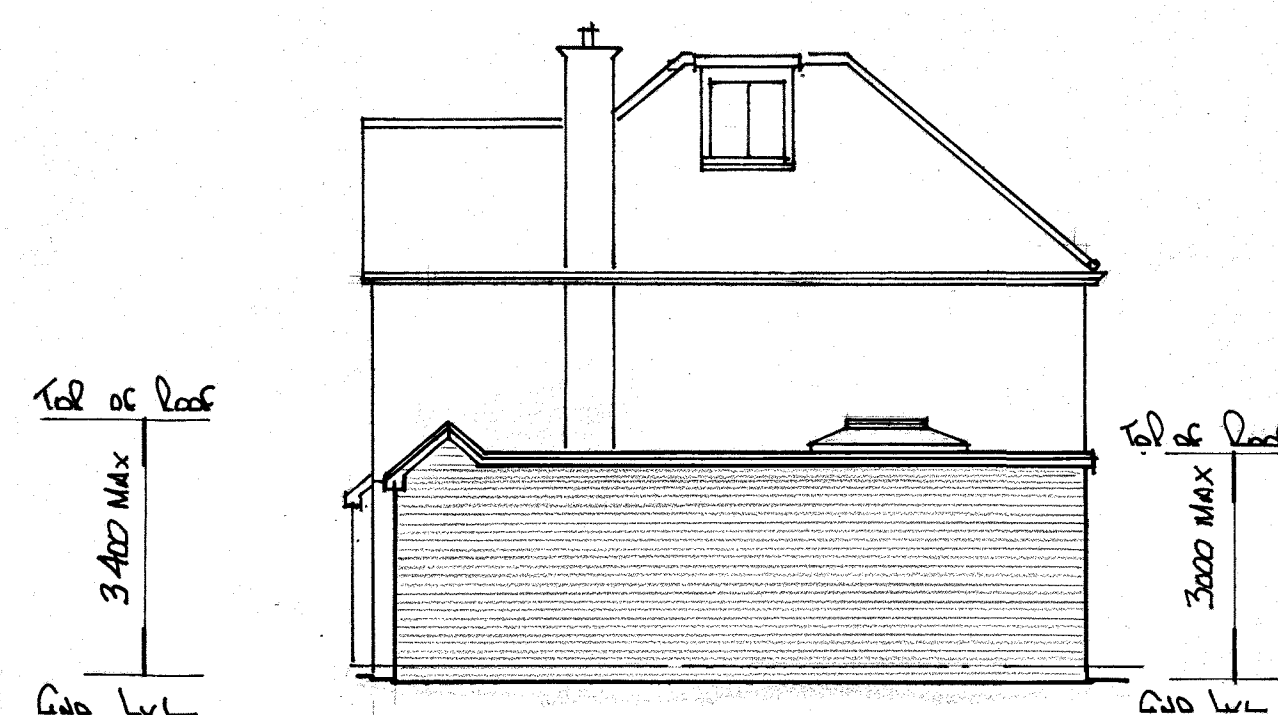

SIDE ELEVATION



REAR ELEVATION

THIS DRAWING TO BE READ
IN CONJUNCTION WITH DRG
No 44 98 / 01

Date	Revisions
12/11/2021	REVISED TO ADD REVISIONS

©copyright

Pottle & Co Ltd
Planning & Building Consultants

Suite A, 128 Manor Way
Ruislip, Middlesex, HA4 8HR

Tel: 01895 622800
www.pottle.uk.com

Client
MR MRS BYRNE

Job Title
**CHERRY GARTH
NEW PARK ROAD
HAREFIELD
MIDDXX**

Drawing Title
**PROPOSED SINGLE
STOREY SIDE EXTENSION**

Scale
1:50, 100, 200.

Date **DECEMBER 2020** Drawn by **CEL**

Drg No. **44 98 / 02** Rev. **A.**