


SCALE BAR
1:100



LOCATION PLAN
SCALE 1:1250

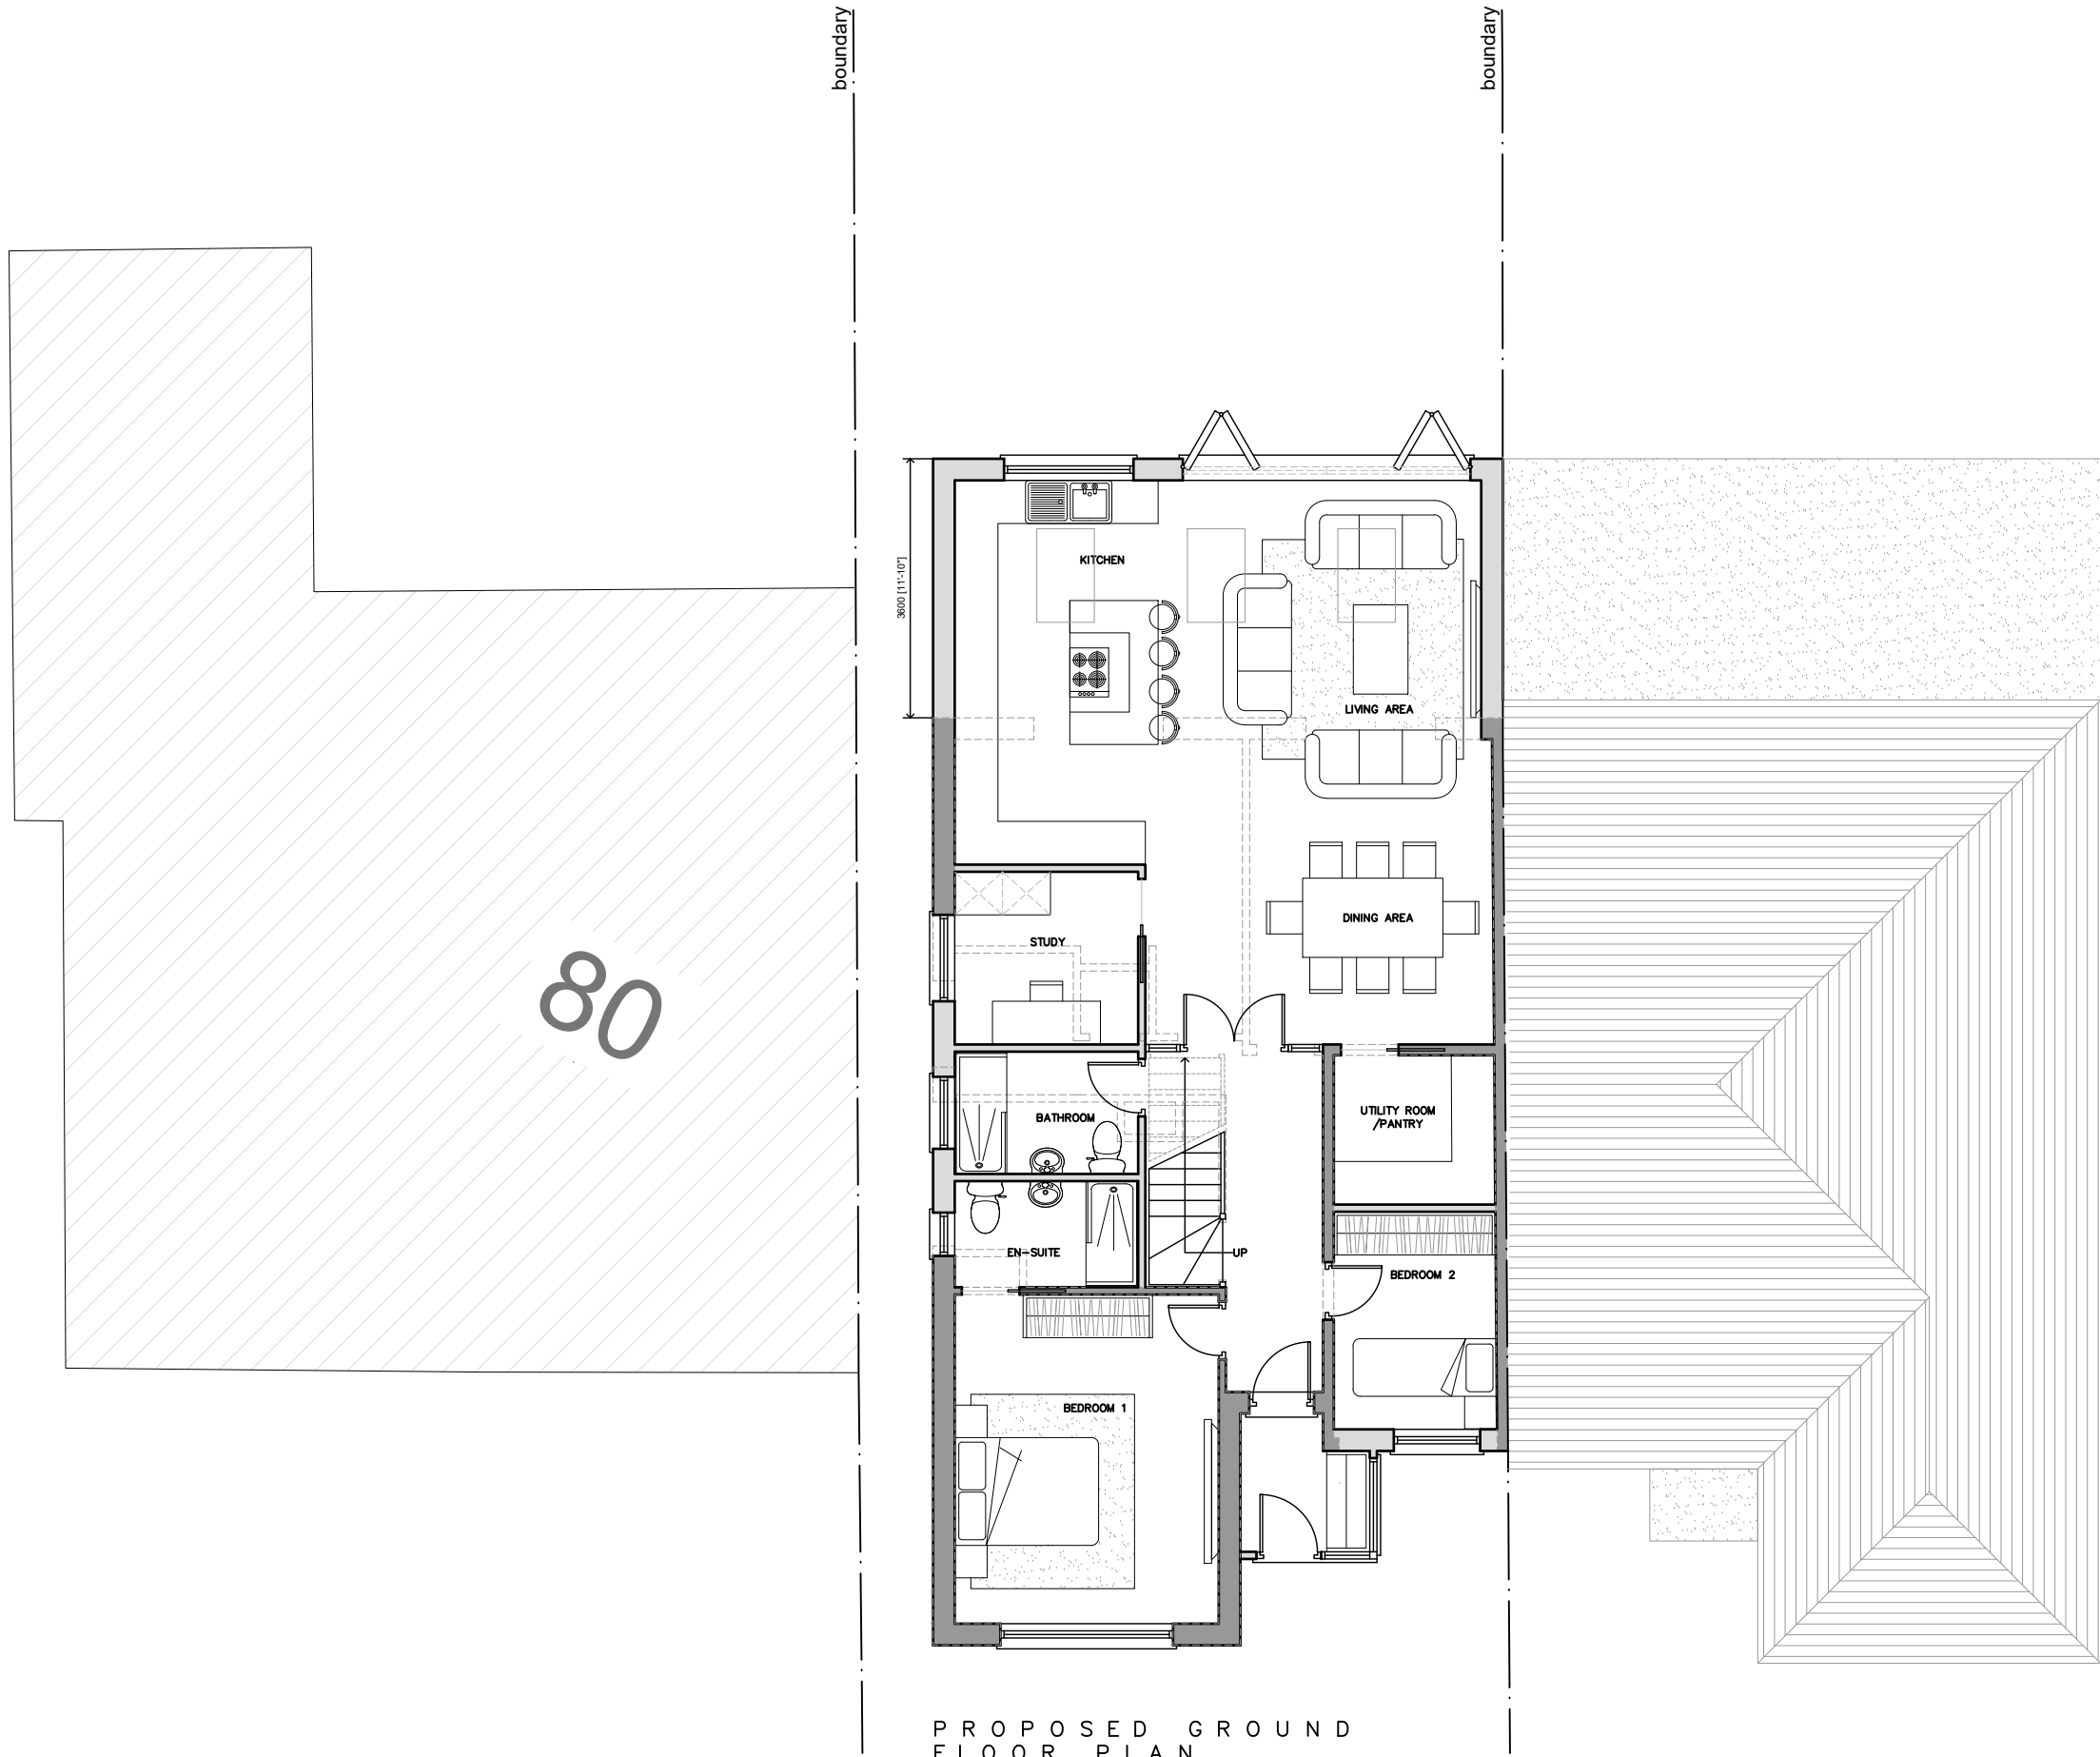


PROPOSED GROUND
FLOOR PLAN




PROPOSED LOFT PLAN




PROPOSED ROOF PLAN

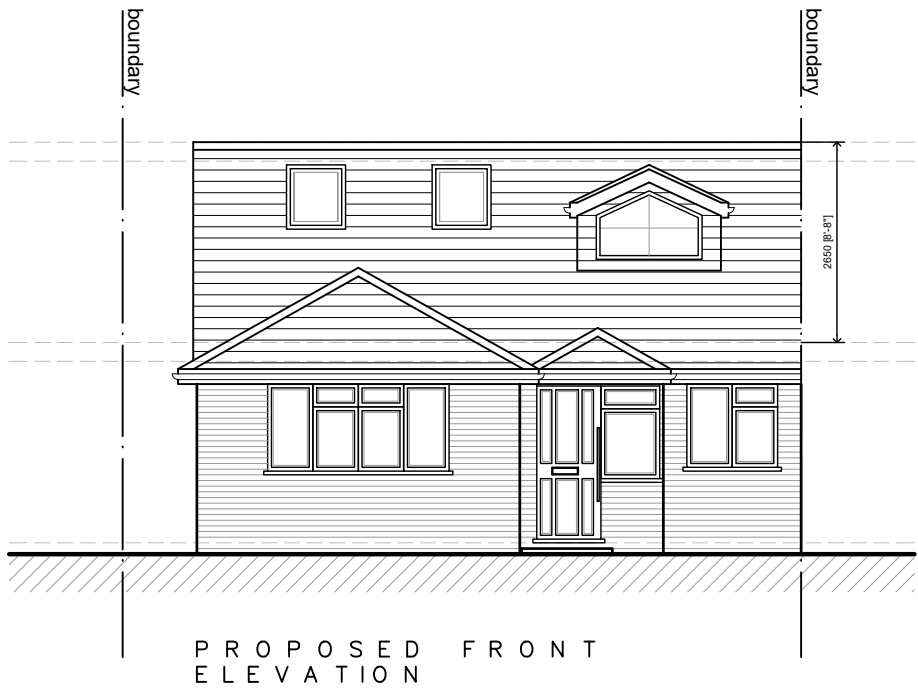


PROPOSED FRONT
ELEVATION

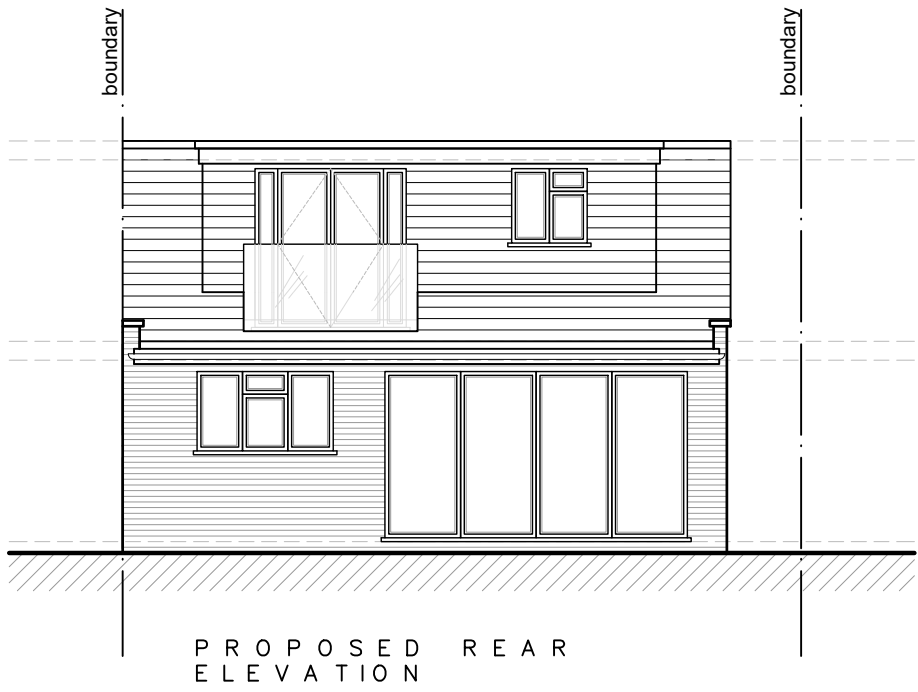

PROPOSED REAR
ELEVATION

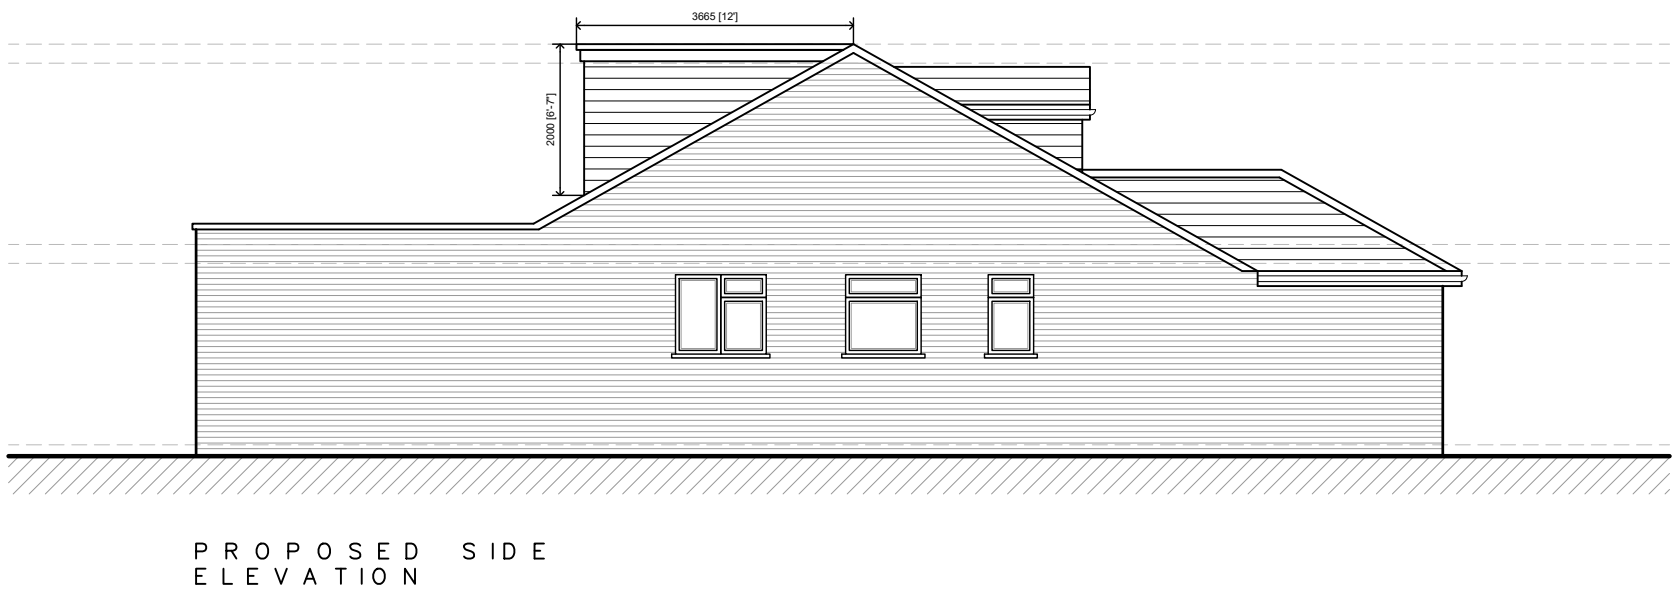

PROPOSED SIDE
ELEVATION

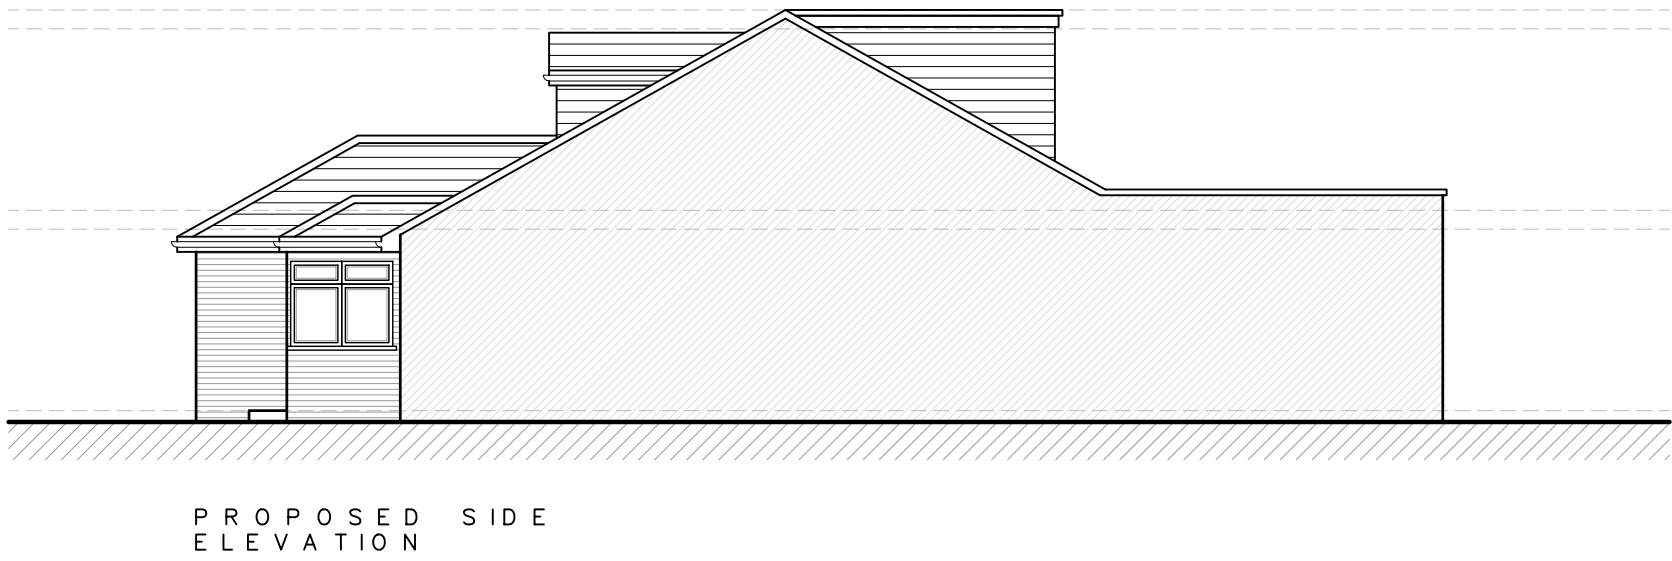

PROPOSED SIDE
ELEVATION

B	20.11.20	AMENDED FOR CLIENT	KP
A	30.10.20	AMENDED TO SUIT CLIENTS COMMENT	RP
Rev	Date	Description	Init.
Client			

MR & MSR BHOGAL

Project Title
PROPOSED EXTENSION AND ALTERATIONS INCLUDING
LOFT CONVERSION AND ADDITIONAL REAR DORMER
80B HALFORD ROAD, ICKENHAM, UXBRIDGE, UB10 8QA
Drawing Title

PROPOSED PLANS AND ELEVATIONS

Cad File	Sheet Size	Scale
S001	A1	1:100
Drawn by	Drawing Date	Approved by
KP	OCT 2020	NJ
Project No.	Drawing No.	Revision
1817	P202	B

Juttla Architects

2-4 High Street Ruislip
Middlesex HA4 7AR

t 01923 840077 f 01923 840078
info@juttla-architects.com
juttla-architects.com

This drawing is property of Juttla Architects Ltd ©
and must not be copied or otherwise reproduced. All
dimensions must be checked on site before
commencing work. No dimensions to be scaled from
this drawing. This drawing was produced using
AutoCad 2016.

PLANNING ISSUE