


SITE LOCATION




Reproduced by permission of Ordnance Survey on behalf of the Controller of Her Majesty's Stationary Office  
All rights reserved. © Crown Copyright licence no. 100062043

SITE AREA PLAN

 


SITE PHOTOGRAPH

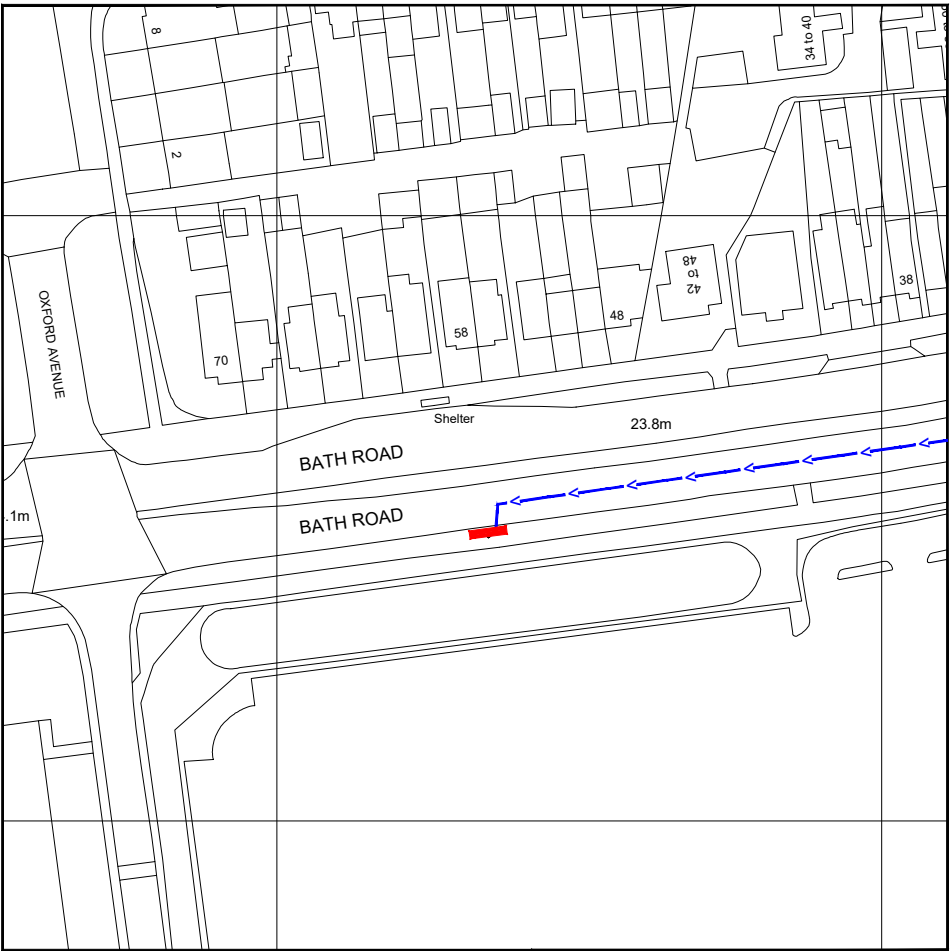

Reproduced by permission of Ordnance Survey on behalf of the Controller of Her Majesty's Stationary Office  
All rights reserved. © Crown Copyright licence no. 100062043

NGR E: 509635 N: 176947

SITE LOCATION PLAN

 

GOOGLE MAPS QR CODE

GOOGLE MAPS - <https://goo.gl/maps/Xd8gcbUfM46ZWyr9>

GOOGLE STREETVIEW - <https://goo.gl/maps/BzXQikGfp2xXb57o8>

NOTES:

1. ALL DIMENSIONS IN MM UNLESS OTHERWISE NOTED.

DIRECTIONS TO SITE:  
Head east on M4. At junction 3, take the A312 exit to Harrow/Hayes/Hounslow/Heathrow Airport. At Cranford Parkway Interchange, take the 3rd exit onto The Pkwy/A312. At Waggoners Roundabout, take the 3rd exit onto Bath Rd/A4. Follow Bath Rd and site location is on the left hand side.



| Master:   | MBNL / EE / H3G: | Project:                                 | Purpose of Issue: | Issue: |
|-----------|------------------|------------------------------------------|-------------------|--------|
| M001      | MBNL             | H3G 5G UNILATERAL                        | Planning          | A      |
| Date:     | 22/12/2020       | Revision / Upgrade Description:          |                   |        |
| Drawn:    | CDN              | First Issue - Site nomination dated: TBC |                   |        |
| Checked:  | DH               |                                          |                   |        |
| Approved: | SD               |                                          |                   |        |



Hutchison 3G UK Limited  
Star House, 20 Grenfell Road  
Maidenhead, SL6 1EH  
Tel: 01628 765 000  
Fax: 01628 765 001

H3G Base Station Information line:  
0845 6043000  
Available 8am-8pm Monday to Friday


Design Consultant & Principal Contractor:




WHP Telecoms  
Unit 1 Maple Park,  
Low Fields Avenue, Leeds  
LS12 6HH

Tel: 01133023550  
e-mail: [info@whptelecoms.com](mailto:info@whptelecoms.com)

|                    |                                                                                   |               |        |
|--------------------|-----------------------------------------------------------------------------------|---------------|--------|
| Site Name:         | BATH ROAD SW                                                                      |               |        |
| Site ID:           | HGN11043                                                                          |               |        |
| Address:           | BATH ROAD,<br>LONDON BOROUGH OF HILLINGDON,<br>LONDON, GREATER LONDON,<br>UB3 5AH |               |        |
| Title:             | 002 SITE LOCATION PLAN                                                            |               |        |
| Project:           | H3G 5G UNILATERAL                                                                 |               |        |
| Purpose of Issue:  | PLANNING                                                                          |               |        |
| EE Cell ID:        | N/A                                                                               | MBNL Cell ID: | N/A    |
| 3UK Cell ID:       | N/A                                                                               |               |        |
| Master Drawing No: | HGN11043_M001                                                                     |               | Issue: |
|                    |                                                                                   | A             |        |

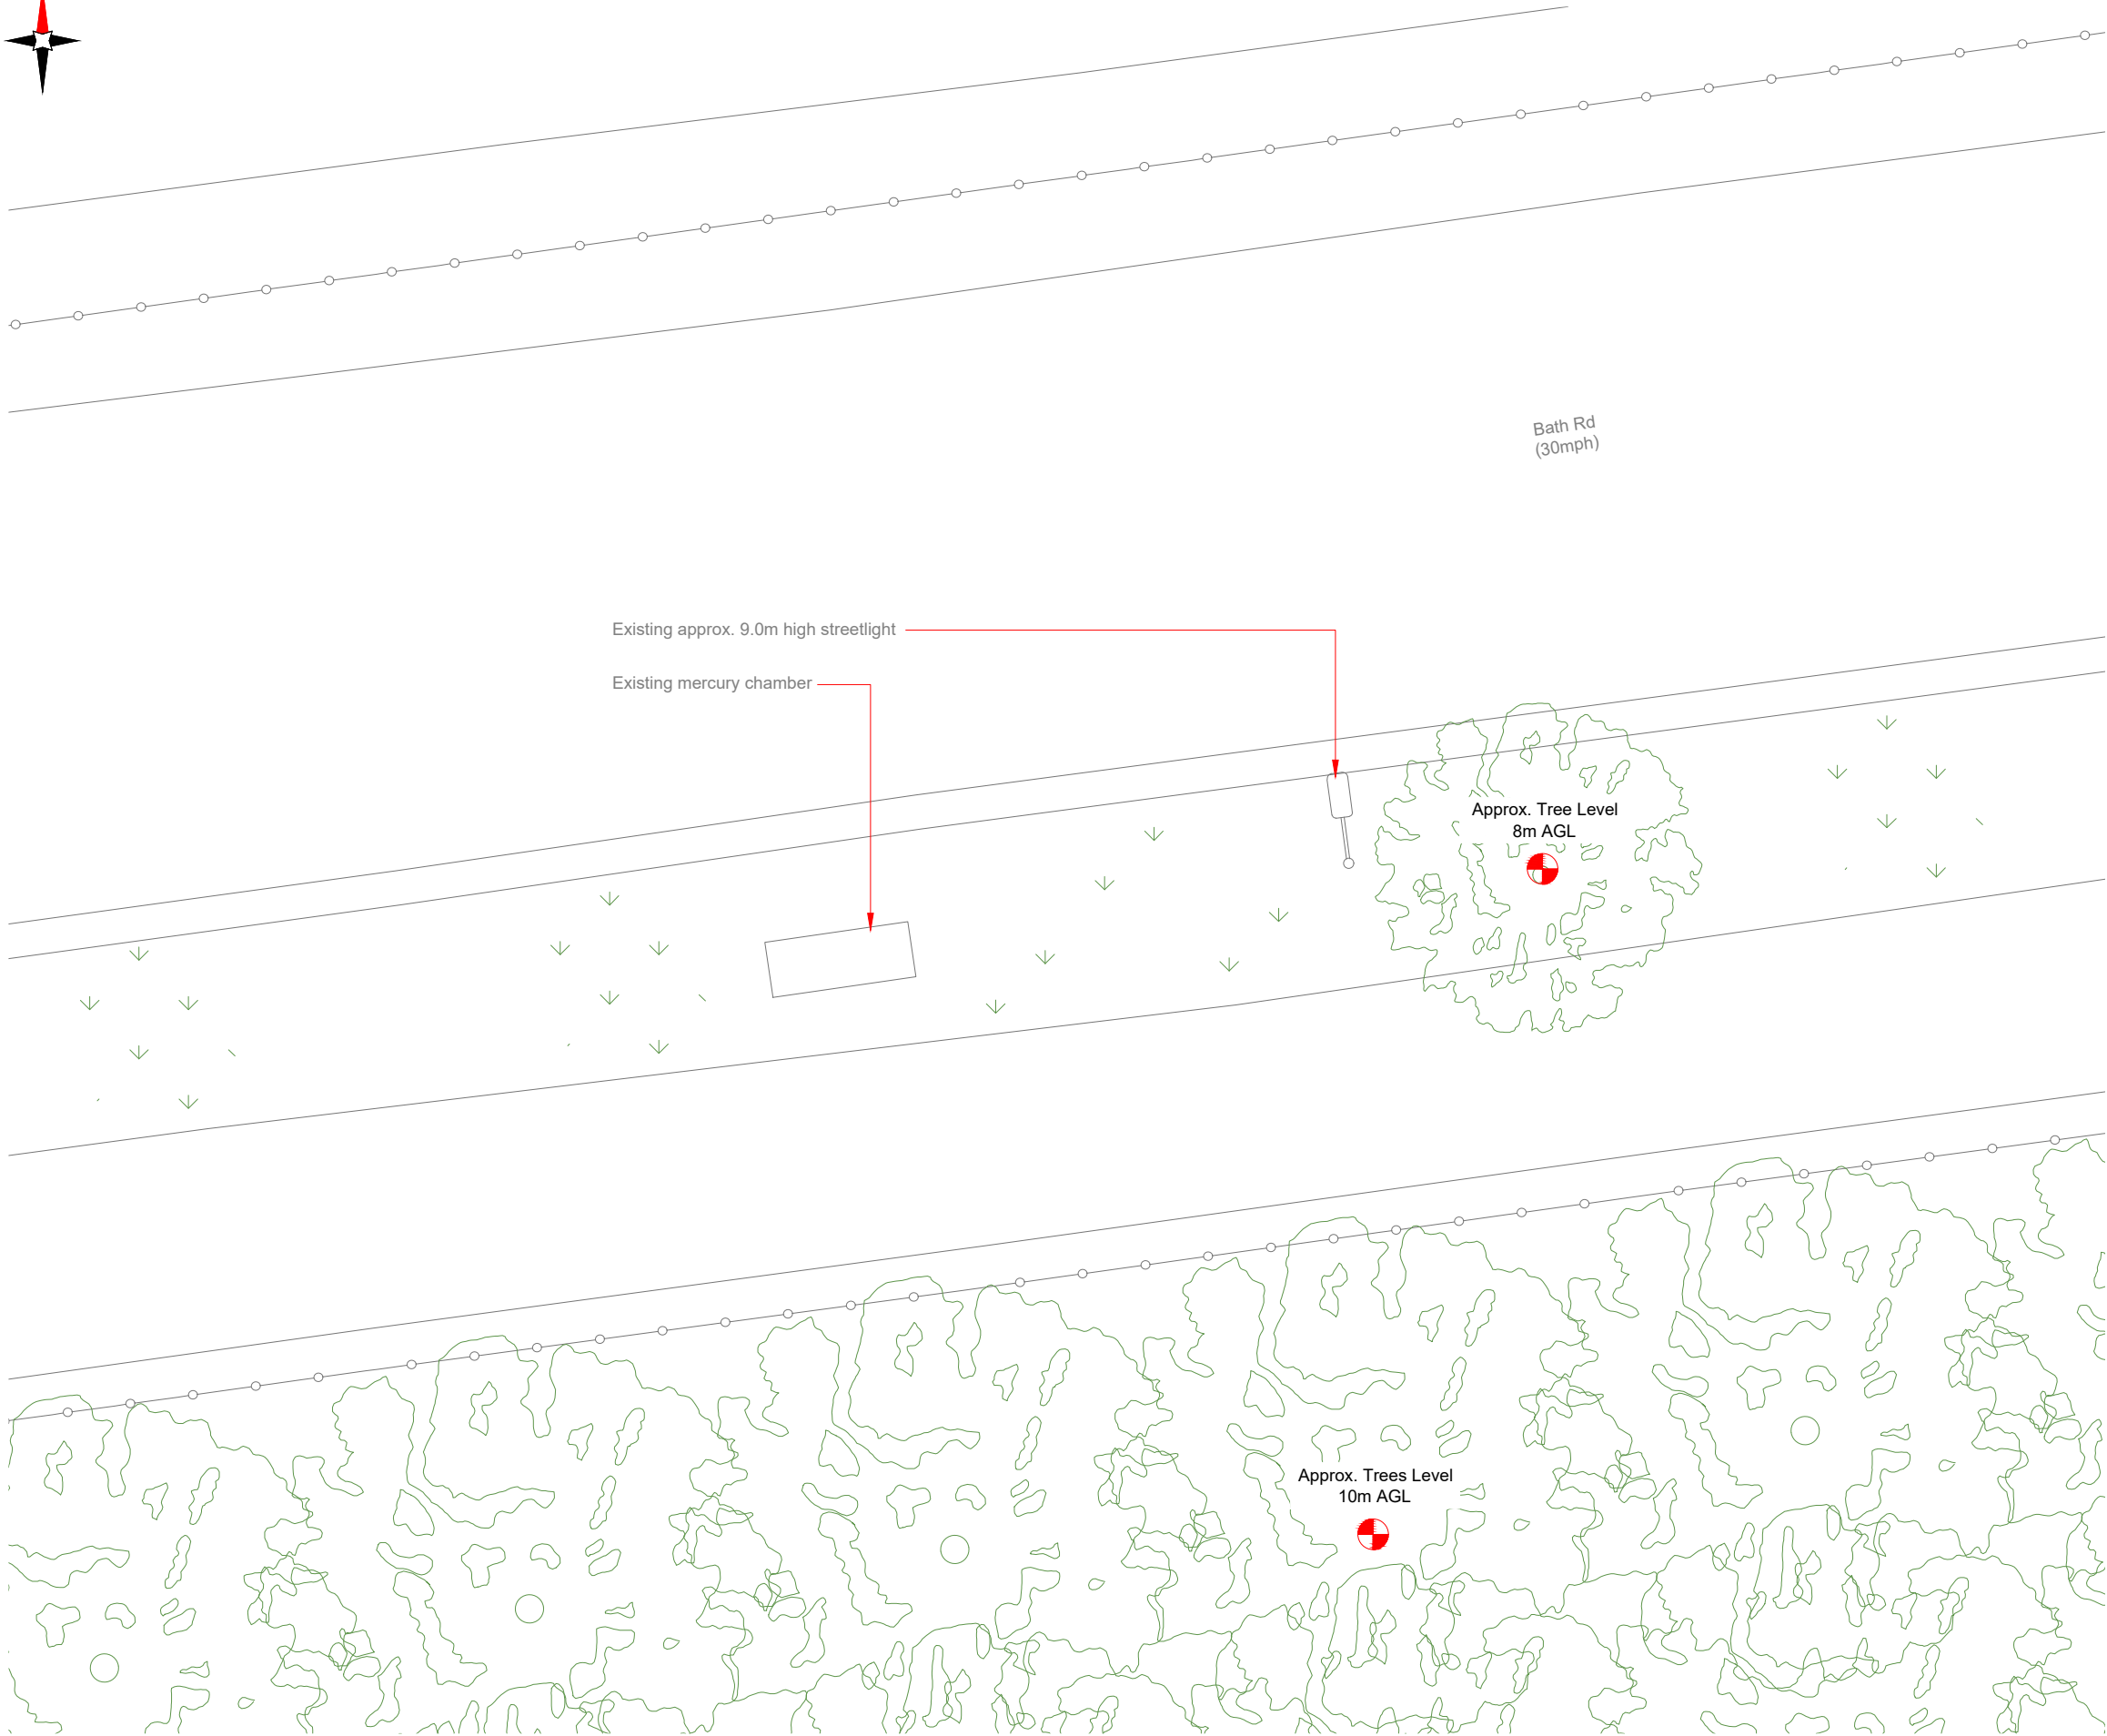

EXISTING SITE PLAN

 

- NOTES:
- ALL DIMENSIONS IN MM UNLESS OTHERWISE NOTED.

|           |                  |                                          |                   |        |
|-----------|------------------|------------------------------------------|-------------------|--------|
| Master:   | MBNL / EE / H3G: | Project:                                 | Purpose of Issue: | Issue: |
| M001      | MBNL             | H3G 5G UNILATERAL                        | Planning          | A      |
| Date:     | 22/12/2020       | Revision / Upgrade Description:          |                   |        |
| Drawn:    | CDN              | First Issue - Site nomination dated: TBC |                   |        |
| Checked:  | DH               |                                          |                   |        |
| Approved: | SD               |                                          |                   |        |



Hutchison 3G UK Limited  
Star House, 20 Grenfell Road  
Maidenhead, SL6 1EH  
Tel: 01628 765 000  
Fax: 01628 765 001

H3G Base Station Information line:  
0845 6043000  
Available 8am-8pm Monday to Friday

Design Consultant & Principal Contractor:



WHP Telecoms  
Unit 1 Maple Park,  
Low Fields Avenue, Leeds  
LS12 6HH

Tel: 01133023550  
e-mail: info@whptelecoms.com

Site Name:  
BATH ROAD SW

Site ID:  
HGN11043

Address:  
BATH ROAD,  
LONDON BOROUGH OF HILLINGDON,  
LONDON, GREATER LONDON,  
UB3 5AH

Title:  
100 EXISTING SITE PLAN

Project:  
H3G 5G UNILATERAL

Purpose of Issue:  
PLANNING


|             |               |              |
|-------------|---------------|--------------|
| EE Cell ID: | MBNL Cell ID: | 3UK Cell ID: |
| N/A         | N/A           | N/A          |

|                    |        |
|--------------------|--------|
| Master Drawing No: | Issue: |
| HGN11043_M001      | A      |


100mm

50mm

10mm

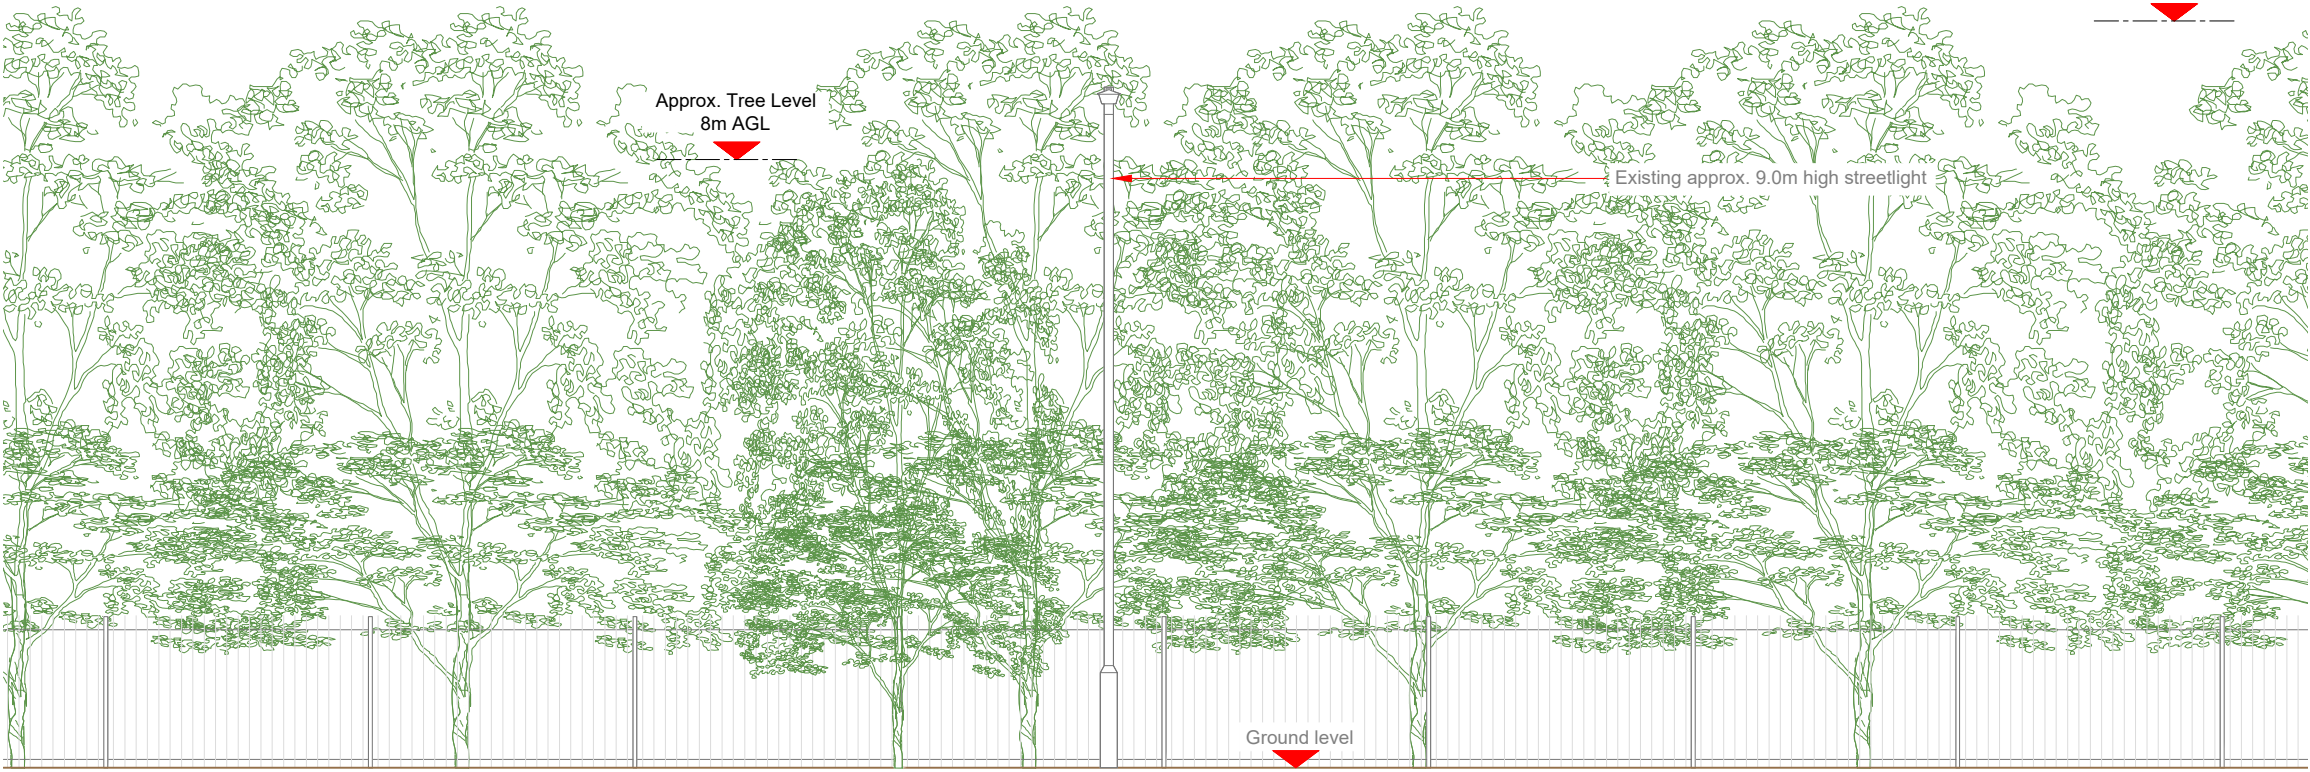

EXISTING ELEVATION A

 

- NOTES:
1. ALL DIMENSIONS IN MM UNLESS OTHERWISE NOTED.

|           |                  |                                          |                   |        |
|-----------|------------------|------------------------------------------|-------------------|--------|
| Master:   | MBNL / EE / H3G: | Project:                                 | Purpose of Issue: | Issue: |
| M001      | MBNL             | H3G 5G UNILATERAL                        | Planning          | A      |
| Date:     | 22/12/2020       | Revision / Upgrade Description:          |                   |        |
| Drawn:    | CDN              | First Issue - Site nomination dated: TBC |                   |        |
| Checked:  | DH               |                                          |                   |        |
| Approved: | SD               |                                          |                   |        |



Hutchison 3G UK Limited  
Star House, 20 Grenfell Road  
Maidenhead, SL6 1EH  
Tel: 01628 765 000  
Fax: 01628 765 001

H3G Base Station Information line:  
0845 6043000  
Available 8am-8pm Monday to Friday



WHP Telecoms  
Unit 1 Maple Park,  
Low Fields Avenue, Leeds  
LS12 6HH  
Tel: 01133023550  
e-mail: info@whptelecoms.com

Site Name:  
BATH ROAD SW

Site ID:  
HGN11043

Address:  
BATH ROAD,  
LONDON BOROUGH OF HILLINGDON,  
LONDON, GREATER LONDON,  
UB3 5AH

Title:  
150 EXISTING ELEVATION A

Project:  
H3G 5G UNILATERAL

Purpose of Issue:  
PLANNING

|             |               |              |
|-------------|---------------|--------------|
| EE Cell ID: | MBNL Cell ID: | 3UK Cell ID: |
| N/A         | N/A           | N/A          |

Master Drawing No:  
HGN11043\_M001

Issue:  
A



| Antenna Aperture ID | Proposed 4G/5G Bearing | Operator: Shared/ EE/H3G |
|---------------------|------------------------|--------------------------|
| A1                  | 0°                     | H3G                      |
| A2                  | 0°                     | H3G                      |
| B1                  | 120°                   | H3G                      |
| B2                  | 120°                   | H3G                      |
| C1                  | 240°                   | H3G                      |
| C2                  | 240°                   | H3G                      |

- NOTES:
- ALL DIMENSIONS IN MM UNLESS OTHERWISE NOTED.

ELEVATION A

Bath Rd  
(30mph)

Existing approx. 9.0m high streetlight

Proposed Phase 8 monopole c/w wraparound cabinet at base

Proposed 2No. H3G cabinets

Proposed G-100876 cabinet

Existing mercury chamber

975  
600  
100


Approx. Tree Level  
8m AGL

4965  
1500

Footpath

Approx. Trees Level  
10m AGL

PROPOSED H3G SITE PLAN

 

Hutchison 3G UK Limited  
Star House, 20 Grenfell Road  
Maidenhead, SL6 1EH  
Tel: 01628 765 000  
Fax: 01628 765 001

H3G Base Station Information line:  
0845 6043000  
Available 8am-8pm Monday to Friday

Design Consultant & Principal Contractor:



WHP Telecoms  
Unit 1 Maple Park,  
Low Fields Avenue, Leeds  
LS12 6HH

Tel: 01133023550  
e-mail: info@whptelecoms.com

Site Name:  
BATH ROAD SW

Site ID:  
HGN11043

Address:  
BATH ROAD,  
LONDON BOROUGH OF HILLINGDON,  
LONDON, GREATER LONDON,  
UB3 5AH

Title:  
210 PROPOSED H3G SITE PLAN

Project:  
H3G 5G UNILATERAL

Purpose of Issue:  
PLANNING

|                    |                      |                     |
|--------------------|----------------------|---------------------|
| EE Cell ID:<br>N/A | MBNL Cell ID:<br>N/A | 3UK Cell ID:<br>N/A |
|--------------------|----------------------|---------------------|


Master Drawing No:  
HGN11043\_M001

Issue:  
A


| Antenna Aperture ID | Proposed 4G/5G Bearing | Operator: Shared/ EE/H3G |
|---------------------|------------------------|--------------------------|
| A1                  | 0°                     | H3G                      |
| A2                  | 0°                     | H3G                      |
| B1                  | 120°                   | H3G                      |
| B2                  | 120°                   | H3G                      |
| C1                  | 240°                   | H3G                      |
| C2                  | 240°                   | H3G                      |

NOTES:

1. ALL DIMENSIONS IN MM UNLESS OTHERWISE NOTED.

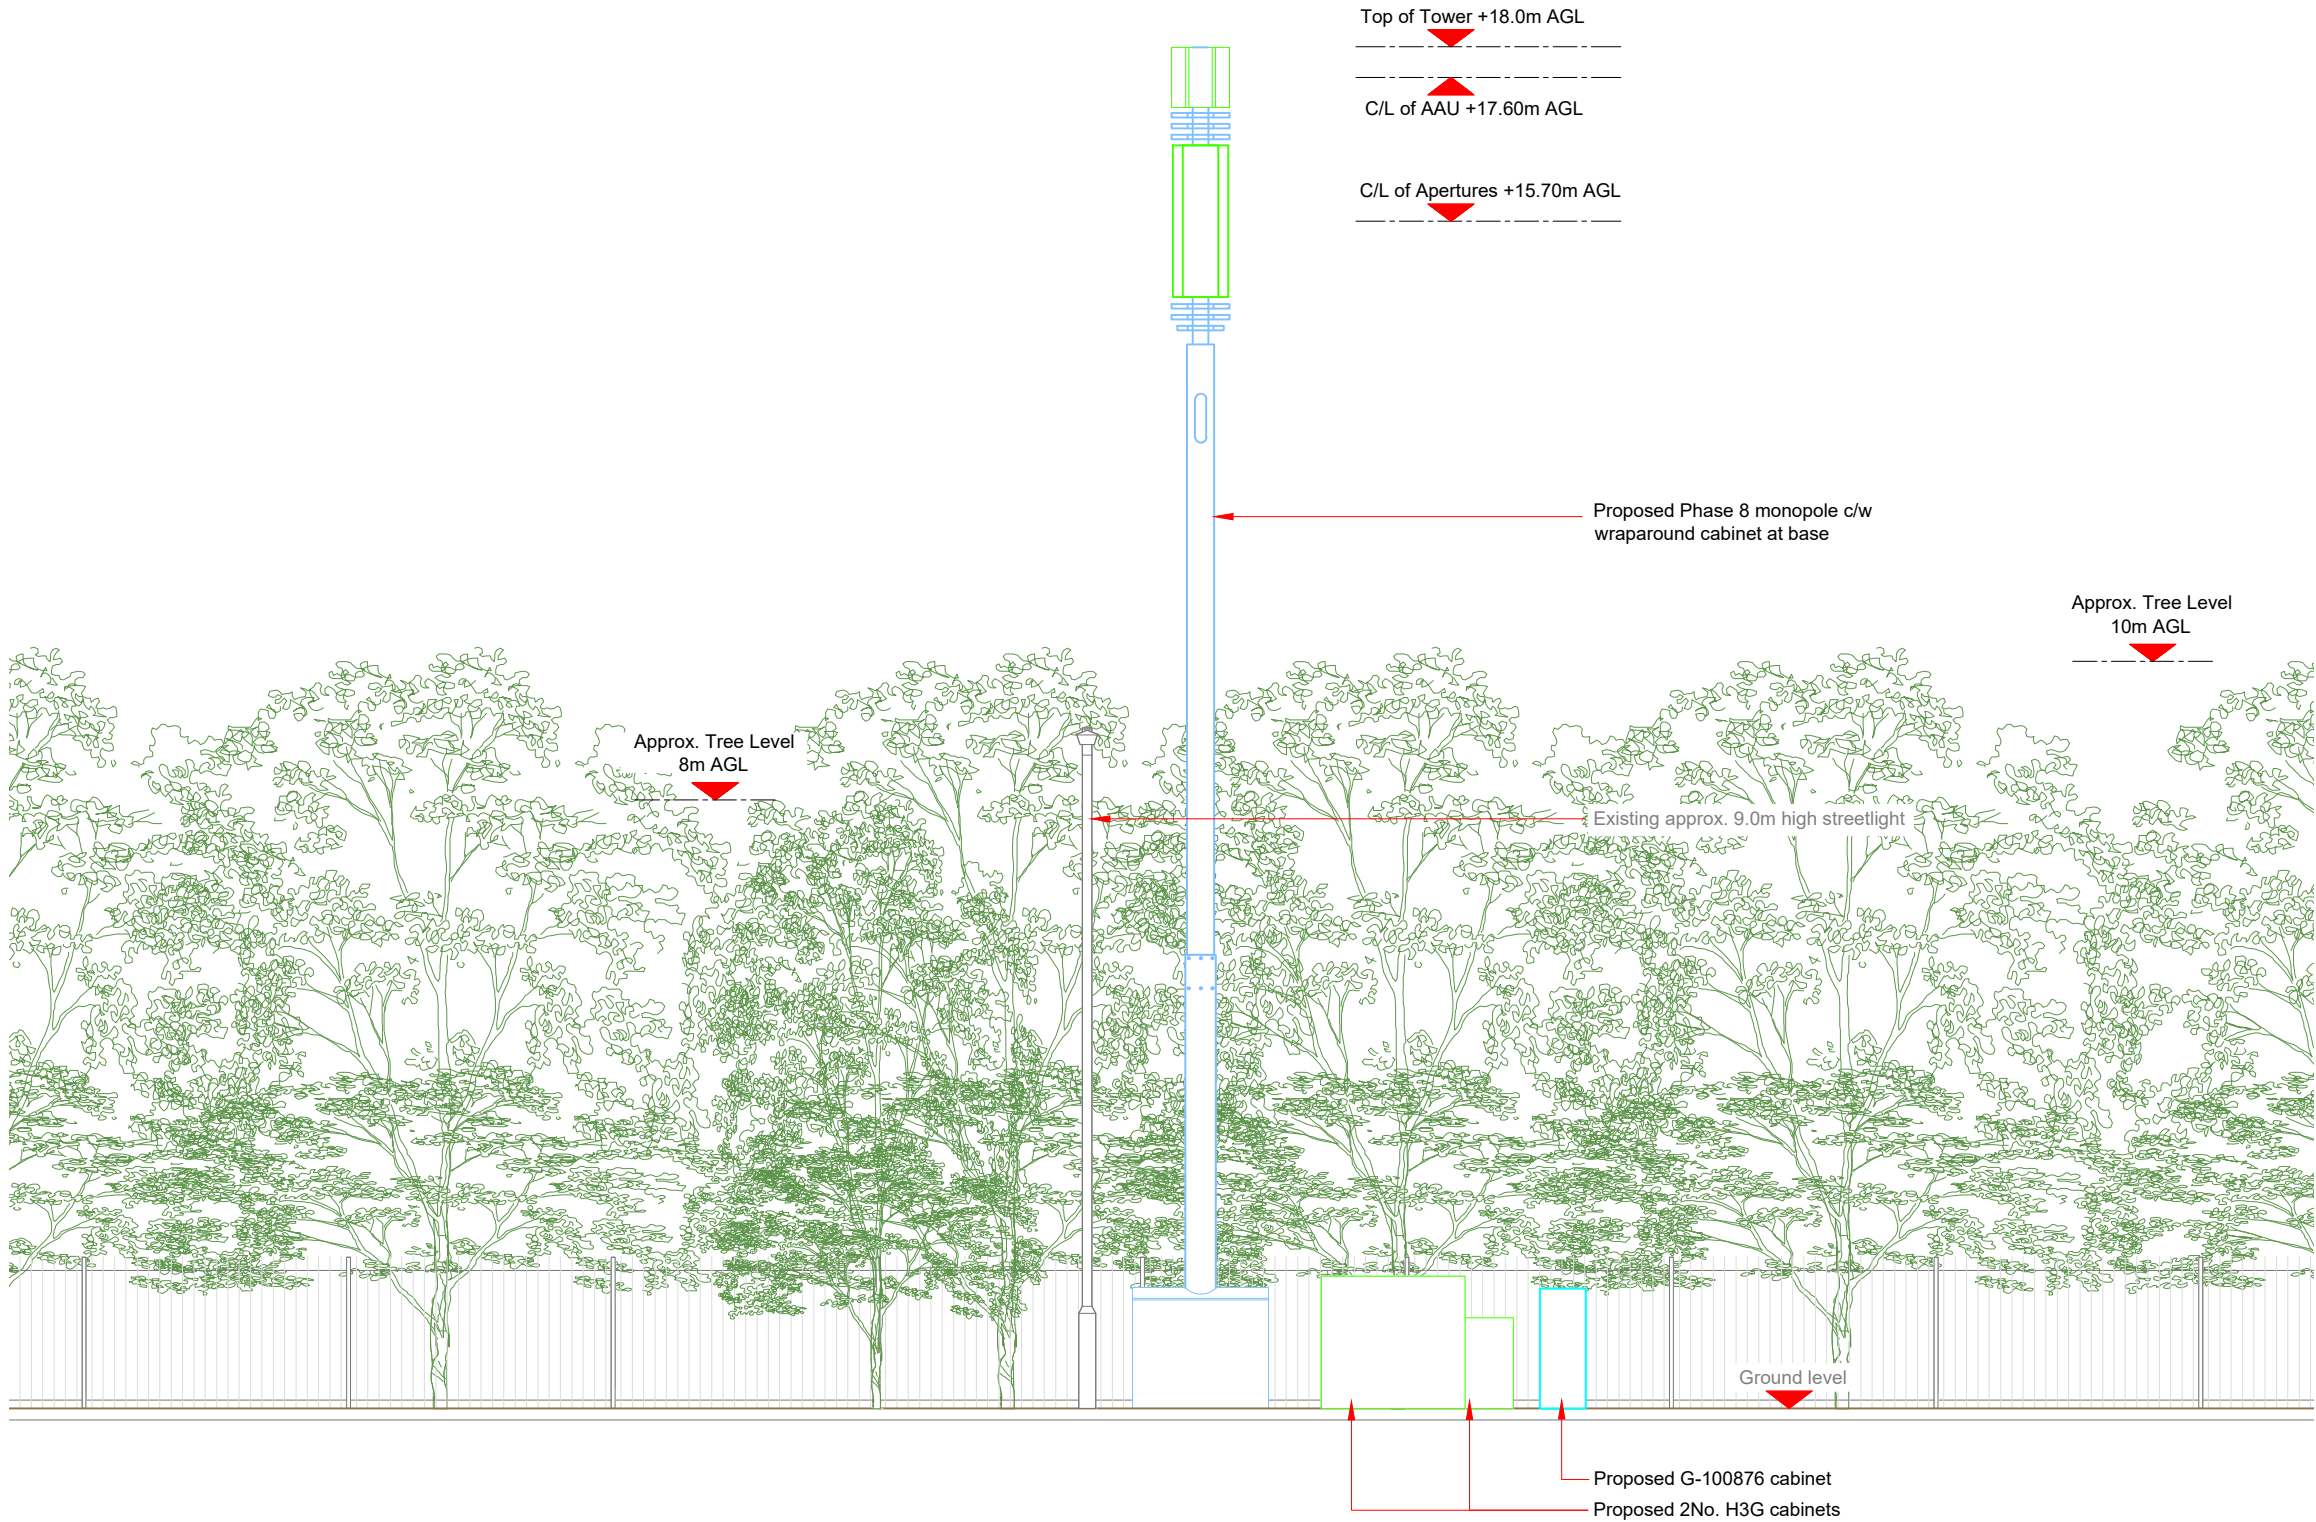


PROPOSED H3G ELEVATION

 

|                                                                                            |                       |   |                            |          |
|--------------------------------------------------------------------------------------------|-----------------------|---|----------------------------|----------|
| Master: M001                                                                               | MBNL / EE / H3G: MBNL | Project: H3G 5G UNILATERAL   | Purpose of Issue: Planning | Issue: A |
| Date: 22/12/2020                                                                           | Drawn: CDN            | Revision / Upgrade Description: First Issue - Site nomination dated: TBC   |                            |          |
| Checked: DH                                                                                | Approved: SD          |   |                            |          |
|       |                       | <p>Hutchison 3G UK Limited<br/>Star House, 20 Grenfell Road<br/>Maidenhead, SL6 1EH<br/>Tel: 01628 765 000<br/>Fax: 01628 765 001</p> <p>H3G Base Station Information line:<br/>0845 6043000<br/>Available 8am-8pm Monday to Friday</p> |                            |          |
| Design Consultant & Principal Contractor:                                                  |                       |   |                            |          |
|       |                       | <p><b>WHP Telecoms</b><br/>Unit 1 Maple Park,<br/>Low Fields Avenue, Leeds<br/>LS12 6HH</p> <p>Tel: 01133023550<br/>e-mail: info@whptelecoms.com</p>                                                                                    |                            |          |
| Site Name: BATH ROAD SW                                                                    |                       |   |                            |          |
| Site ID: HGN11043                                                                          |                       |   |                            |          |
| Address: BATH ROAD,<br>LONDON BOROUGH OF HILLINGDON,<br>LONDON, GREATER LONDON,<br>UB3 5AH |                       |   |                            |          |
| Title: 260 PROPOSED H3G ELEVATION                                                          |                       |   |                            |          |
| Project: H3G 5G UNILATERAL                                                                 |                       |   |                            |          |
| Purpose of Issue: PLANNING                                                                 |                       |   |                            |          |
| EE Cell ID: N/A                                                                            | MBNL Cell ID: N/A     | 3UK Cell ID: N/A   |                            |          |
| Master Drawing No: HGN11043_M001                                                           |                       |   |                            | Issue: A |

| Proposed H3G Antenna Aperture Schedule & RF Equipment Capacity |                                                |                     |                          |                        |             |                          |                              |           |                                                                                     |                                                                                     |             |        |     |                                                                       |            |                                                                                      |                                                                                       |
|----------------------------------------------------------------|------------------------------------------------|---------------------|--------------------------|------------------------|-------------|--------------------------|------------------------------|-----------|-------------------------------------------------------------------------------------|-------------------------------------------------------------------------------------|-------------|--------|-----|-----------------------------------------------------------------------|------------|--------------------------------------------------------------------------------------|---------------------------------------------------------------------------------------|
| Antenna Aperture ID                                            | Antenna Aperture Size (Length x Width x Depth) | Aperture Height C/L | Aperture Max Weight (kg) | Proposed 4G/5G Bearing | Tech: 4G/5G | Operator: Shared/ EE/H3G | Antenna Aperture Coordinates |           | RRU No.<br><small>Max Size &amp; Weight L=320mm W=400mm D=150mm Weight=25kg</small> | MHA No.<br><small>Max Size &amp; Weight L=300mm W=300mm D=150mm Weight=10kg</small> | Main Feeder |        |     | BOB<br><small>Max Size &amp; Weight (300x300x250mm &amp; 5kg)</small> |            | Active Router No.<br><small>Max Size &amp; Weight (370x260x150mm &amp; 10kg)</small> | Passive Router No.<br><small>Max Size &amp; Weight (350x220x150mm &amp; 10kg)</small> |
|                                                                |                                                |                     |                          |                        |             |                          | Eastings                     | Northings |                                                                                     |                                                                                     | Size        | Length | No. | No. Top                                                               | No. Bottom |                                                                                      |                                                                                       |
| A1                                                             | 795x395x220mm                                  | 17.60m              | 45kg                     | 0°                     | 5G          | H3G                      | -                            | -         | 0                                                                                   | 0                                                                                   | TBC         | TBC    | 4   | 1                                                                     | 1          | 1                                                                                    |                                                                                       |
| A2                                                             | 2009x469x206mm                                 | 15.70m              | TBC                      | 0°                     | 3G/4G       | H3G                      | -                            | -         | 3                                                                                   | 0                                                                                   | TBC         | TBC    | 4   | 1                                                                     | 1          | 1                                                                                    | 1                                                                                     |
| B1                                                             | 795x395x220mm                                  | 17.60m              | 45kg                     | 120°                   | 5G          | H3G                      | -                            | -         | 0                                                                                   | 0                                                                                   | TBC         | TBC    | 4   | 1                                                                     | 1          | 1                                                                                    | 1                                                                                     |
| B2                                                             | 2009x469x206mm                                 | 15.70m              | TBC                      | 120°                   | 3G/4G       | H3G                      | -                            | -         | 3                                                                                   | 0                                                                                   | TBC         | TBC    | 4   | 1                                                                     | 1          | 1                                                                                    | 1                                                                                     |
| C1                                                             | 795x395x220mm                                  | 17.60m              | 45kg                     | 240°                   | 5G          | H3G                      | -                            | -         | 0                                                                                   | 0                                                                                   | TBC         | TBC    | 4   | 1                                                                     | 1          | 1                                                                                    | 1                                                                                     |
| C2                                                             | 2009x469x206mm                                 | 15.70m              | TBC                      | 240°                   | 3G/4G       | H3G                      | -                            | -         | 3                                                                                   | 0                                                                                   | TBC         | TBC    | 4   | 1                                                                     | 1          | 1                                                                                    | 1                                                                                     |

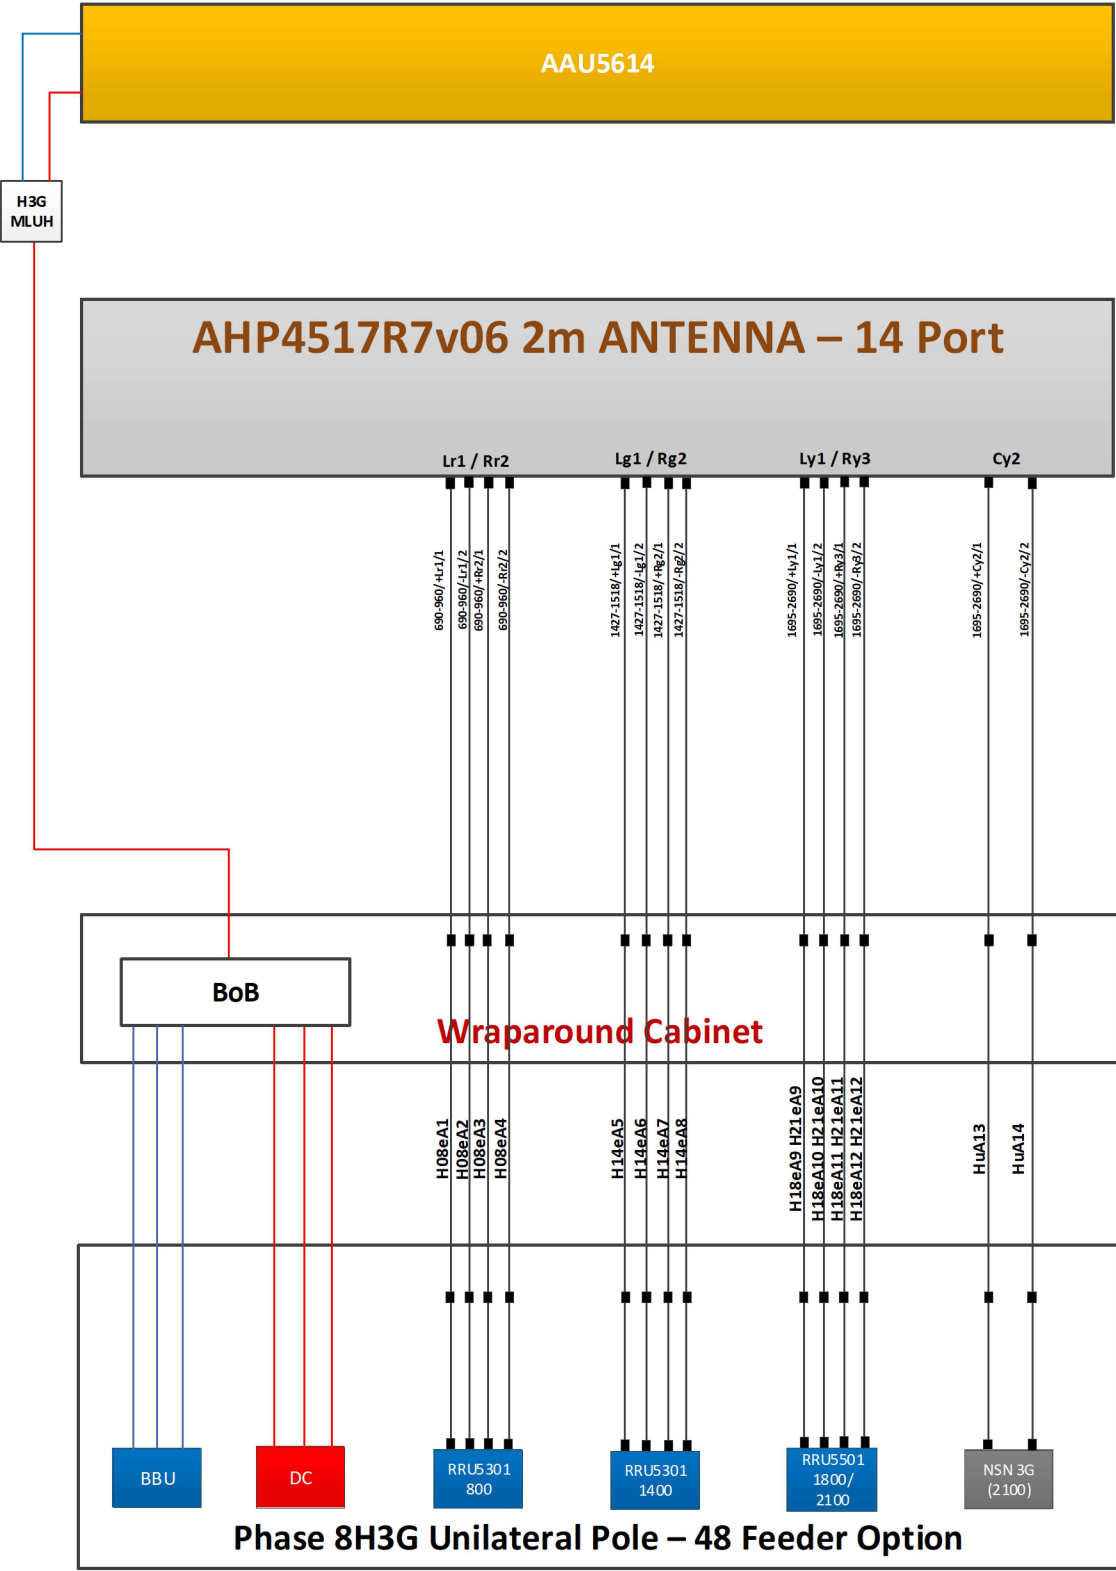

**STATUS KEY:**

**Installed:** Existing

**Retain:** Existing and to remain

**Relocate:** Existing and to be relocated

**Remove:** Existing to be removed from site

**Proposed:** New on site

|           |                  |                                          |                   |        |
|-----------|------------------|------------------------------------------|-------------------|--------|
| Master:   | MBNL / EE / H3G: | Project:                                 | Purpose of Issue: | Issue: |
| M001      | MBNL             | H3G 5G UNILATERAL                        | Planning          | A      |
| Date:     | 22/12/2020       | Revision / Upgrade Description:          |                   |        |
| Drawn:    | CDN              | First Issue - Site nomination dated: TBC |                   |        |
| Checked:  | DH               |                                          |                   |        |
| Approved: | SD               |                                          |                   |        |



Hutchison 3G UK Limited  
Star House, 20 Grenfell Road  
Maidenhead, SL6 1EH  
Tel: 01628 765 000  
Fax: 01628 765 001

H3G Base Station Information line:  
0845 6043000  
Available 8am-8pm Monday to Friday

Design Consultant & Principal Contractor:



**WHP Telecoms**  
Unit 1 Maple Park,  
Low Fields Avenue, Leeds  
LS12 6HH

Tel: 01133023550  
e-mail: info@whptelecoms.com

Site Name:  
**BATH ROAD SW**

Site ID:  
**HGN11043**

Address:  
**BATH ROAD,  
LONDON BOROUGH OF HILLINGDON,  
LONDON, GREATER LONDON,  
UB3 5AH**

Title:  
**303 PROPOSED H3G ANTENNA  
SCHEDULE & LINE CONFIGURATION**

Project:  
**H3G 5G UNILATERAL**

Purpose of Issue:  
**PLANNING**

|             |               |              |
|-------------|---------------|--------------|
| EE Cell ID: | MBNL Cell ID: | 3UK Cell ID: |
| N/A         | N/A           | N/A          |

|                    |        |
|--------------------|--------|
| Master Drawing No: | Issue: |
| HGN11043_M001      | A      |

| Support Structure Schedule |          |                              |                        |                |                     |                   |                                                        |                      |           |          |
|----------------------------|----------|------------------------------|------------------------|----------------|---------------------|-------------------|--------------------------------------------------------|----------------------|-----------|----------|
| Structure ID               | Status   | Equipment Description / Type | Structure Manufacturer | Height AGL (m) | Colour (RAL Colour) | Headframe Details | Foundation / Support Grillage / Host Structure Details | Support Bolt Details | MBNL Ref: | Comments |
| ST1                        | Proposed | Phase 8                      | Valmont                | 18.0m          | Galvanised          | -                 | Root Foundation                                        | -                    | -         |          |

|  |  |  |  |  |  |  |  |  |  |  |
|--|--|--|--|--|--|--|--|--|--|--|
|  |  |  |  |  |  |  |  |  |  |  |
|--|--|--|--|--|--|--|--|--|--|--|

| Equipment Schedule |          |          |                              |                        |                        |             |                     |          |          |       |                        |           |          |
|--------------------|----------|----------|------------------------------|------------------------|------------------------|-------------|---------------------|----------|----------|-------|------------------------|-----------|----------|
| Equipment ID       | Quantity | Status   | Equipment Description / Type | Equipment Manufacturer | Dimensions (W x D x H) | Weight (kg) | Colour (RAL Colour) | Material | Location | Power | Power cable length (m) | MBNL Ref: | Comments |
| CAB1               | 1        | Proposed | H3g - Bowler                 | -                      | 1900x600x1752          | -           | Grey                | Steel    | Outdoor  | -     | -                      | -         |          |
| CAB2               | 1        | Proposed | H3g - 6130                   | -                      | 650x700x950            | -           | Grey                | Steel    | Outdoor  | -     | -                      | -         |          |
| CAB3               | 1        | Proposed | G-100876                     | -                      | 600x520x1585           | -           | Grey                | Steel    | Outdoor  | -     | -                      | -         |          |
| CAB4               | 1        | Proposed | Diplexer Cabinet             | -                      | 1800x750x1600          | -           | Grey                | Steel    | Outdoor  | -     | -                      | -         |          |

|  |  |  |  |  |  |  |  |  |  |  |  |  |  |
|--|--|--|--|--|--|--|--|--|--|--|--|--|--|
|  |  |  |  |  |  |  |  |  |  |  |  |  |  |
|--|--|--|--|--|--|--|--|--|--|--|--|--|--|

STATUS KEY:

Installed:

Existing

Retain:

Existing and to remain

Relocate:

Existing and to be relocated

Remove:

Existing to be removed from site

Proposed:

New on site

LOCATION KEY:

Outdoor:

Located outside

Indoor:

Located within an equipment cabin or equipment room

Internal:

located inside a cabinet or item of equipment

|           |                  |                                          |                   |        |
|-----------|------------------|------------------------------------------|-------------------|--------|
| Master:   | MBNL / EE / H3G: | Project:                                 | Purpose of Issue: | Issue: |
| M001      | MBNL             | H3G 5G UNILATERAL                        | Planning          | A      |
| Date:     | 22/12/2020       | Revision / Upgrade Description:          |                   |        |
| Drawn:    | CDN              | First Issue - Site nomination dated: TBC |                   |        |
| Checked:  | DH               |                                          |                   |        |
| Approved: | SD               |                                          |                   |        |



Hutchison 3G UK Limited

Star House, 20 Grenfell Road

Maidenhead, SL6 1EH

Tel: 01628 765 000

Fax: 01628 765 001

H3G Base Station Information line:

0845 6043000

Available 8am-8pm Monday to Friday

Design Consultant & Principal Contractor:



WHP Telecoms

Unit 1 Maple Park,

Low Fields Avenue, Leeds

LS12 6HH

Tel: 01133023550

e-mail: info@whptelecoms.com

Site Name:

BATH ROAD SW

Site ID:

HGN11043

Address:

BATH ROAD,

LONDON BOROUGH OF HILLINGDON,

LONDON, GREATER LONDON,

UB3 5AH

Title:

305 EQUIPMENT SCHEDULE & SUPPORT STRUCTURE DETAILS

Project:

H3G 5G UNILATERAL

Purpose of Issue:

PLANNING

|             |               |              |
|-------------|---------------|--------------|
| EE Cell ID: | MBNL Cell ID: | 3UK Cell ID: |
| N/A         | N/A           | N/A          |

|                    |        |
|--------------------|--------|
| Master Drawing No: | Issue: |
| HGN11043_M001      | A      |

100mm

50mm

10mm



10