



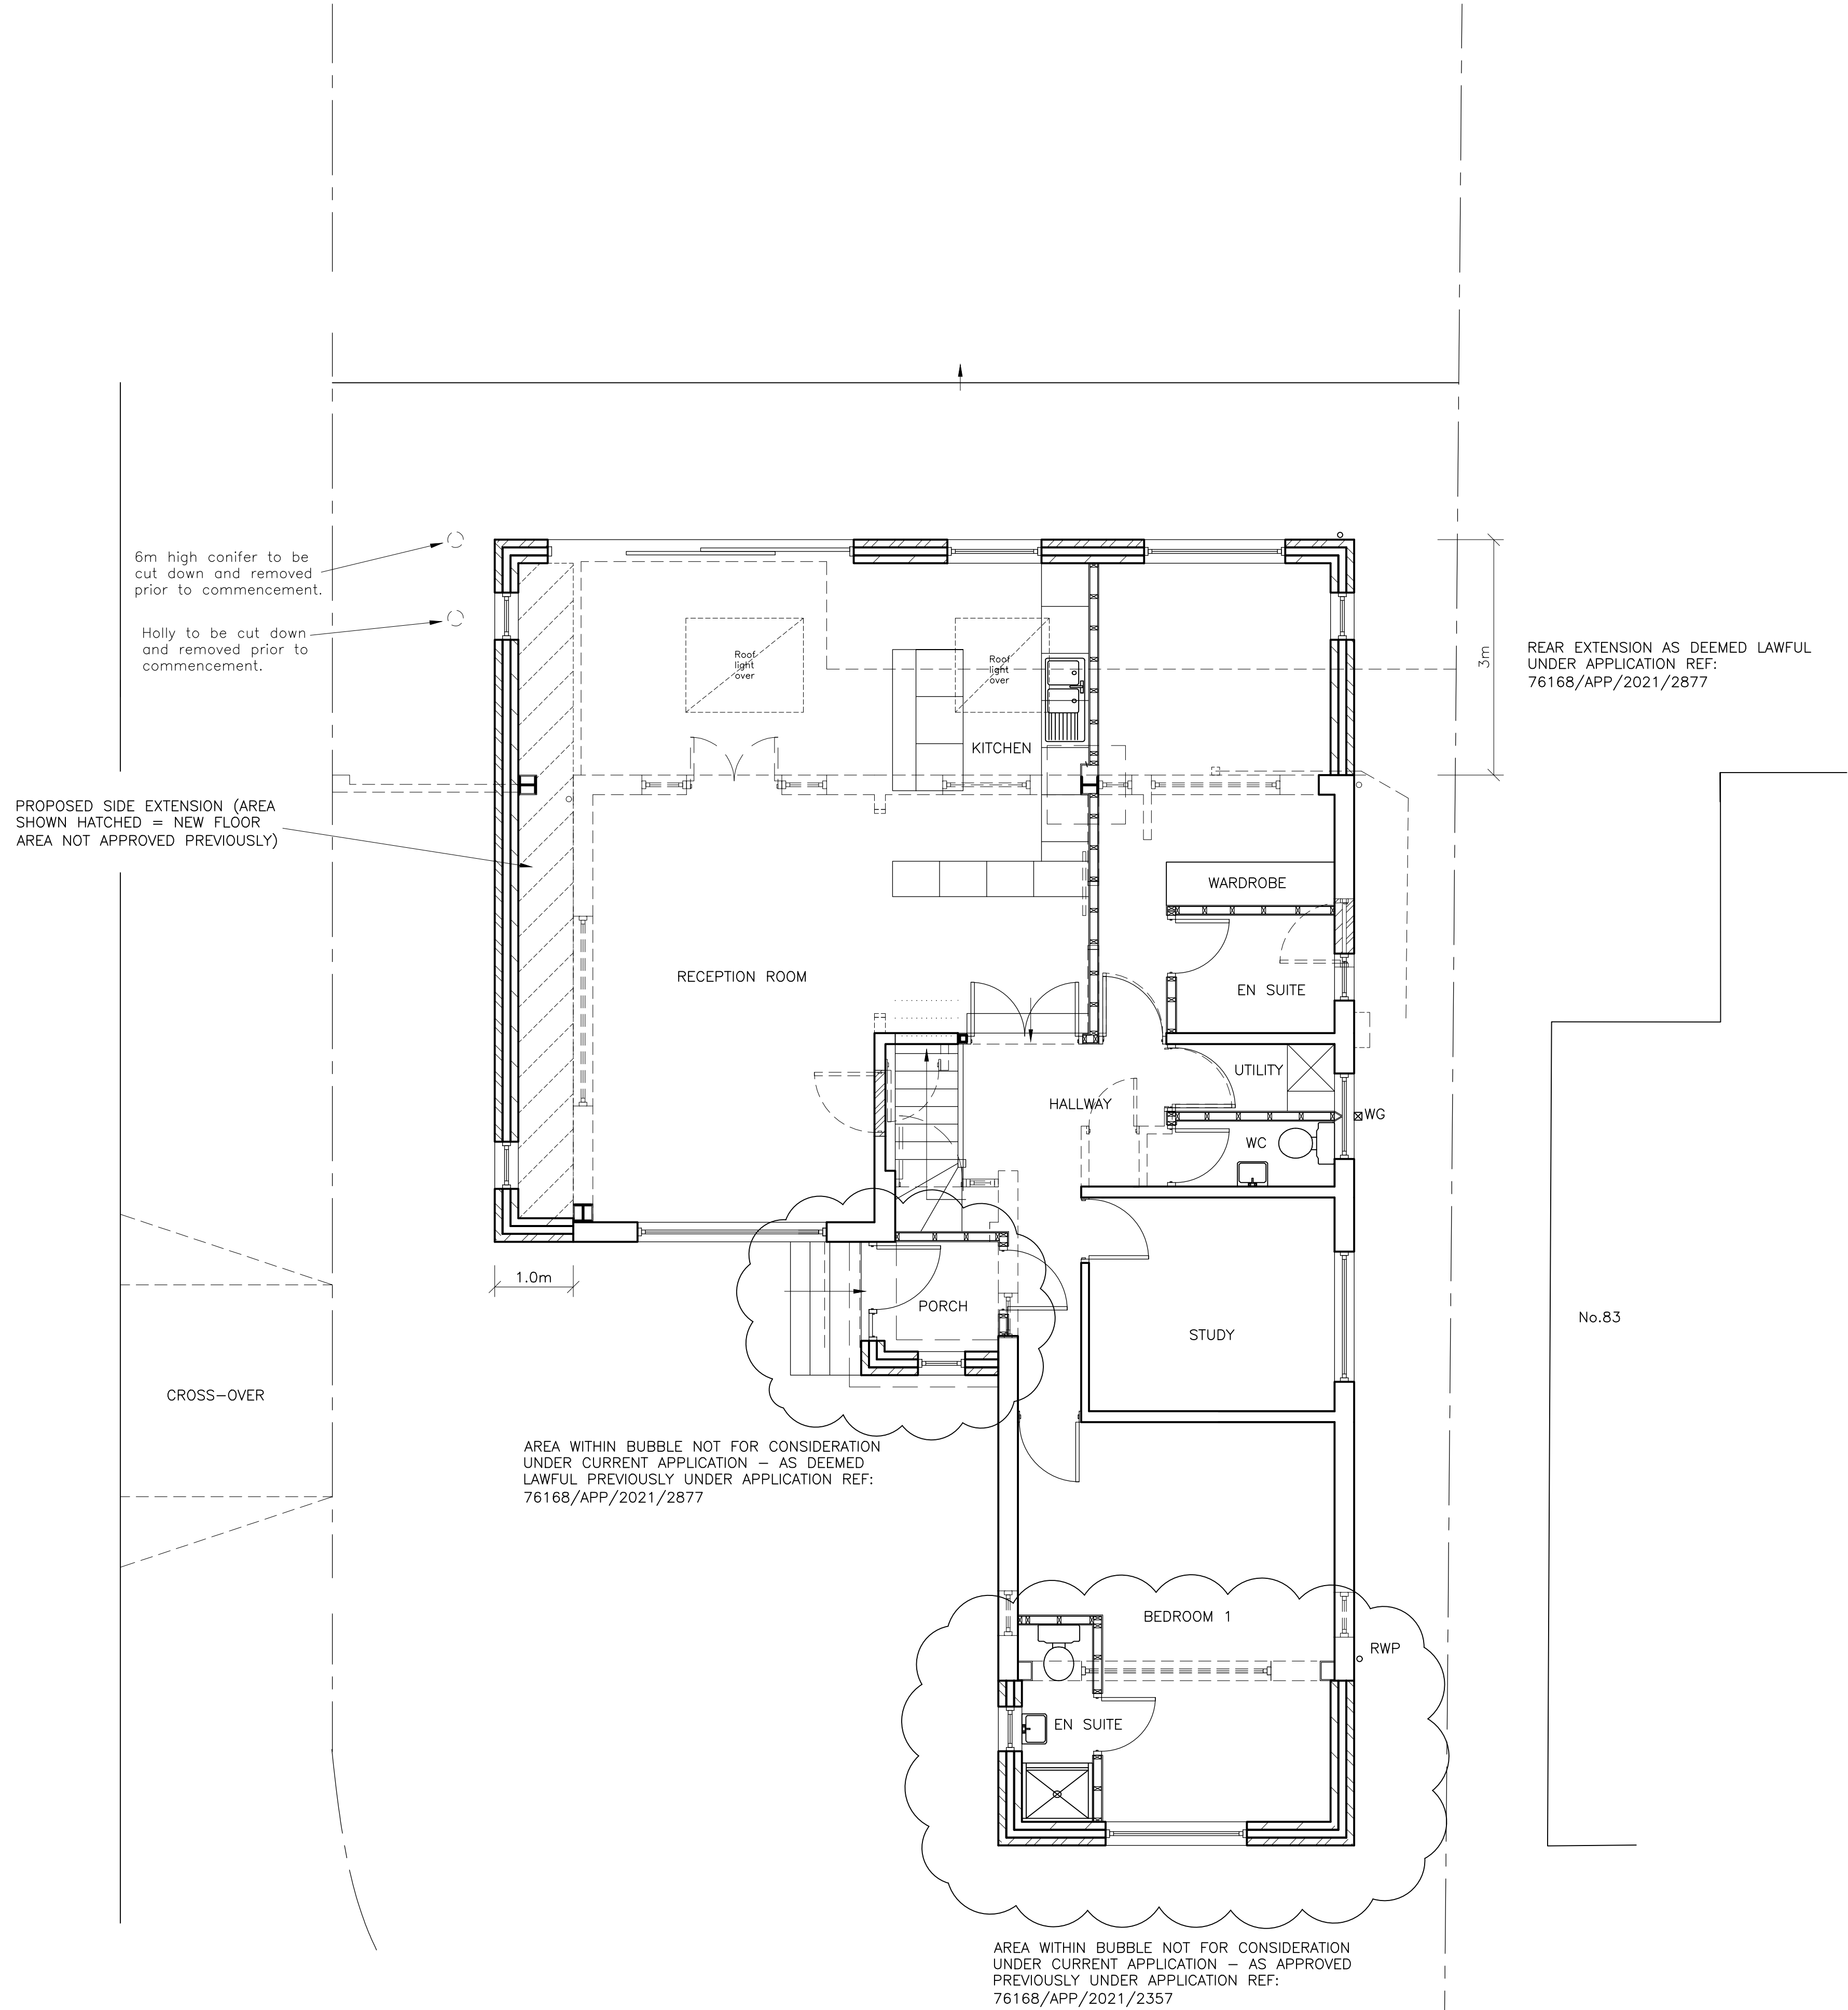

GROUND FLOOR PLAN
(1:50)

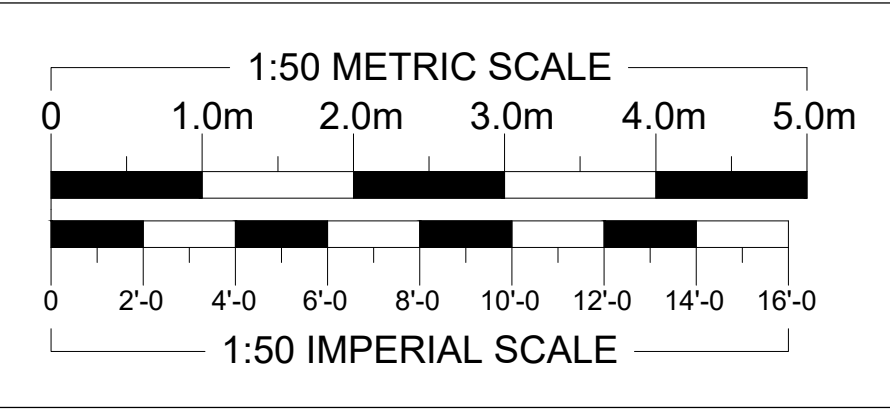

ARTHUR J. FERRYMAN & ASSOCIATES

ARCHITECTURAL CONSULTANTS • SURVEYORS
128 HIGH STREET • BUSHEY • HERTS • WD23 3DE
Tel: 020 8950 0508 Email: office@ajferryman.co.uk

TITLE
PROPOSED SINGLE STOREY SIDE AND REAR EXTENSION

ADDRESS
**81 Northwood Way
Northwood
HA6 1RT**

CLIENT
Mr & Mrs Racherla

SCALE AS SHOWN @A1 DRAWN DATE 08/21

DRAWING REV. **220146/17**