




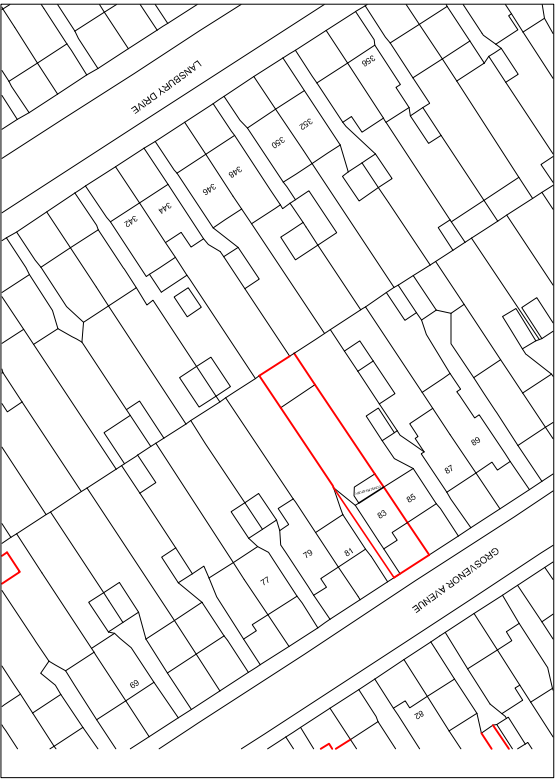



Existing Location 1:1250

 


Scale 1:1250

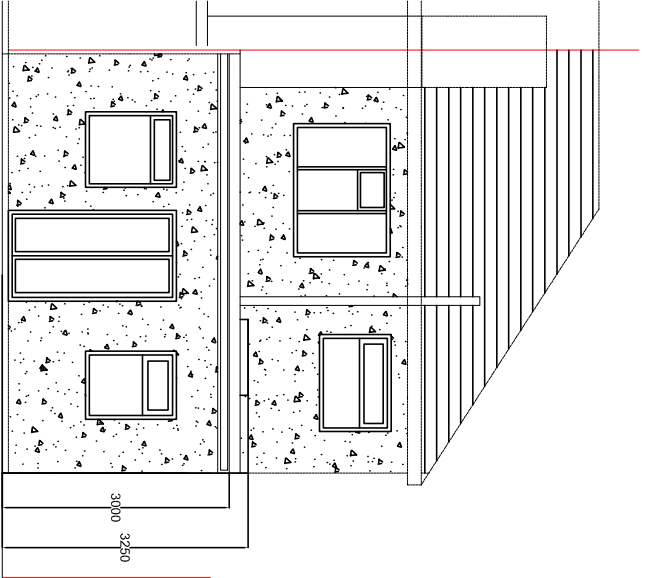


Proposed Rear Elevation 1:100

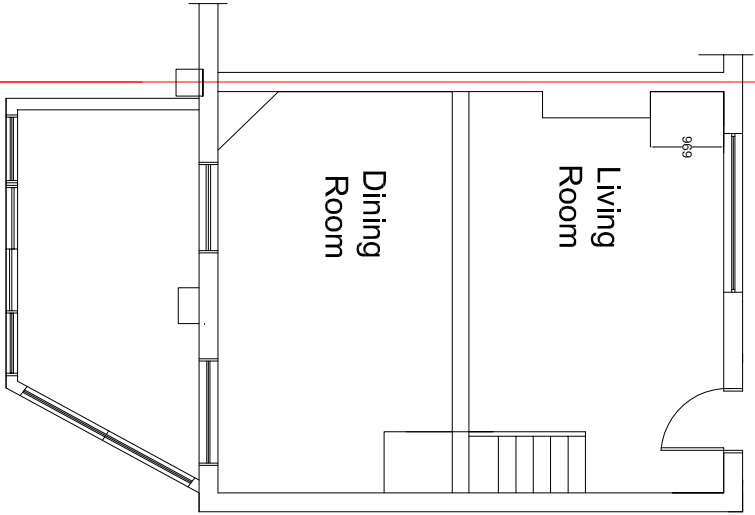 

Existing Ground Floor Plan 1:100

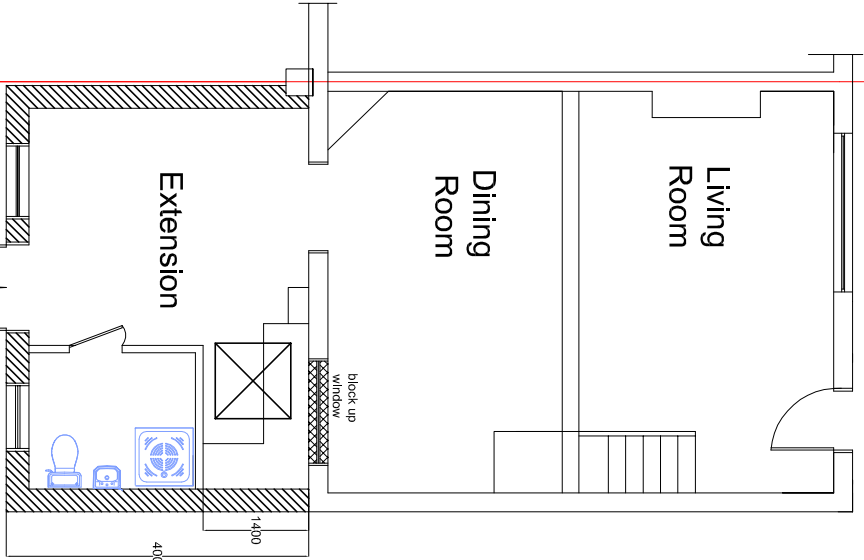


Proposed Ground Floor Plan 1:100

 

Scale 1:100



Scale 1:500

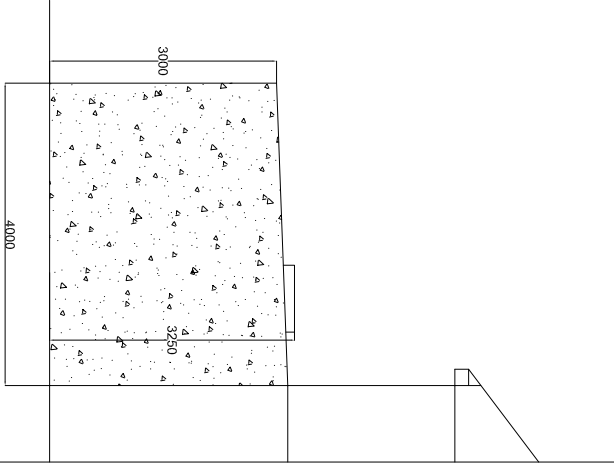

Proposed LHS Elevation 1:100

83GROSVENORAVEPRIORAPPROVAL

Client : Anthony John

Property: 83 Grosvenor Avenue Hayes UB4 8NN

Description of Work: Single Storey rear extension

Scale: 1/1250, 1/ 500 1 /100 Date: JAN 2021

Drawn :AP