




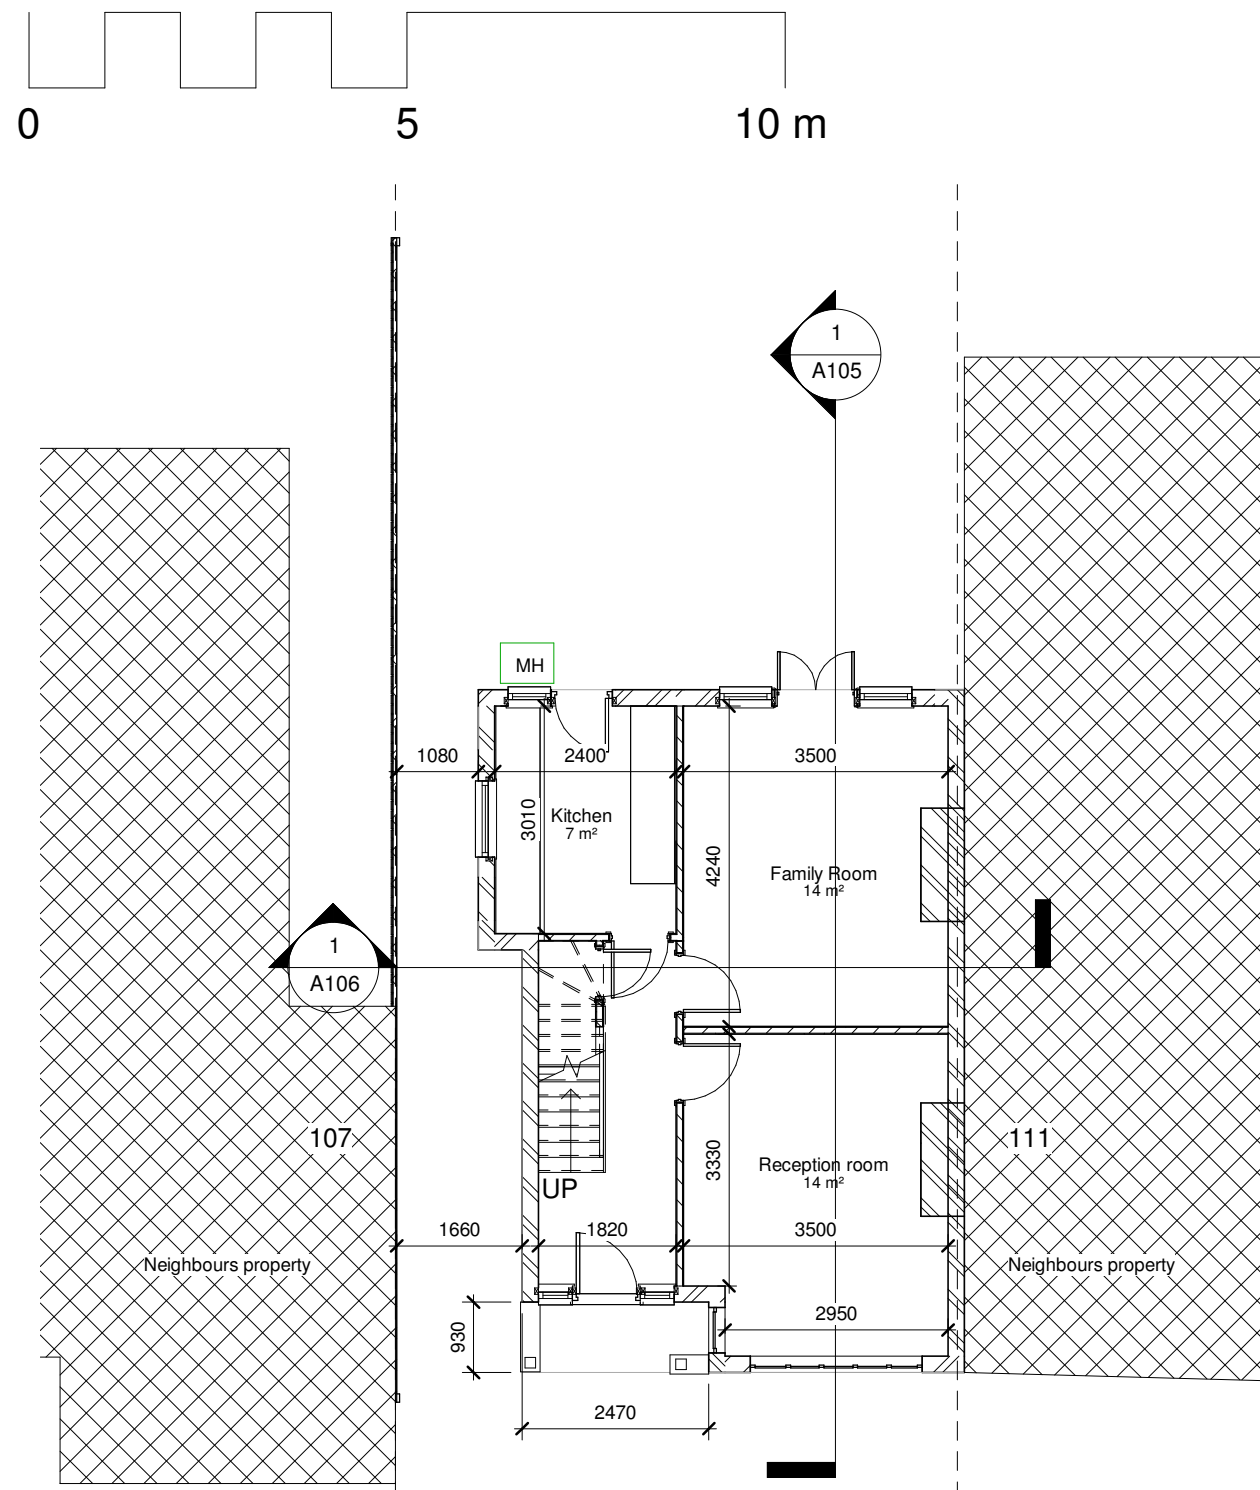


1 00 - Existing
1 : 100

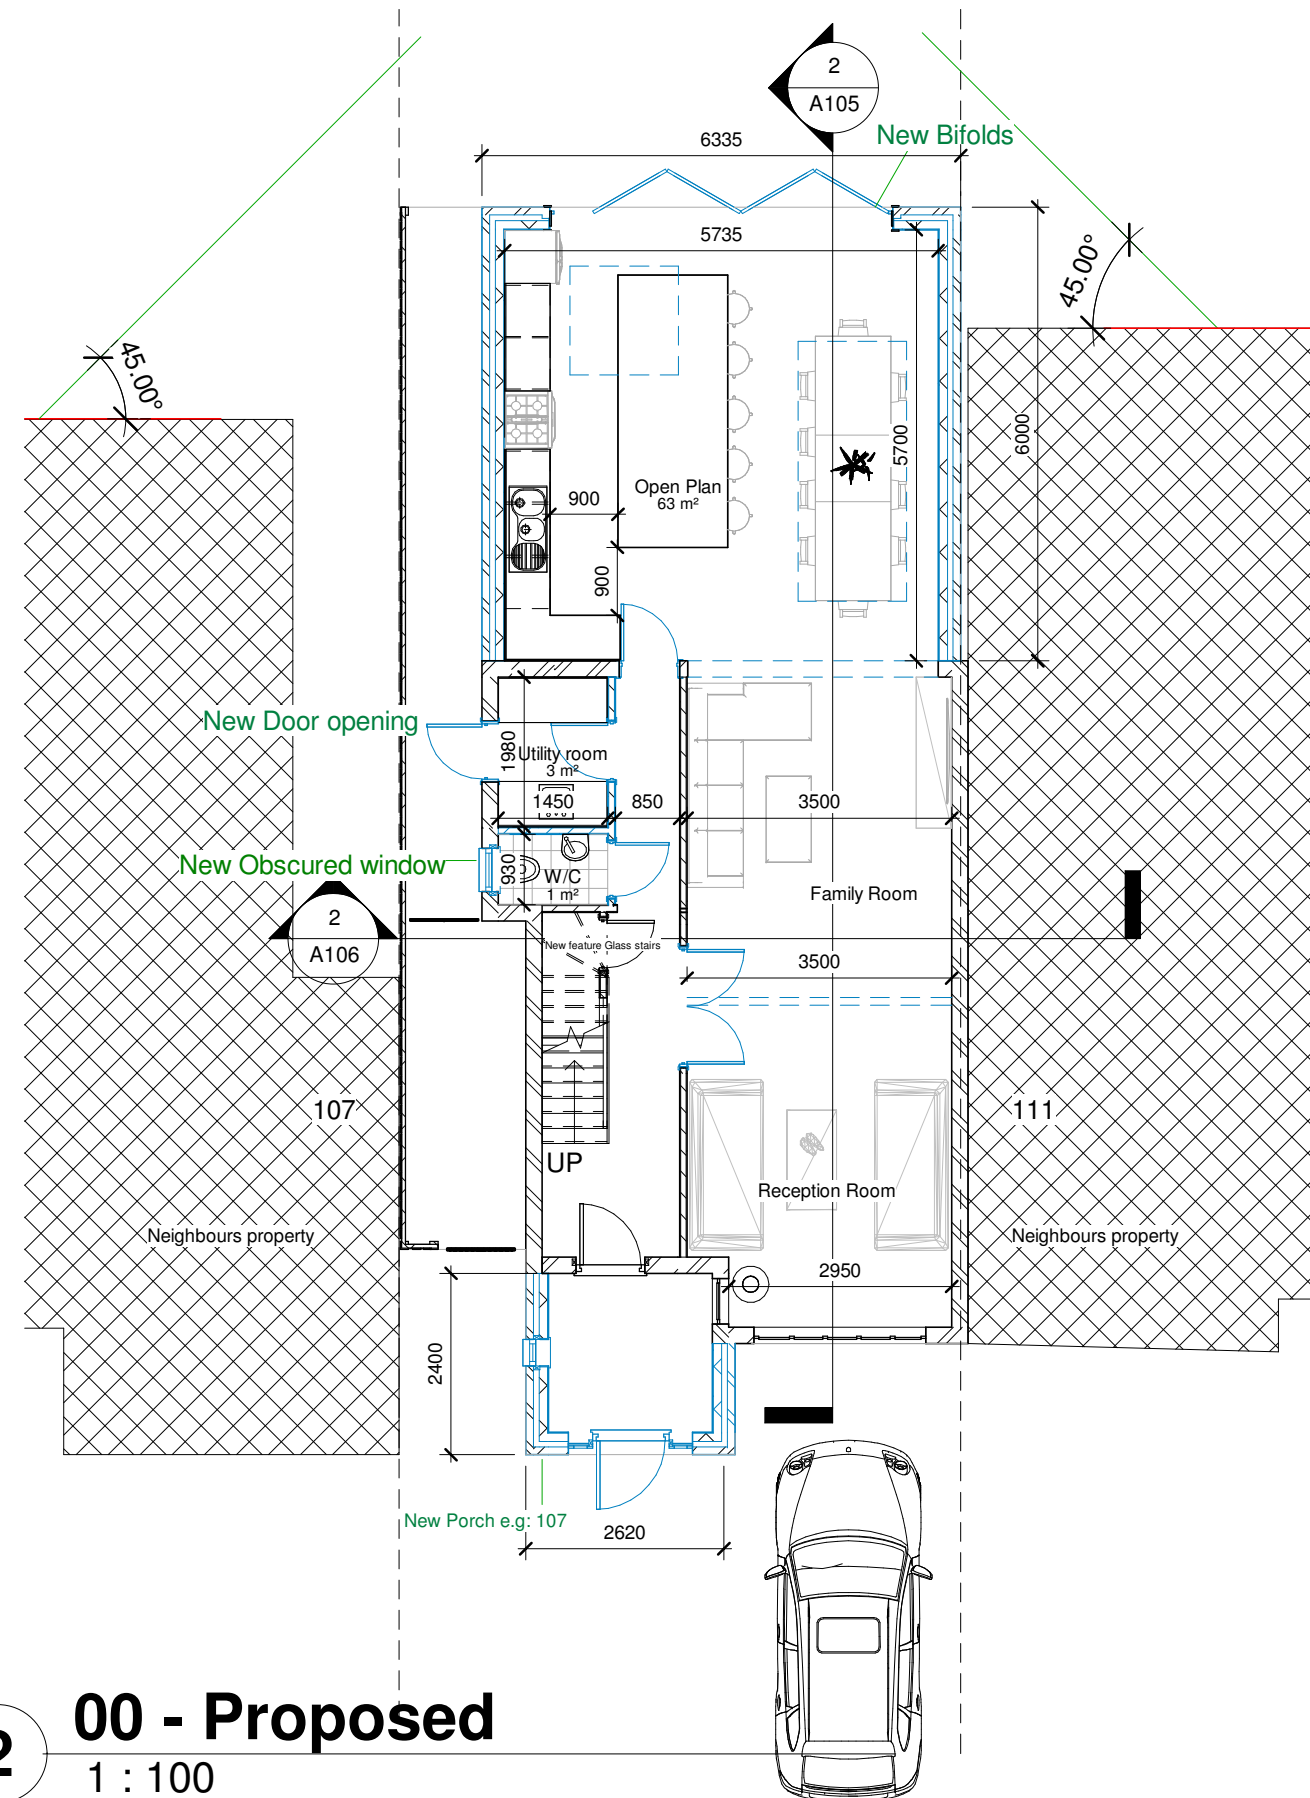


2 00 - Proposed
1 : 100

Draft

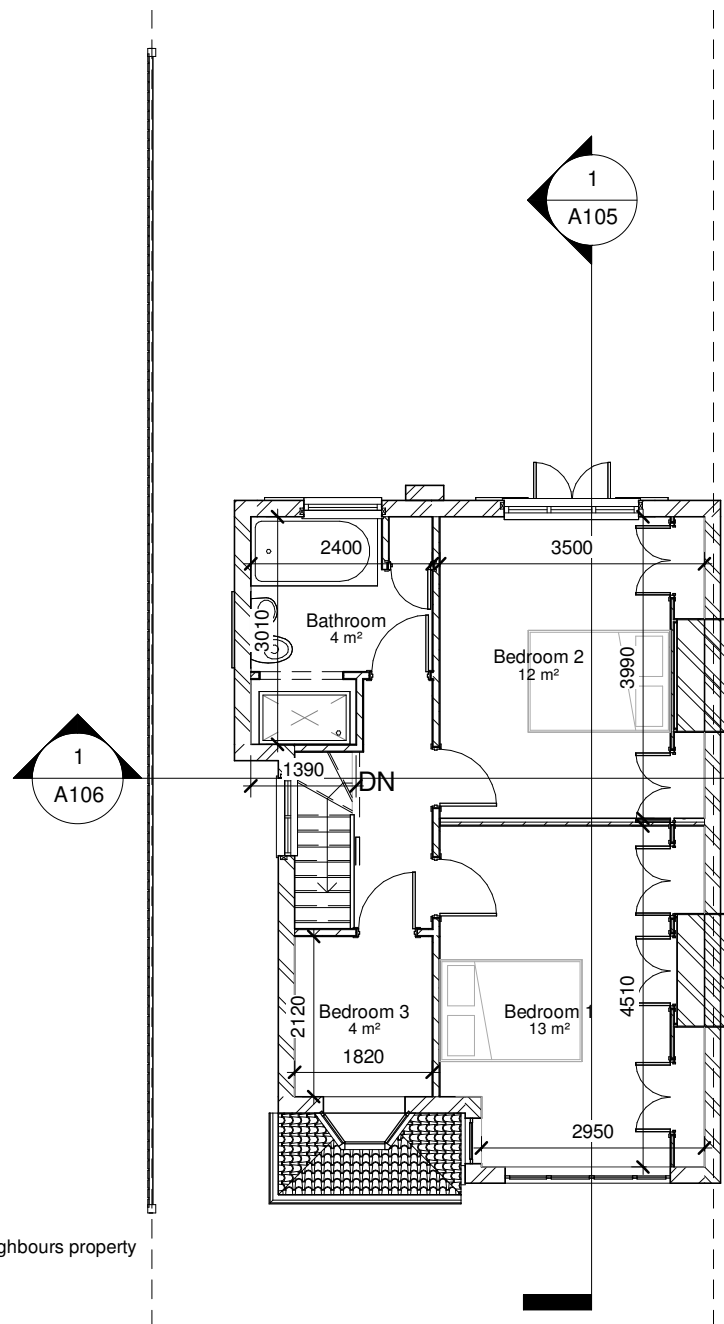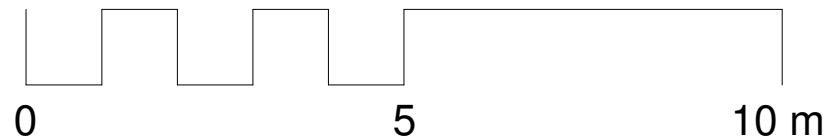


1 01- Existing
1 : 100

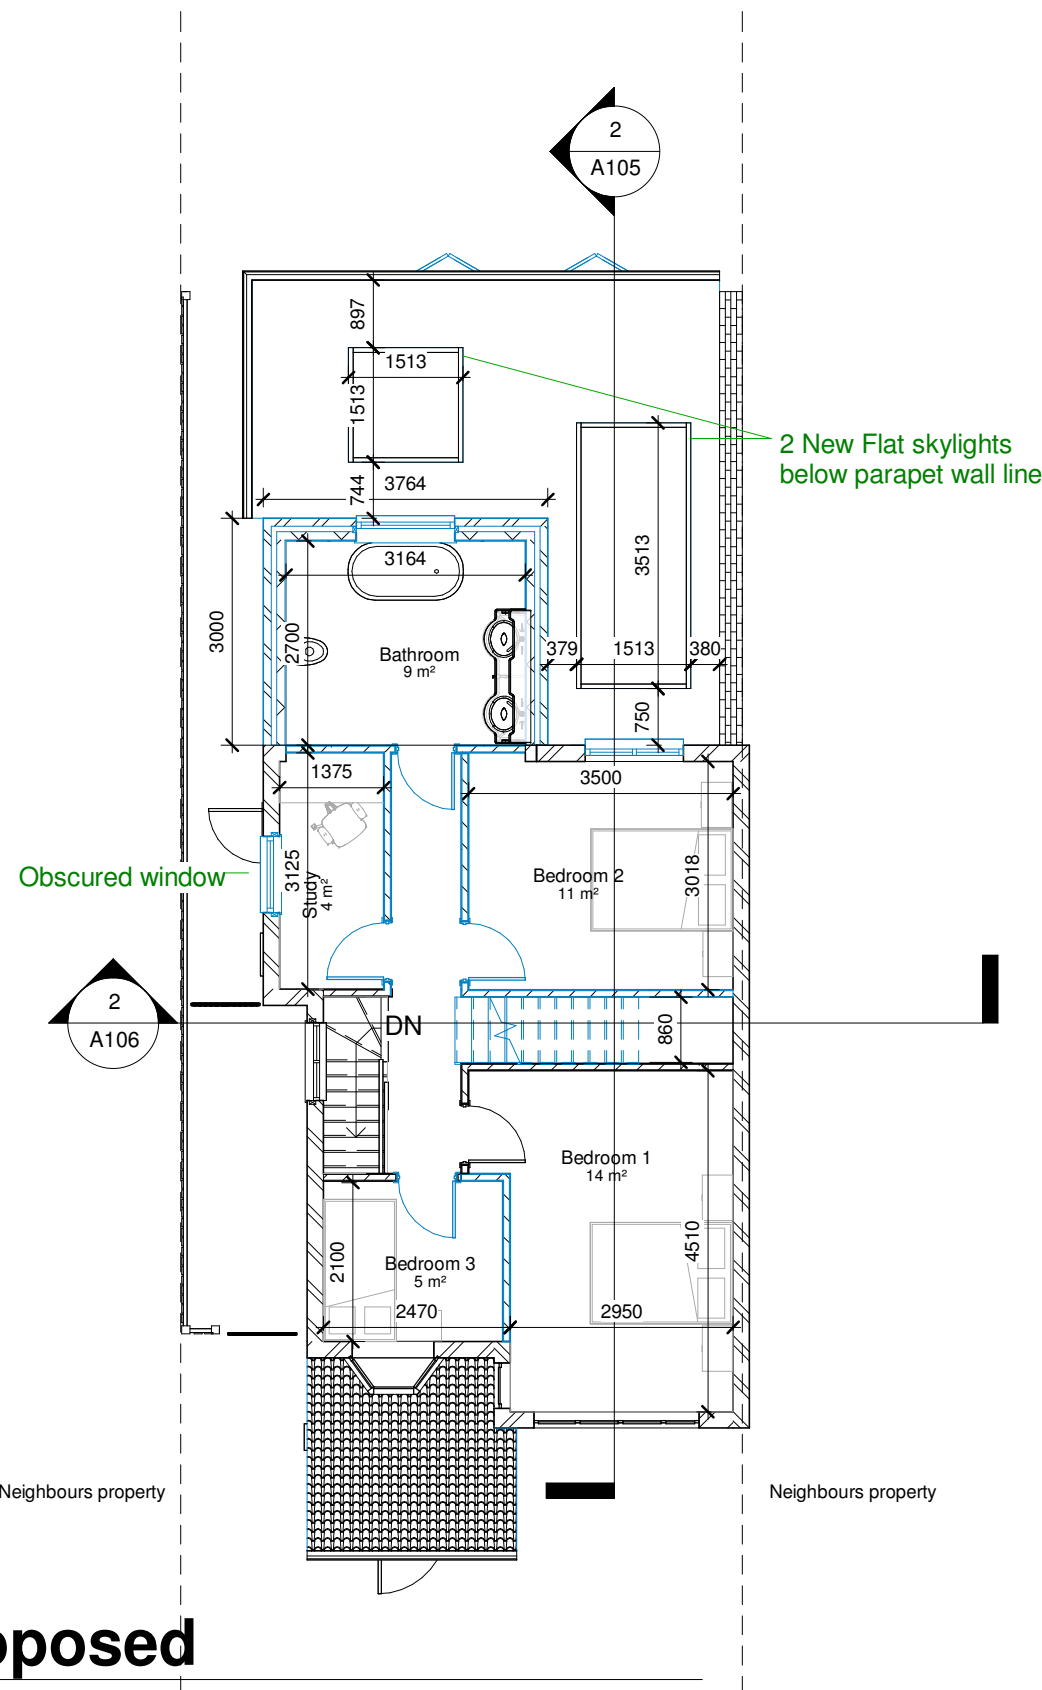


2 01- Proposed
1 : 100

Draft

0 5 10 m


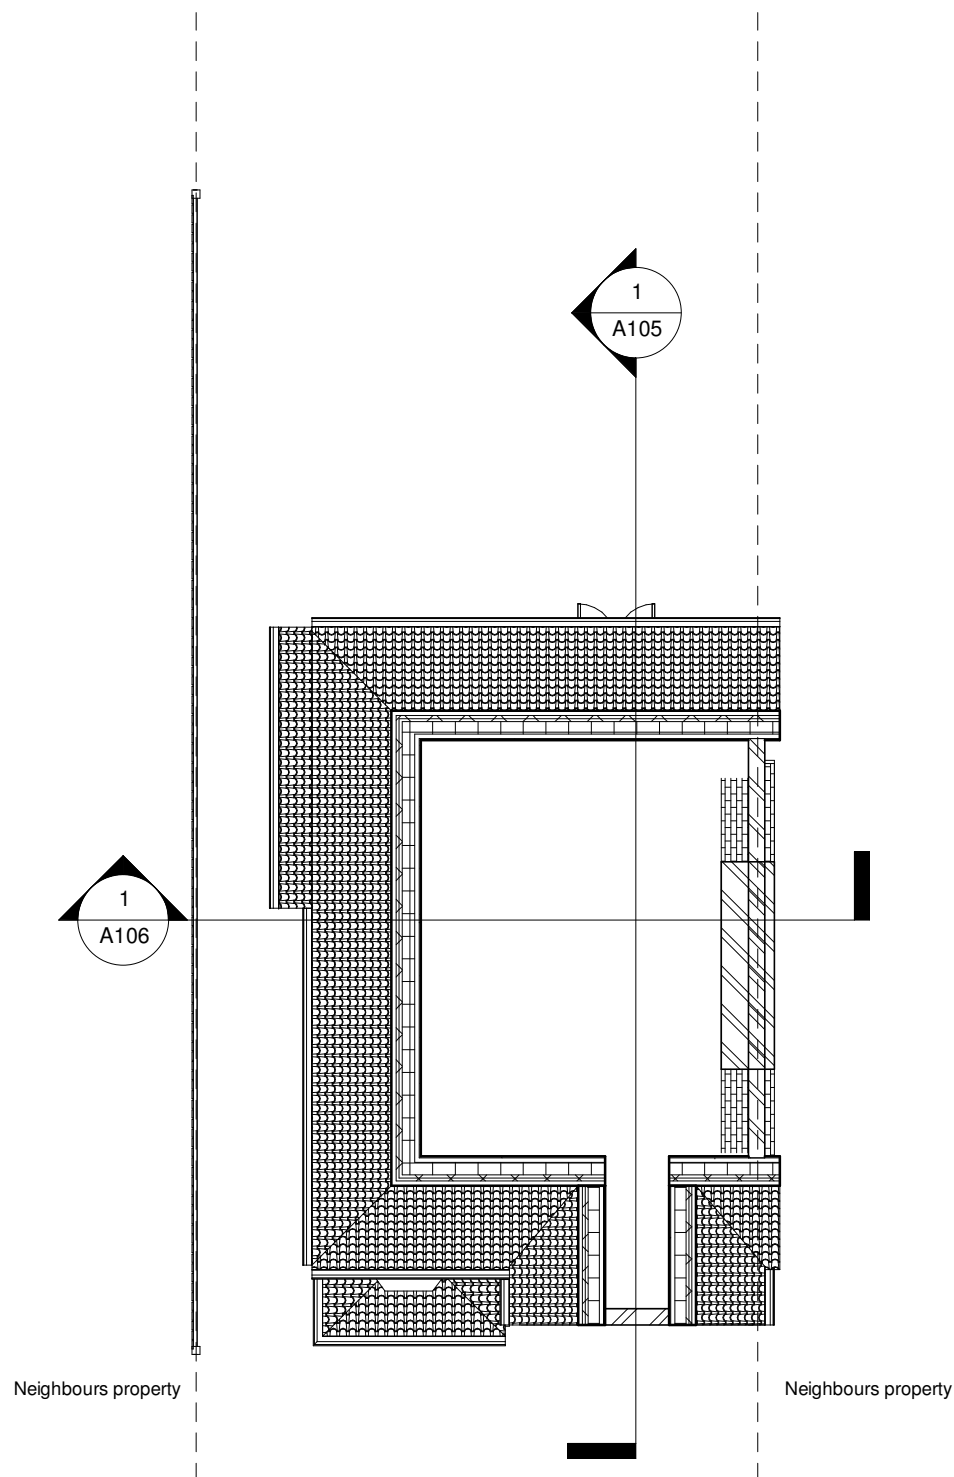


1 Loft - Existing
1 : 100

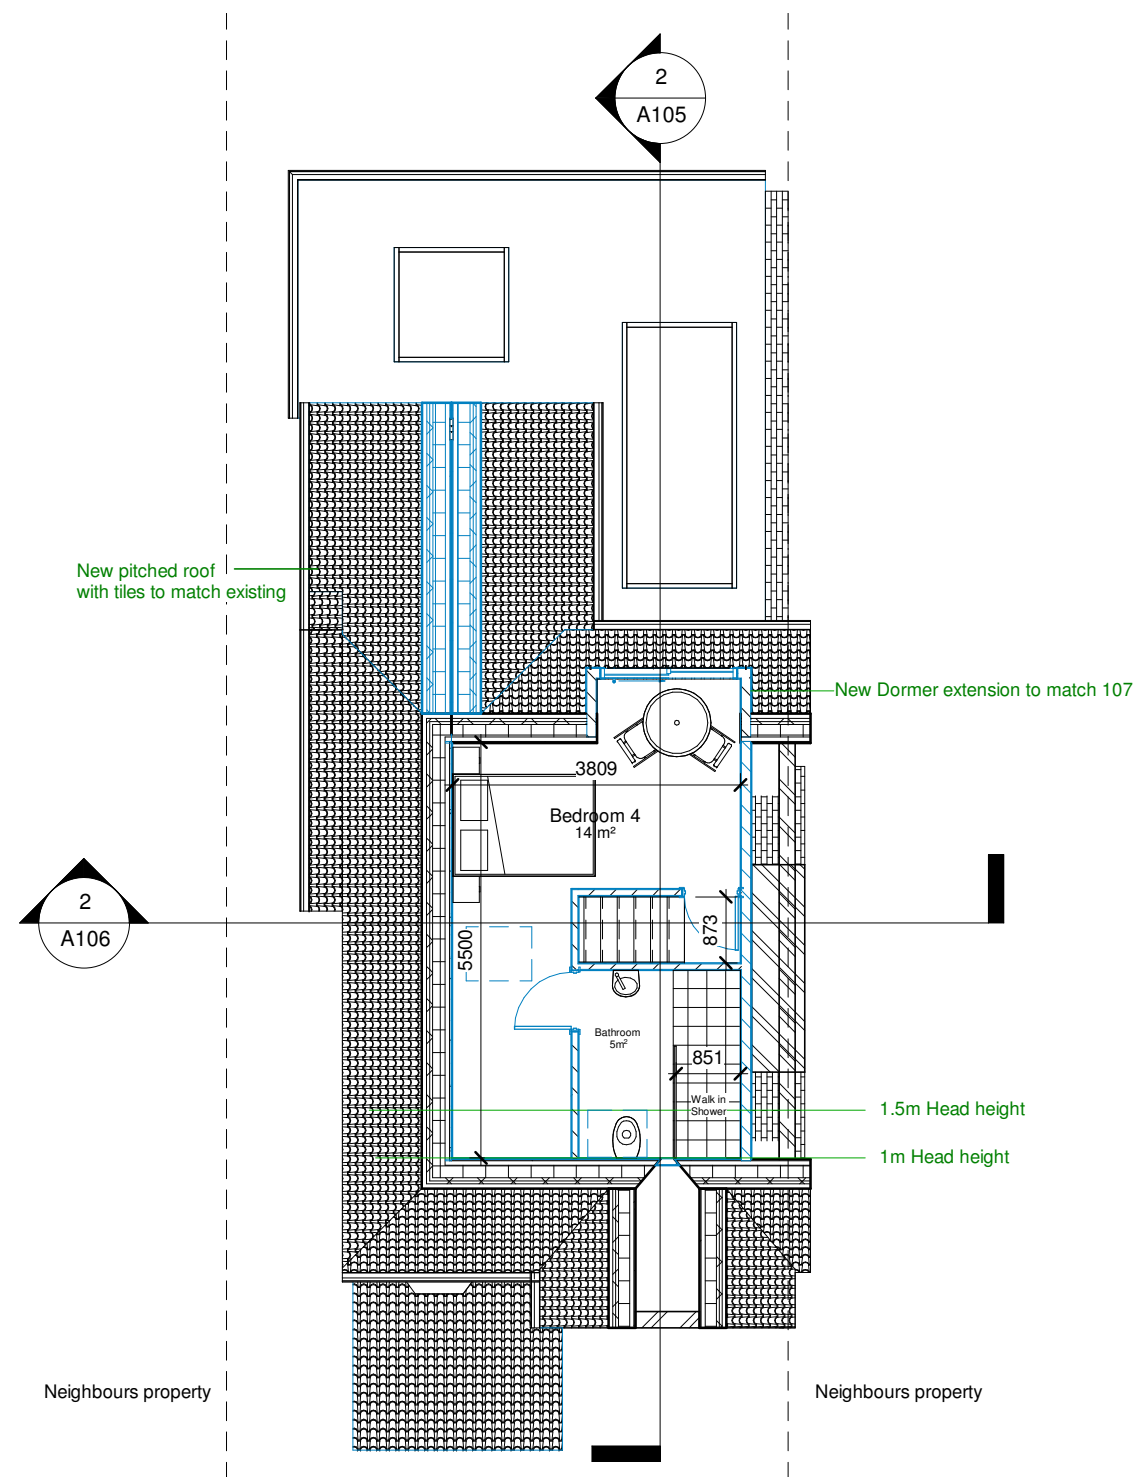


2 Loft - Proposed
1 : 100

Draft

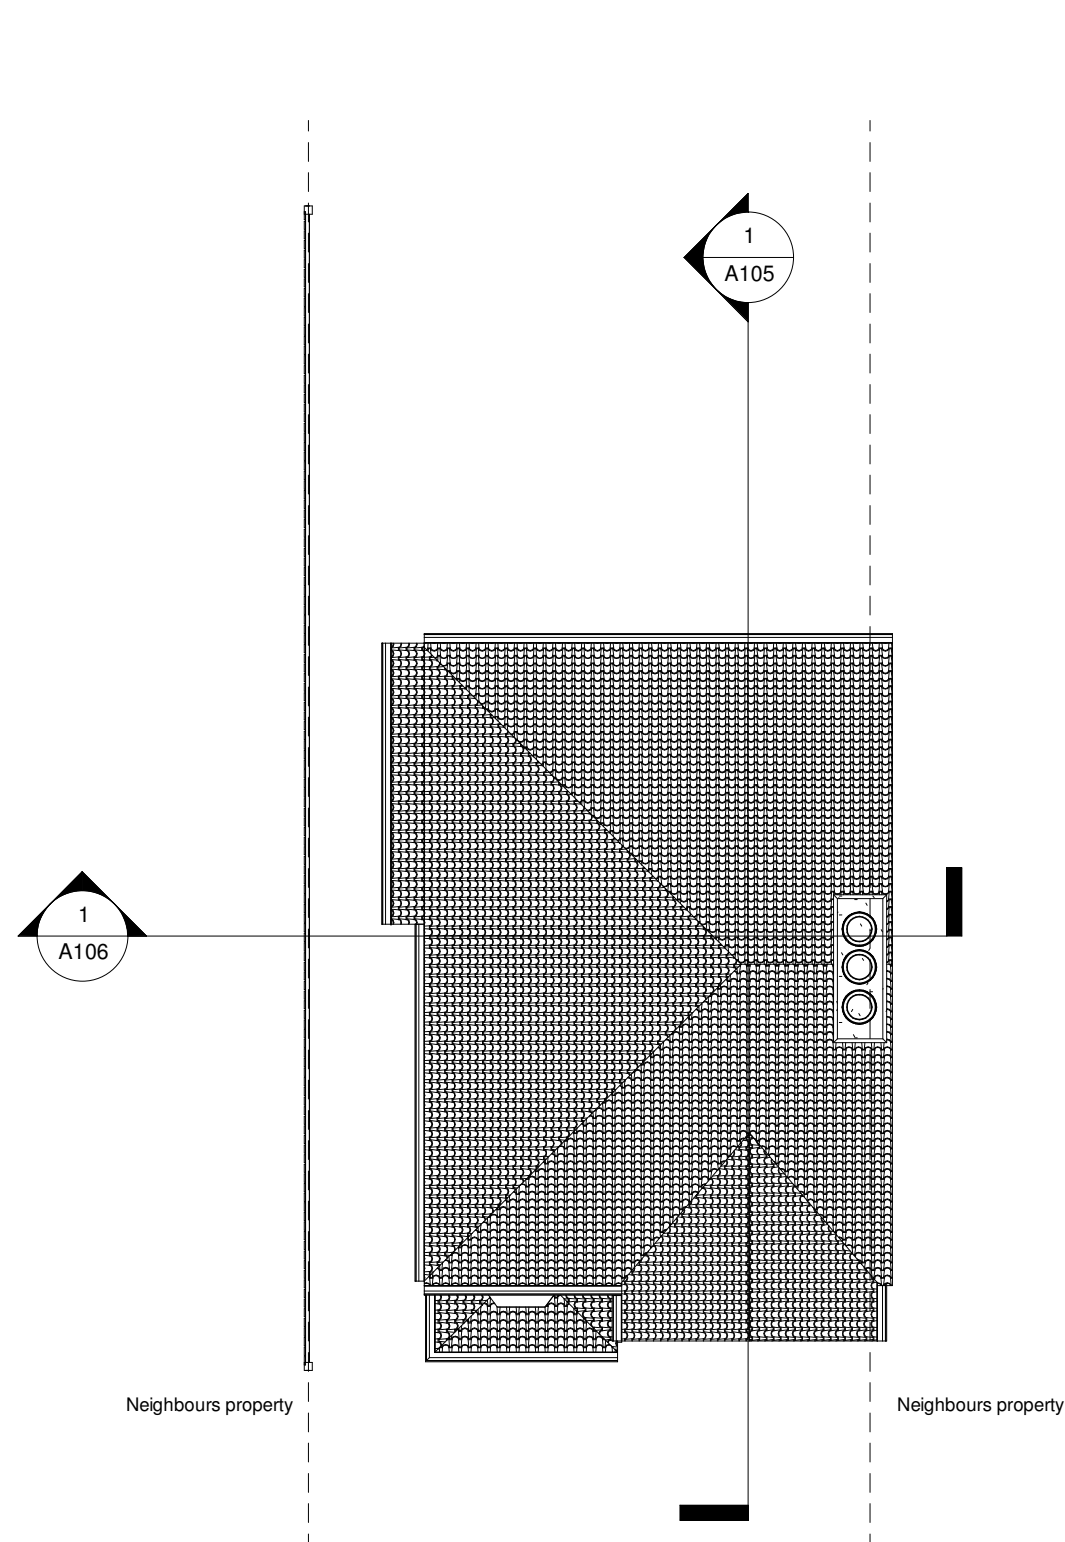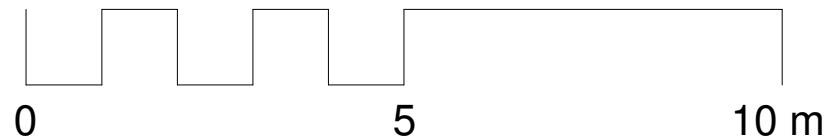


1 Roof - Existing
1 : 100



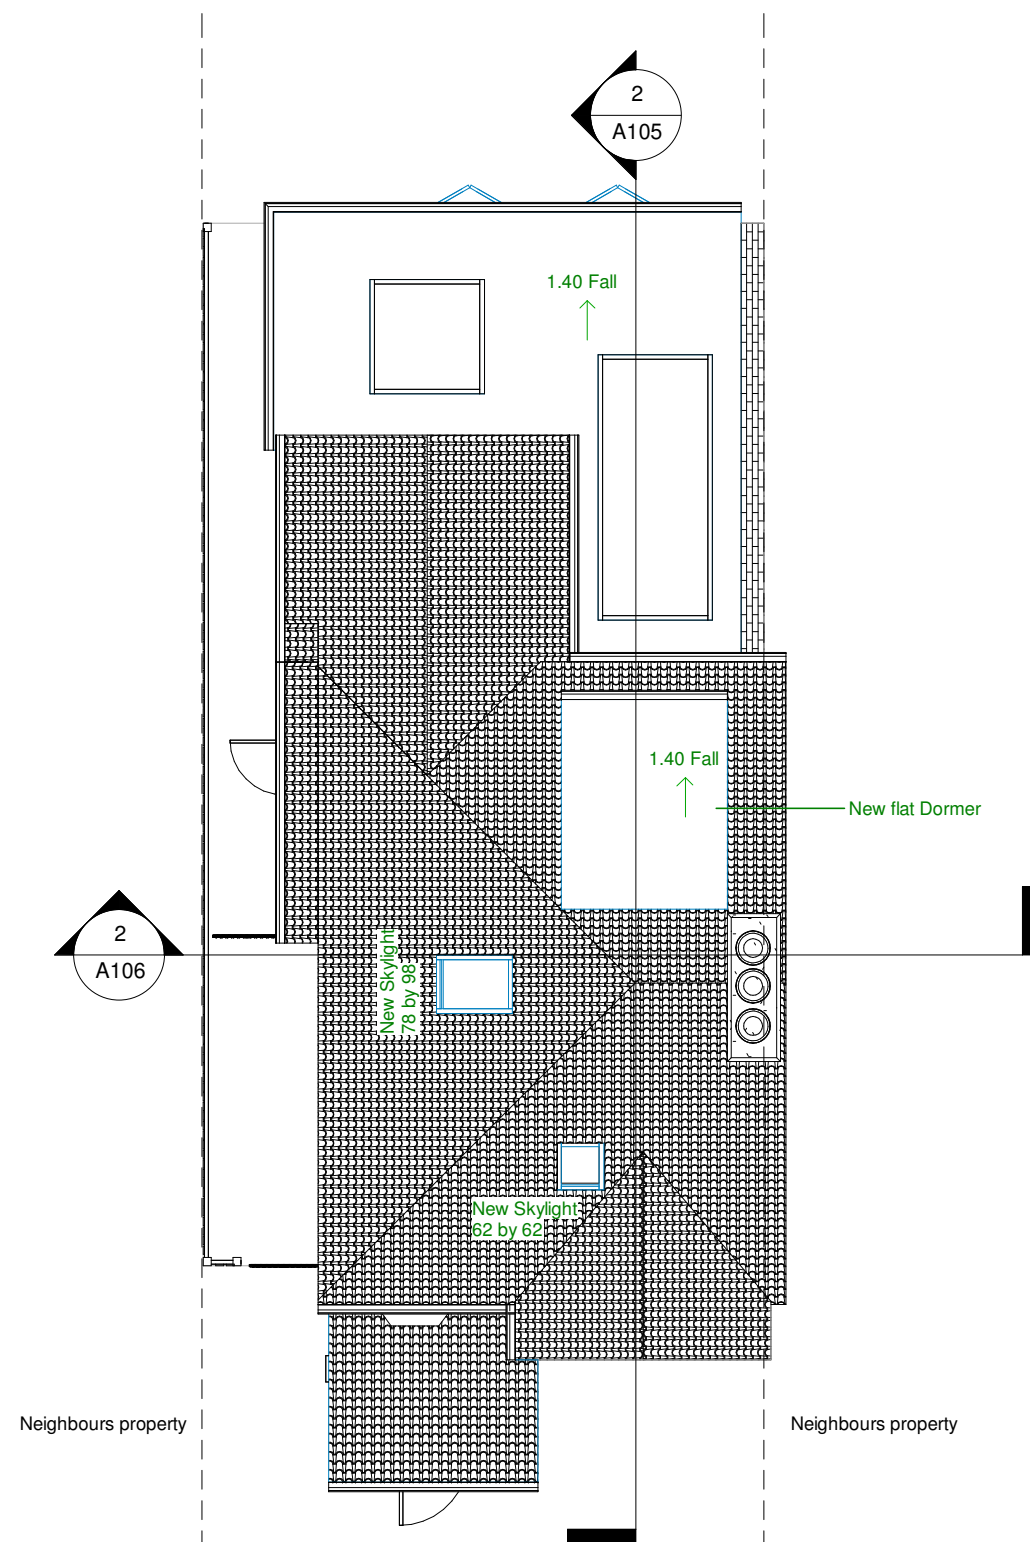


2 Roof - Proposed
1 : 100

Draft

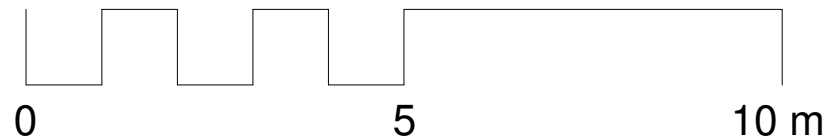

Draft

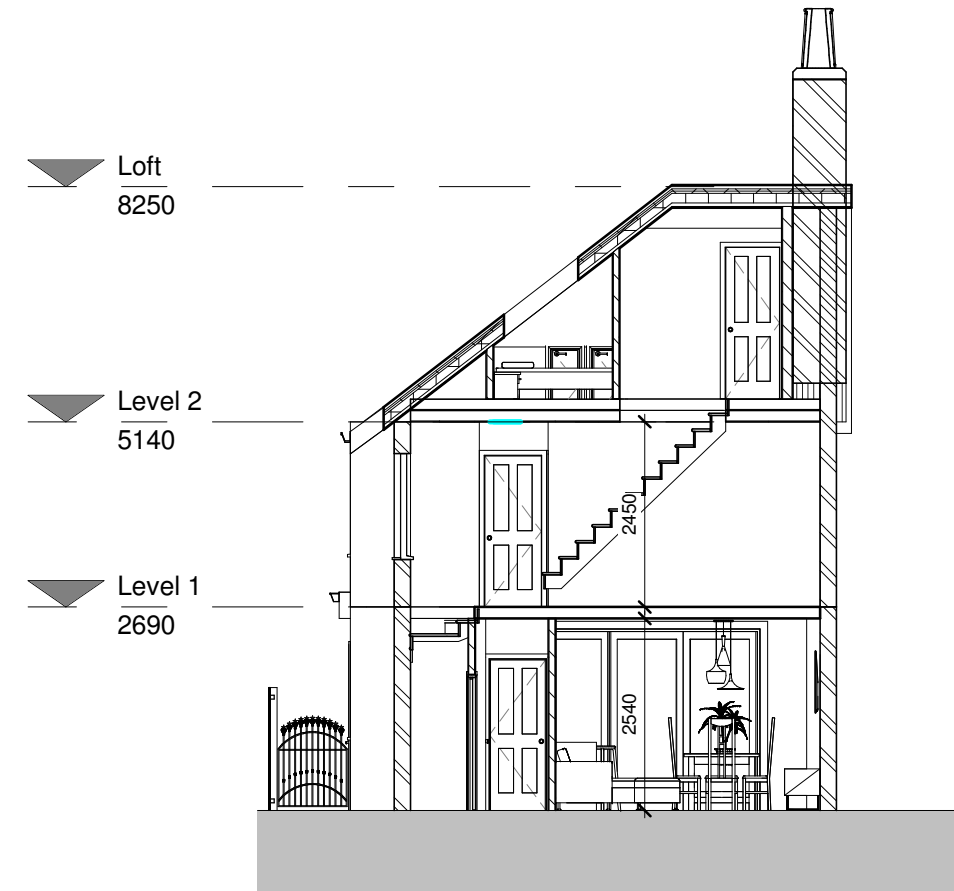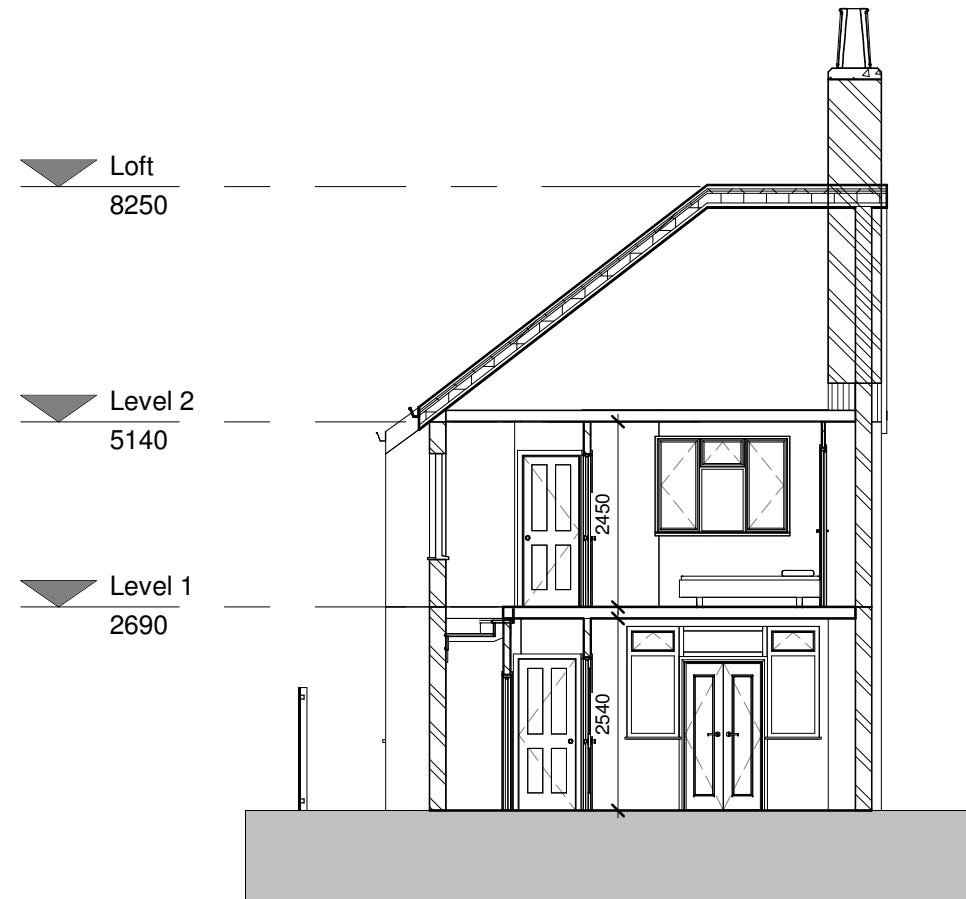
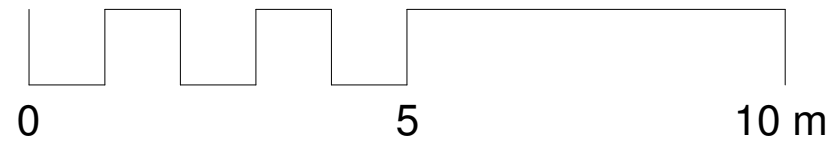


1 Existing Section 2
1 : 100


2 Proposed section 2
1 : 100

Draft

THE MARKET DESIGN & BUILD A TRUE DESIGN & BUILD COMPANY	320 High Street Harlington, Hayes, Middlesex, UB3 5DU t:0203 432 5269 www.themarketdesignbuild.com info@themarketdesignbuild.com	RIBA  Chartered Practice	COPYRIGHT This drawing has been produced by The Market Design & Build's Chartered Architect and is not to be used or reproduced by any other party for any purpose. Site survey to be conducted before any building work is carried out. Any discrepancies to be reported to architect.	All measurements to be checked prior to construction. Any changes to be reported back to this office. Contractor responsible for calling out building control officer as required at stages requested by council.	ISSUE: Double storey rear extension,Loft conversion, Open plan spaces,Porch, outbuilding PROJECT 109, Long lane, Ickenham UB10 8QS	TITLE Section 2 Scale (@ A3) 1 : 100 Date FEB 2021	DWG NO: A106 + A206 Draft No : 6 By: Alaa Checked By: Stefan
---	---	---	--	---	--	---	---

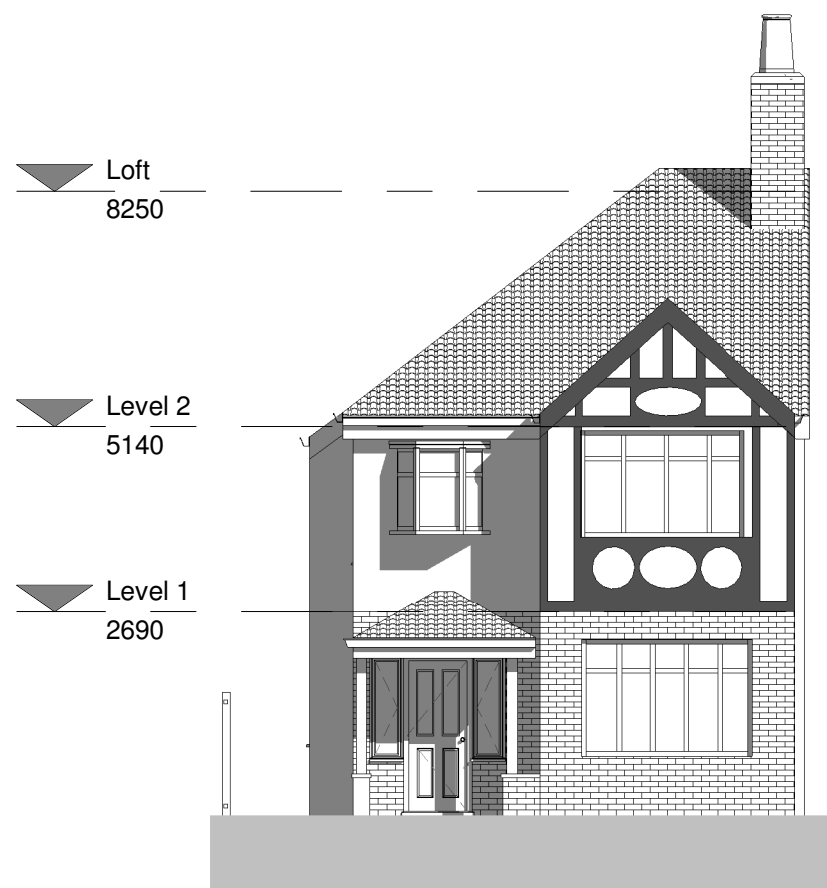
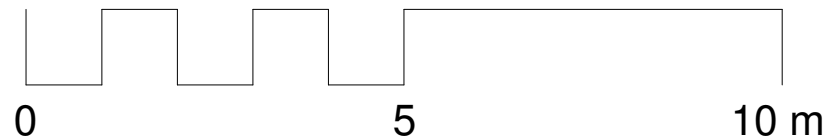


1 Front elevation - Existing
1 : 100

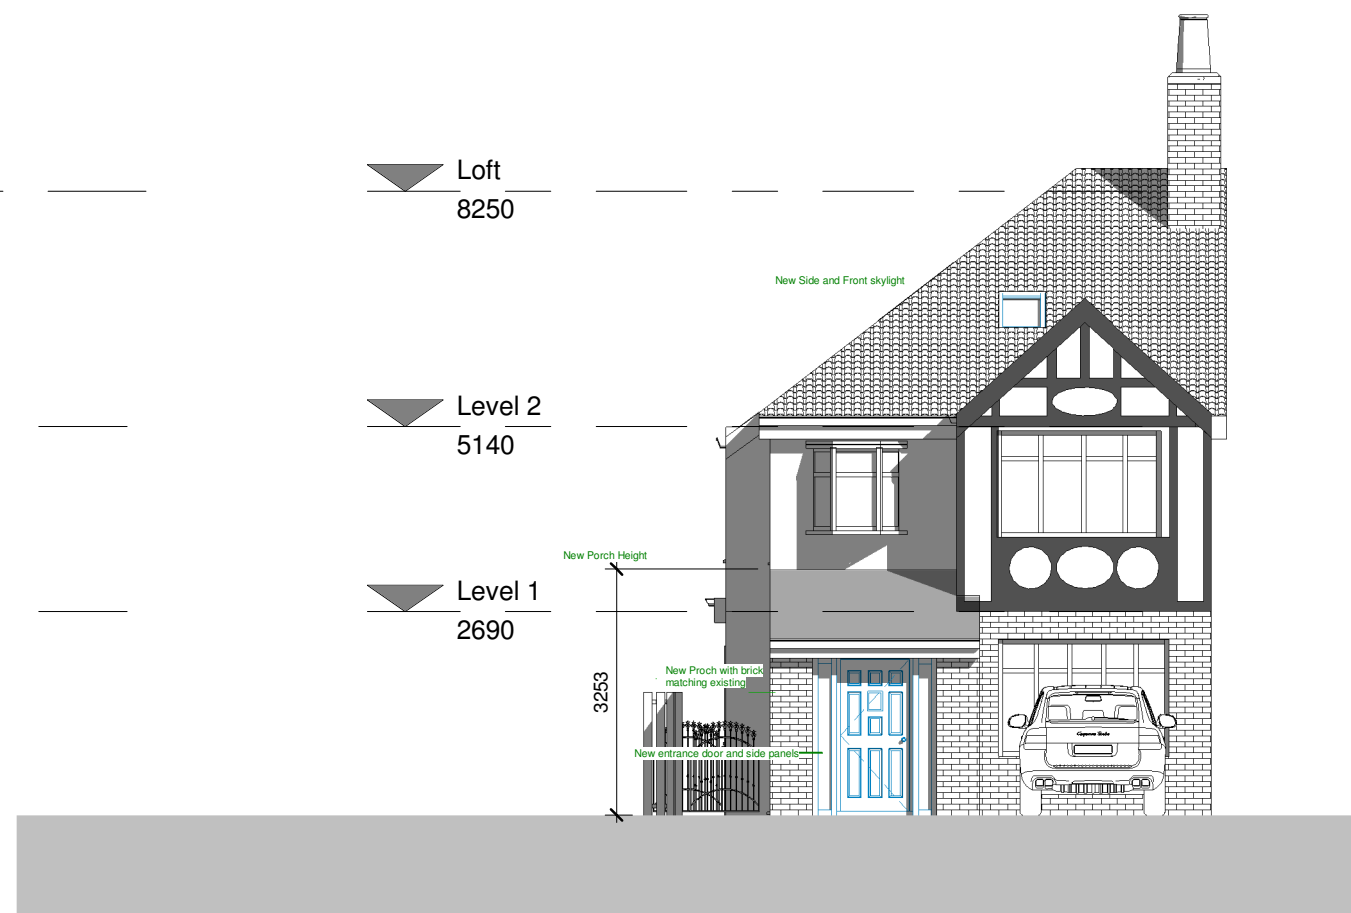


2 Front elevation - Proposed
1 : 100

Draft


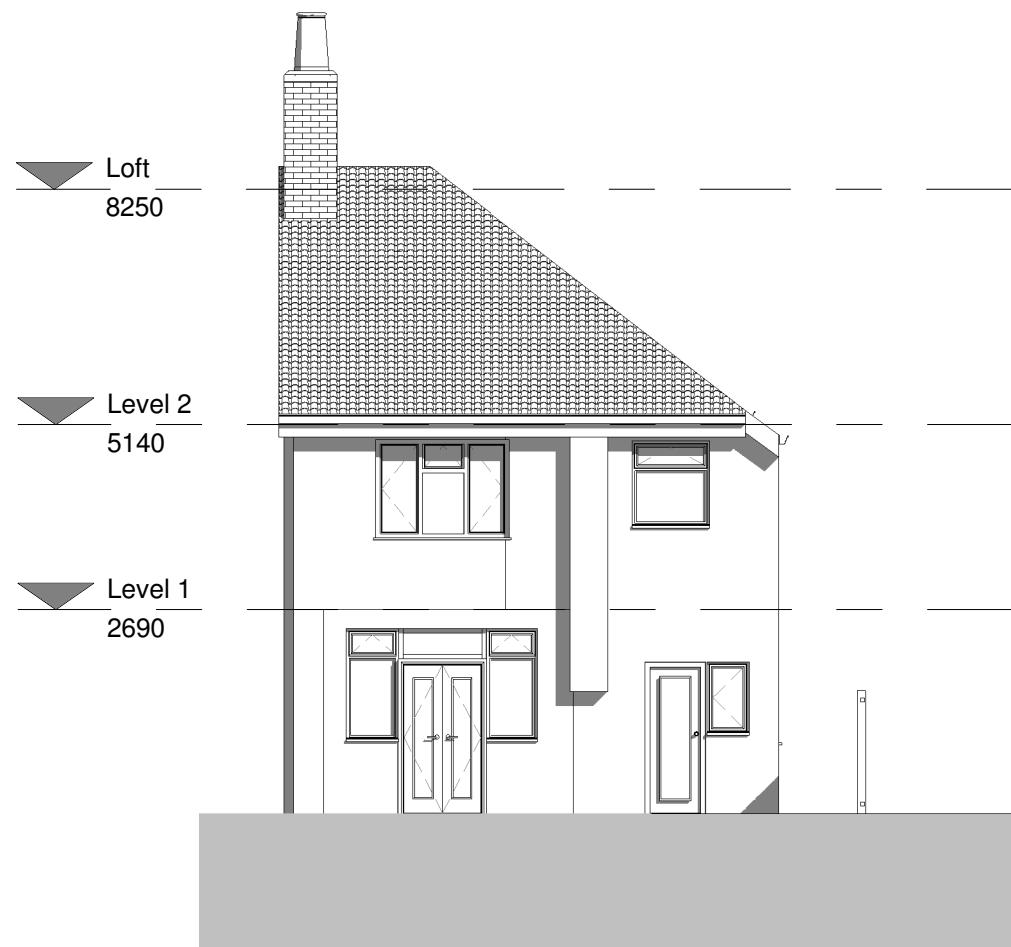
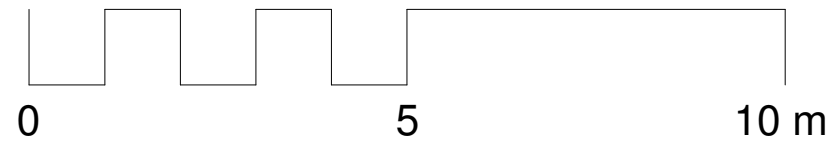


1 Rear elevation - Existing
1 : 100

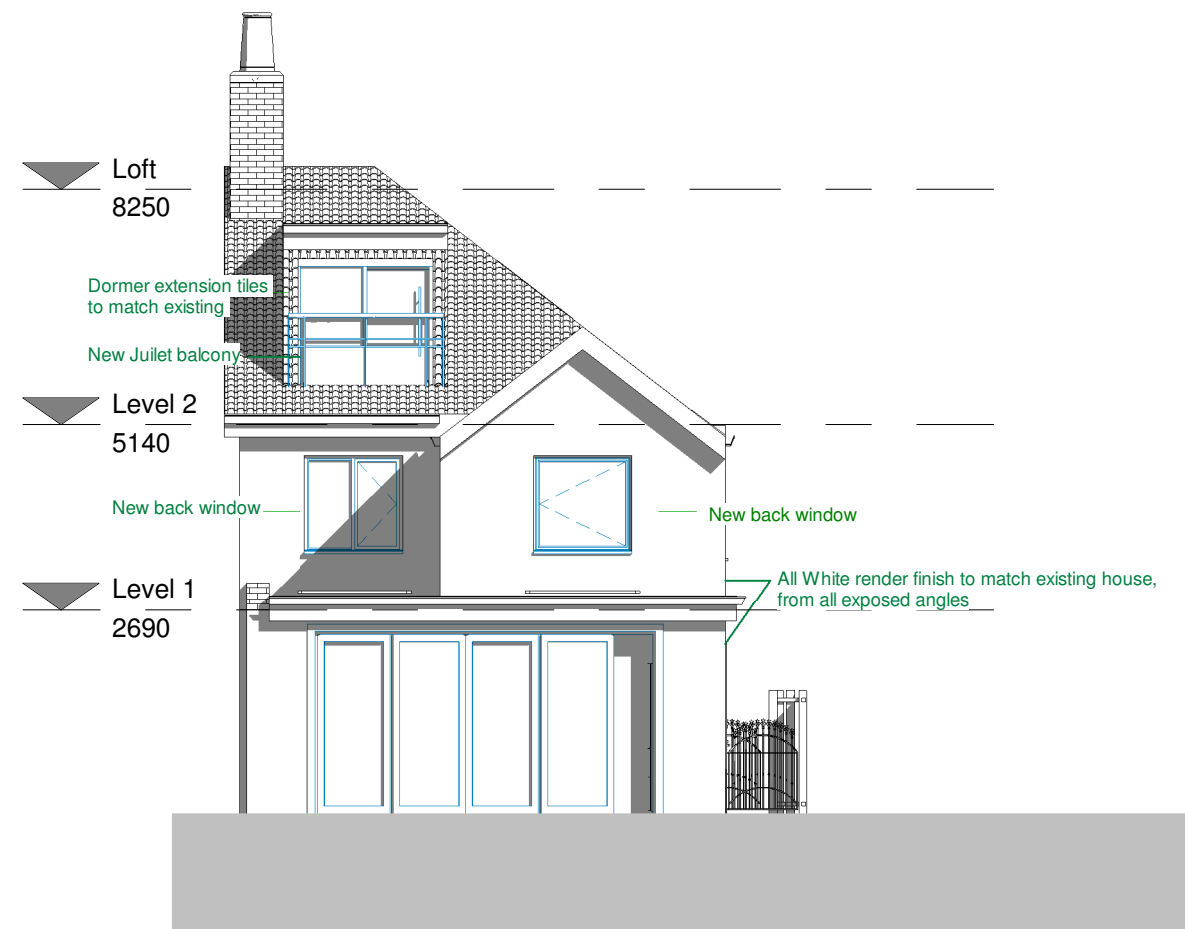

2 Rear elevation - Proposed
1 : 100



Draft

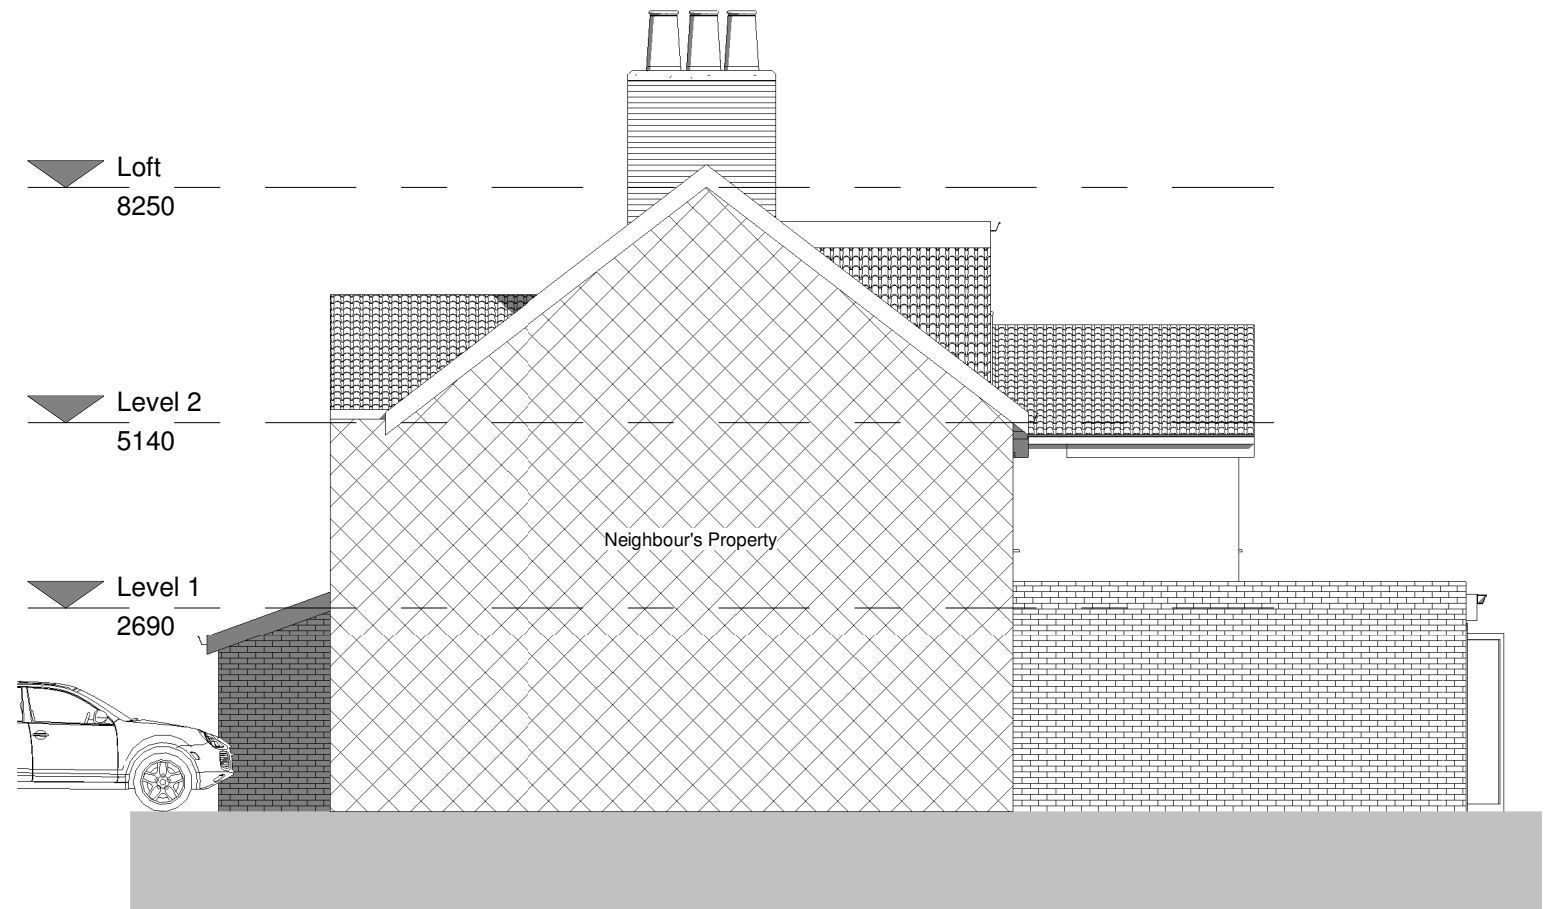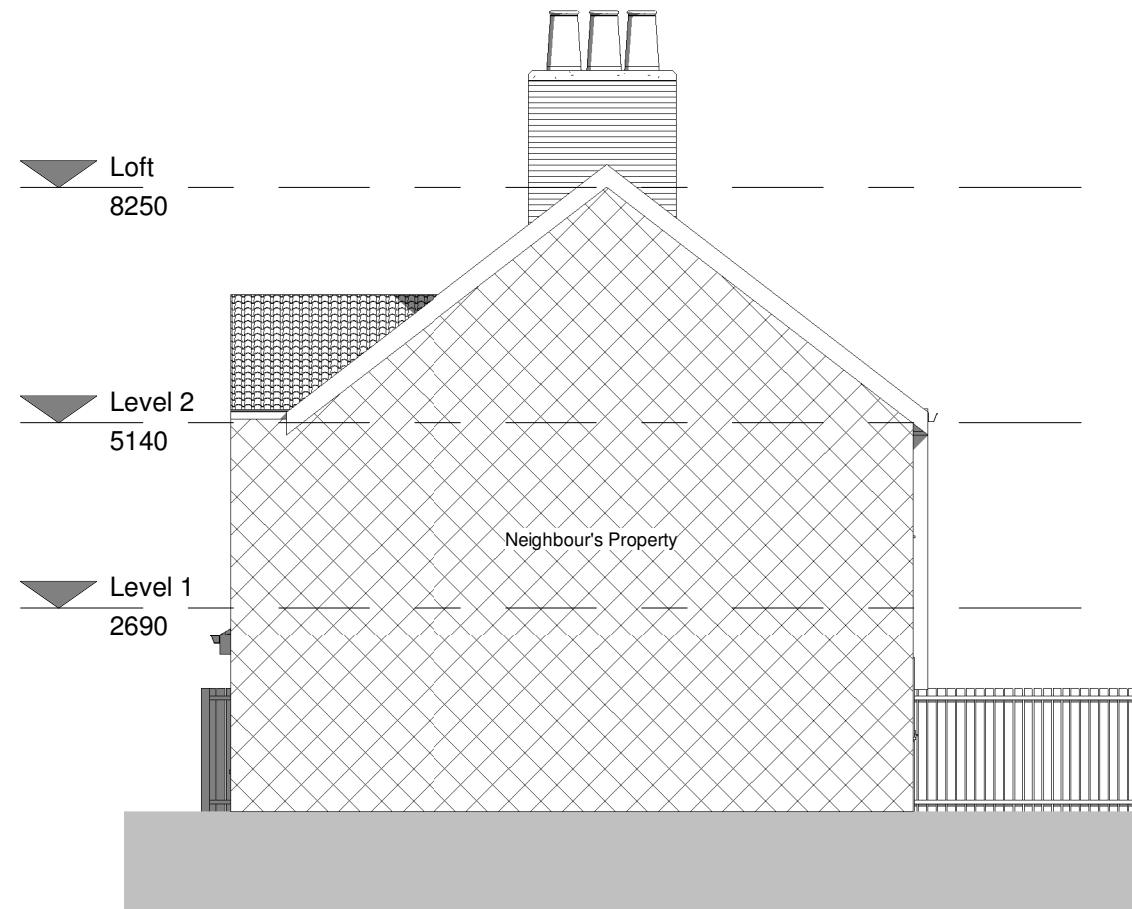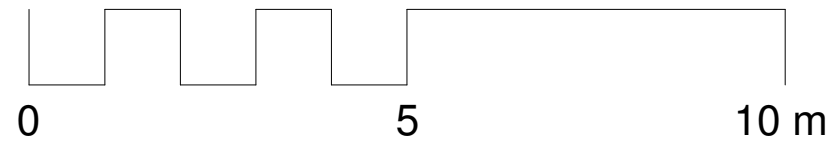

1 East elevation - Existing
1 : 100

2 East elevation - Proposed
1 : 100

Draft

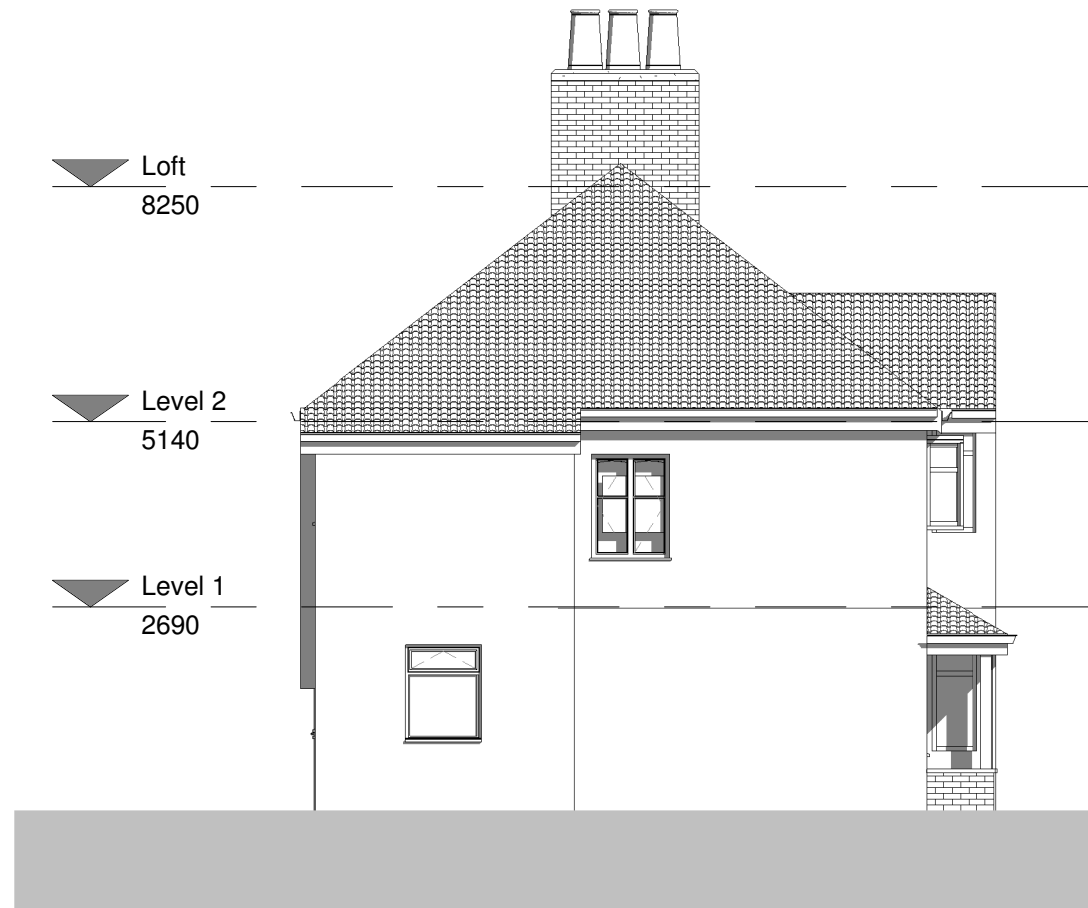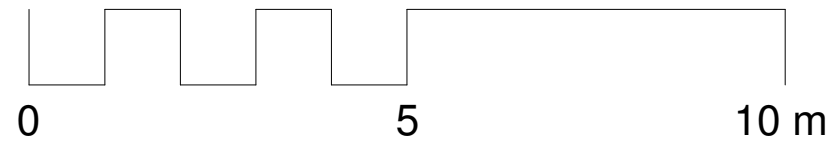

1 West elevation - Existing
1 : 100



2 West elevation - Proposed
1 : 100

Draft