


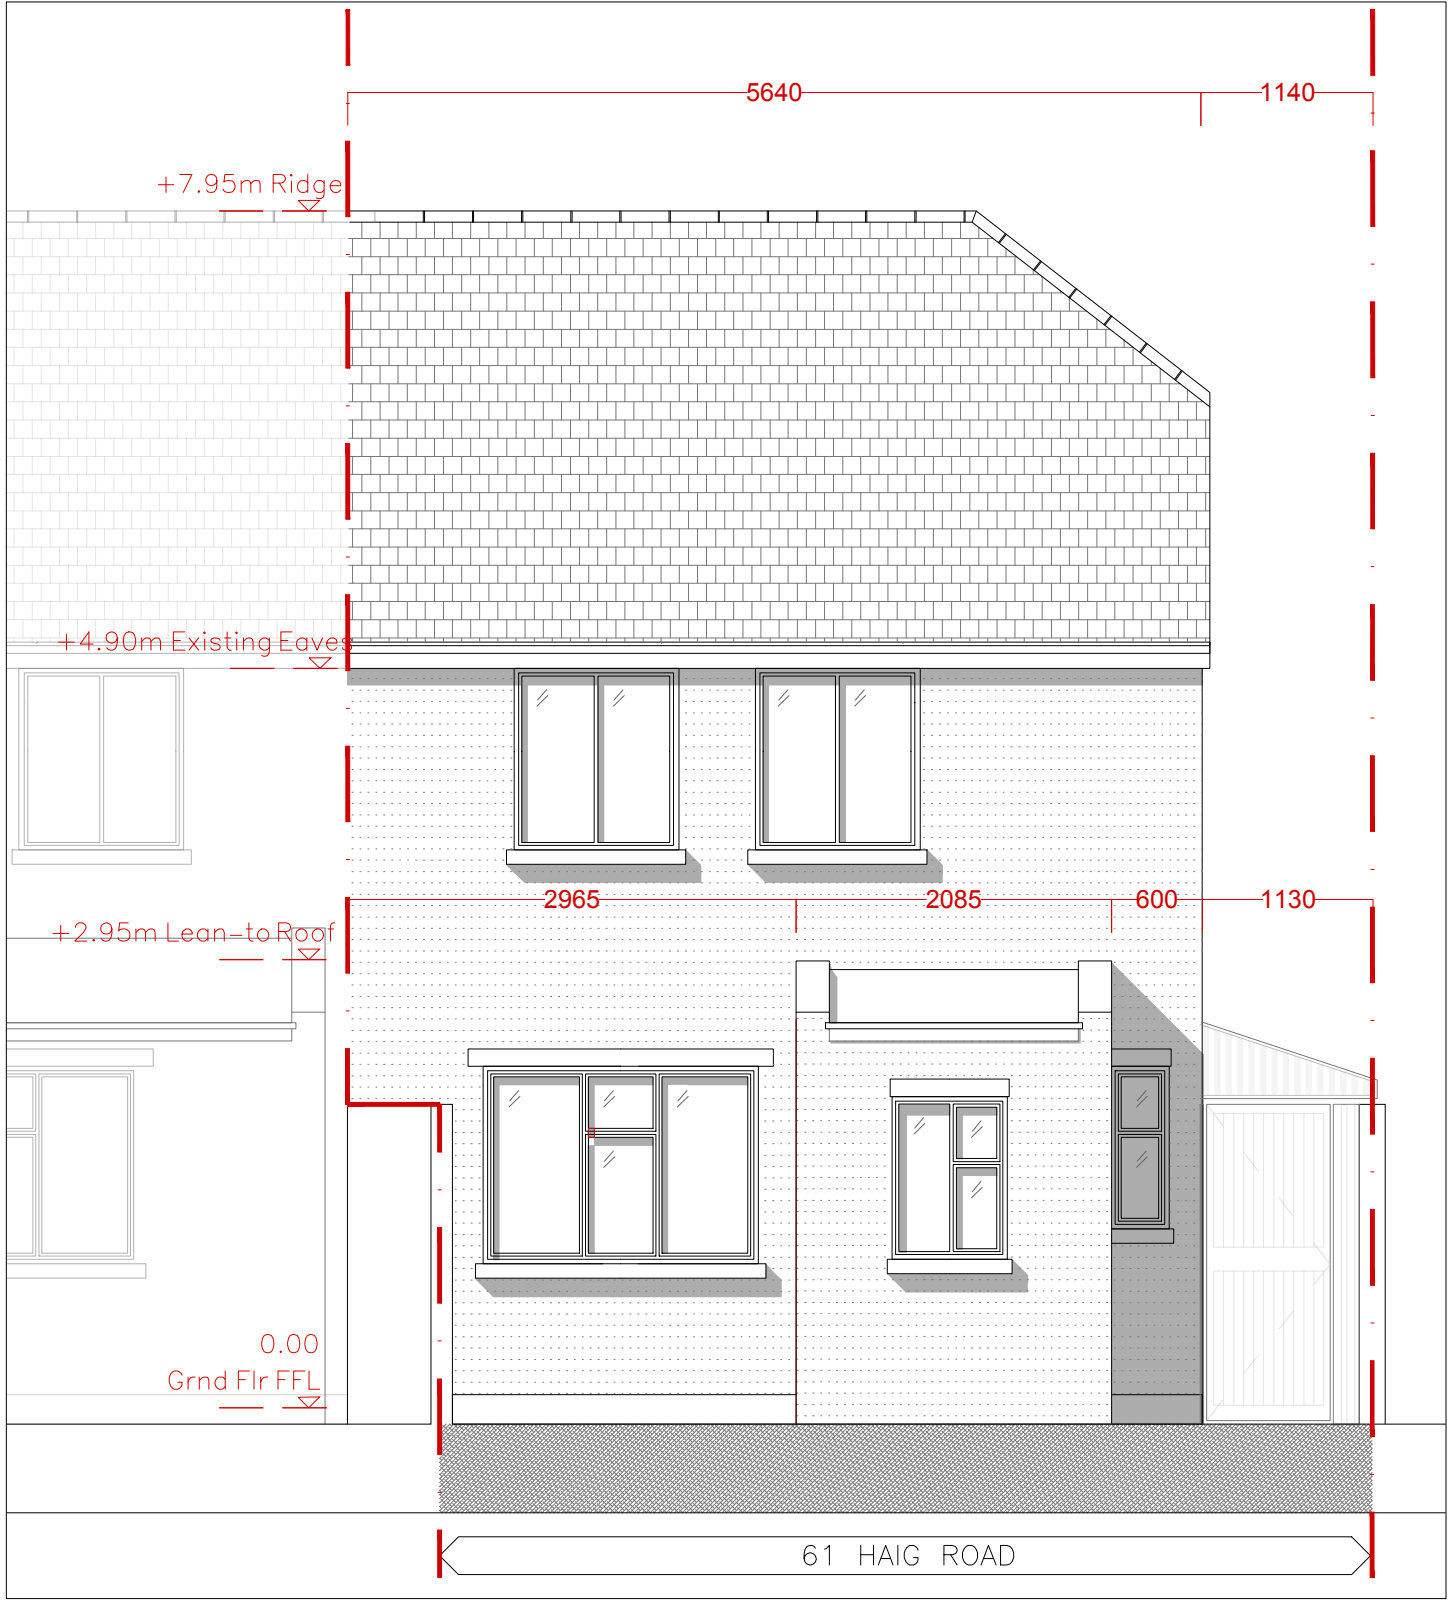




E-01  
00


EXISTING FRONT ELEV 1:50

E-02  
00


EXISTING REAR ELEV 1:50

 


|                                                                                         |                                                      |          |         |
|-----------------------------------------------------------------------------------------|------------------------------------------------------|----------|---------|
| DRAFT PLANNING DRAWINGS                                                                 |                                                      |          |         |
| <b>COHABIT</b> DESIGN COOPERATIVE                                                       |                                                      |          |         |
| 4 TWEEDDALE GROVE_ICKENHAM_UB108TT<br>t: +44(0)788 447 0033 e: cohabit.design@gmail.com |                                                      |          |         |
| PROJECT                                                                                 | 61 HAIG ROAD_UXBRIDGE<br>EXTENSION & LOFT CONVERSION |          |         |
| TITLE                                                                                   | EXISTING PLANS + ELEVATIONS                          |          |         |
| CLIENT                                                                                  | LEE & KATHLEEN MILLS                                 |          |         |
| DATE                                                                                    | MAR 2021                                             | DWG NO   | EX01+02 |
| SCALE                                                                                   | 1:50                                                 | REVISION | A       |

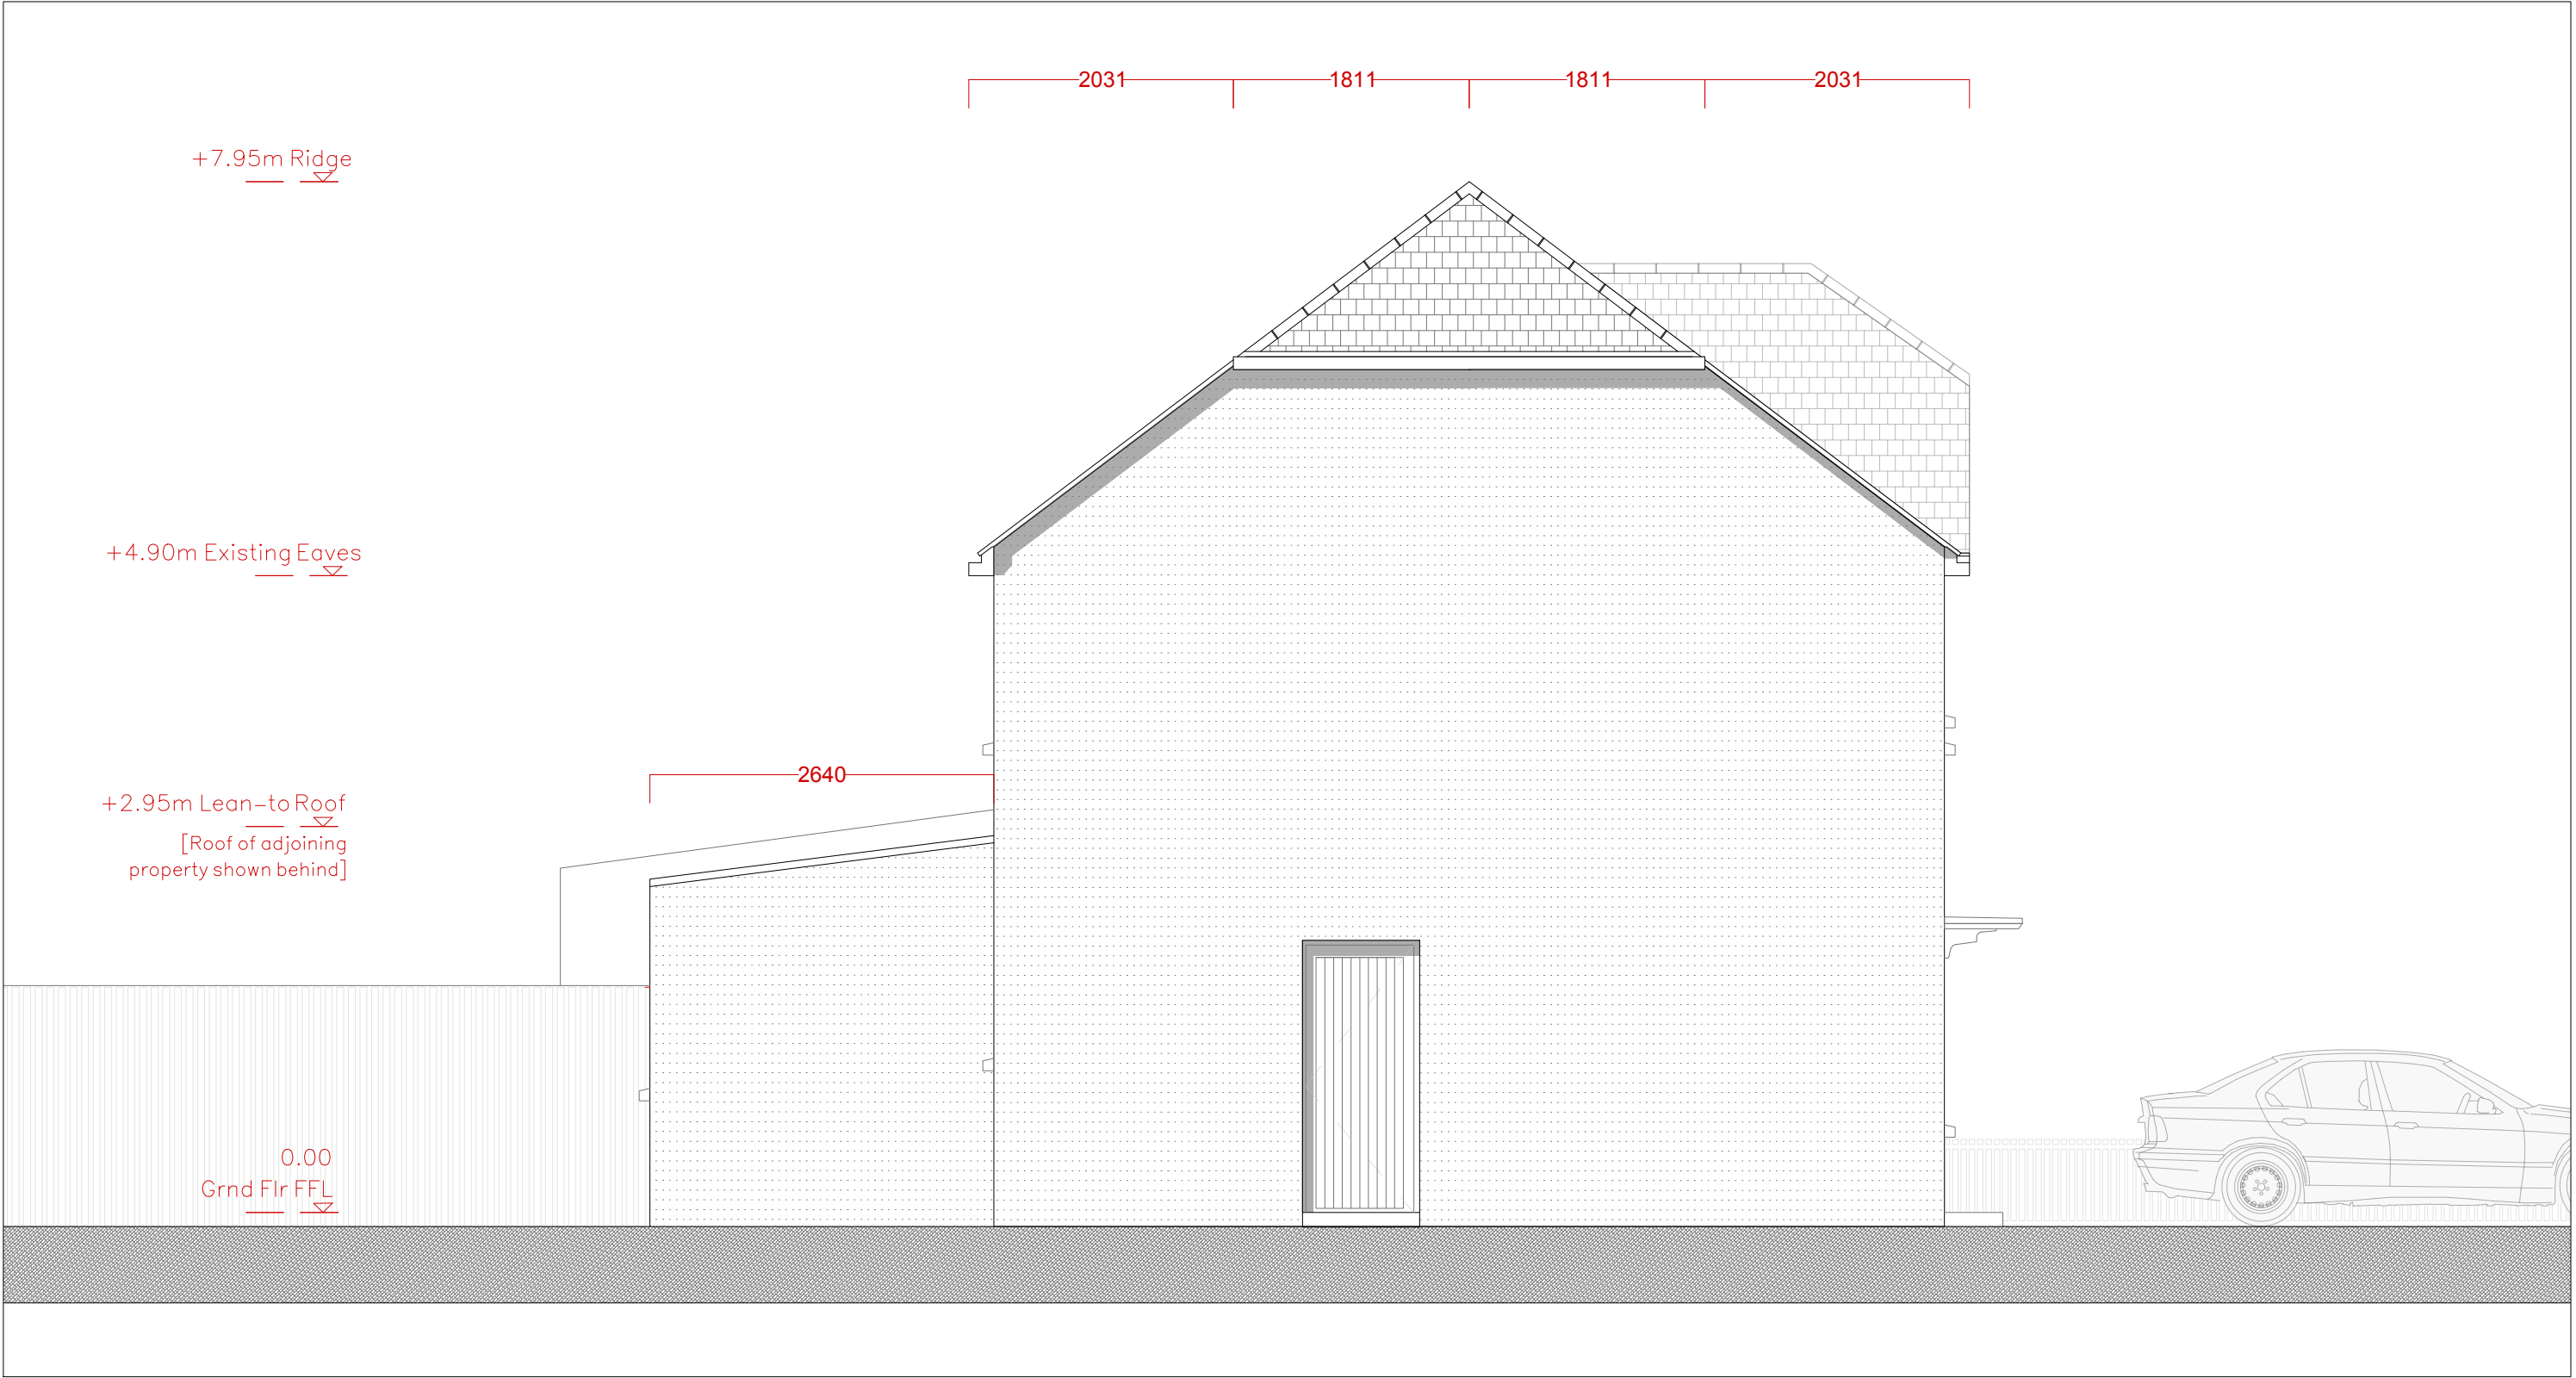

E-03 EXISTING SIDE [EAST] ELEV 1:50  
00

 

|                                                                                           |                                                       |          |      |
|-------------------------------------------------------------------------------------------|-------------------------------------------------------|----------|------|
| DRAFT PLANNING DRAWINGS                                                                   |                                                       |          |      |
| <b>COHABIT</b> DESIGN COOPERATIVE                                                         |                                                       |          |      |
| 4 TWEEDDALE GROVE, JCKENHAM, UB108TT<br>t: +44(0)788 447 0033 e: cohabit.design@gmail.com |                                                       |          |      |
| PROJECT                                                                                   | 61 HAIG ROAD, UXBRIDGE<br>EXTENSION & LOFT CONVERSION |          |      |
| TITLE                                                                                     | EXISTING PLANS + ELEVATIONS                           |          |      |
| CLIENT                                                                                    | LEE & KATHLEEN MILLS                                  |          |      |
| DATE                                                                                      | MAR 2021                                              | DWG NO   | EX03 |
| SCALE                                                                                     | 1:50                                                  | REVISION | A    |

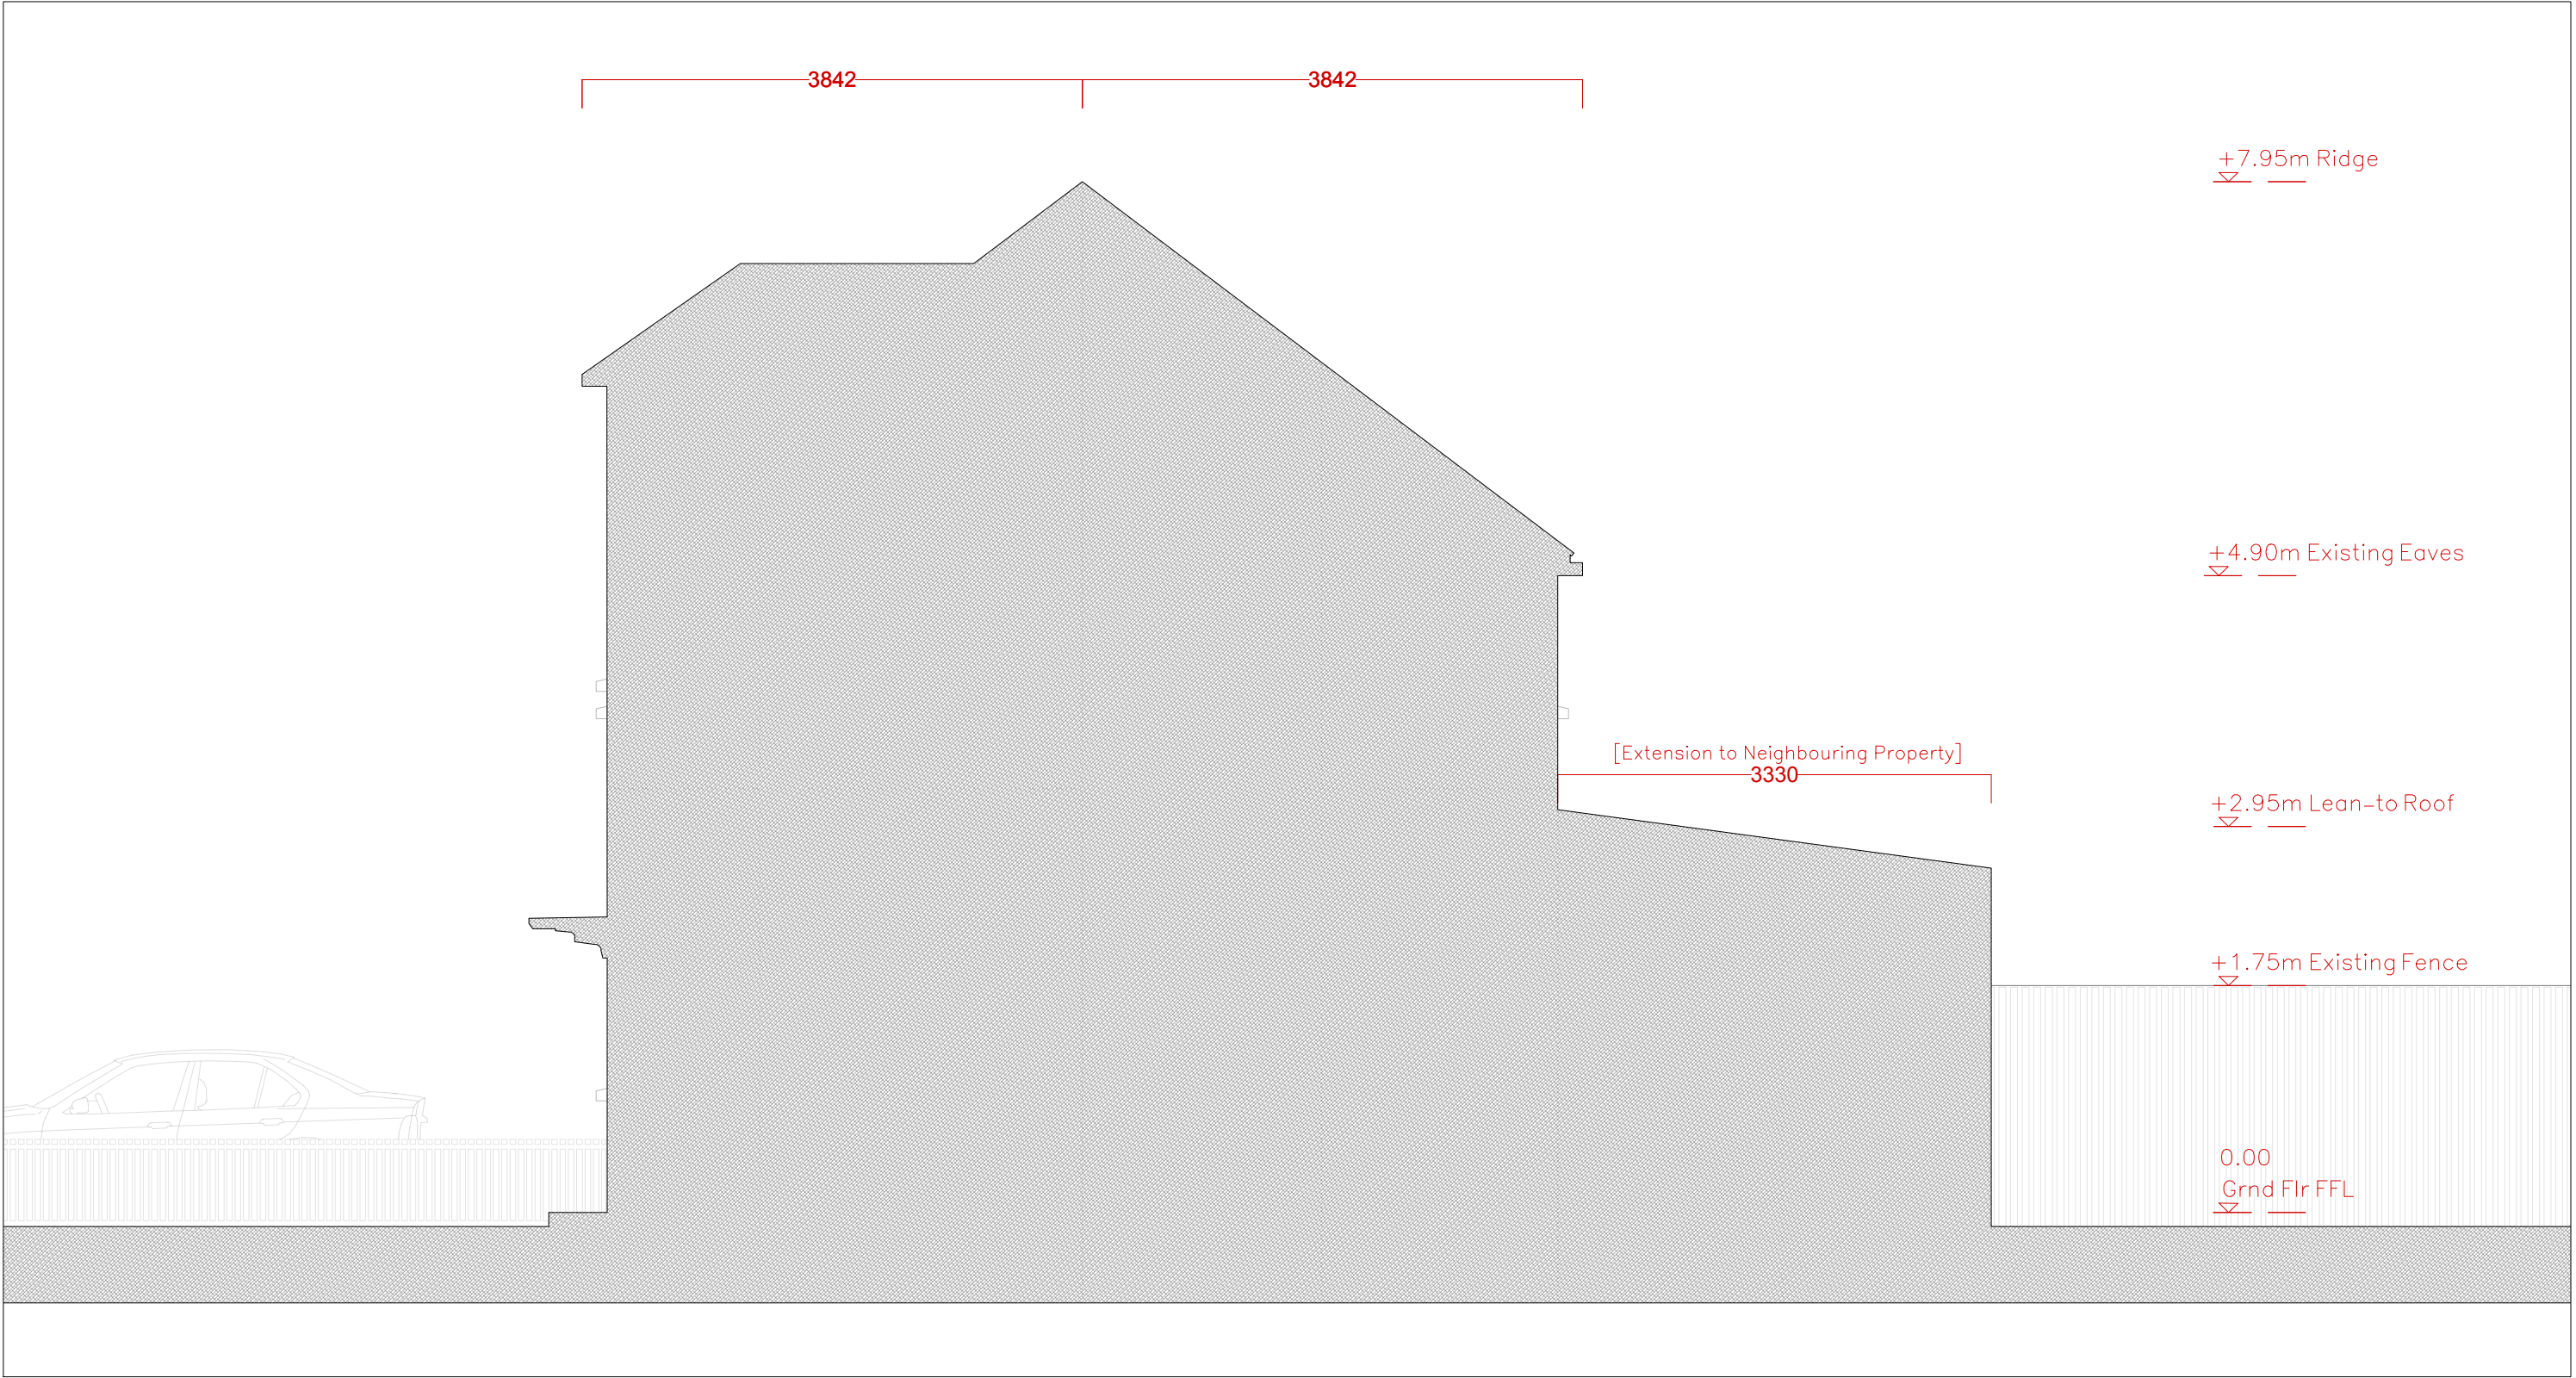

E-04 EXISTING SILHOUETTE FROM ADJOINING PROPERTY 1:50  
00

0m 1m 2m  
1:50

DRAFT PLANNING DRAWINGS

**COHABIT** DESIGN COOPERATIVE

4 TWEEDDALE GROVE\_ICKENHAM\_UB108TT  
t: +44(0)788 447 0033 e: cohabit.design@gmail.com


PROJECT 61 HAIG ROAD\_UXBRIDGE  
EXTENSION & LOFT CONVERSION

TITLE EXISTING PLANS + ELEVATIONS


CLIENT LEE & KATHLEEN MILLS

DATE MAR 2021 DWG NO EX04


SCALE 1:50 REVISION A

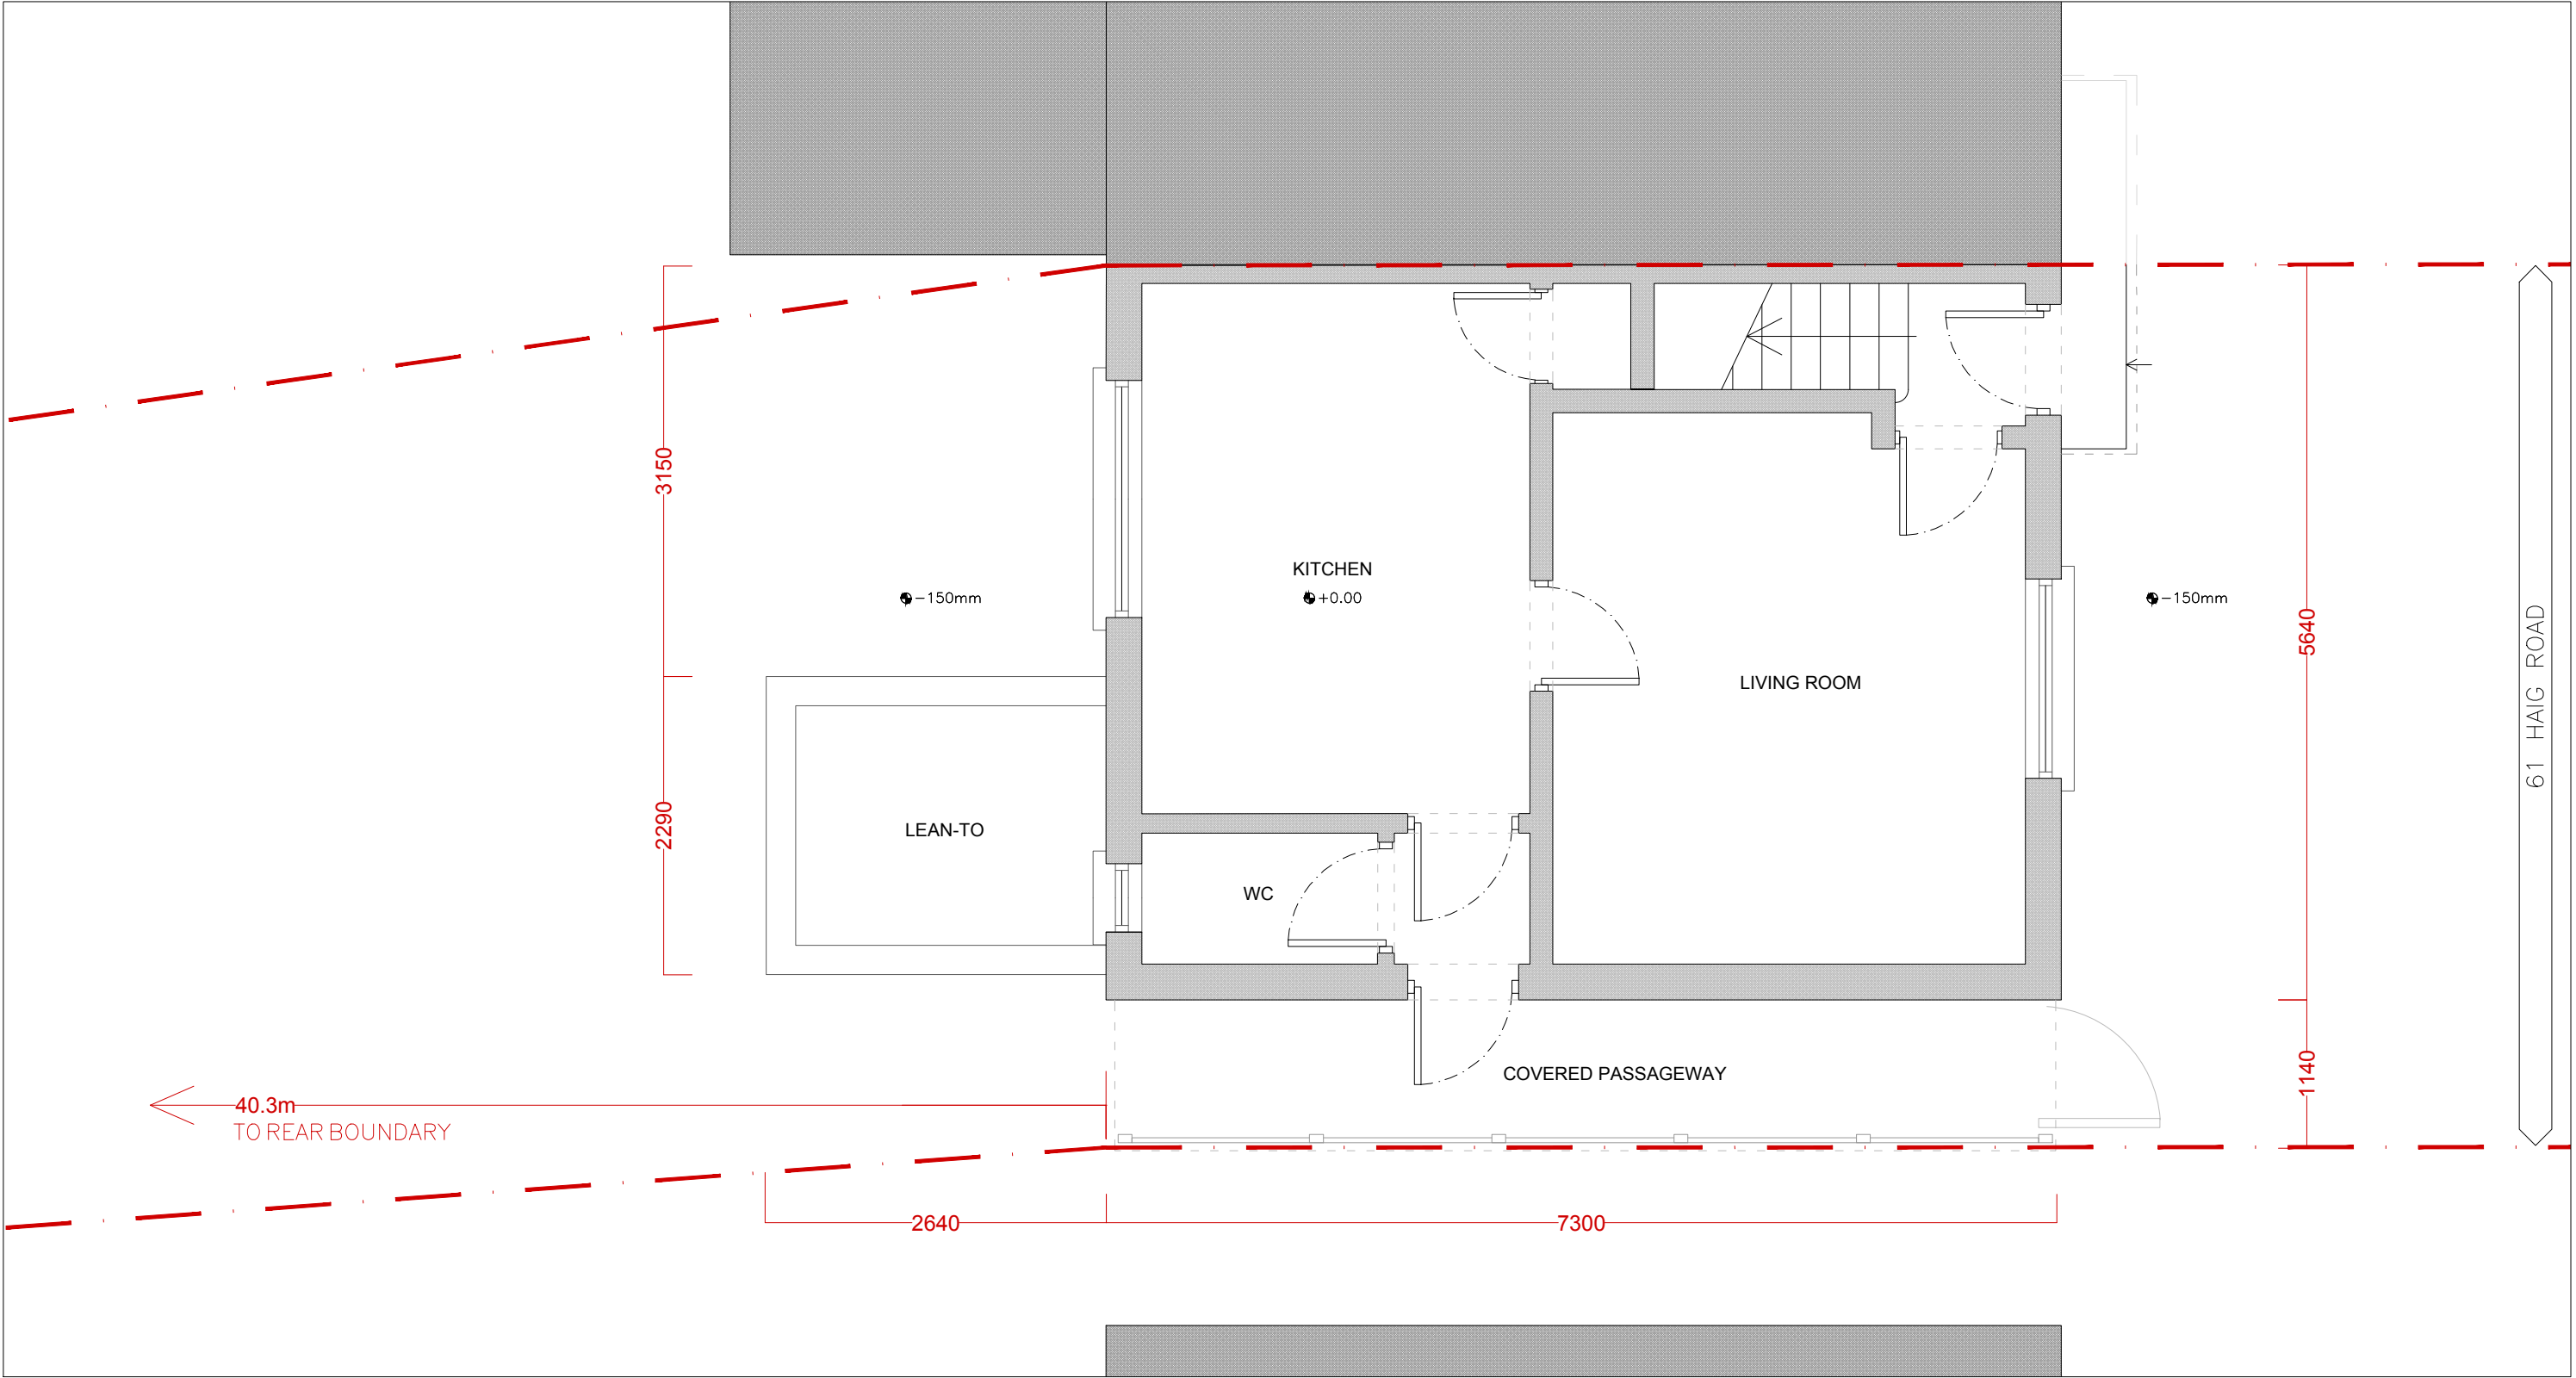


E-05 EXISTING GROUND FLOOR PLAN 1:50  
00

 


|                                                                                         |                                                      |          |      |
|-----------------------------------------------------------------------------------------|------------------------------------------------------|----------|------|
| DRAFT PLANNING DRAWINGS                                                                 |                                                      |          |      |
| <b>COHABIT</b> DESIGN COOPERATIVE                                                       |                                                      |          |      |
| 4 TWEEDDALE GROVE_ICKENHAM_UB108TT<br>t: +44(0)788 447 0033 e: cohabit.design@gmail.com |                                                      |          |      |
| PROJECT                                                                                 | 61 HAIG ROAD_UXBRIDGE<br>EXTENSION & LOFT CONVERSION |          |      |
| TITLE                                                                                   | EXISTING PLANS + ELEVATIONS                          |          |      |
| CLIENT                                                                                  | LEE & KATHLEEN MILLS                                 |          |      |
| DATE                                                                                    | MAR 2021                                             | DWG NO   | EX05 |
| SCALE                                                                                   | 1:50                                                 | REVISION | A    |

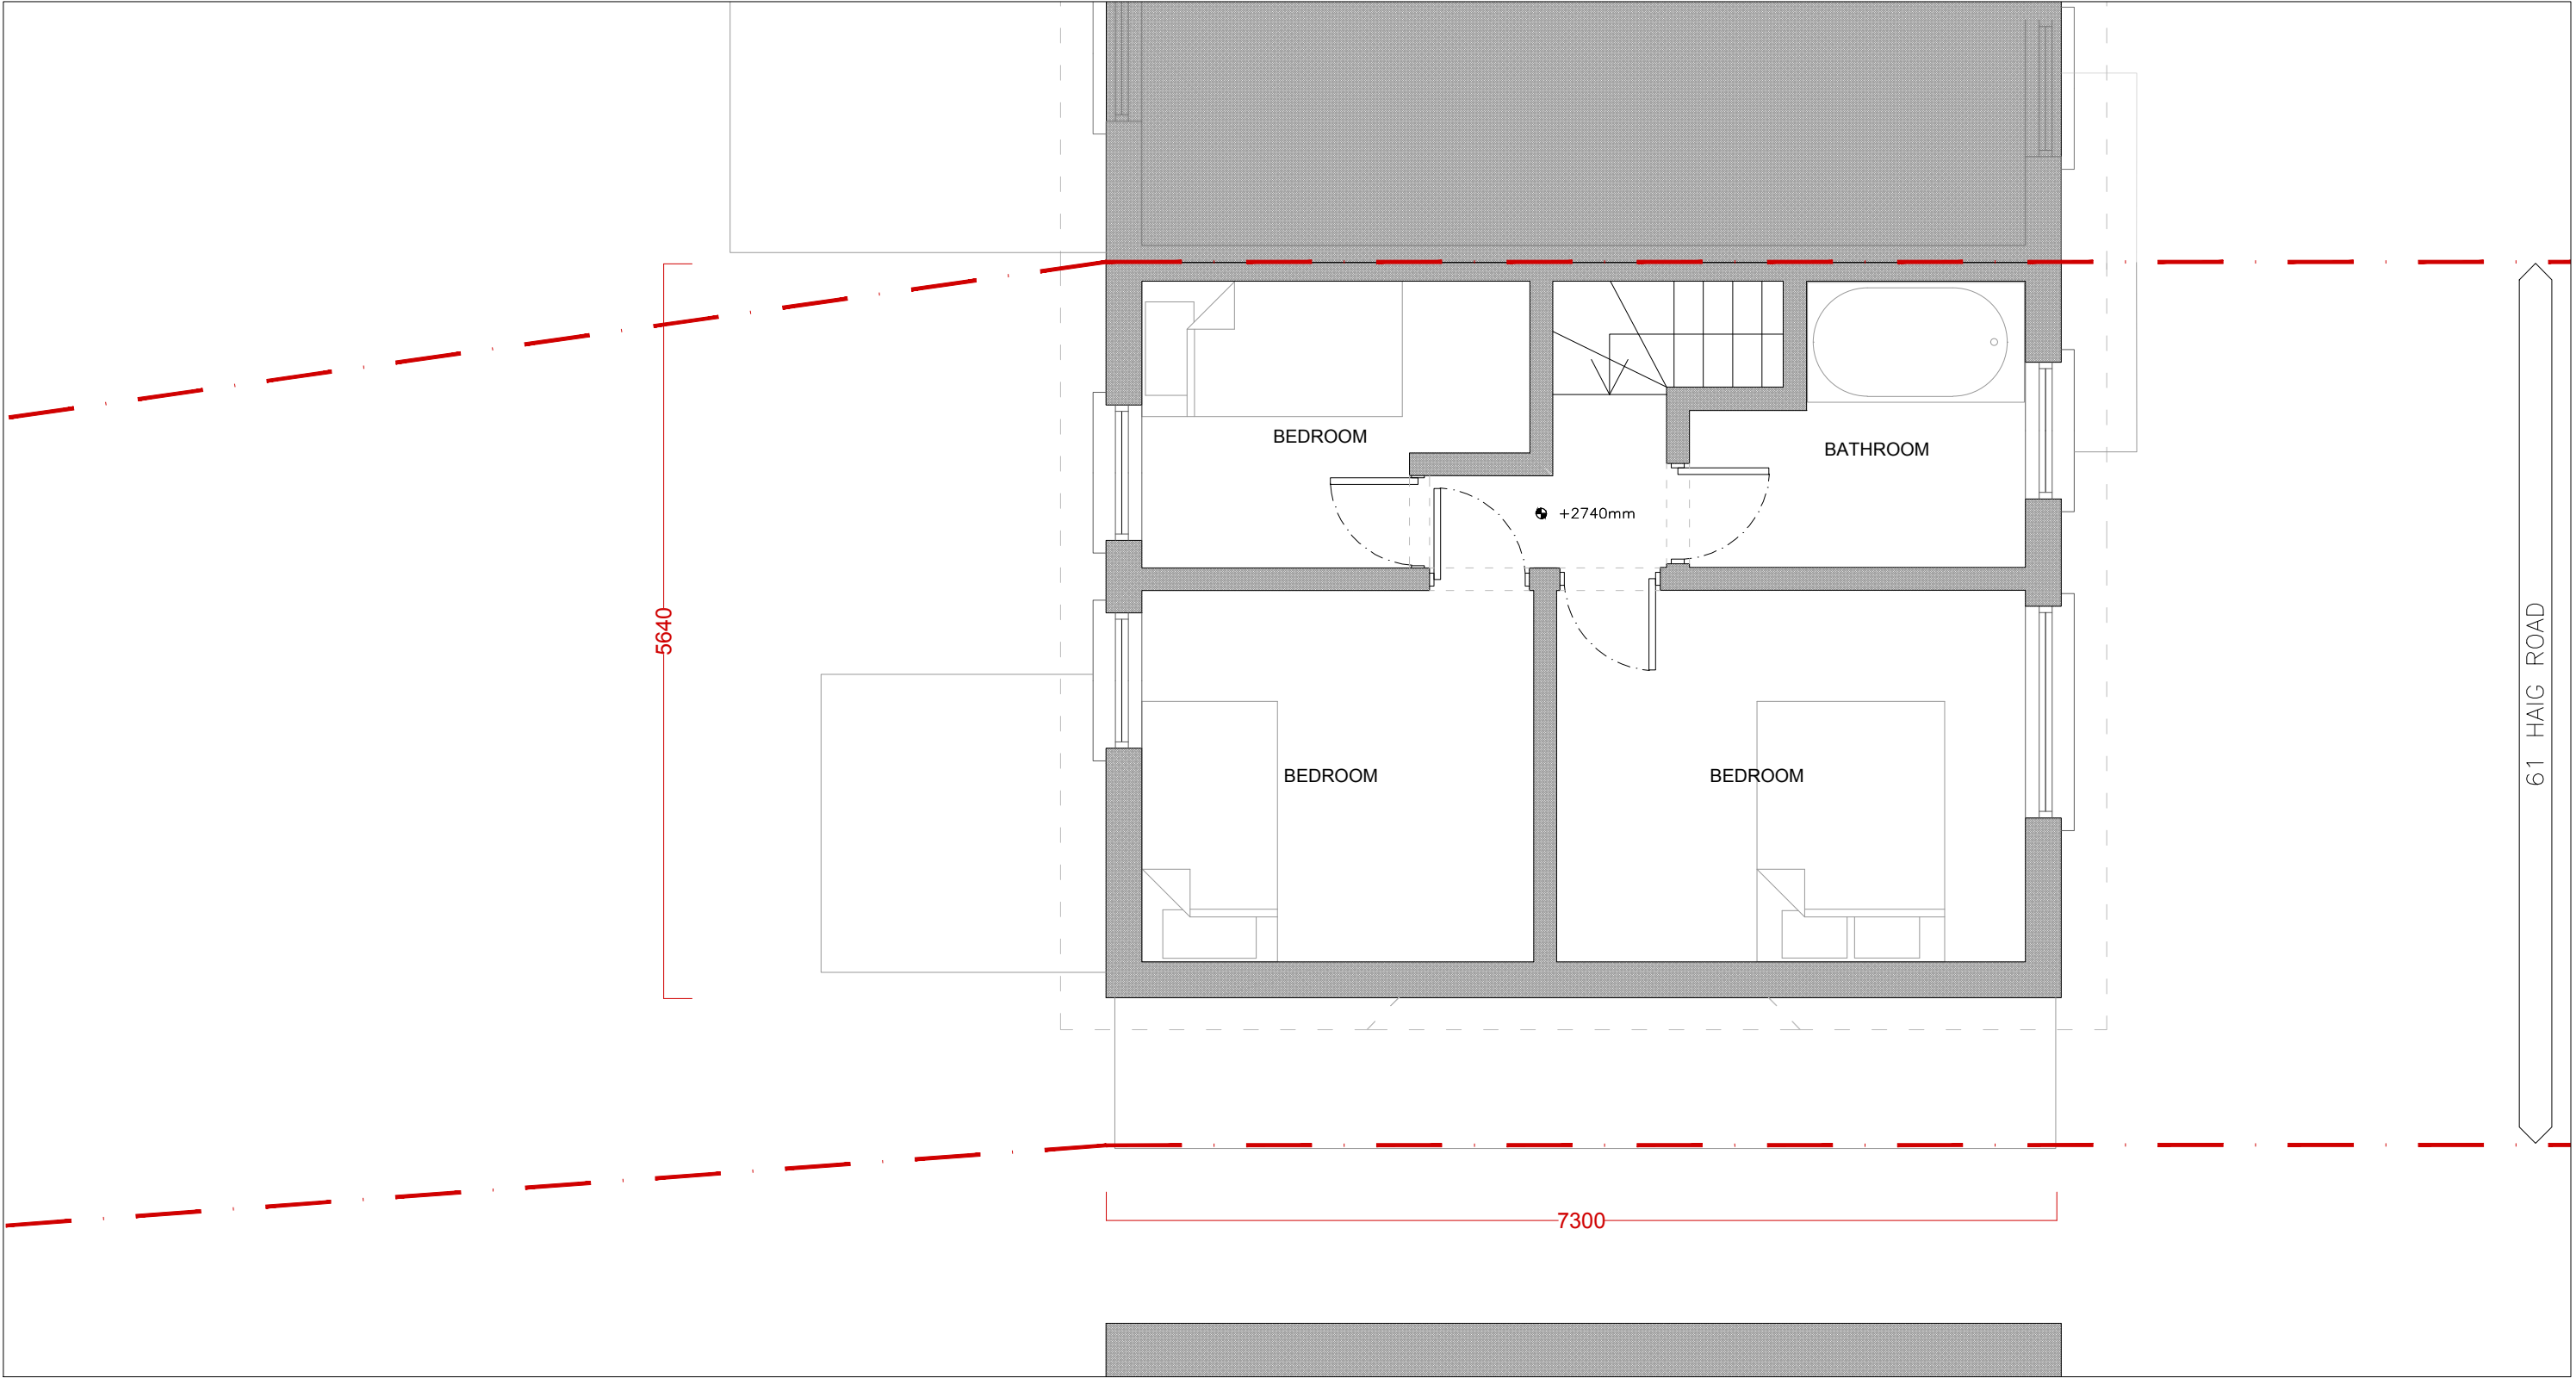


E-06 EXISTING FIRST FLOOR PLAN 1:50  
00

 


|                                                                                         |                                                      |          |      |
|-----------------------------------------------------------------------------------------|------------------------------------------------------|----------|------|
| DRAFT PLANNING DRAWINGS                                                                 |                                                      |          |      |
| <b>COHABIT</b> DESIGN COOPERATIVE                                                       |                                                      |          |      |
| 4 TWEEDDALE GROVE_ICKENHAM_UB108TT<br>t: +44(0)788 447 0033 e: cohabit.design@gmail.com |                                                      |          |      |
| PROJECT                                                                                 | 61 HAIG ROAD_UXBRIDGE<br>EXTENSION & LOFT CONVERSION |          |      |
| TITLE                                                                                   | EXISTING PLANS + ELEVATIONS                          |          |      |
| CLIENT                                                                                  | LEE & KATHLEEN MILLS                                 |          |      |
| DATE                                                                                    | MAR 2021                                             | DWG NO   | EX06 |
| SCALE                                                                                   | 1:50                                                 | REVISION | A    |

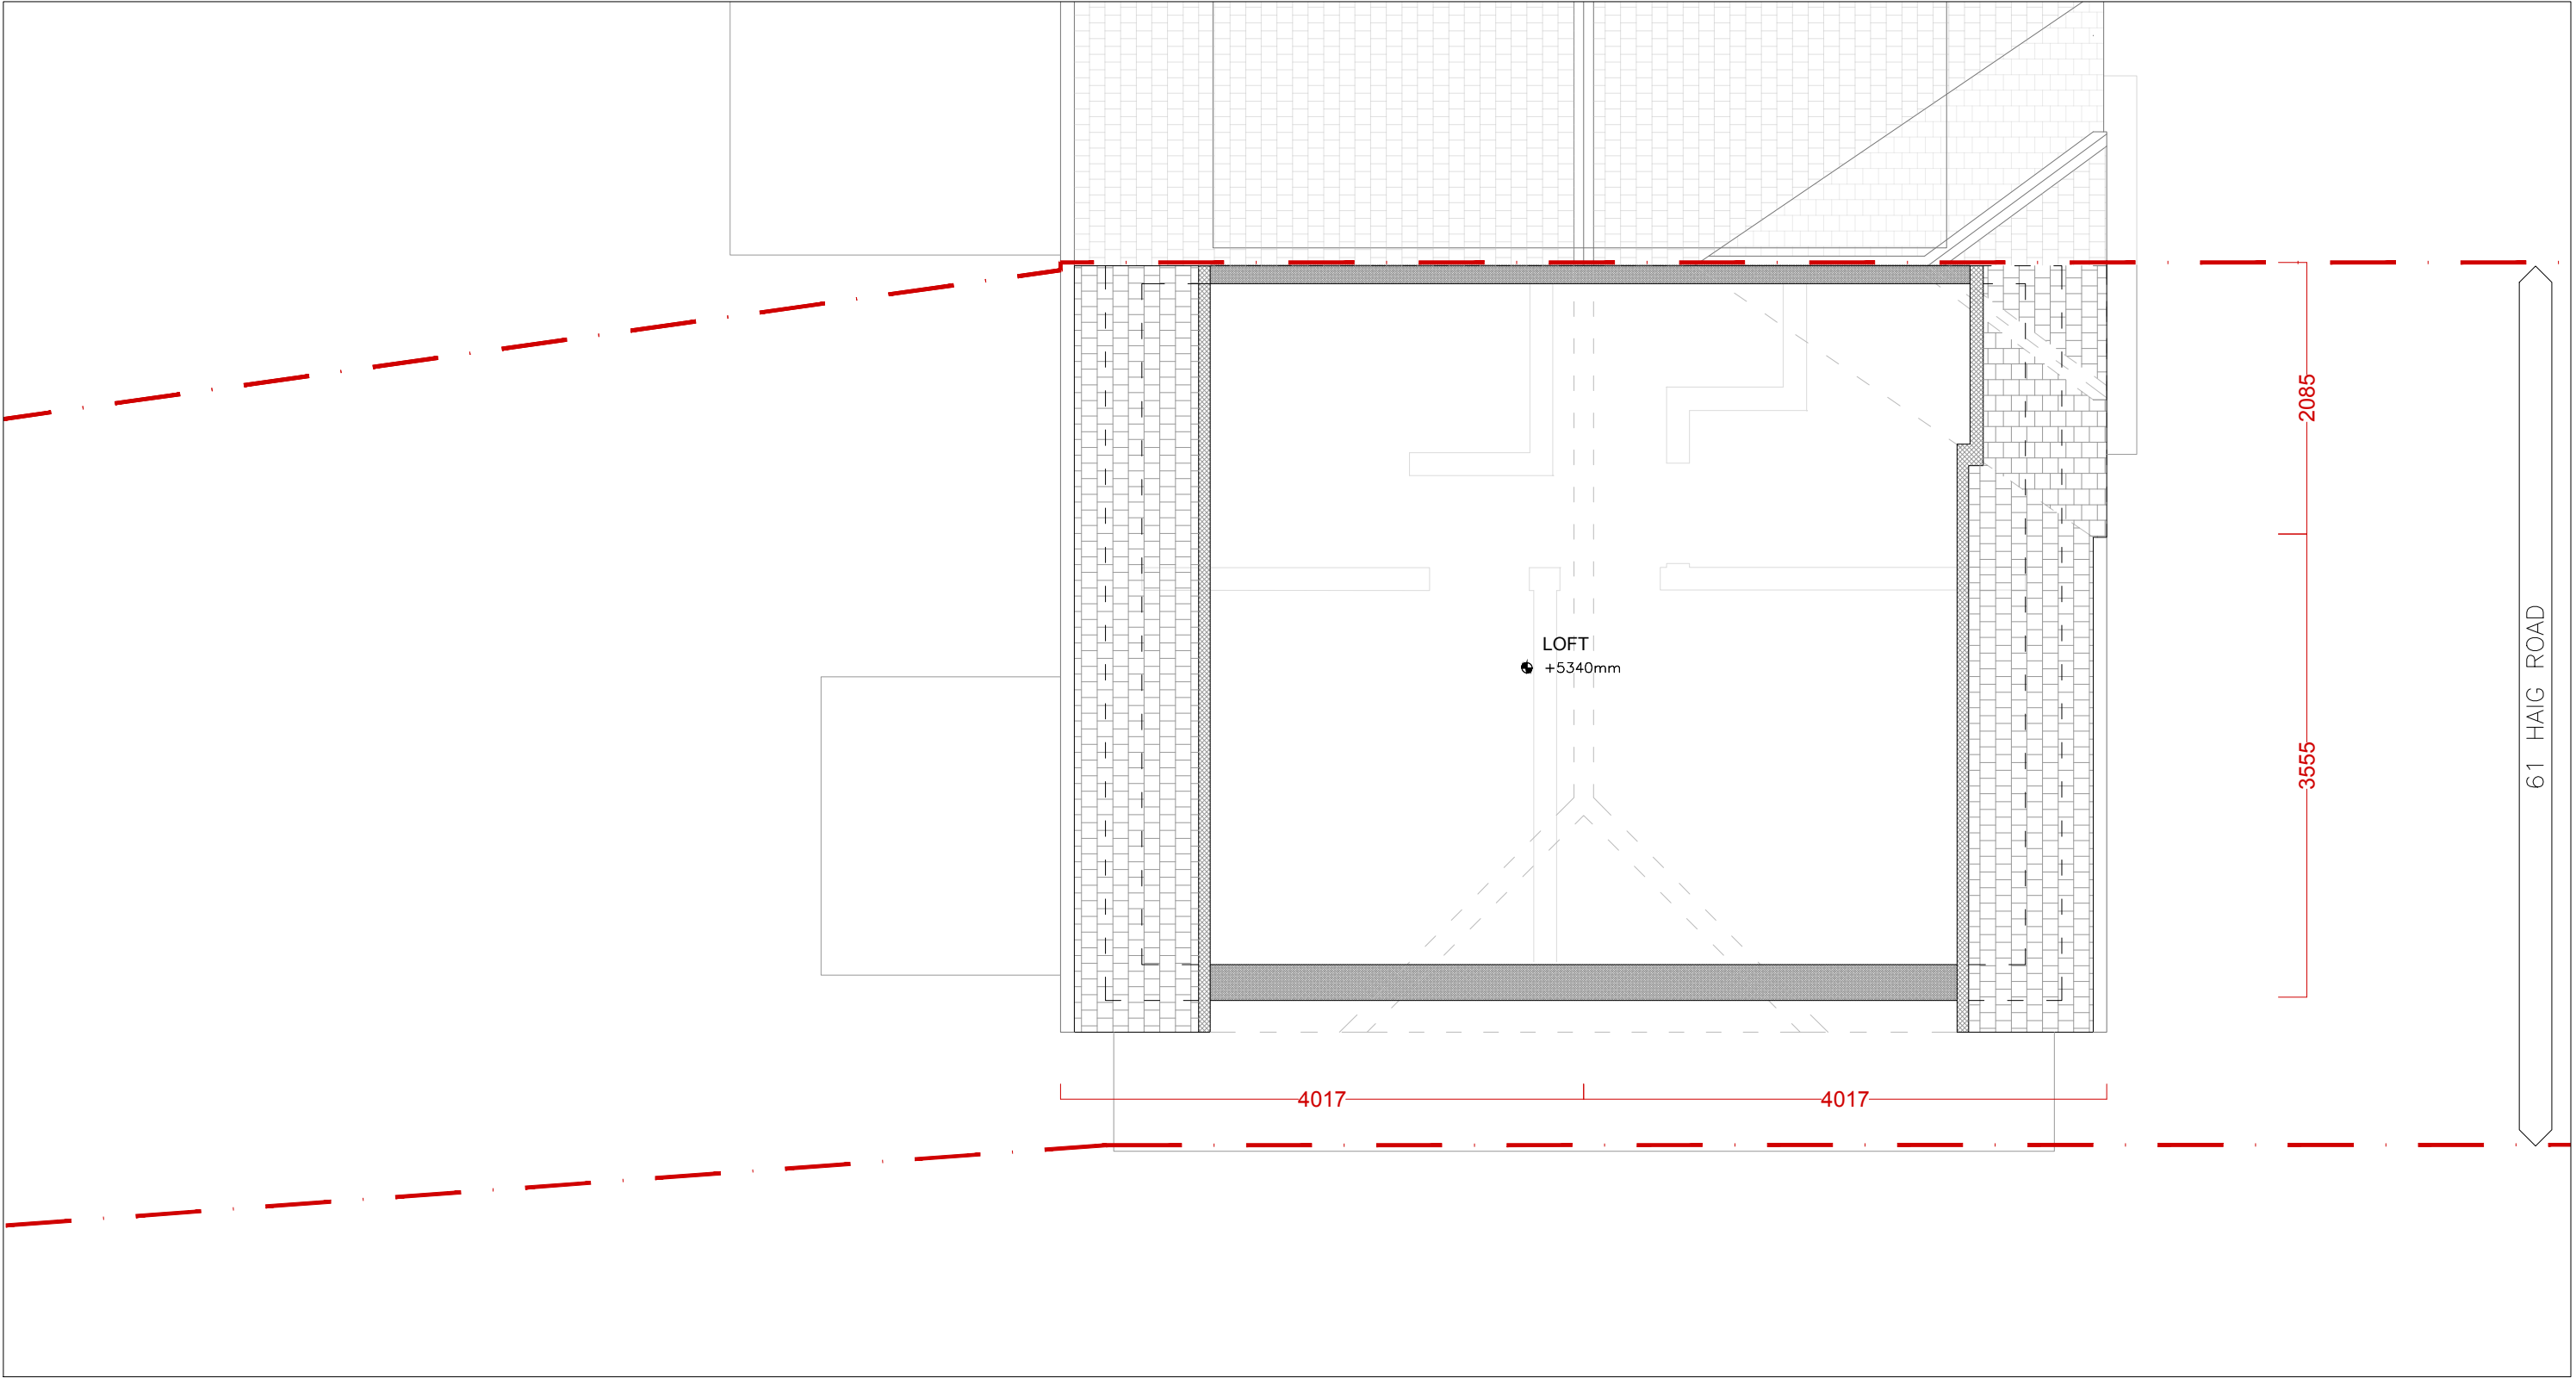


E-07 EXISTING LOFT PLAN 1:50  
00

 


|                                                                                         |                                                      |          |       |
|-----------------------------------------------------------------------------------------|------------------------------------------------------|----------|-------|
| DRAFT PLANNING DRAWINGS                                                                 |                                                      |          |       |
| <b>COHABIT</b> DESIGN COOPERATIVE                                                       |                                                      |          |       |
| 4 TWEEDDALE GROVE_ICKENHAM_UB108TT<br>t: +44(0)788 447 0033 e: cohabit.design@gmail.com |                                                      |          |       |
| PROJECT                                                                                 | 61 HAIG ROAD_UXBRIDGE<br>EXTENSION & LOFT CONVERSION |          |       |
| TITLE                                                                                   | EXISTING PLANS + ELEVATIONS                          |          |       |
| CLIENT                                                                                  | LEE & KATHLEEN MILLS                                 |          |       |
| DATE                                                                                    | MAR 2021                                             | DWG NO   | EX-07 |
| SCALE                                                                                   | 1:50                                                 | REVISION | A     |

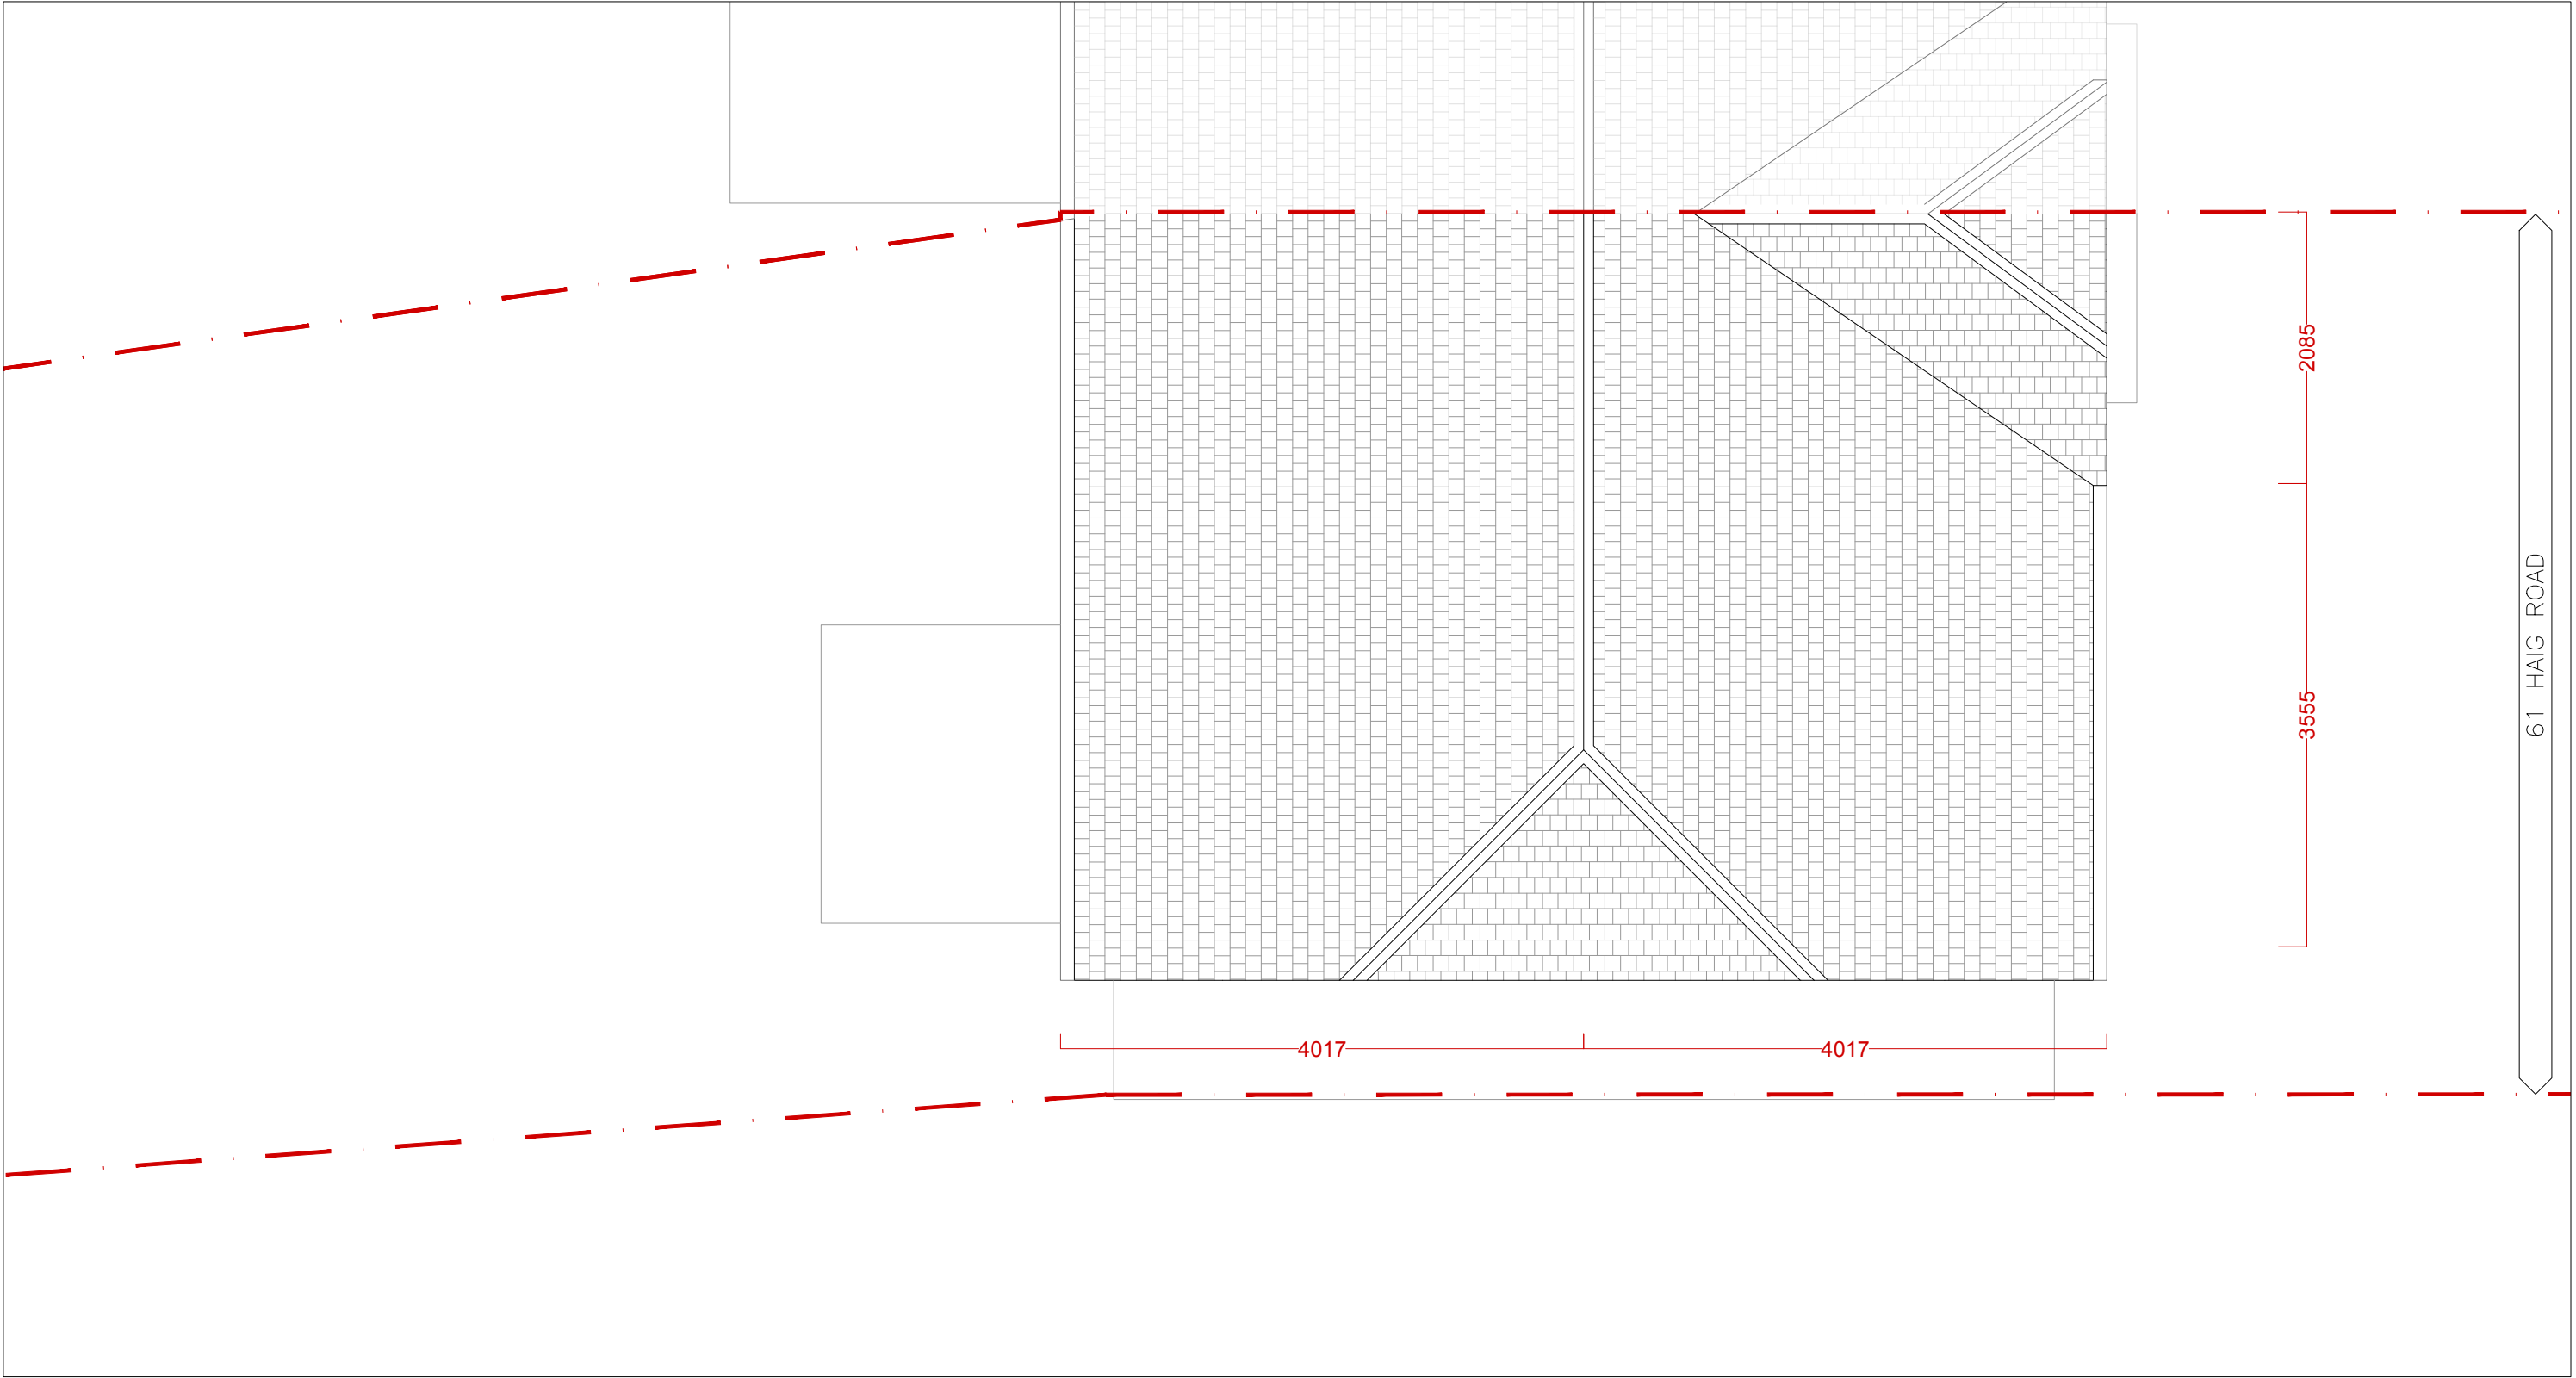

E-08 EXISTING ROOF PLAN 1:50  
00

 


|   |                                                      |          |      |
|---|------------------------------------------------------|----------|------|
| DRAFT PLANNING DRAWINGS   |                                                      |          |      |
| <div>COHABIT</div> <div>DESIGN COOPERATIVE</div> <div>4 TWEEDDALE GROVE_ICKENHAM_UB108TT<br/>t: +44(0)788 447 0033 e: cohabit.design@gmail.com</div> |                                                      |          |      |
| PROJECT   | 61 HAIG ROAD_UXBRIDGE<br>EXTENSION & LOFT CONVERSION |          |      |
| TITLE   | EXISTING PLANS + ELEVATIONS                          |          |      |
| CLIENT   | LEE & KATHLEEN MILLS                                 |          |      |
| DATE   | MAR 2021                                             | DWG NO   | EX08 |
| SCALE   | 1:50                                                 | REVISION | A    |

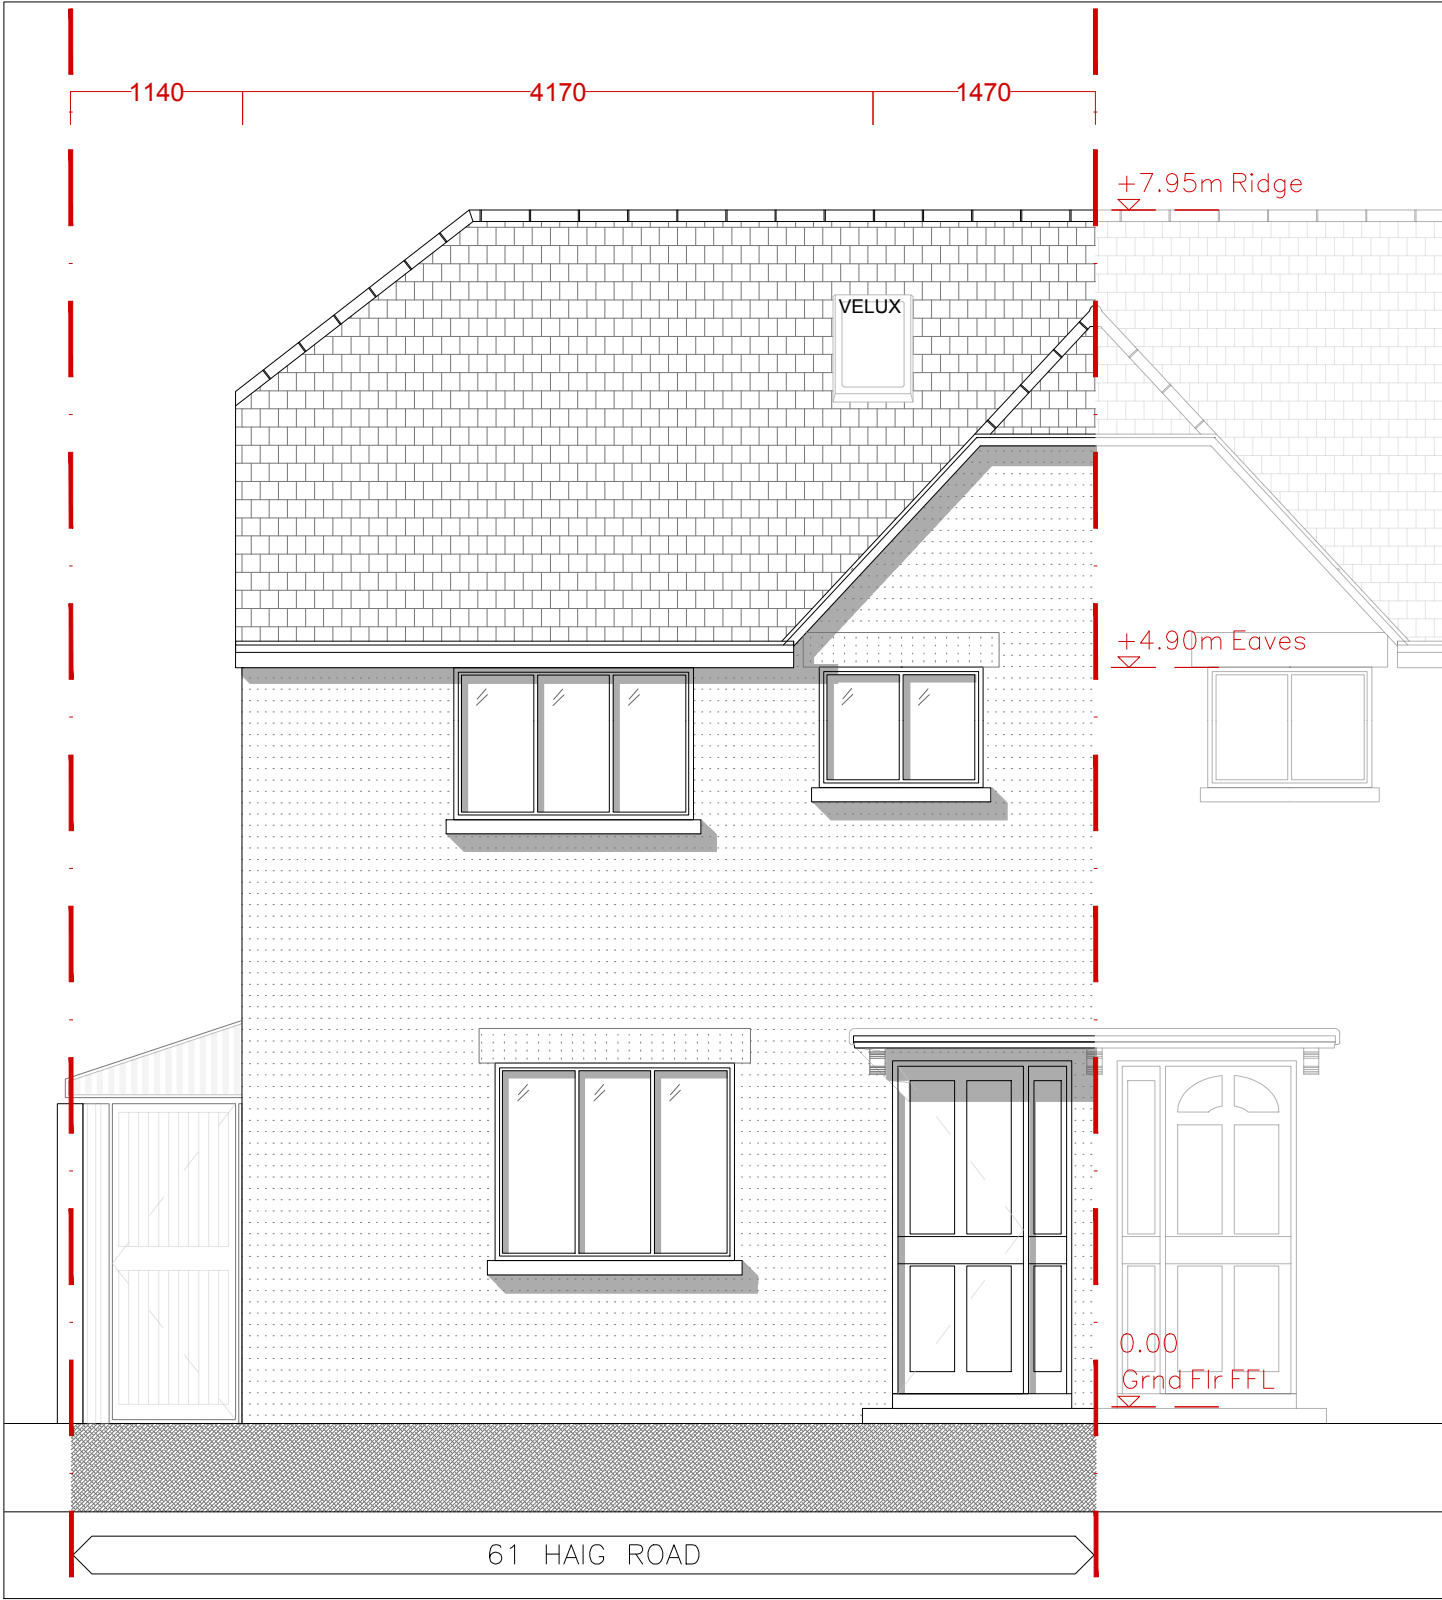


P-01 PROPOSED FRONT ELEV 1:50  
A


P-02 PROPOSED REAR ELEV 1:50  
A

 

|                                                                                         |                                                      |          |                     |
|-----------------------------------------------------------------------------------------|------------------------------------------------------|----------|---------------------|
| DRAFT PLANNING DRAWINGS                                                                 |                                                      |          |                     |
| <b>COHABIT</b> DESIGN COOPERATIVE                                                       |                                                      |          |                     |
| 4 TWEEDDALE GROVE_ICKENHAM_UB108TT<br>t: +44(0)788 447 0033 e: cohabit.design@gmail.com |                                                      |          |                     |
| PROJECT                                                                                 | 61 HAIG ROAD_UXBRIDGE<br>EXTENSION & LOFT CONVERSION |          |                     |
| TITLE                                                                                   | PROPOSED PLANS + ELEVATIONS                          |          |                     |
| CLIENT                                                                                  | LEE & KATHLEEN MILLS                                 |          |                     |
| DATE                                                                                    | MAR 2021                                             | DWG NO   | PR02-01A + PR02-02A |
| SCALE                                                                                   | 1:50                                                 | REVISION | A                   |

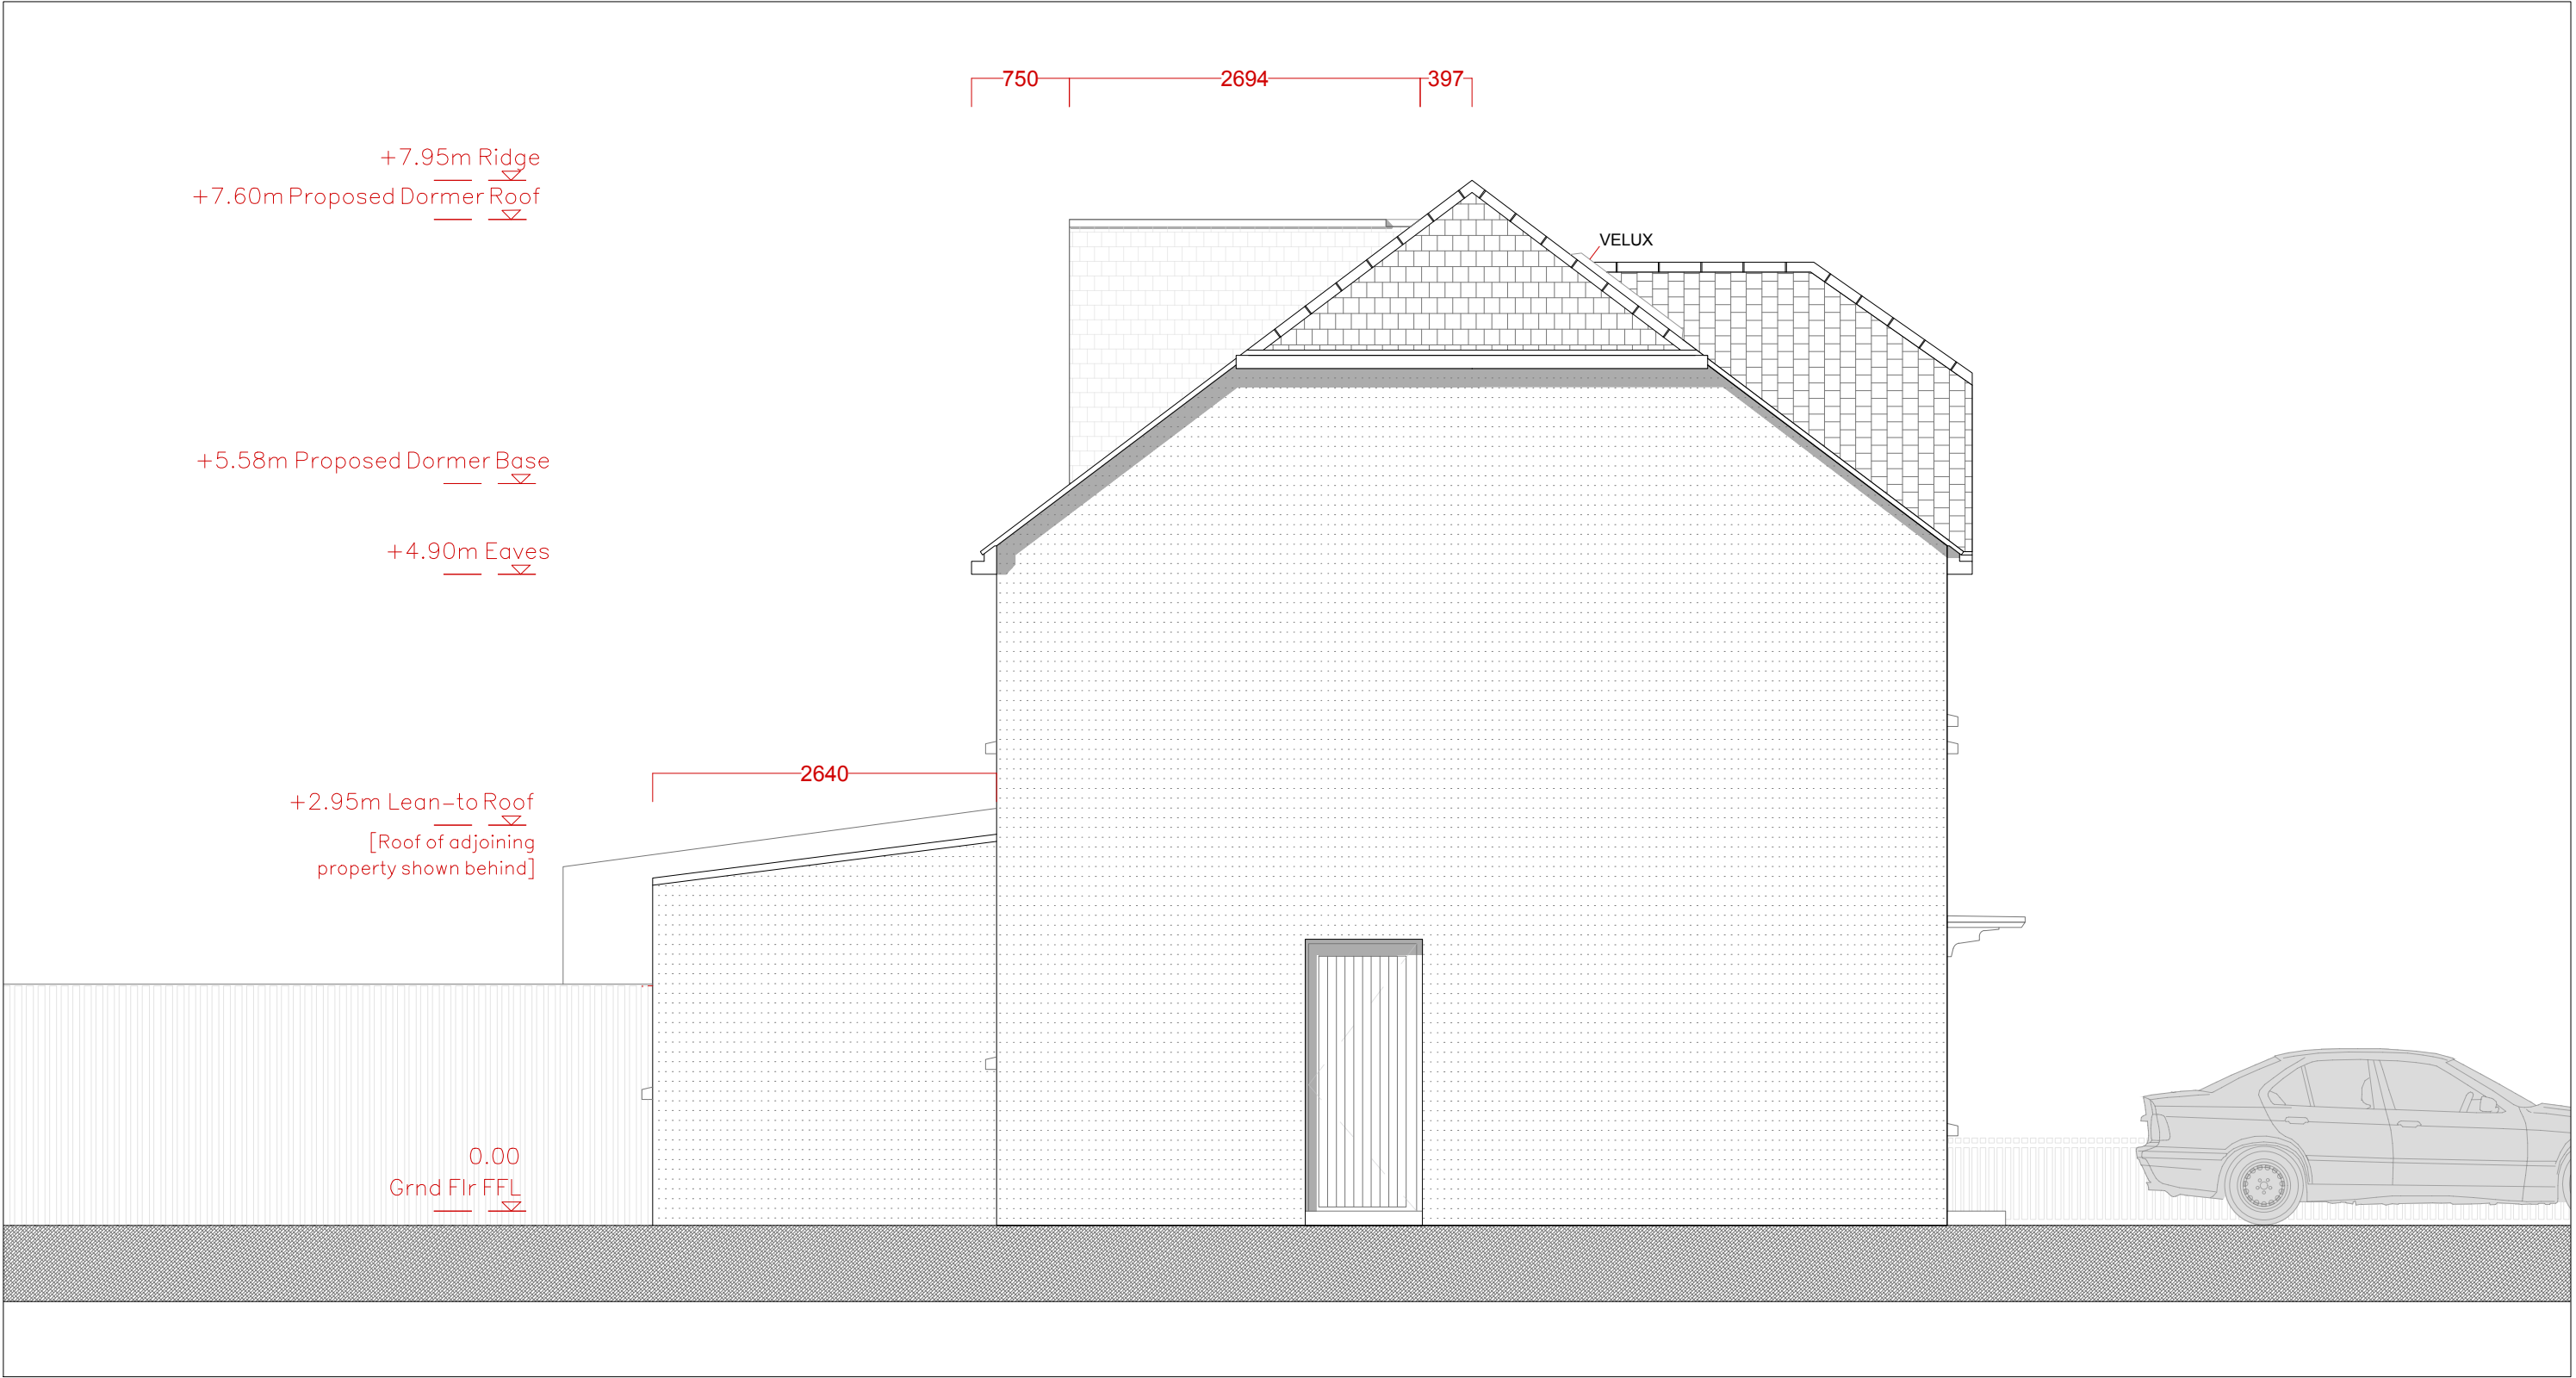

P-03 PROPOSED SIDE [EAST] ELEV 1:50  
A

 

DRAFT PLANNING DRAWINGS

**COHABIT** DESIGN COOPERATIVE

4 TWEEDDALE GROVE, JCKENHAM, UB108TT  
t: +44(0)788 447 0033 e: cohabit.design@gmail.com


PROJECT 61 HAIG ROAD, UXBRIDGE  
EXTENSION & LOFT CONVERSION

TITLE PROPOSED PLANS + ELEVATIONS

CLIENT LEE & KATHLEEN MILLS


DATE MAR 2021 DWG NO PR02-03

SCALE 1:50 REVISION A

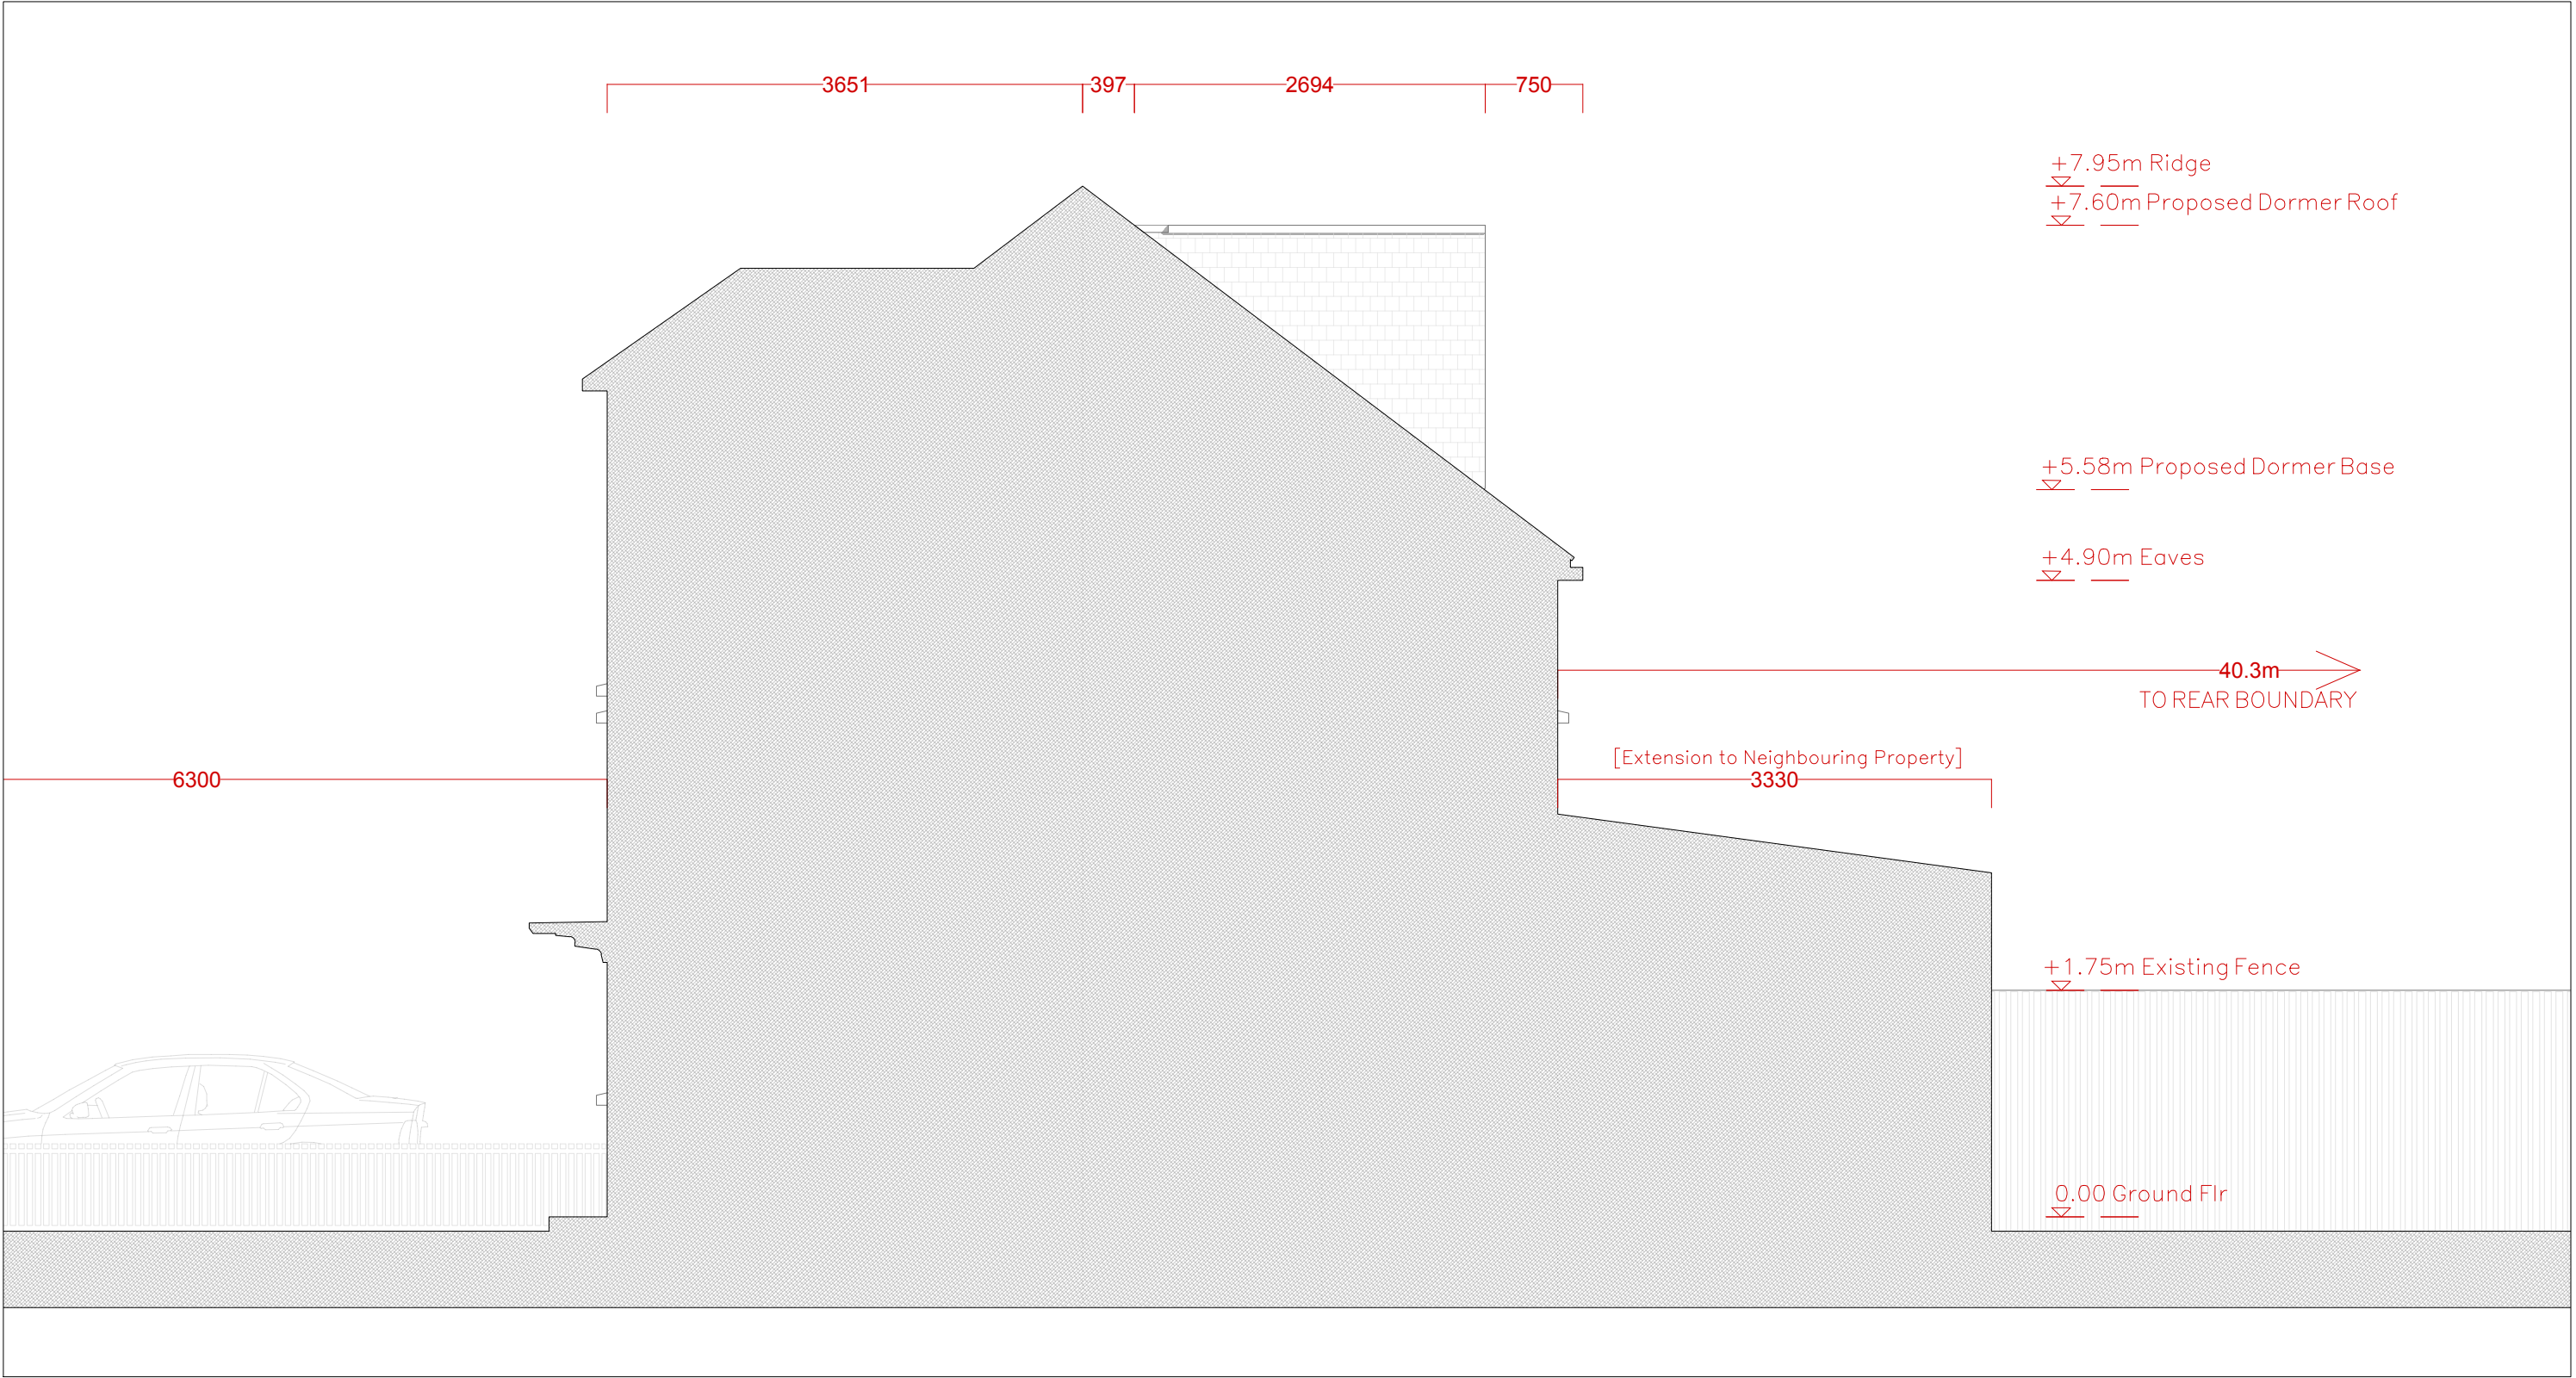


P-04  
A


PROPOSED SILHOUETTE FROM ADJOINING PROPERTY 1:50

 


|                                                                                         |                                                      |          |         |
|-----------------------------------------------------------------------------------------|------------------------------------------------------|----------|---------|
| DRAFT PLANNING DRAWINGS                                                                 |                                                      |          |         |
| <div>COHABIT</div> <div>DESIGN COOPERATIVE</div>                                        |                                                      |          |         |
| 4 TWEEDDALE GROVE_ICKENHAM_UB108TT<br>t: +44(0)788 447 0033 e: cohabit.design@gmail.com |                                                      |          |         |
| PROJECT                                                                                 | 61 HAIG ROAD_UXBRIDGE<br>EXTENSION & LOFT CONVERSION |          |         |
| TITLE                                                                                   | PROPOSED PLANS + ELEVATIONS                          |          |         |
| CLIENT                                                                                  | LEE & KATHLEEN MILLS                                 |          |         |
| DATE                                                                                    | MAR 2021                                             | DWG NO   | PR02-04 |
| SCALE                                                                                   | 1:50                                                 | REVISION | A       |

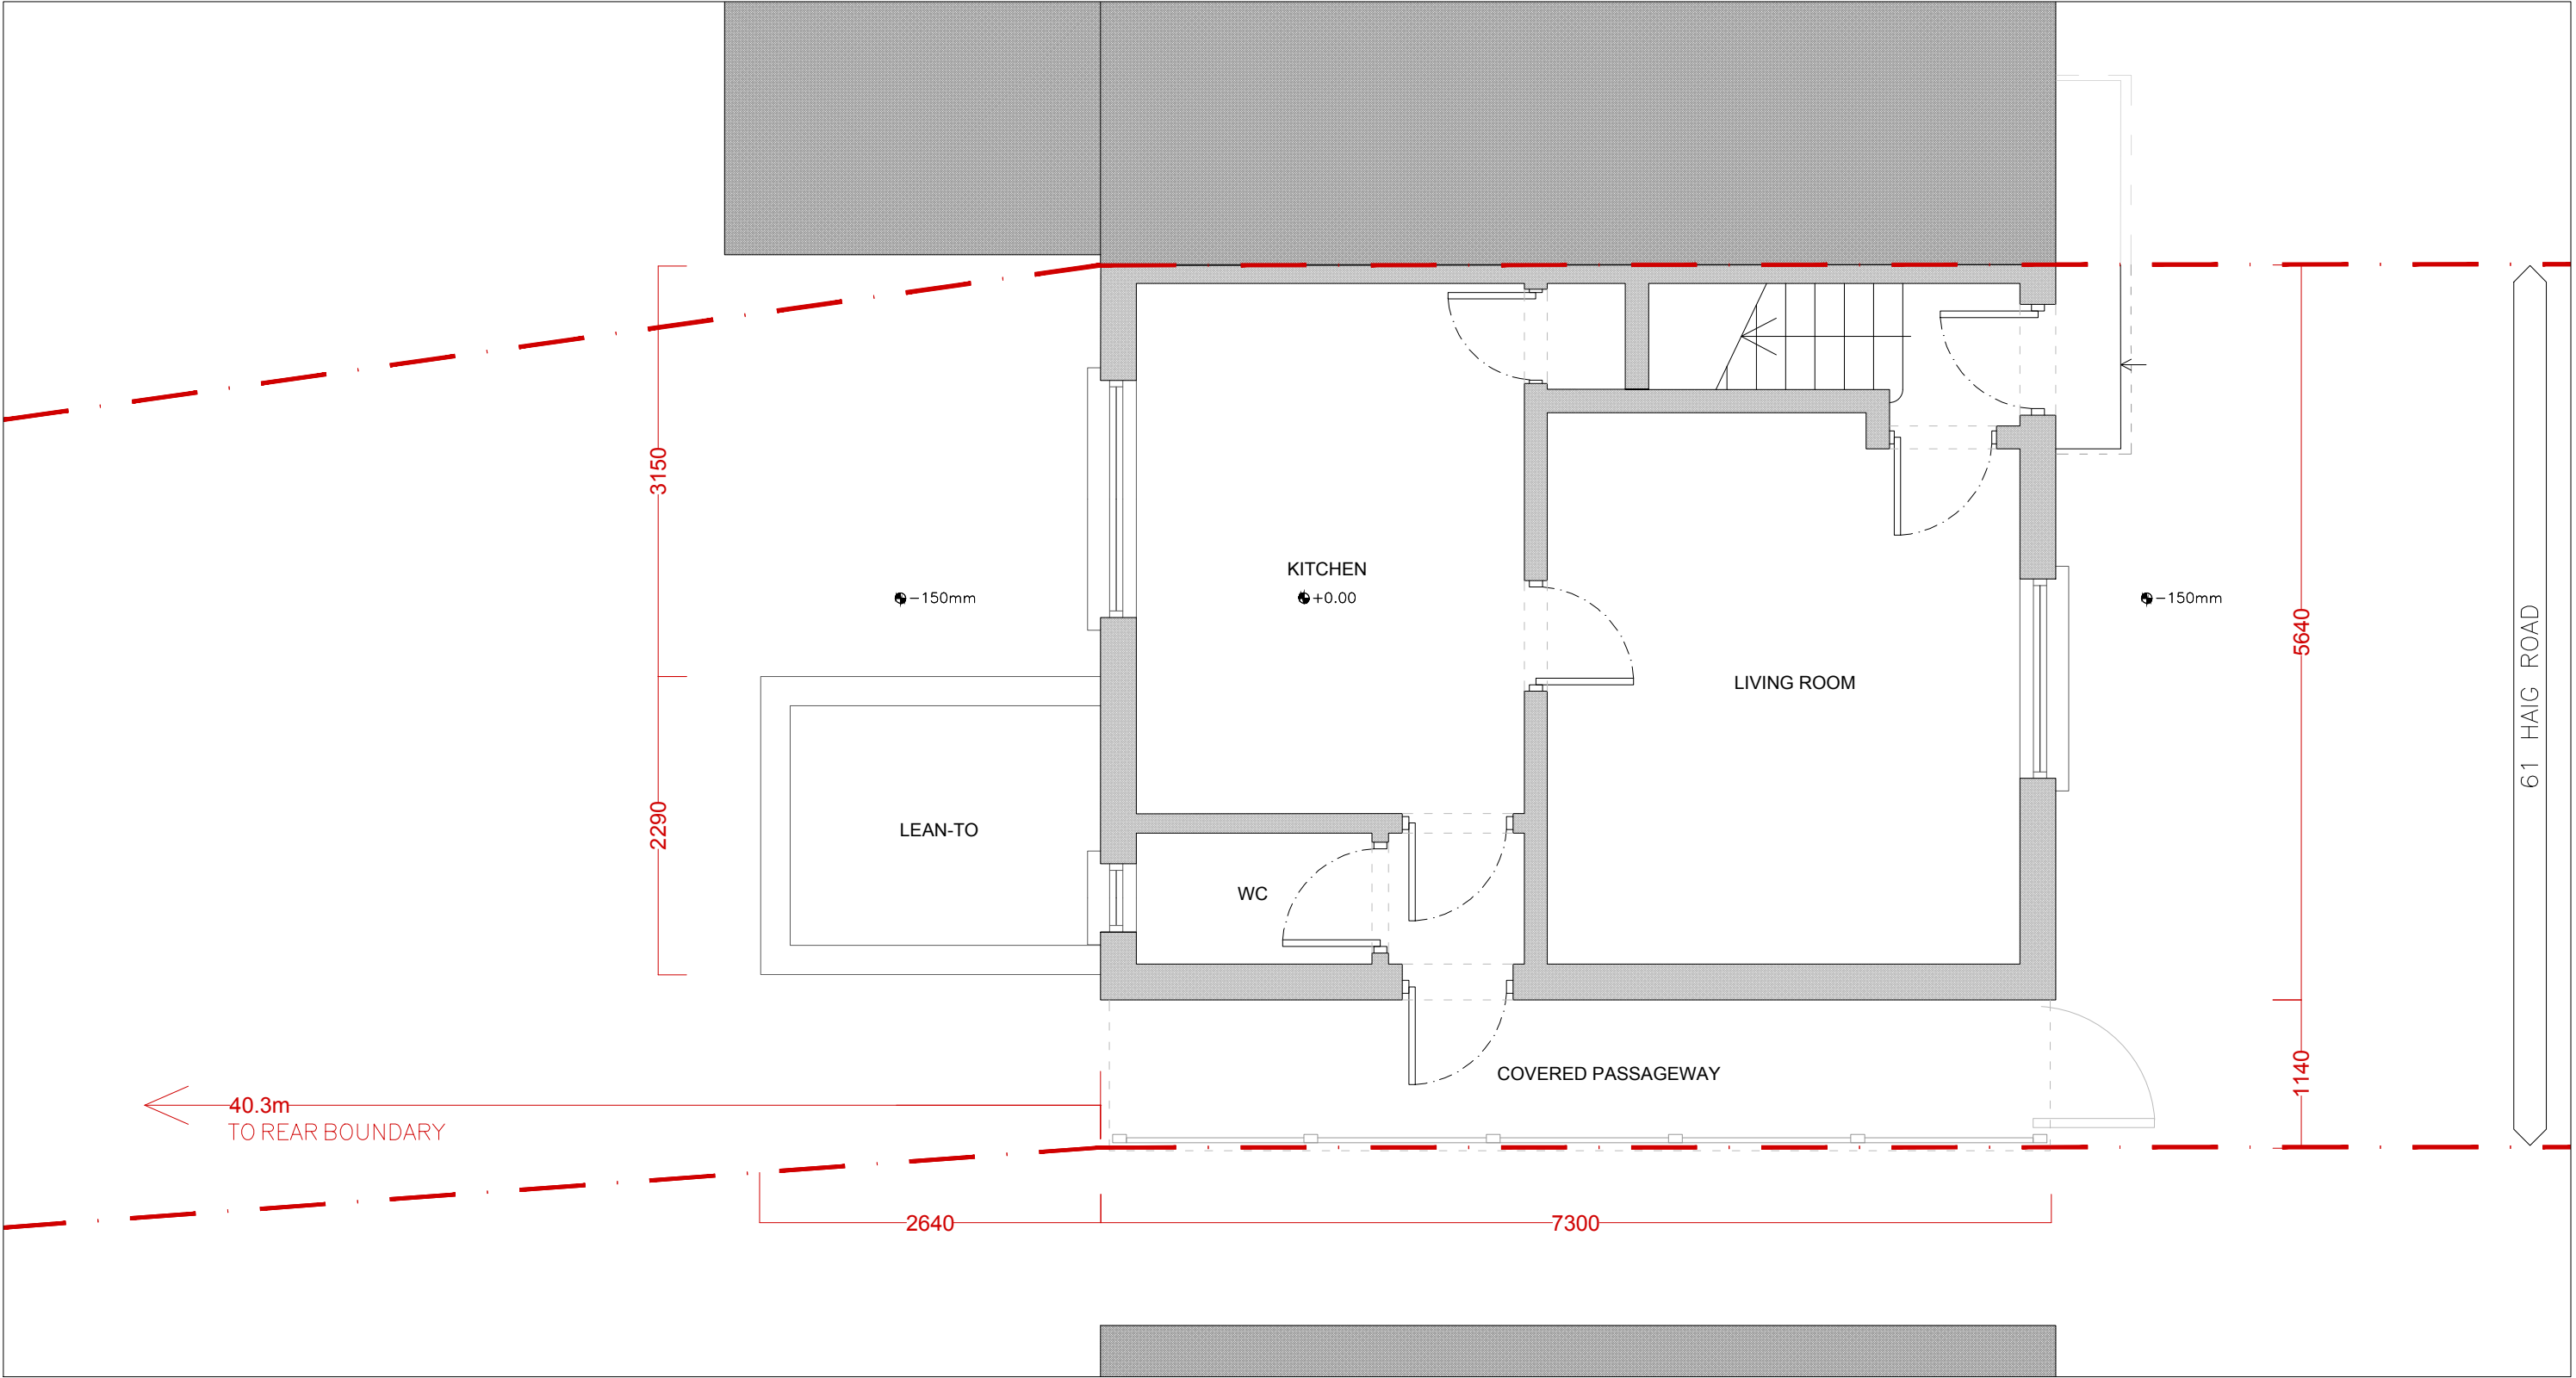


P-05 PROPOSED GROUND FLOOR PLAN  
00 [unchanged]

 


|                                                                                         |                                                      |          |         |
|-----------------------------------------------------------------------------------------|------------------------------------------------------|----------|---------|
| DRAFT PLANNING DRAWINGS                                                                 |                                                      |          |         |
| <b>COHABIT</b> DESIGN COOPERATIVE                                                       |                                                      |          |         |
| 4 TWEEDDALE GROVE_JCKENHAM_UB108TT<br>t: +44(0)788 447 0033 e: cohabit.design@gmail.com |                                                      |          |         |
| PROJECT                                                                                 | 61 HAIG ROAD_UXBRIDGE<br>EXTENSION & LOFT CONVERSION |          |         |
| TITLE                                                                                   | PROPOSED PLANS + ELEVATIONS                          |          |         |
| CLIENT                                                                                  | LEE & KATHLEEN MILLS                                 |          |         |
| DATE                                                                                    | MAR 2021                                             | DWG NO   | PR02-05 |
| SCALE                                                                                   | 1:50                                                 | REVISION | A       |

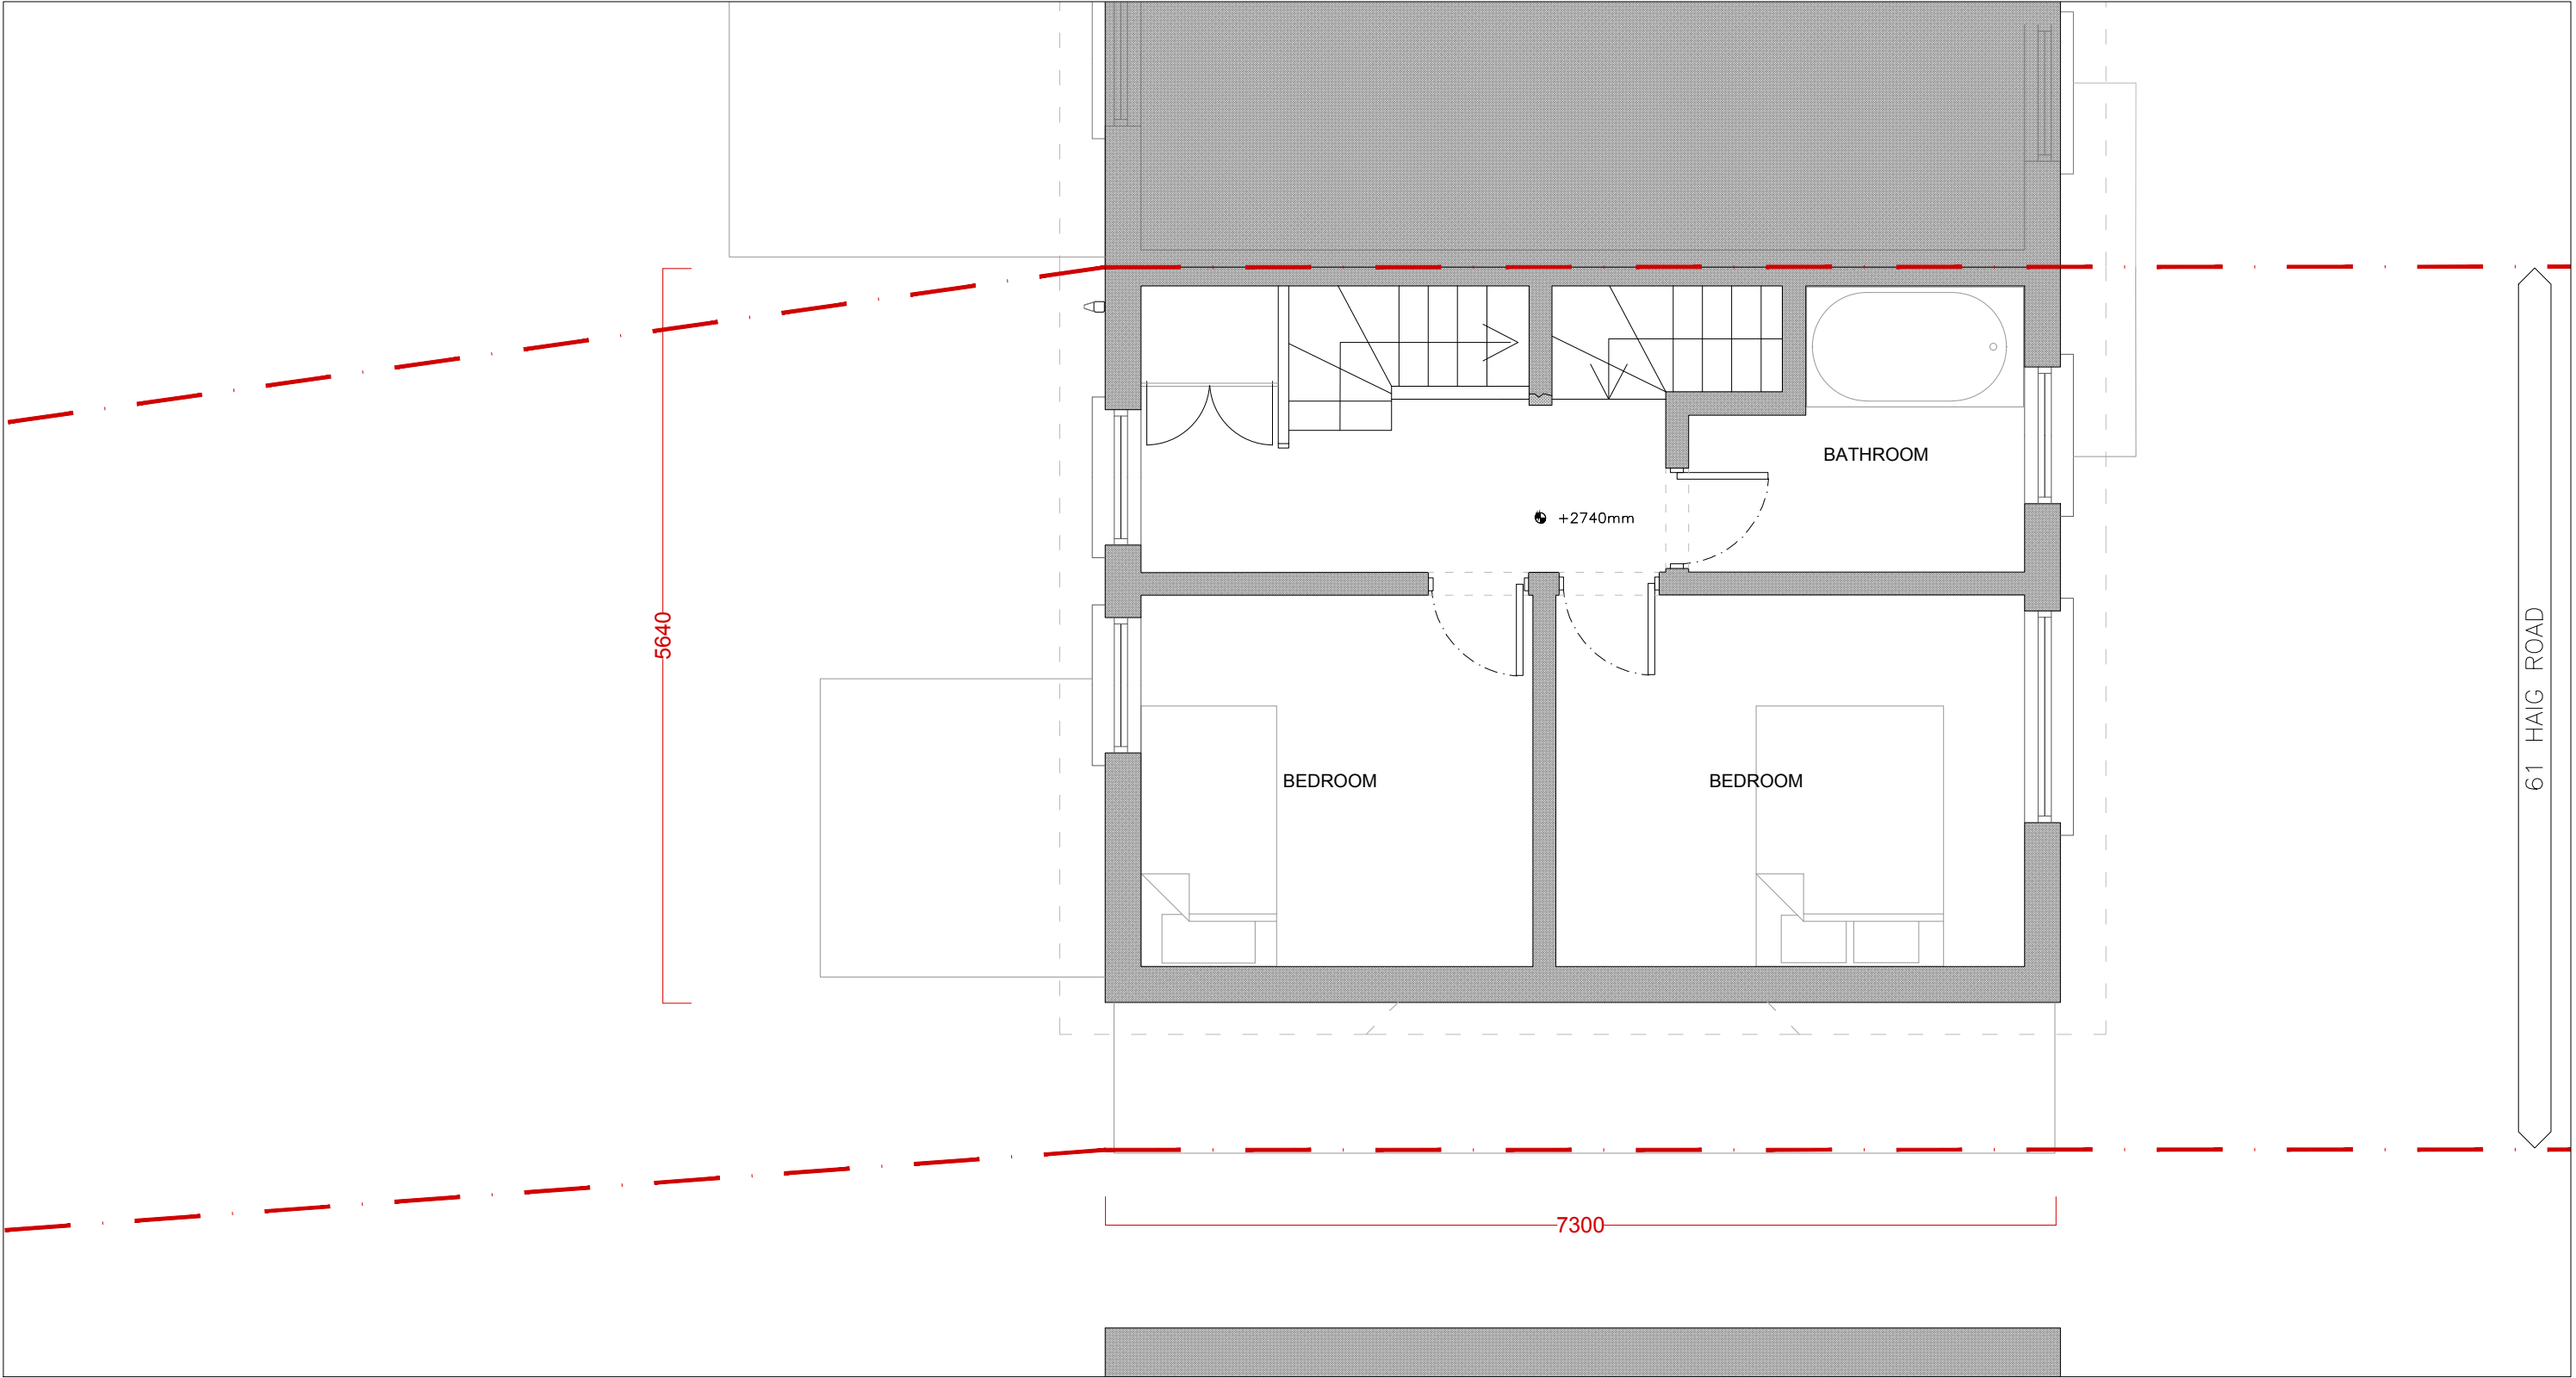


P-06 PROPOSED FIRST FLOOR PLAN  
A

 

|                                                                                         |                                                      |          |         |
|-----------------------------------------------------------------------------------------|------------------------------------------------------|----------|---------|
| DRAFT PLANNING DRAWINGS                                                                 |                                                      |          |         |
| <b>COHABIT</b> DESIGN COOPERATIVE                                                       |                                                      |          |         |
| 4 TWEEDDALE GROVE_ICKENHAM_UB108TT<br>t: +44(0)788 447 0033 e: cohabit.design@gmail.com |                                                      |          |         |
| PROJECT                                                                                 | 61 HAIG ROAD_UXBRIDGE<br>EXTENSION & LOFT CONVERSION |          |         |
| TITLE                                                                                   | PROPOSED PLANS + ELEVATIONS                          |          |         |
| CLIENT                                                                                  | LEE & KATHLEEN MILLS                                 |          |         |
| DATE                                                                                    | MAR 2021                                             | DWG NO   | PR02-06 |
| SCALE                                                                                   | 1:50                                                 | REVISION | A       |

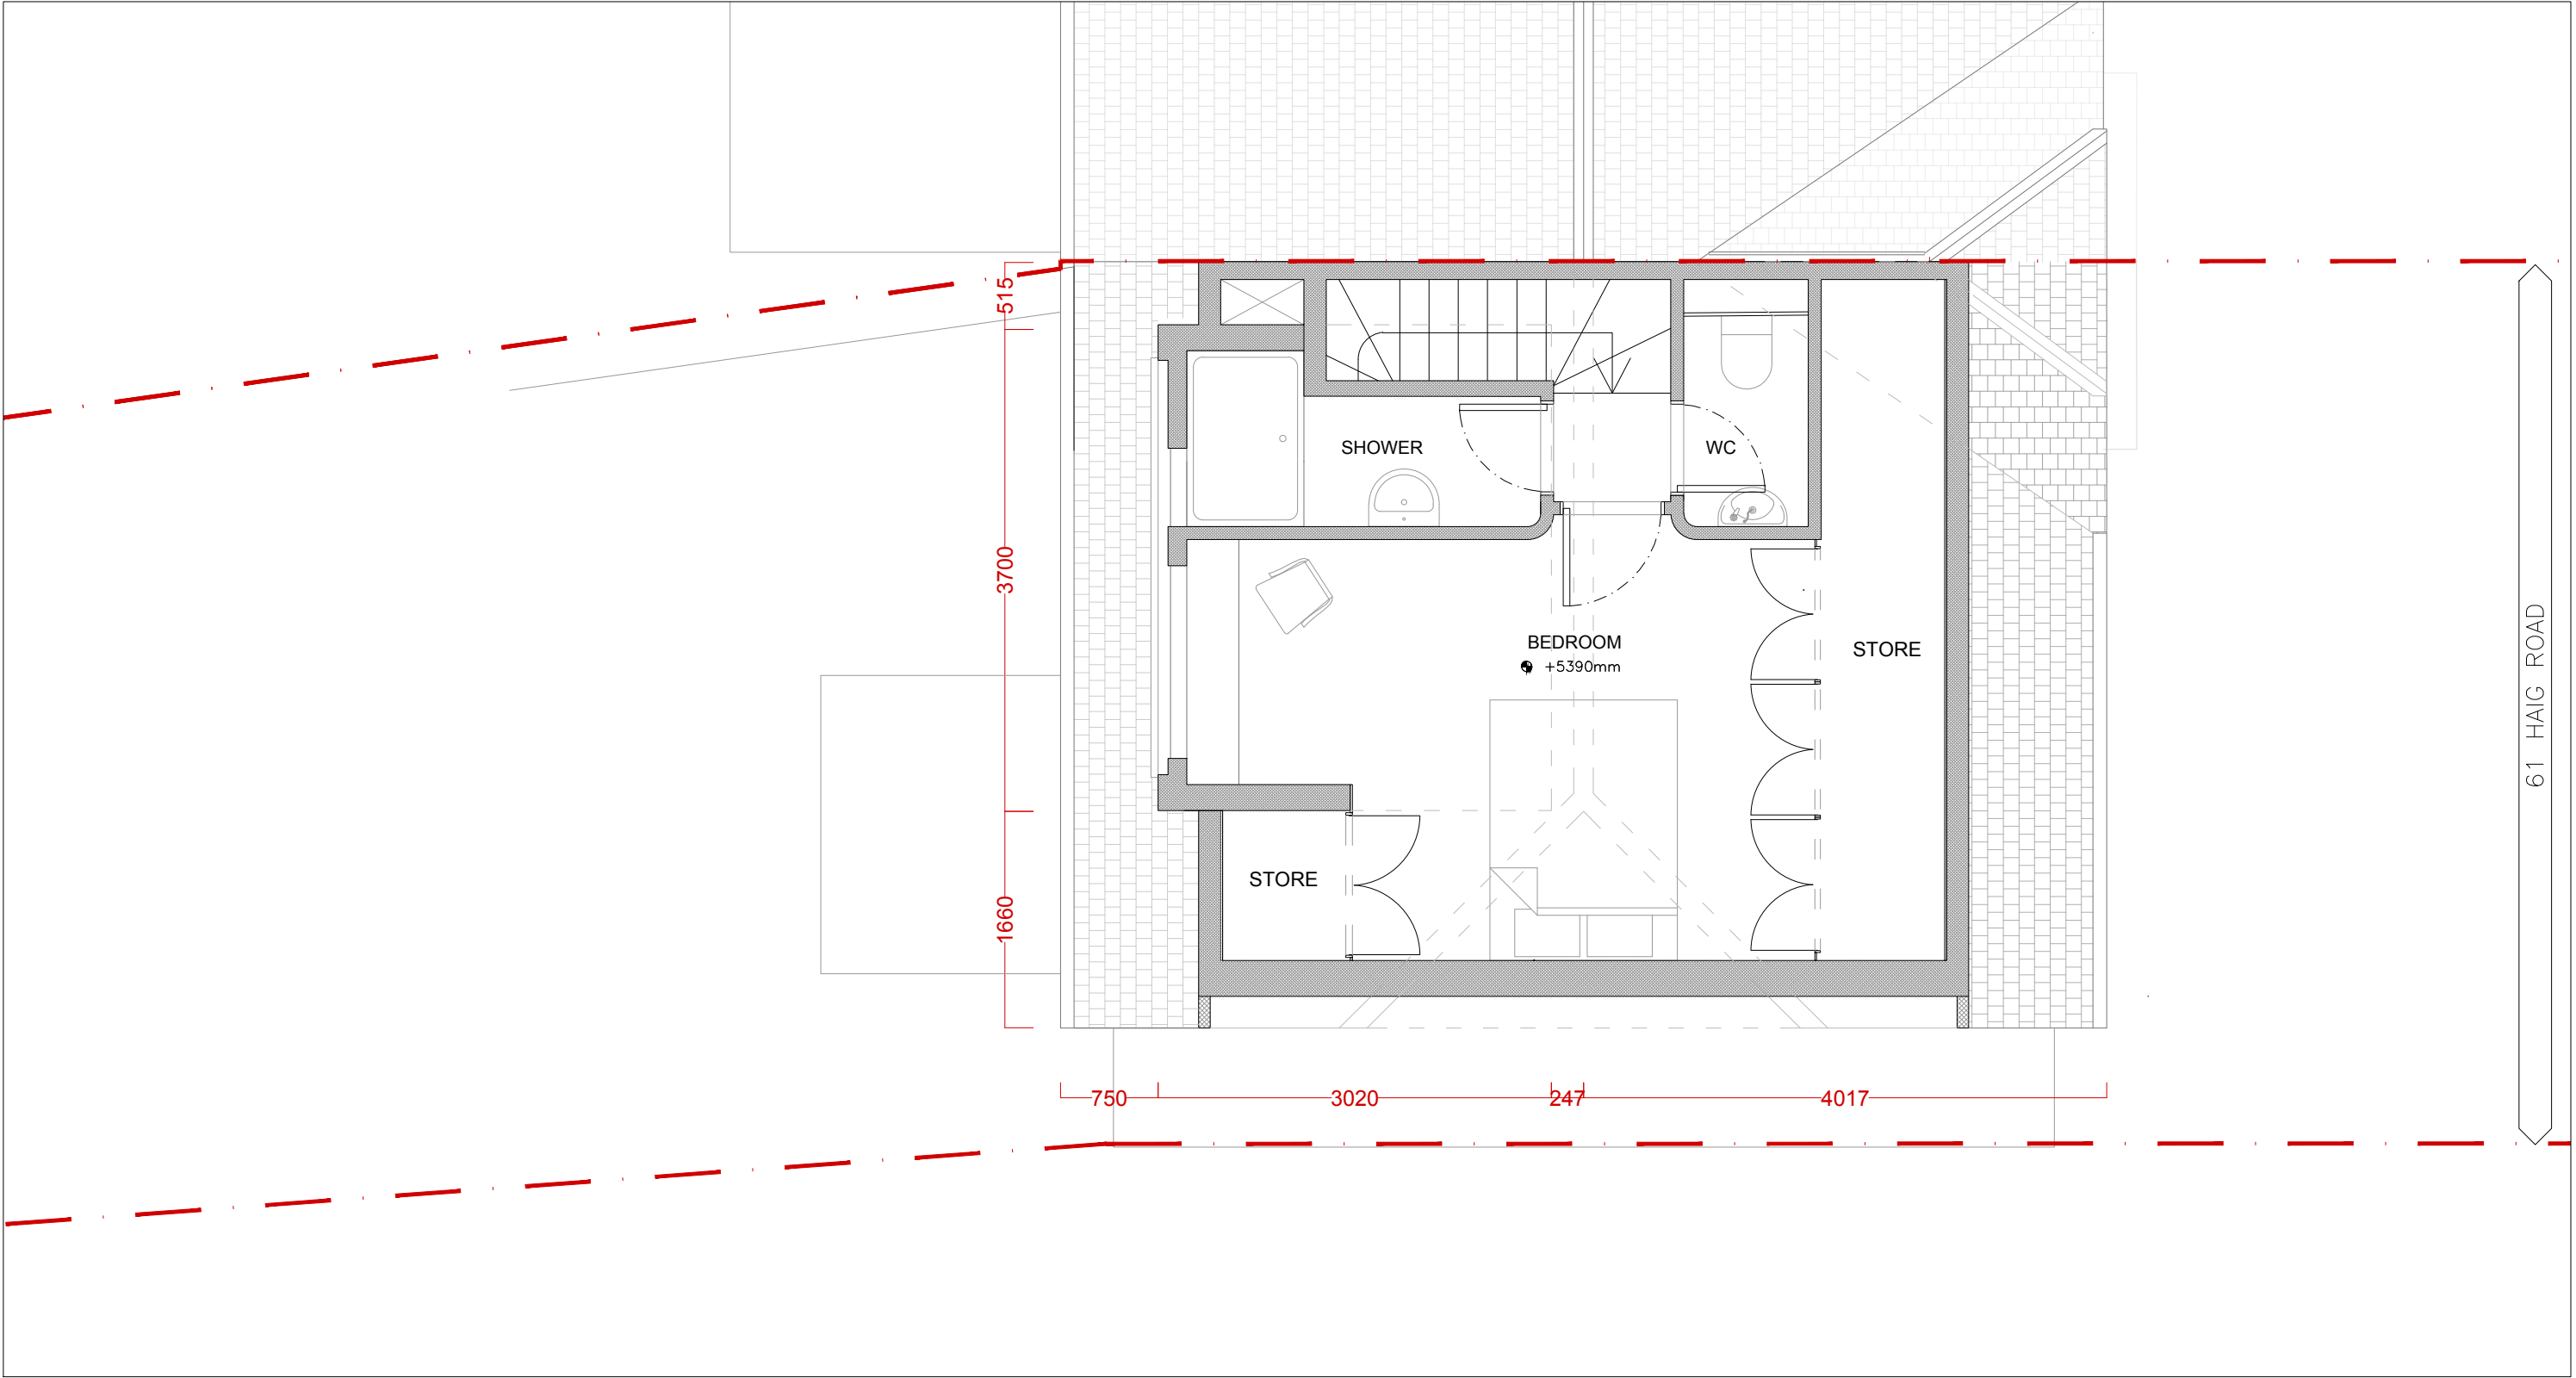

P-07 PROPOSED LOFT PLAN 1:50  
A

 

|                                                                                         |                                                      |          |         |
|-----------------------------------------------------------------------------------------|------------------------------------------------------|----------|---------|
| DRAFT PLANNING DRAWINGS                                                                 |                                                      |          |         |
| <b>COHABIT</b> DESIGN COOPERATIVE                                                       |                                                      |          |         |
| 4 TWEEDDALE GROVE_ICKENHAM_UB108TT<br>t: +44(0)788 447 0033 e: cohabit.design@gmail.com |                                                      |          |         |
| PROJECT                                                                                 | 61 HAIG ROAD_UXBRIDGE<br>EXTENSION & LOFT CONVERSION |          |         |
| TITLE                                                                                   | PROPOSED PLANS + ELEVATIONS                          |          |         |
| CLIENT                                                                                  | LEE & KATHLEEN MILLS                                 |          |         |
| DATE                                                                                    | MAR 2021                                             | DWG NO   | PR02-07 |
| SCALE                                                                                   | 1:50                                                 | REVISION | A       |

