



SITE LOCATION

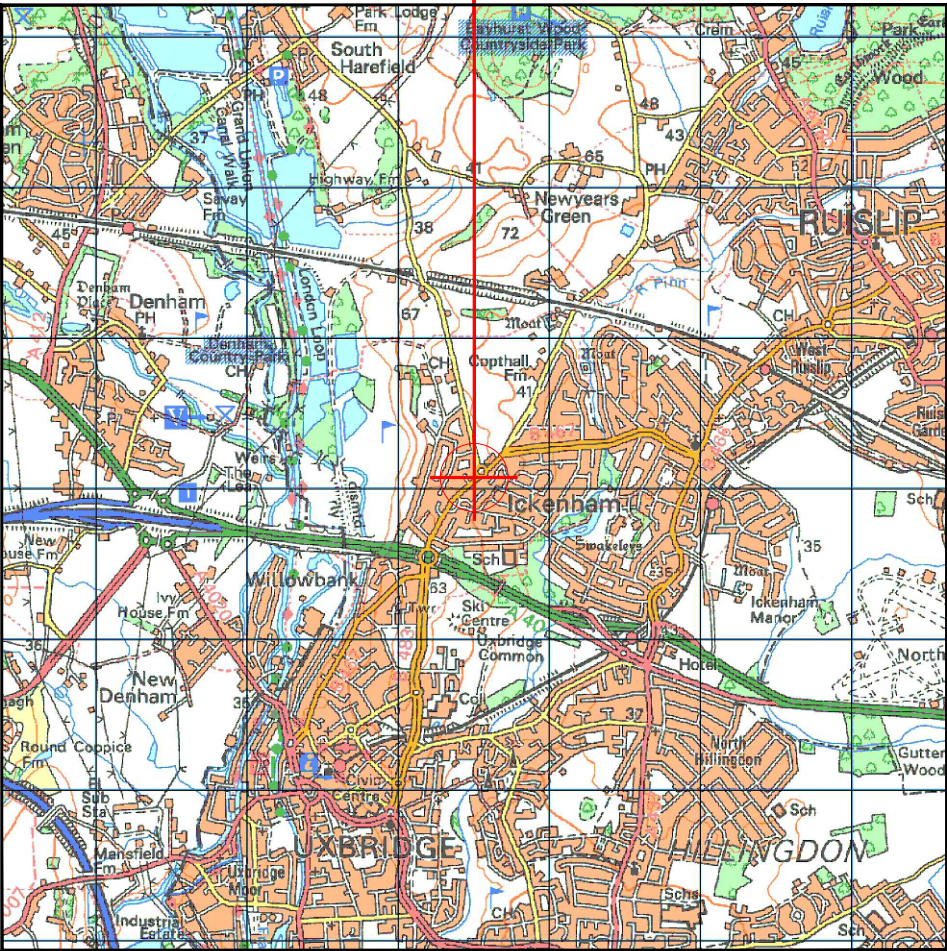

Reproduced by permission of Ordnance Survey on behalf of the Controller of Her Majesty's Stationary Office
All rights reserved. © Crown Copyright licence no. 100022432


SITE AREA PLAN

 

SITE PHOTOGRAPH




PROPOSED SITE LOCATION

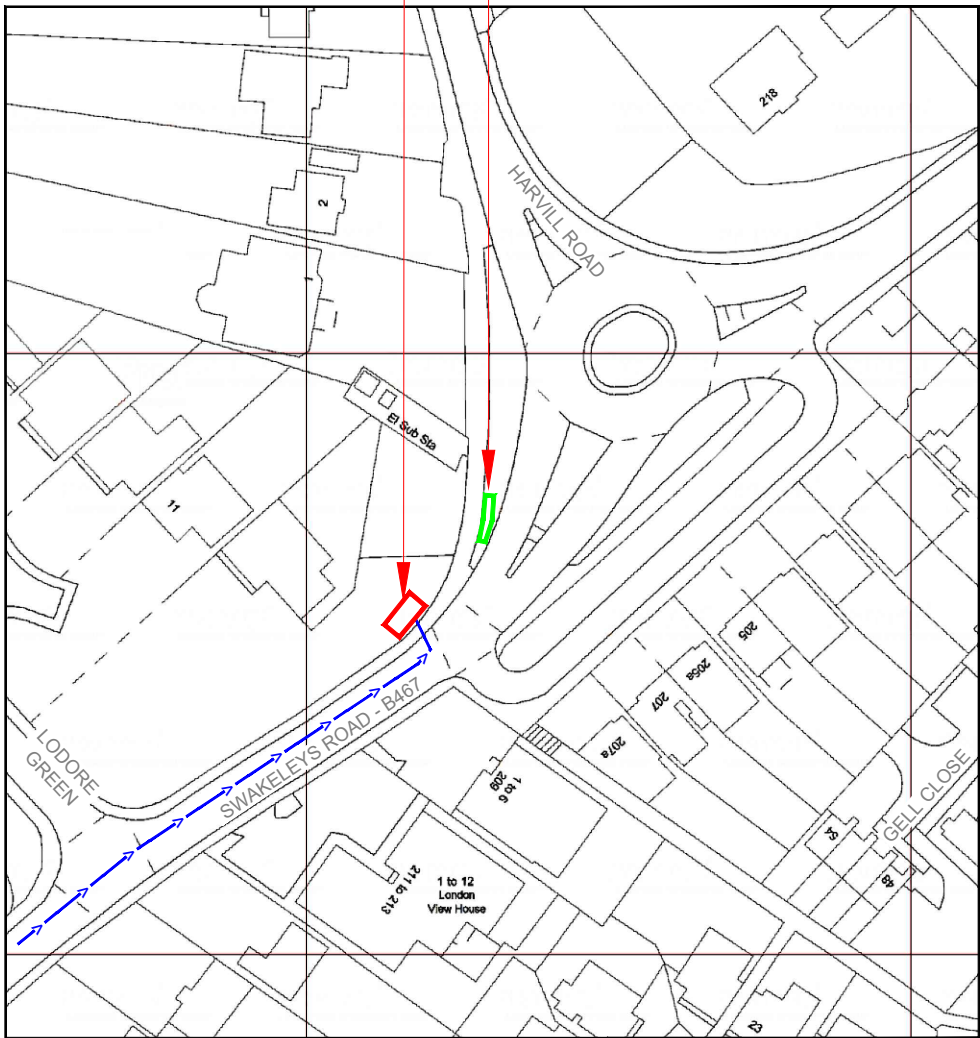

Reproduced by permission of Ordnance Survey on behalf of
the Controller of Her Majesty's Stationary Office
All rights reserved. © Crown Copyright licence no. 100022432

NGR E: 506521 N: 186056

SITE LOCATION PLAN

 

GOOGLE MAPS QR CODE

GOOGLE MAPS - <https://goo.gl/maps/FGv2CmeF7T8paR2r9>
STREETVIEW - <https://goo.gl/maps/vrAwEBQwMP32i4xz7>

NOTES:

1. ALL DIMENSIONS IN MM UNLESS OTHERWISE NOTED.

DIRECTIONS TO SITE:

HEAD SOUTH ON THE M25. EXIT AT JUNCTION 16, AND USE THE LEFT 2 LANES TO MERGE ONTO THE M40 TOWARDS LONDON (W). CONTINUE ONTO WESTERN AVENUE/A40, THEN TAKE THE B467 EXIT TOWARDS UXBRIDGE. AT SWAKELEYS ROUNDABOUT, TAKE THE 1ST EXIT ONTO SWAKELEYS ROAD/B467. THE SITE WILL BE ON THE LEFT HAND SIDE

Existing Site Location Boundary:



Proposed Site Location Boundary:



Access Route To Site:



Access Route:



Master: M005	MBNL / EE / H3G	Project: H3G UNILATERAL SW	Purpose of Issue: Planning	Issue: E
Date: 11/01/2021	Drawn: M. Williams	Revision / Upgrade Description: Site Relocated		
Checked: A. Dobson	Approved: A. Dobson			
Master: M004	MBNL	Project: H3G UNILATERAL SW	Purpose of Issue: Planning	Issue: D
Date: 16/07/2020	Drawn: SPD	Revision / Upgrade Description: Step Down Amends		
Checked: R. Huber	Approved: A. Dobson			
Master: M003	MBNL	Project: H3G UNILATERAL SW	Purpose of Issue: Planning	Issue: C
Date: 25/06/2020	Drawn: SPD	Revision / Upgrade Description: Step Down Amends		
Checked: R. Huber	Approved: A. Dobson			
Master: M002	MBNL	Project: H3G UNILATERAL SW	Purpose of Issue: Planning	Issue: B
Date: 03/06/2020	Drawn: SPD	Revision / Upgrade Description: First Revisions		
Checked: R. Huber	Approved: A. Dobson			
Master: M001	MBNL	Project: H3G UNILATERAL SW	Purpose of Issue: Planning	Issue: A
Date: 27/04/20	Drawn: SPD	Revision / Upgrade Description: First Issue		
Checked: R. Huber	Approved: A. Dobson			



Hutchison 3G UK Limited
Star House, 20 Grenfell Road
Maidenhead, SL6 1EH
Tel: 01628 765 000
Fax: 01628 765 001



Hatfield Business Park
Hatfield
Hertfordshire
AL10 9BW
Tel: 01707 315000
Fax: 01707 319001



Mobile Broadband Network Limited
Sixth Floor, Thames Tower, Station Road, Reading, RG1 1LX

Design Consultant & Principal Contractor:



Unit E, Madison Place, Northampton Road,
Manchester, M40 5AG
Tel: 0161 785 4500 Fax: 0161 785 4501
Web: www.clarke-telecom.com

Site Name: SWAKELEYS ROAD

Site ID: 789985

Address: SWAKELEYS ROAD
ICKENHAM
UXBRIDGE
LONDON
UB10 8DP

Title: 002 SITE LOCATION PLAN

Project: H3G UNILATERAL SW

Purpose of Issue: PLANNING

EE Cell ID: 70507	MBNL Cell ID: HGN039	3UK Cell ID: UB0105
-------------------	----------------------	---------------------

Master Drawing No: 789985_HGN039_70507_UB0105_M005	Issue: E
--	----------



6495

EXISTING TIMBER PANEL
FENCE, AROUND ELECTRICAL
SUB-STATION COMPOUND
APPROX 1.80m HIGH

GRAVEL
AREA

EXISTING EE/H3G ALIFABS
Mk4 LINK/AC CABINET ON
ROOT FOUNDATION

EXISTING EE HUAWEI BTS3900A
EQUIPMENT CABINETS (APM30H
AND RFC) ON CONCRETE BASE

EXISTING TREES, UP TO
APPROX 13.00m HIGH

EXISTING EE PORTASTOR VANDAL
RESISTANT ENCLOSURE ON CONCRETE BASE

GRASS
AREA

TARMAC
FOOTPATH

B467 - SWAKELEYS ROAD
(30MPH)

EXISTING TREE
APPROX 6.0m HIGH

EXISTING 11.70m HIGH EE/H3G PHASE 4
STREET POLE ON ROOT FOUNDATION
AND DIPLEXOR BOX AT BASE OF TOWER
ON CONCRETE FOUNDATION

EXISTING ACCESS CHAMBER

EXISTING EE/H3G ELECTRICAL
METER CABINET ON
CONCRETE BASE


EXISTING DOUBLE
LAMPPOST, APPROX
12.00m HIGH

EXISTING H3G COMMSCOPE
PAGONA EQUIPMENT CABINET
ON ROOT FOUNDATION

EXISTING TRAFFIC
ISLAND MARKER,
APPROX 1.00m HIGH

ELEVATION A

EXISTING SITE PLAN

 

Existing Antenna ID	Existing 3G Bearing
EA1	0°
EB1	120°
EC1	240°

NOTES:

1. ALL DIMENSIONS IN MM UNLESS OTHERWISE NOTED.

Master:	MBNL / EE / H3G:	Project:	Purpose of Issue:	Issue:
M005	MBNL	H3G UNILATERAL SW	Planning	E
Date:	11/01/2021	Revision / Upgrade Description:		
Drawn:	M.Williams	Site Relocated		
Checked:	A.Dobson			
Approved:	A.Dobson			
Master:	MBNL / EE / H3G:	Project:	Purpose of Issue:	Issue:
M004	MBNL	H3G UNILATERAL SW	Planning	D
Date:	16/07/2020	Revision / Upgrade Description:		
Drawn:	SPD	Step Down Amends		
Checked:	R. Huber			
Approved:	A.Dobson			
Master:	MBNL / EE / H3G:	Project:	Purpose of Issue:	Issue:
M003	MBNL	H3G UNILATERAL SW	Planning	C
Date:	25/06/2020	Revision / Upgrade Description:		
Drawn:	SPD	Step Down Amends		
Checked:	R. Huber			
Approved:	A.Dobson			
Master:	MBNL / EE / H3G:	Project:	Purpose of Issue:	Issue:
M002	MBNL	H3G UNILATERAL SW	Planning	B
Date:	03/06/2020	Revision / Upgrade Description:		
Drawn:	SPD	First Revisions		
Checked:	R. Huber			
Approved:	A.Dobson			
Master:	MBNL / EE / H3G:	Project:	Purpose of Issue:	Issue:
M001	MBNL	H3G UNILATERAL SW	Planning	A
Date:	27/04/20	Revision / Upgrade Description:		
Drawn:	SPD	First Issue		
Checked:	R. Huber			
Approved:	A.Dobson			



Hutchison 3G UK Limited
Star House, 20 Grenfell Road
Maidenhead, SL6 1EH
Tel: 01628 765 500
Fax: 01628 765 501



Hatfield Business Park
Hatfield
Hertfordshire
AL10 9BW
Tel: 01707 315000
Fax: 01707 319001



Mobile Broadband Network Limited
Sixth Floor, Thames Tower, Station Road, Reading, RG1 1LX

Design Consultant & Principal Contractor:



Unit E, Madison Place, Northampton Road,
Manchester, M40 5AG
Tel: 0161 785 4500 Fax: 0161 785 4501
Web: www.clarke-telecom.com

Site Name: SWAKELEYS ROAD

Site ID: 789985

Address: SWAKELEYS ROAD
ICKENHAM
UXBRIDGE
LONDON
UB10 8DP

Title: 100 EXISTING SITE PLAN


Project: H3G UNILATERAL SW

Purpose of Issue: PLANNING

EE Cell ID: 70507	MBNL Cell ID: HGN039	3UK Cell ID: UB0105
----------------------	-------------------------	------------------------

Master Drawing No: 789985_HGN039_70507_UB0105_M005	Issue: E
---	-------------

EXISTING TREES UP TO APPROX
+13.00m AGL

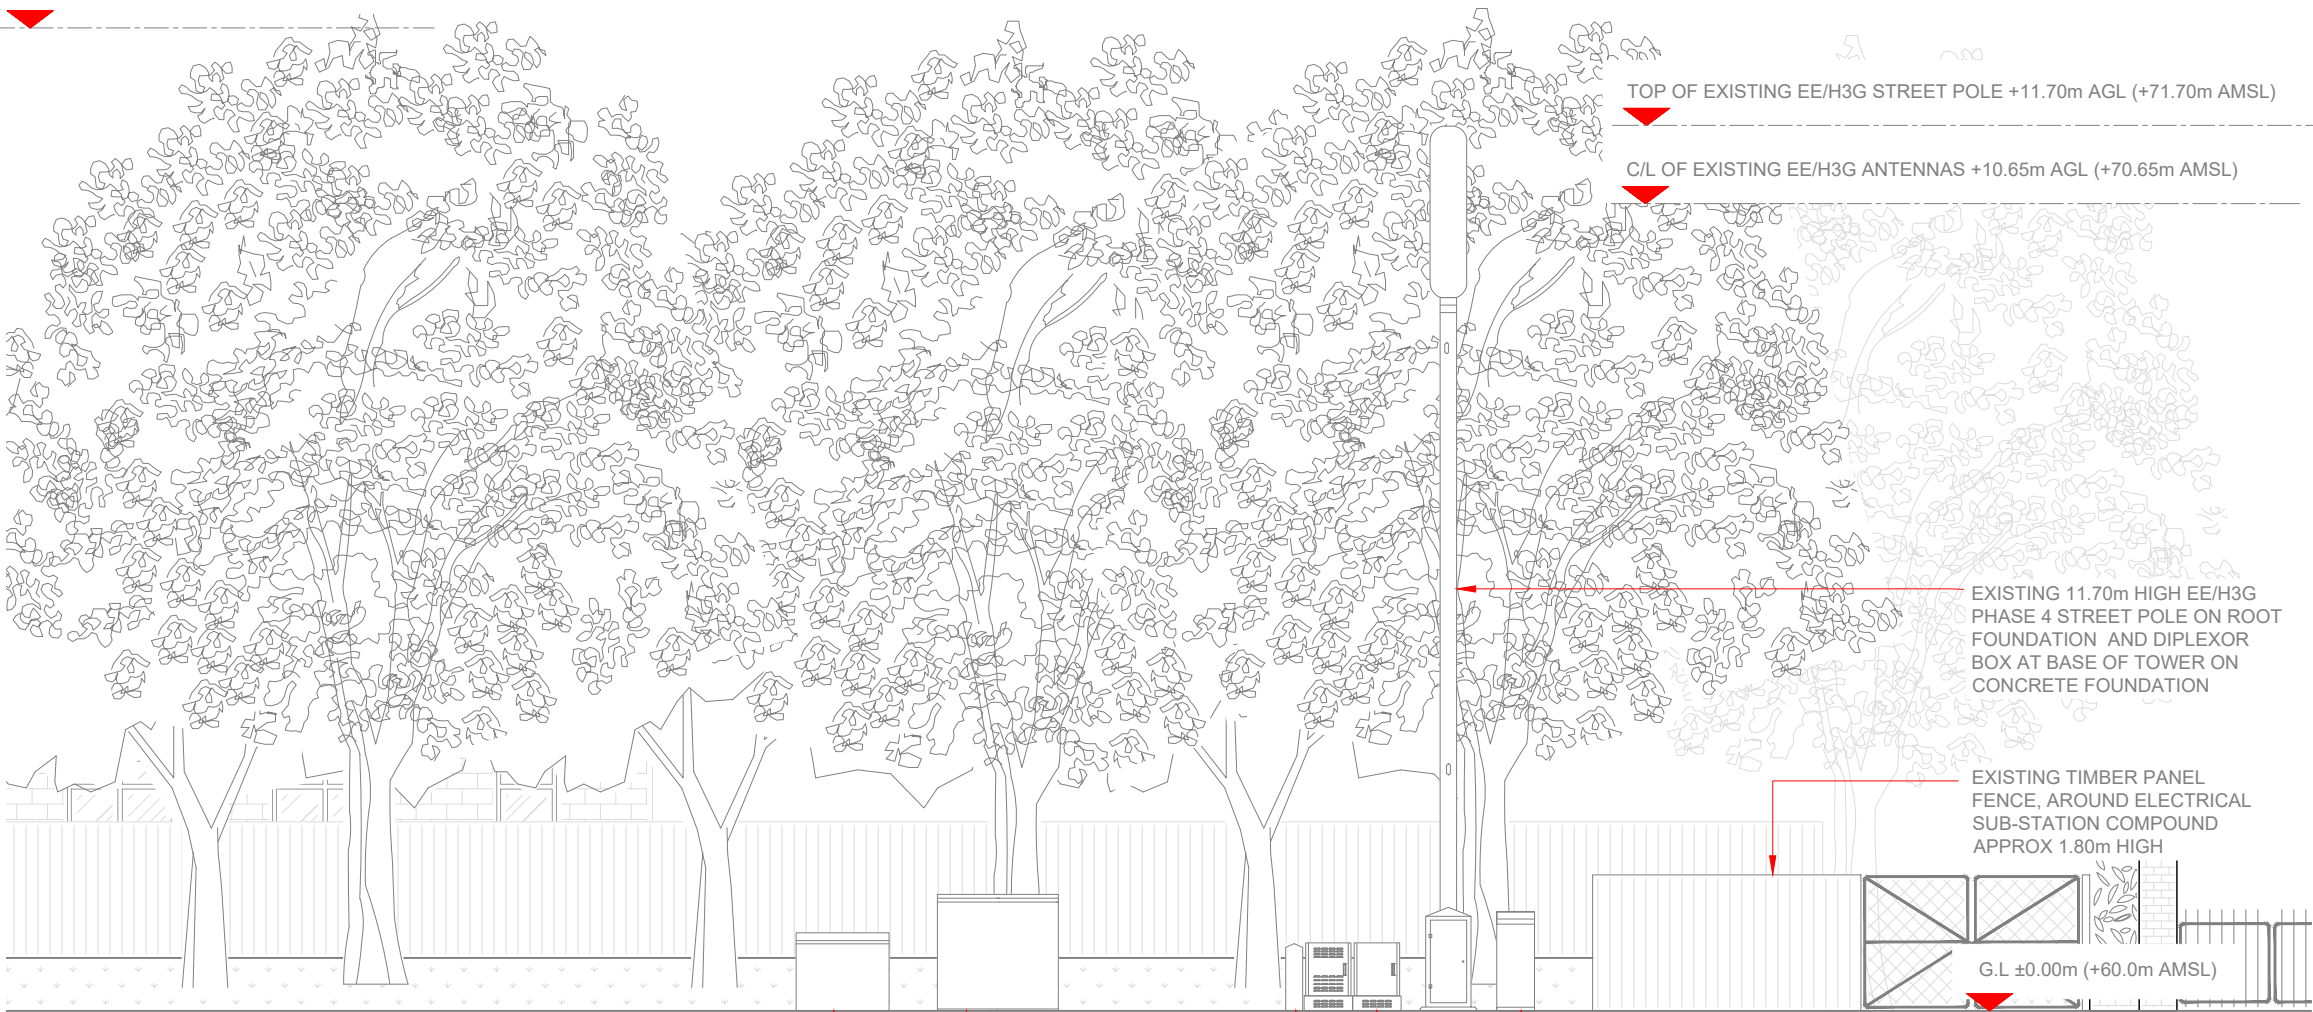


EXISTING H3G COMMSCOPE
PAGONA EQUIPMENT CABINET
ON ROOT FOUNDATION

EXISTING EE PORTASTOR VANDAL
RESISTANT ENCLOSURE ON
CONCRETE BASE

EXISTING EE/H3G ELECTRICAL
METER CABINET ON CONCRETE BASE

EXISTING ELEVATION A

 

Existing Antenna ID	Existing 3G Bearing
EA1	0°
EB1	120°
EC1	240°

NOTES:
1. ALL DIMENSIONS IN MM UNLESS OTHERWISE NOTED.

Master:	MBNL / EE / H3G:	Project:	Purpose of Issue:	Issue:
M005	MBNL	H3G UNILATERAL SW	Planning	E
Date:	11/01/2021	Revision / Upgrade Description:		
Drawn:	M.Williams	Site Relocated		
Checked:	A.Dobson			
Approved:	A.Dobson			
Master:	MBNL / EE / H3G:	Project:	Purpose of Issue:	Issue:
M004	MBNL	H3G UNILATERAL SW	Planning	D
Date:	16/07/2020	Revision / Upgrade Description:		
Drawn:	SPD	Step Down Amends		
Checked:	R. Huber			
Approved:	A.Dobson			
Master:	MBNL / EE / H3G:	Project:	Purpose of Issue:	Issue:
M003	MBNL	H3G UNILATERAL SW	Planning	C
Date:	25/06/2020	Revision / Upgrade Description:		
Drawn:	SPD	Step Down Amends		
Checked:	R. Huber			
Approved:	A.Dobson			
Master:	MBNL / EE / H3G:	Project:	Purpose of Issue:	Issue:
M002	MBNL	H3G UNILATERAL SW	Planning	B
Date:	03/06/2020	Revision / Upgrade Description:		
Drawn:	SPD	First Revisions		
Checked:	R. Huber			
Approved:	A.Dobson			
Master:	MBNL / EE / H3G:	Project:	Purpose of Issue:	Issue:
M001	MBNL	H3G UNILATERAL SW	Planning	A
Date:	27/04/20	Revision / Upgrade Description:		
Drawn:	SPD	First Issue		
Checked:	R. Huber			
Approved:	A.Dobson			



Hutchison 3G UK Limited
Star House, 20 Grenfell Road
Maidenhead, SL6 1EH
Tel: 01628 765 500
Fax: 01628 765 501

H3G Base Station Information line:
0845 6043000
Available 8am-8pm Monday to Friday



Hatfield Business Park
Hatfield
Hertfordshire
AL10 9BW

Tel: 01707 315000
Fax: 01707 319001

Mobile Broadband Network Limited
Sixth Floor, Thames Tower, Station Road, Reading, RG1 1LX

Design Consultant & Principal Contractor:

CLARKE telecom

Unit E, Madison Place, Northampton Road,
Manchester, M40 5AG
Tel: 0161 785 4500 Fax: 0161 785 4501
Web: www.clarke-telecom.com

Site Name: SWAKELEYS ROAD

Site ID: 789985

Address: SWAKELEYS ROAD
ICKENHAM
UXBRIDGE
LONDON
UB10 8DP


Title: 150 EXISTING SITE ELEVATION A

Project: H3G UNILATERAL SW

Purpose of Issue: PLANNING

EE Cell ID: 70507	MBNL Cell ID: HGN039	3UK Cell ID: UB0105
----------------------	-------------------------	------------------------

Master Drawing No: 789985_HGN039_70507_UB0105_M005	Issue: E
---	-------------

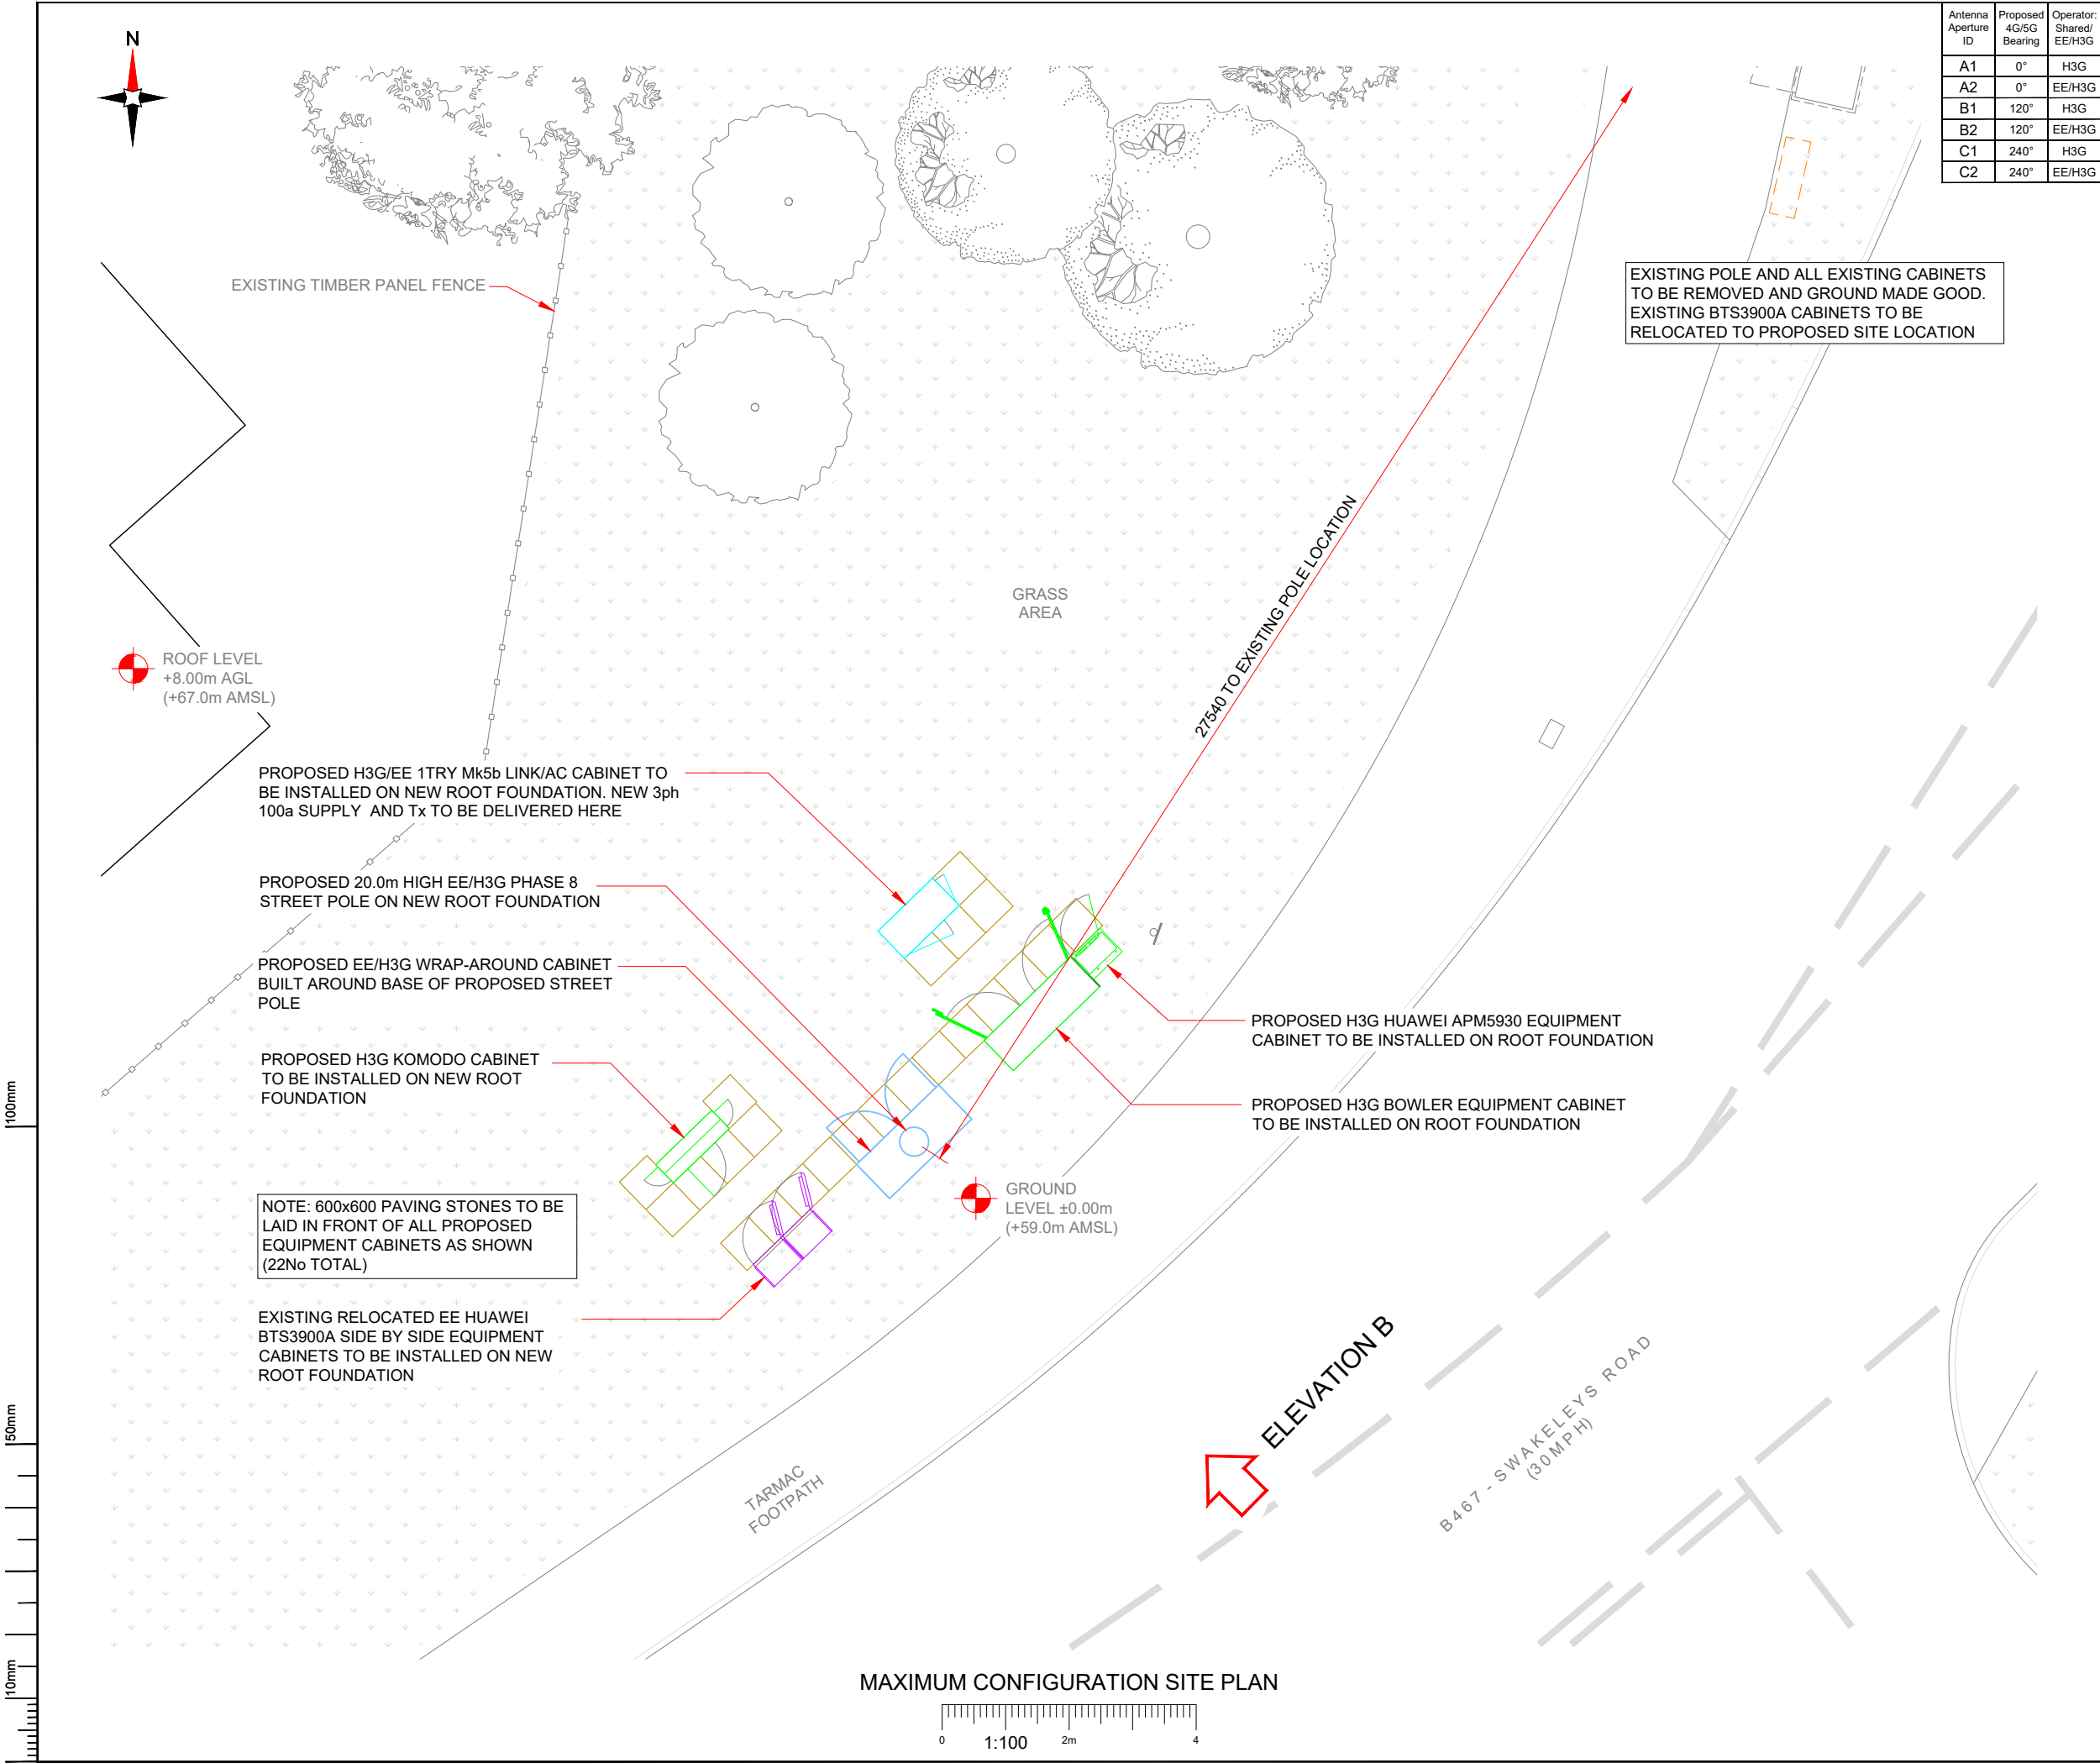

Antenna Aperture ID	Proposed 4G/5G Bearing	Operator: Shared/ EE/H3G
A1	0°	H3G
A2	0°	EE/H3G
B1	120°	H3G
B2	120°	EE/H3G
C1	240°	H3G
C2	240°	EE/H3G

NOTES:
1. ALL DIMENSIONS IN MM UNLESS OTHERWISE NOTED.

Master: M005	MBNL / EE / H3G	Project: H3G UNILATERAL SW	Purpose of Issue: Planning	Issue: E
Date: 11/01/2021	Revision / Upgrade Description: Site Relocated			
Drawn: M.Williams				
Checked: A.Dobson				
Approved: A.Dobson				
Master: M004	MBNL	Project: H3G UNILATERAL SW	Purpose of Issue: Planning	Issue: D
Date: 16/07/2020	Revision / Upgrade Description: Step Down Amends			
Drawn: SPD				
Checked: R. Huber				
Approved: A.Dobson				
Master: M003	MBNL	Project: H3G UNILATERAL SW	Purpose of Issue: Planning	Issue: C
Date: 25/06/2020	Revision / Upgrade Description: Step Down Amends			
Drawn: SPD				
Checked: R. Huber				
Approved: A.Dobson				
Master: M002	MBNL	Project: H3G UNILATERAL SW	Purpose of Issue: Planning	Issue: B
Date: 03/06/2020	Revision / Upgrade Description: First Revisions			
Drawn: SPD				
Checked: R. Huber				
Approved: A.Dobson				
Master: M001	MBNL	Project: H3G UNILATERAL SW	Purpose of Issue: Planning	Issue: A
Date: 27/04/20	Revision / Upgrade Description: First Issue			
Drawn: SPD				
Checked: R. Huber				
Approved: A.Dobson				

Hutchison 3G UK Limited
Star House, 20 Grenfell Road
Maidenhead, SL6 1EH
Tel: 01628 765 500
Fax: 01628 765 501

H3G Base Station Information line:
0845 6043000
Available 8am-8pm Monday to Friday

Hatfield Business Park
Hatfield
Hertfordshire
AL10 9BW

Tel: 01707 315000
Fax: 01707 319001

Mobile Broadband Network Limited
Sixth Floor, Thames Tower, Station Road, Reading, RG1 1LX

Design Consultant & Principal Contractor:

Unit E, Madison Place, Northampton Road,
Manchester, M40 5AG
Tel: 0161 785 4500 Fax: 0161 785 4501
Web: www.clarke-telecom.com

Site Name: SWAKELEYS ROAD

Site ID: 789985

Address: SWAKELEYS ROAD
ICKENHAM
UXBRIDGE
LONDON
UB10 8DP

Title: 215 MAXIMUM CONFIGURATION SITE PLAN

Project: H3G UNILATERAL SW

Purpose of Issue: PLANNING

EE Cell ID: 70507	MBNL Cell ID: HGN039	3UK Cell ID: UB0105
-------------------	----------------------	---------------------


Master Drawing No: 789985_HGN039_70507_UB0105_M005

Issue: E


100mm

50mm

10mm

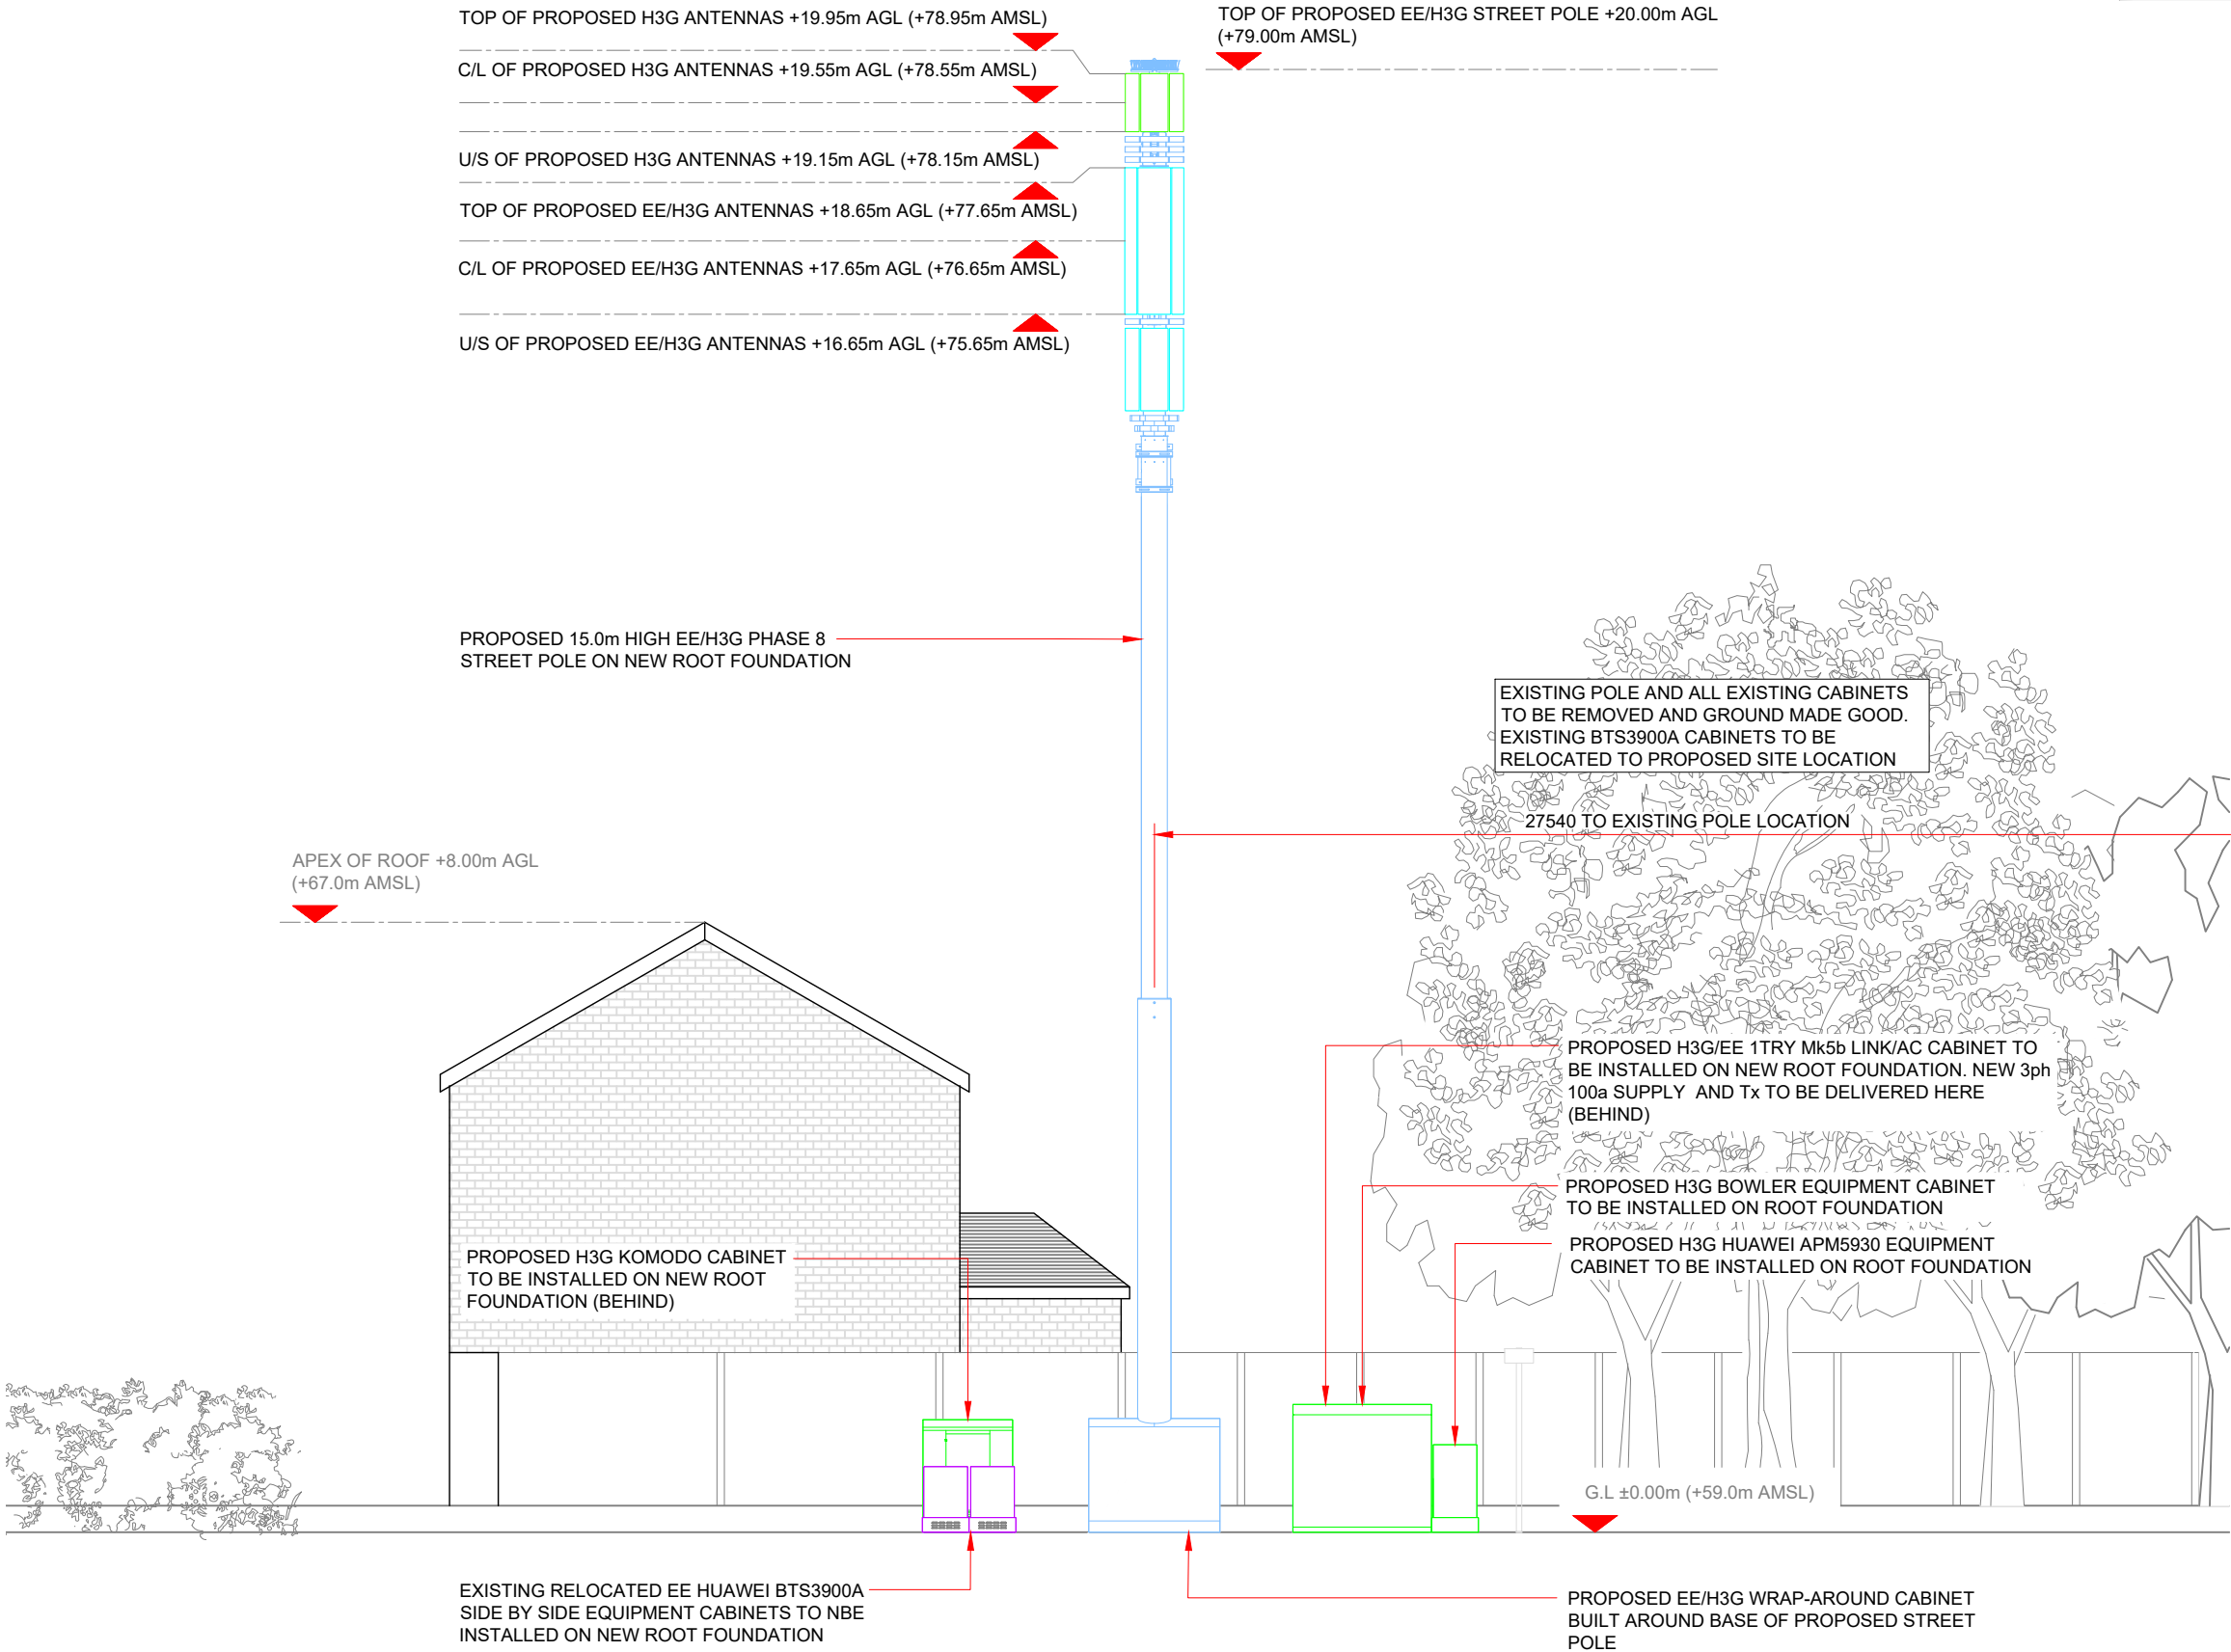

MAXIMUM CONFIGURATION SITE ELEVATION B

 

Antenna Aperture ID	Proposed 4G/5G Bearing	Operator: Shared/ EE/H3G
A1	0°	H3G
A2	0°	EE/H3G
B1	120°	H3G
B2	120°	EE/H3G
C1	240°	H3G
C2	240°	EE/H3G

NOTES:
1. ALL DIMENSIONS IN MM UNLESS OTHERWISE NOTED.

Master: M005	MBNL / EE / H3G: MBNL	Project: H3G UNILATERAL SW	Purpose of Issue: Planning	Issue: E
Date: 11/01/2021	Drawn: M.Williams	Revision / Upgrade Description: Site Relocated		
Checked: A.Dobson	Approved: A.Dobson			
Master: M004	MBNL / EE / H3G: MBNL	Project: H3G UNILATERAL SW	Purpose of Issue: Planning	Issue: D
Date: 16/07/2020	Drawn: SPD	Revision / Upgrade Description: Step Down Amends		
Checked: R. Huber	Approved: A.Dobson			
Master: M003	MBNL / EE / H3G: MBNL	Project: H3G UNILATERAL SW	Purpose of Issue: Planning	Issue: C
Date: 25/06/2020	Drawn: SPD	Revision / Upgrade Description: Step Down Amends		
Checked: R. Huber	Approved: A.Dobson			
Master: M002	MBNL / EE / H3G: MBNL	Project: H3G UNILATERAL SW	Purpose of Issue: Planning	Issue: B
Date: 03/06/2020	Drawn: SPD	Revision / Upgrade Description: First Revisions		
Checked: R. Huber	Approved: A.Dobson			
Master: M001	MBNL / EE / H3G: MBNL	Project: H3G UNILATERAL SW	Purpose of Issue: Planning	Issue: A
Date: 27/04/20	Drawn: SPD	Revision / Upgrade Description: First Issue		
Checked: R. Huber	Approved: A.Dobson			

Hutchison 3G UK Limited
Star House, 20 Grenfell Road
Maidenhead, SL6 1EH
Tel: 01628 765 500
Fax: 01628 765 501

H3G Base Station Information line:
0845 6043000
Available 8am-8pm Monday to Friday

Hatfield Business Park
Hatfield
Hertfordshire
AL10 9BW

Tel: 01707 315000
Fax: 01707 319001

Mobile Broadband Network Limited
Sixth Floor, Thames Tower, Station Road, Reading, RG1 1LX

Design Consultant & Principal Contractor:

Unit E, Madison Place, Northampton Road,
Manchester, M40 5AG
Tel: 0161 785 4500 Fax: 0161 785 4501
Web: www.clarke-telecom.com

Site Name: SWAKELEYS ROAD

Site ID: 789985

Address: SWAKELEYS ROAD
ICKENHAM
UXBRIDGE
LONDON
UB10 8DP

Title: 265 MAXIMUM CONFIGURATION
SITE ELEVATION

Project: H3G UNILATERAL SW

Purpose of Issue: PLANNING

EE Cell ID: 70507	MBNL Cell ID: HGN039	3UK Cell ID: UB0105
-------------------	----------------------	---------------------

Master Drawing No: 789985_HGN039_70507_UB0105_M005

Issue: E