



All work to comply with
current building regulations
and codes of practice

Do not scale from drawings
all dimensions to be checked
on site before the start of
any work

All Proposed External Materials to Match
Existing External Materials



Any Proposed Windows to Flank wall to be
Obscure Glazed and Non-Opening below
1.7m from FFL

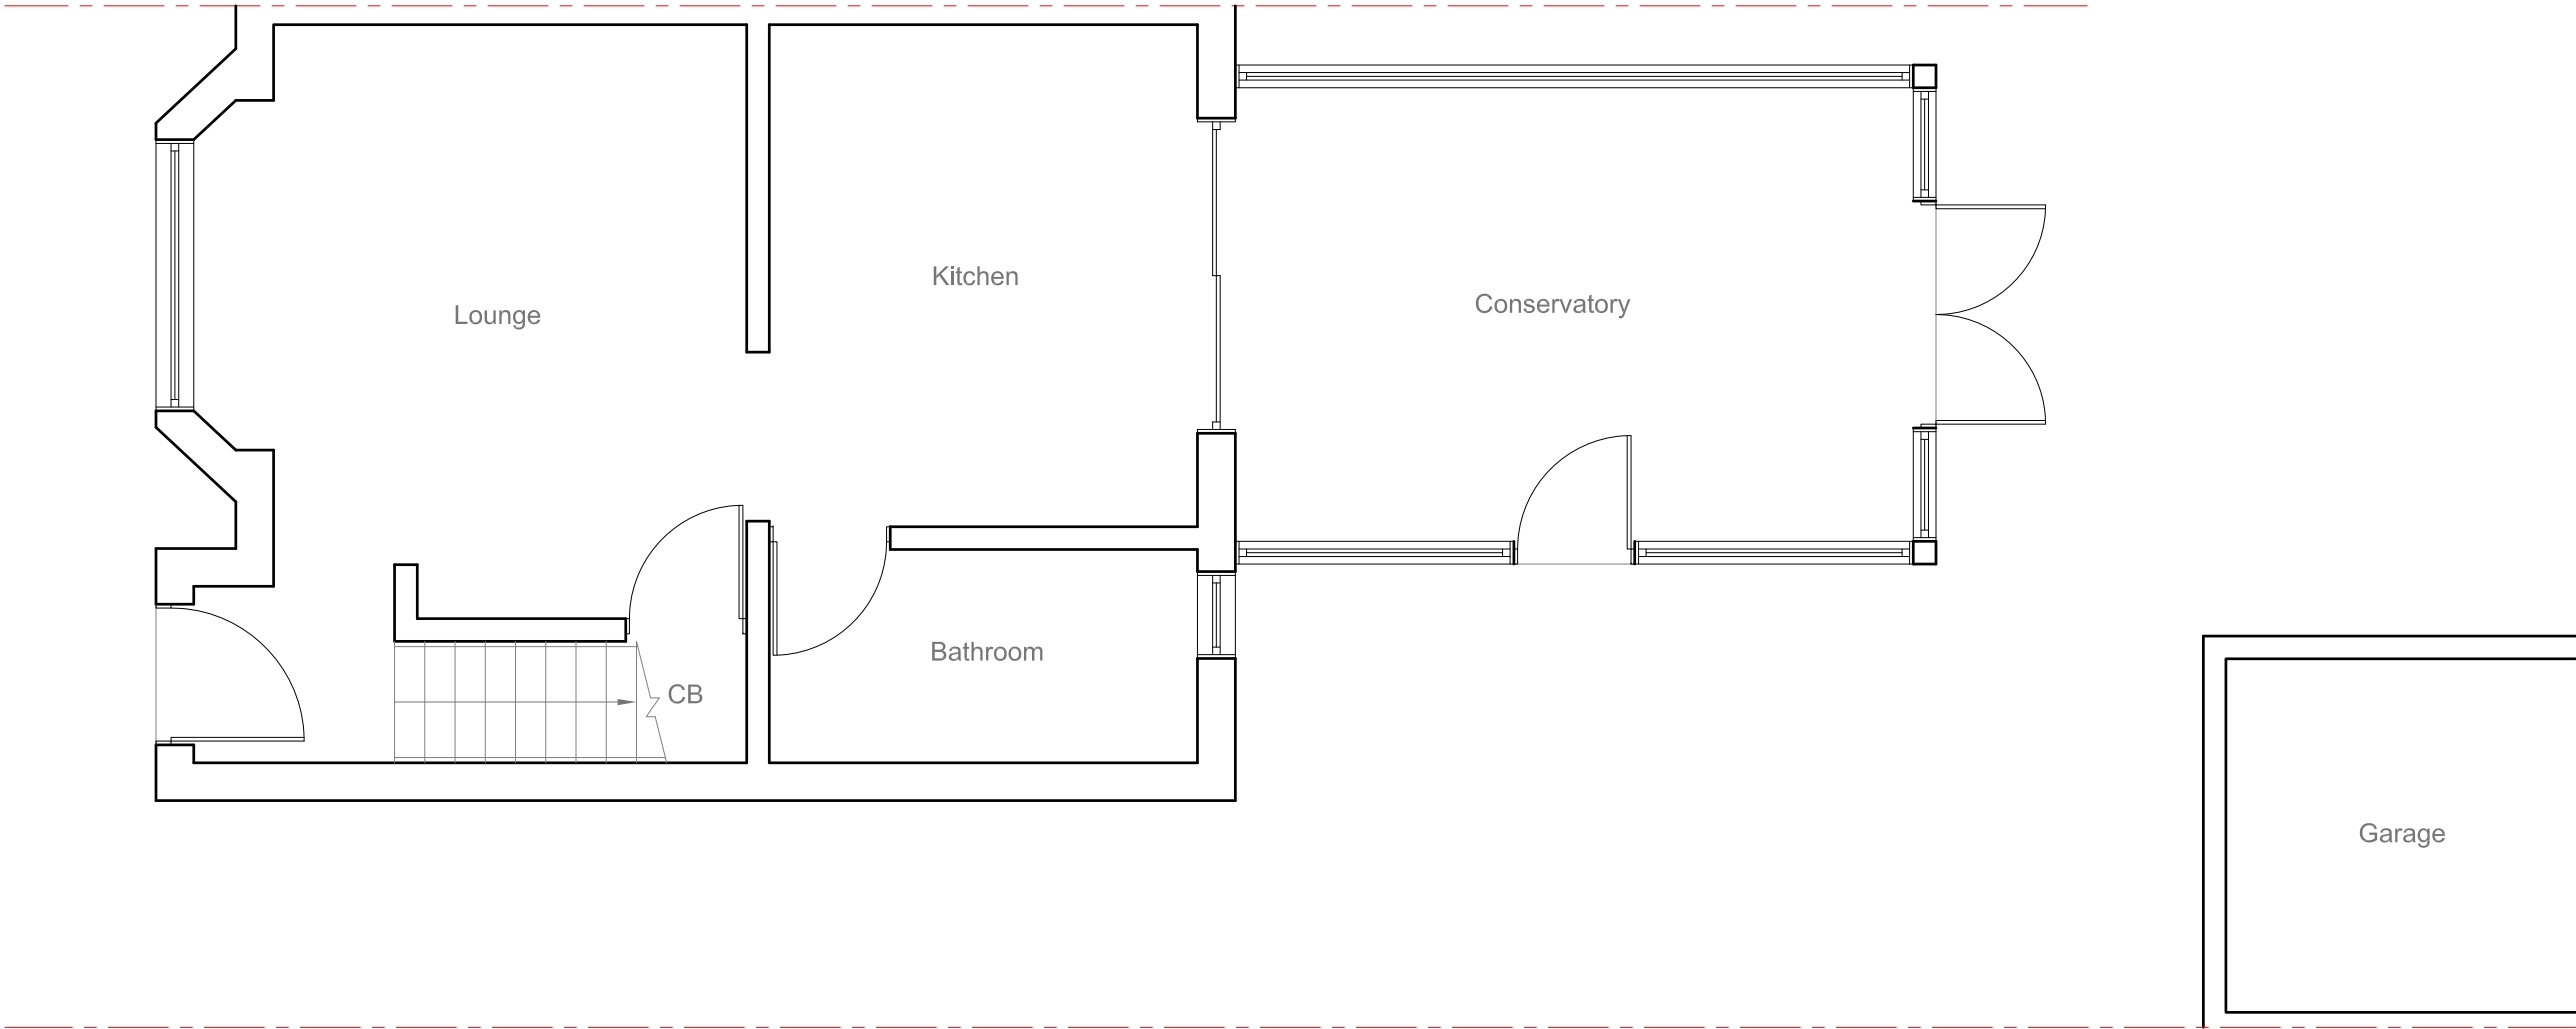

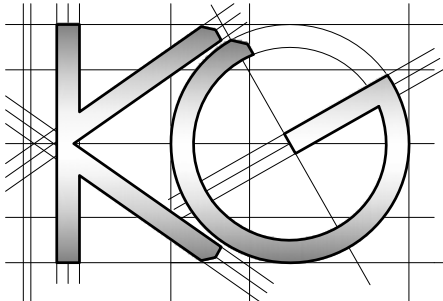	<u>Site Address:</u> 9 Oakdene Road Hillingdon UB10 0SF	<u>Drawing Content:</u> Existing Ground Floor Plan	<u>Drawings No:</u> 9oakdeneroad/2021/01	<u>Date Drawn:</u> 5th February 2021	Planning Issue	
	1	2	3	5	7	
			<u>Drawings Scale:</u> 1:50	<u>Drawn By:</u> KG	<u>Revision:</u>	
			4	6		8

All work to comply with current building regulations and codes of practice
Do not scale from drawings
all dimensions to be checked on site before the start of any work
All Proposed External Materials to Match Existing External Materials

Any Proposed Windows to Flank wall to be Obscure Glazed and Non-Opening below 1.7m from FFL

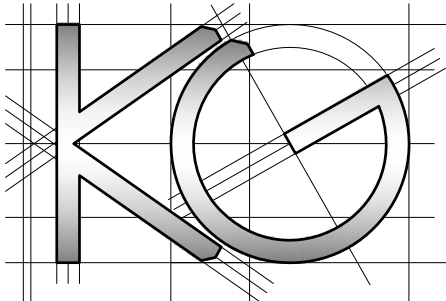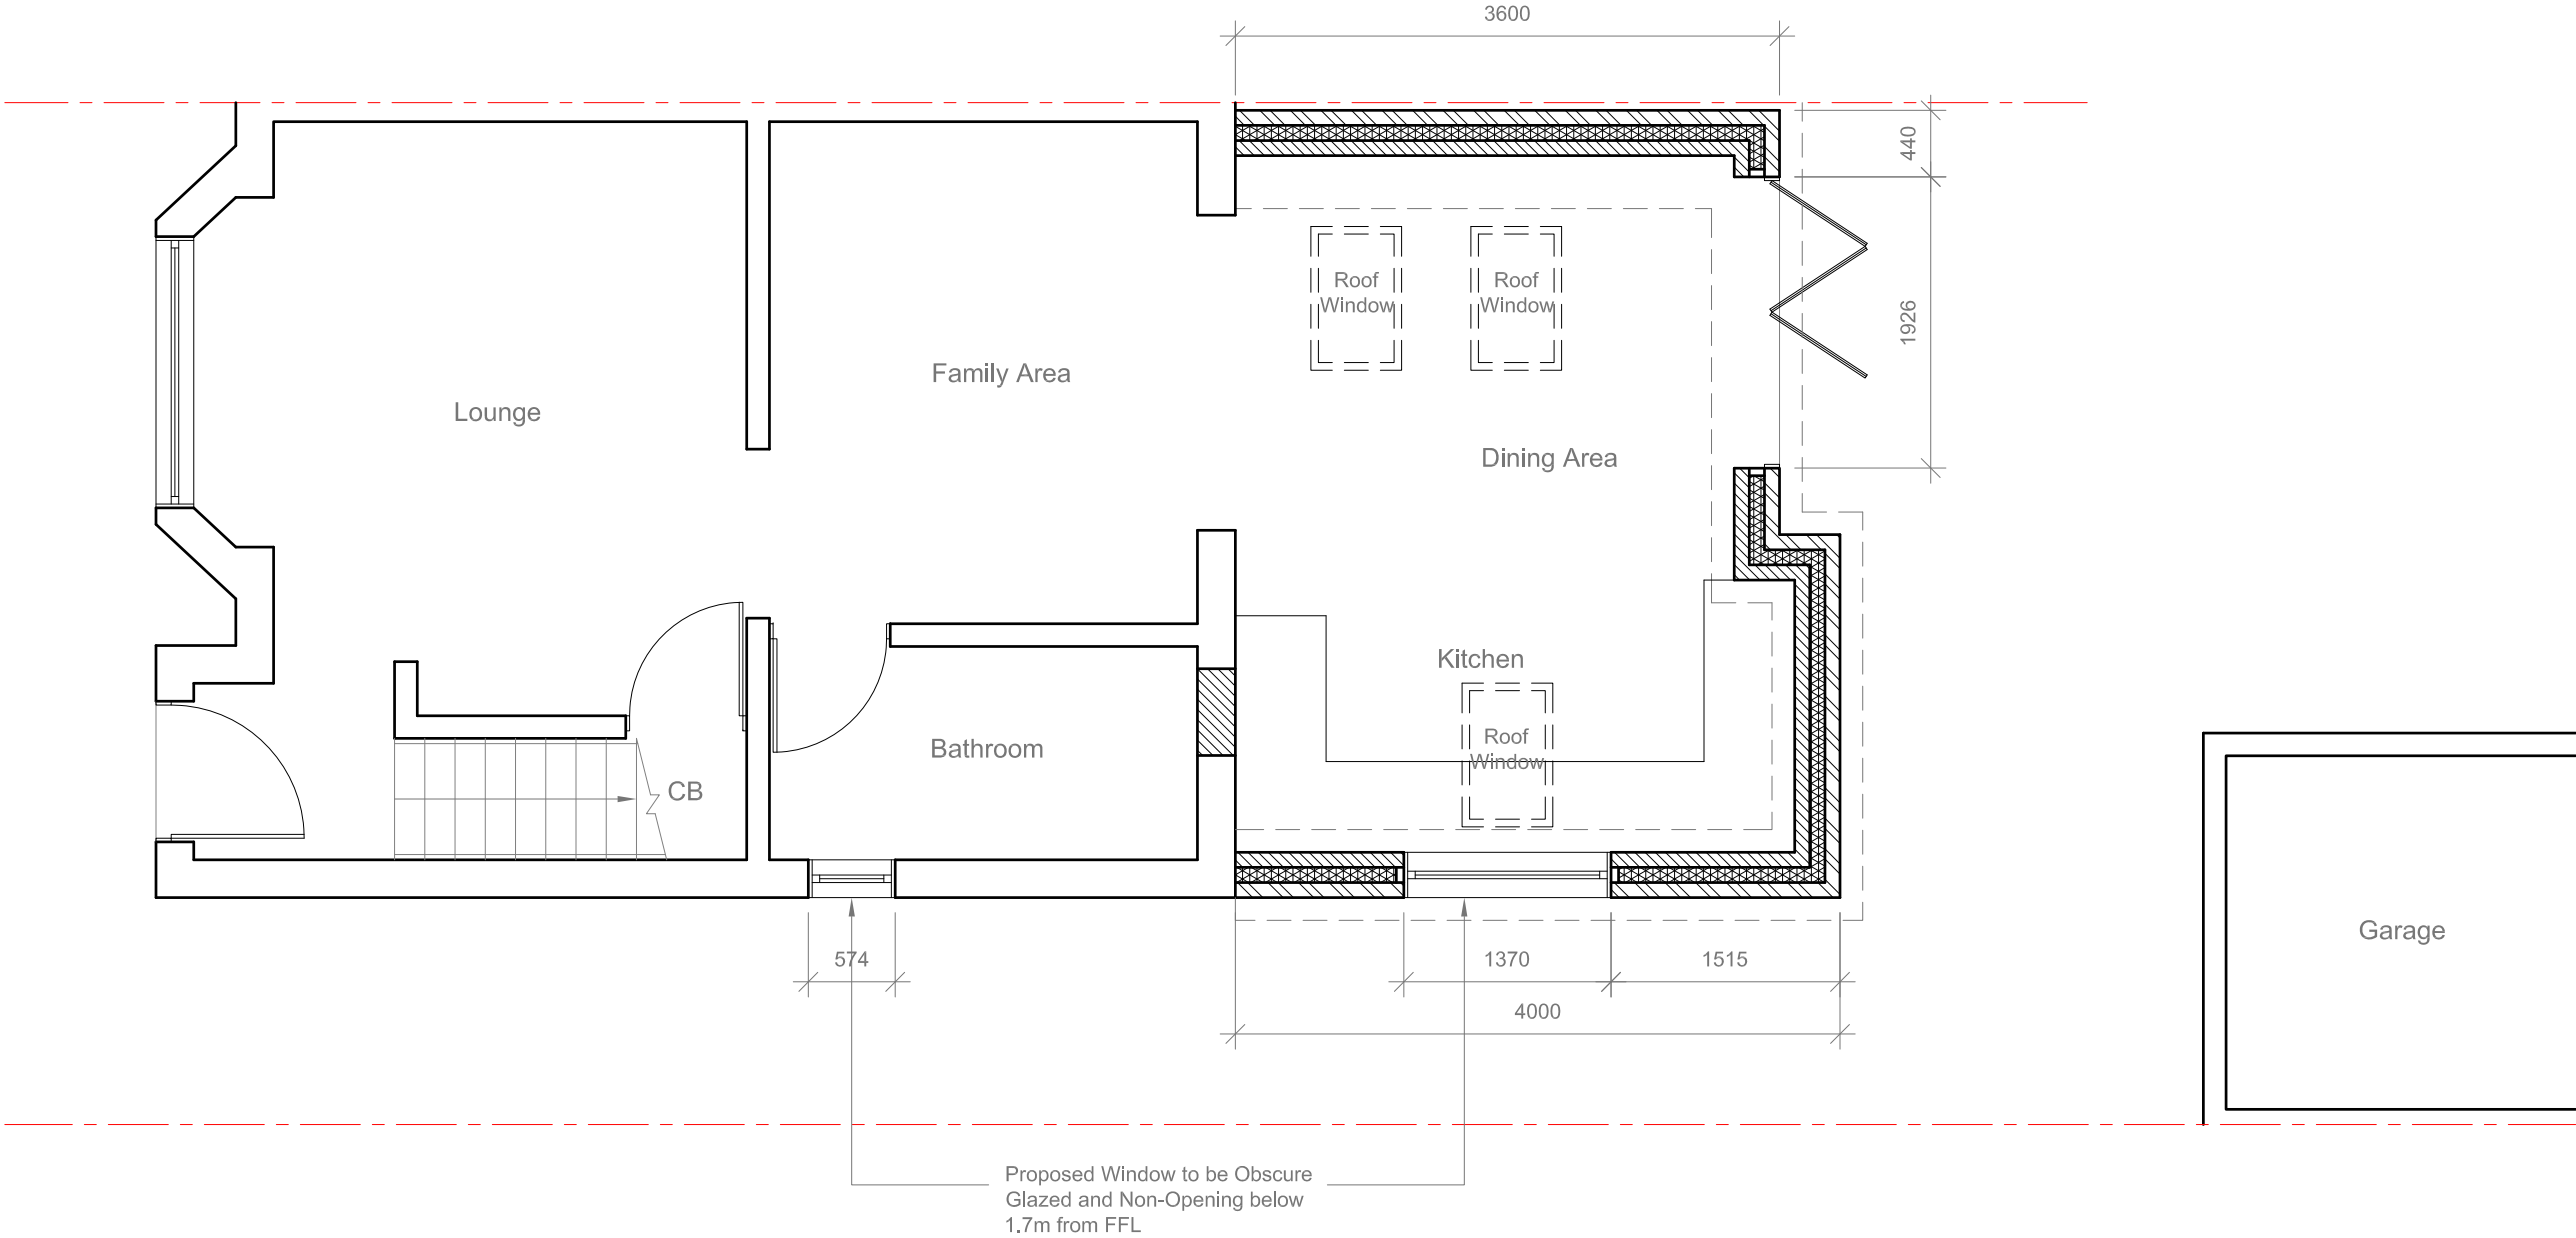

Site Address:
9 Oakdene Road
Hillingdon
UB10 0SF

Drawing Content:
Proposed Ground Floor Plan

Drawings No:
9oakdeneroad/2021/02 3

Date Drawn:
5th February 2021 5

Planning Issue

7

Drawings Scale:
1:50 4

Drawn By:
KG 6

Revision:

A

03
21


8

All work to comply with
current building regulations
and codes of practice

Do not scale from drawings
all dimensions to be checked
on site before the start of
any work

All Proposed External Materials to Match
Existing External Materials

Any Proposed Windows to Flank wall to be
Obscure Glazed and Non-Opening below
1.7m from FFL

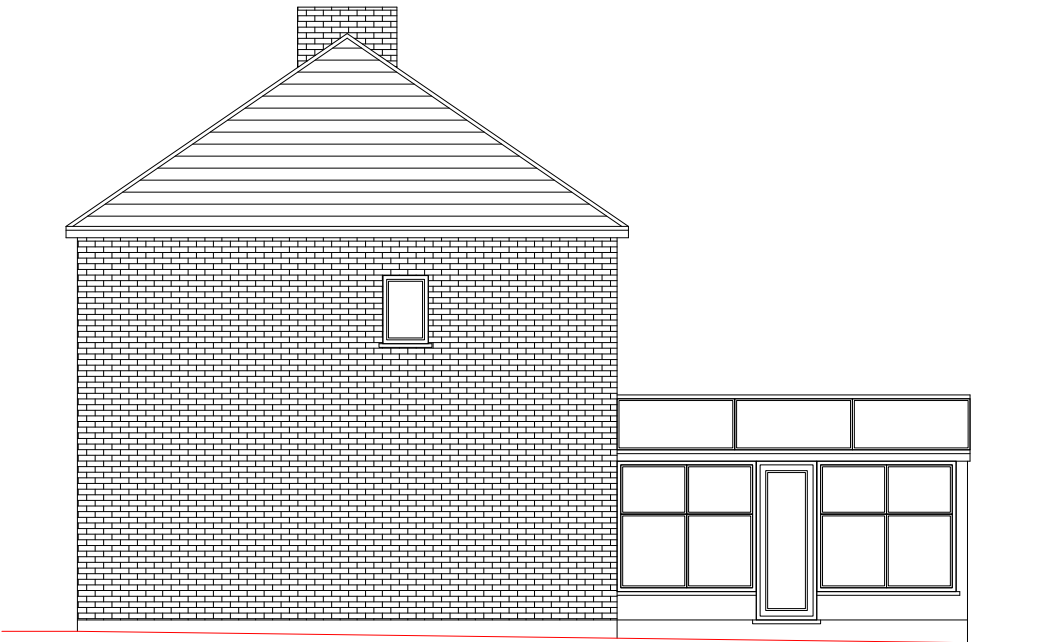


Existing Side Extension
Scale 1:100



Existing Rear Extension
Scale 1:100




Existing Side Extension
Scale 1:100

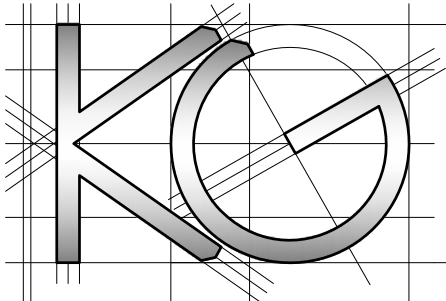


<u>Site Address:</u> 9 Oakdene Road Hillingdon UB10 0SF	<u>Drawing Content:</u> Existing Elevations	<u>Drawings No:</u> 9oakdeneroad/2021/03		<u>Date Drawn:</u> 5th February 2021		Planning Issue	
		3		5		7	
		<u>Drawings Scale:</u> 1:100		<u>Drawn By:</u> KG		<u>Revision:</u>	
1	2	4	6	8			

All work to comply with
current building regulations
and codes of practice
Do not scale from drawings
all dimensions to be checked
on site before the start of
any work
All Proposed External Materials to Match
Existing External Materials


Any Proposed Windows to Flank wall to be
Obscure Glazed and Non-Opening below
1.7m from FFL

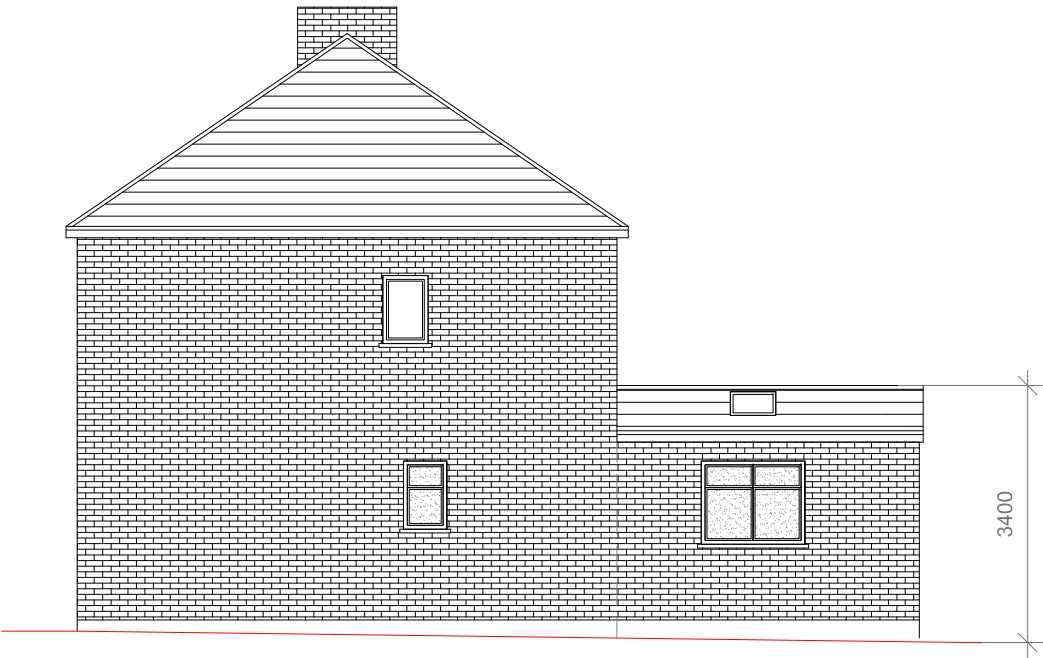

Proposed Side Extension
Scale 1:100

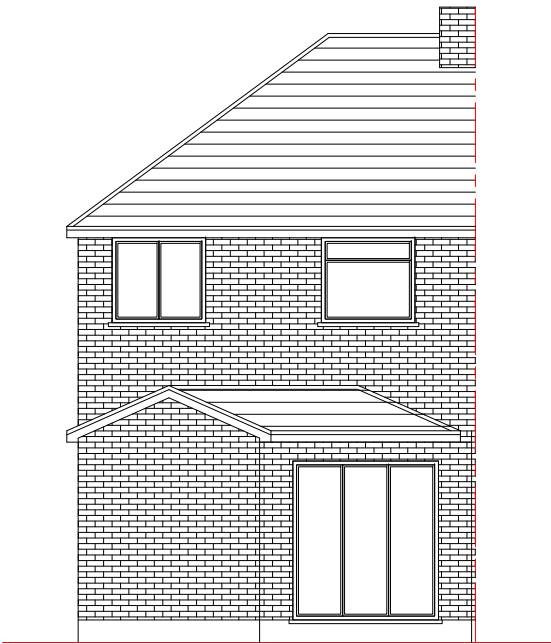

Proposed Rear Extension
Scale 1:100

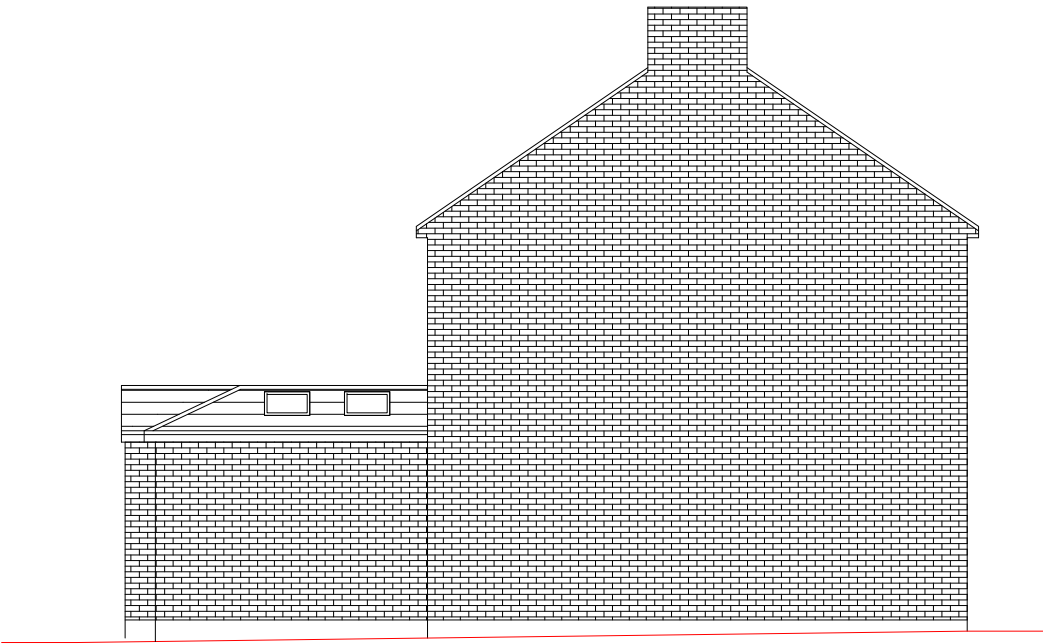

Proposed Side Extension
Scale 1:100

	<u>Site Address:</u> 9 Oakdene Road Hillingdon UB10 0SF		<u>Drawing Content:</u> Proposed Elevations		<u>Drawings No:</u> 9oakdeneroad/2021/04		<u>Date Drawn:</u> 5th February 2021		Planning Issue			
	1		2		3		5		7			
					<u>Drawings Scale:</u> 1:100		<u>Drawn By:</u> KG		<u>Revision:</u>		A	
				4		6				03 21		8

All work to comply with
current building regulations
and codes of practice

Do not scale from drawings
all dimensions to be checked
on site before the start of
any work

All Proposed External Materials to Match
Existing External Materials

Any Proposed Windows to Flank wall to be
Obscure Glazed and Non-Opening below
1.7m from FFL



Location Plan Scale 1:1250



Block Plan Scale 1:500

	<u>Site Address:</u> 9 Oakdene Road Hillingdon UB10 0SF	<u>Drawing Content:</u> Location Plan Block Plan	<u>Drawings No:</u> 9oakdeneroad/2021/05	<u>Date Drawn:</u> 5th February 2021	Planning Issue		
	1	2	3	5	7		
			<u>Drawings Scale:</u> 1:1250/500	<u>Drawn By:</u> KG	<u>Revision:</u>	A	
			4	6		03 21	8