

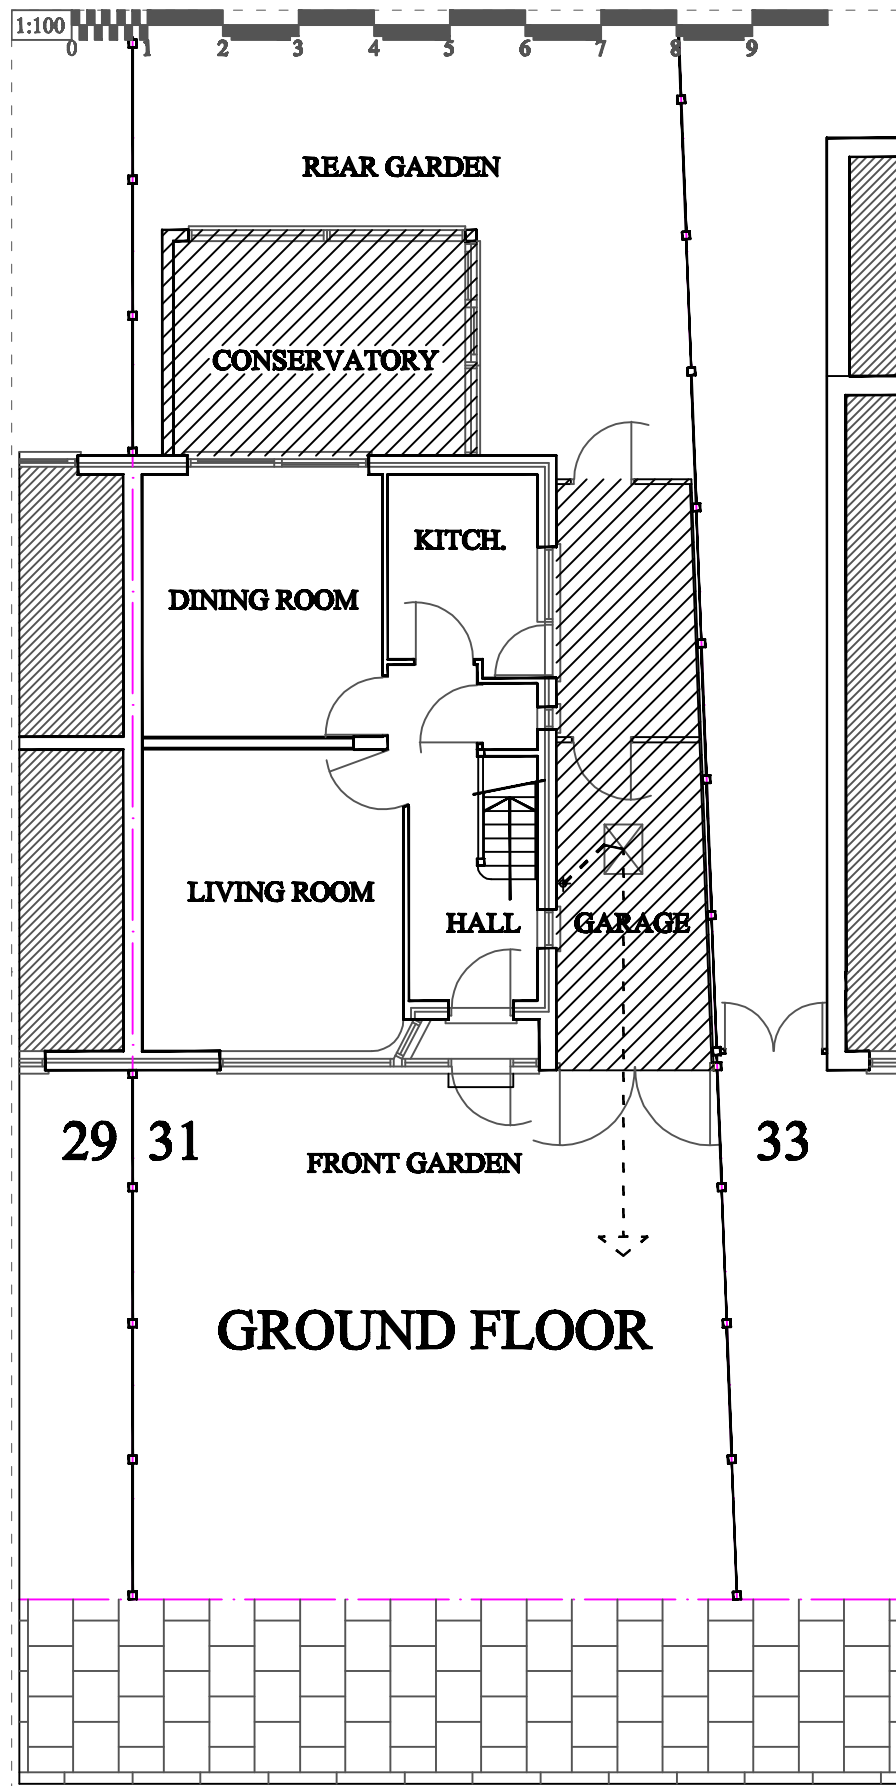


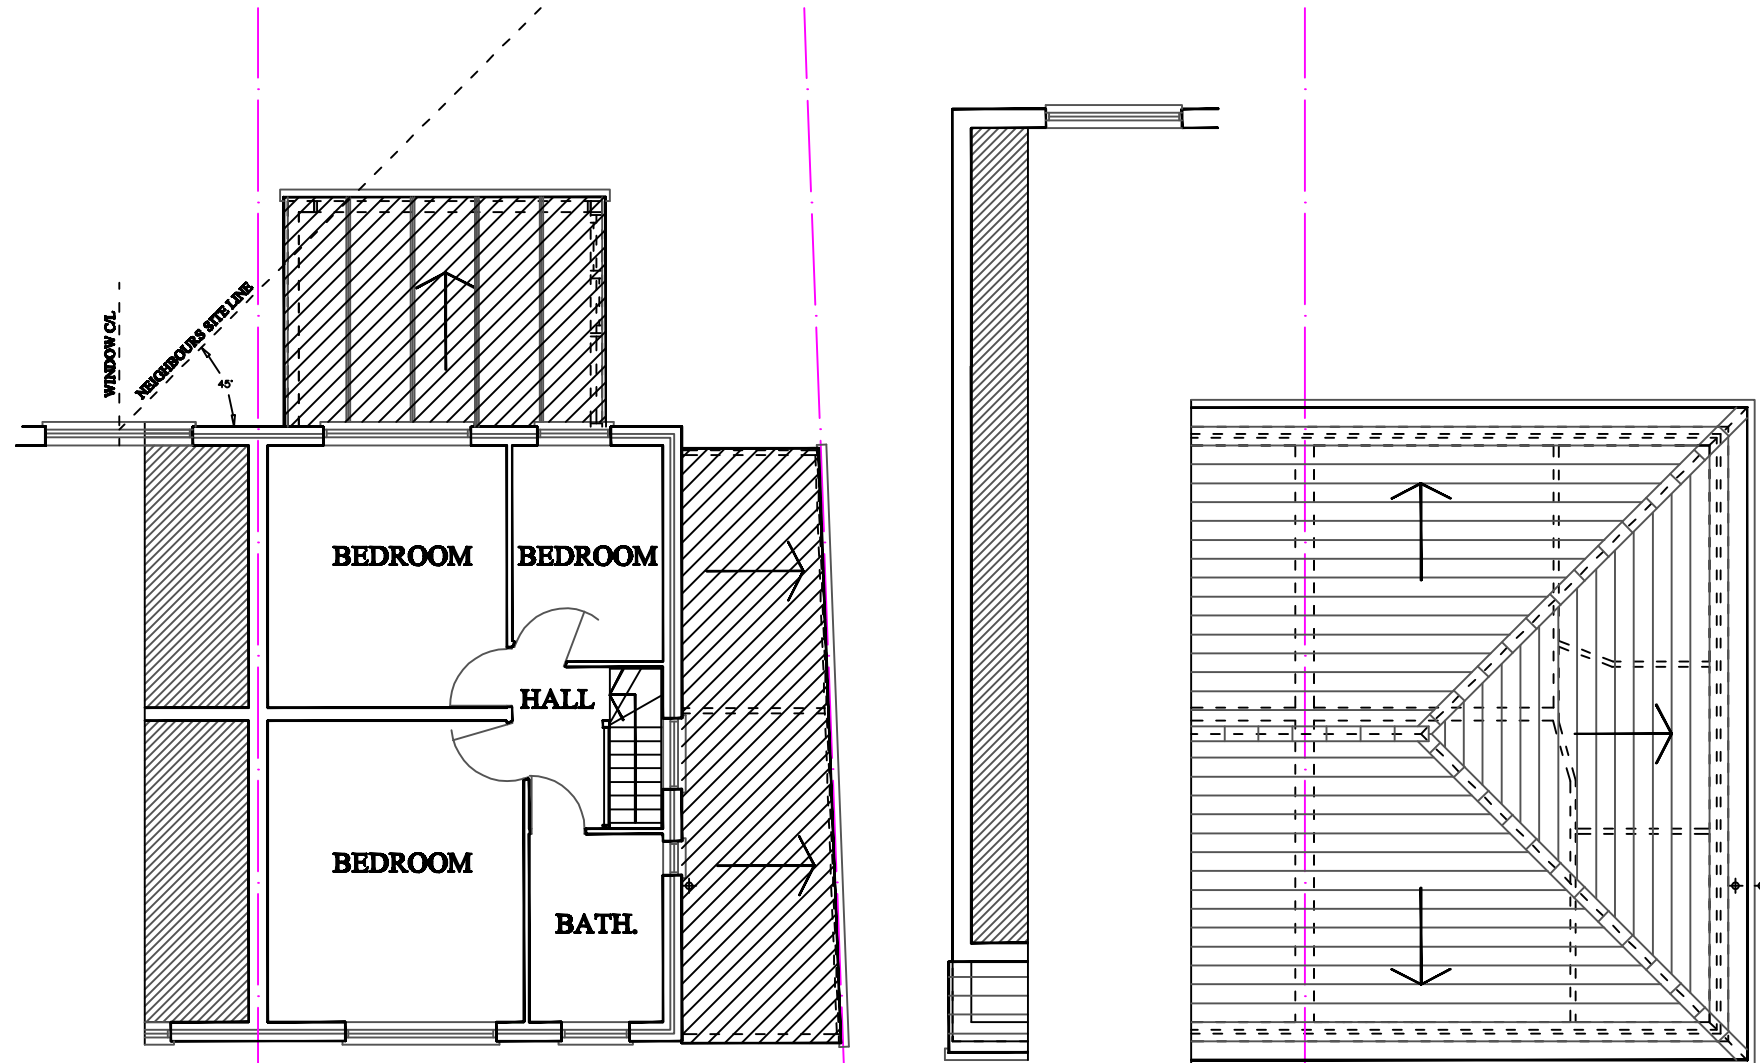


SITE PLAN
1:1250

 

FIRST FLOOR

ROOF PLAN

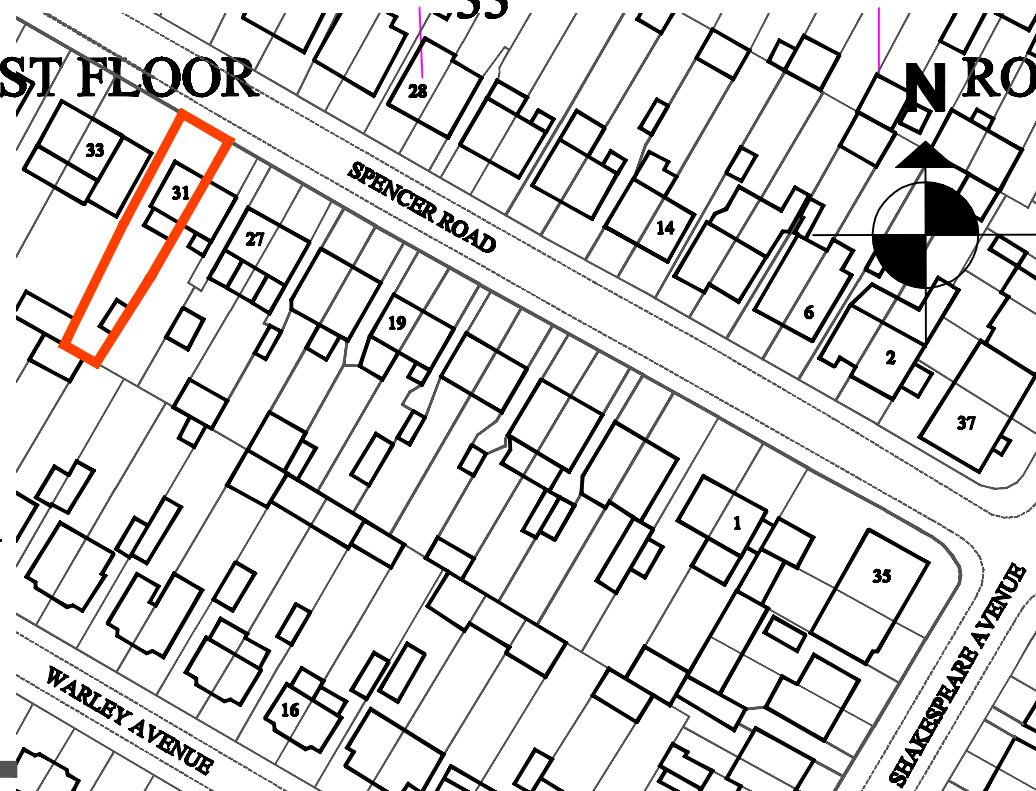

© 2020 B. L. BHARADIA, BSc(Arch), MAA(Arch), 15 POPE CLOSE, FELTHAM, MIDDX. TW14 9PQ. bharadia.bharat@yahoo.co.uk tel: 07913 536633tel		
PROJECT 31 SPENCER AVENUE, HAYES UB4 0QX.		
DRAWING TITLE EXISTING PLANS & SITE PLAN DEMOLITION SHOWN HATCHED		
STATUS PLANNING		
SCALE 1:100, 1:1250 @ A3	BY BB	
DATE 18.09.2020	CHECKED BY BB	
DRAWING NO. 2020(AR)70-01	REV. --	