




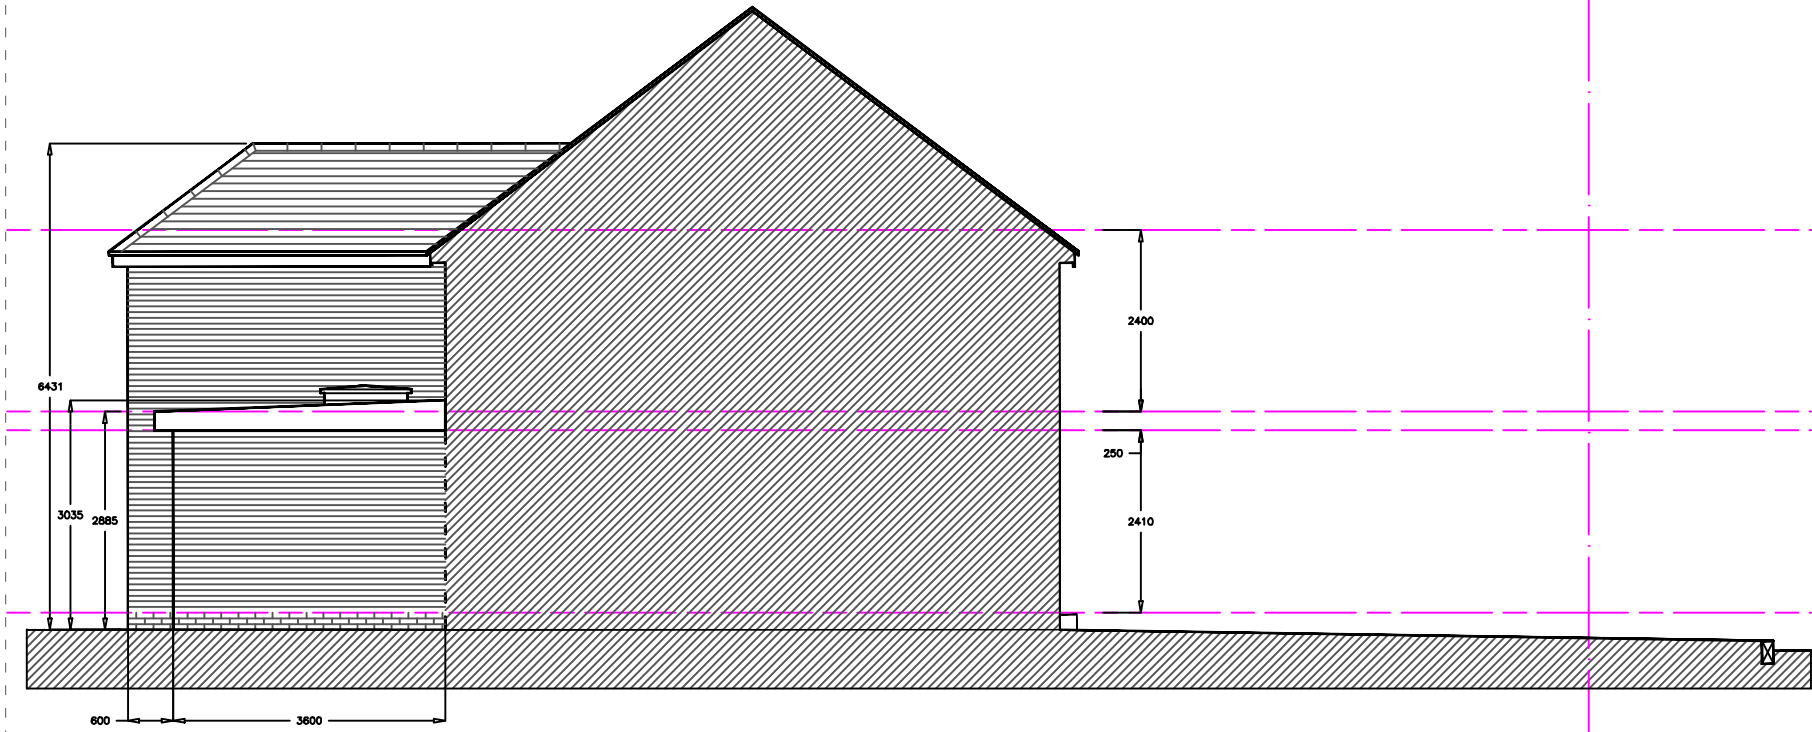


OTHER SIDE ELEVATION

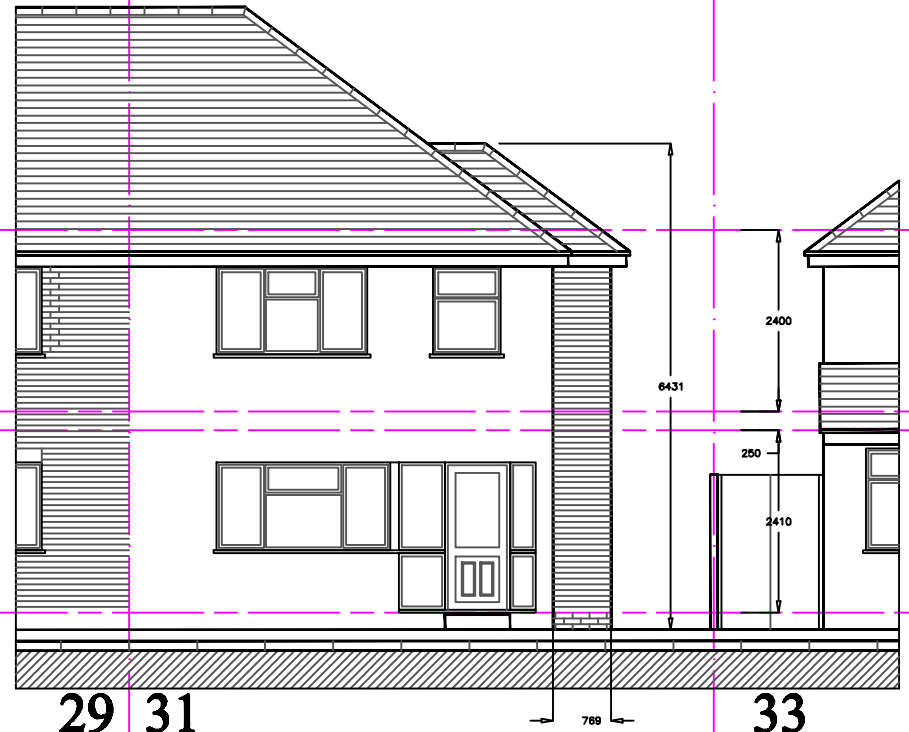

FRONT ELEVATION

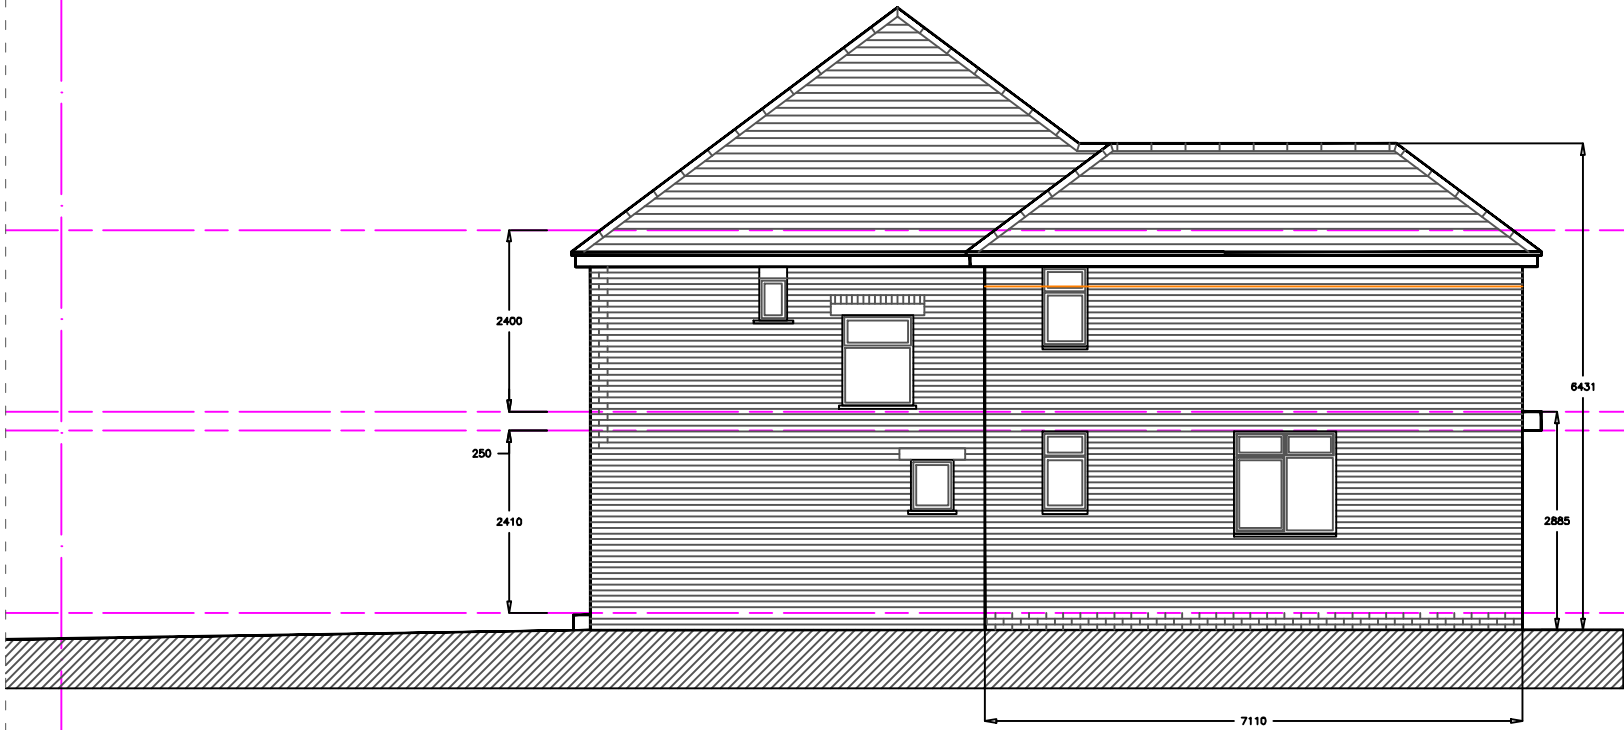

SIDE ELEVATION

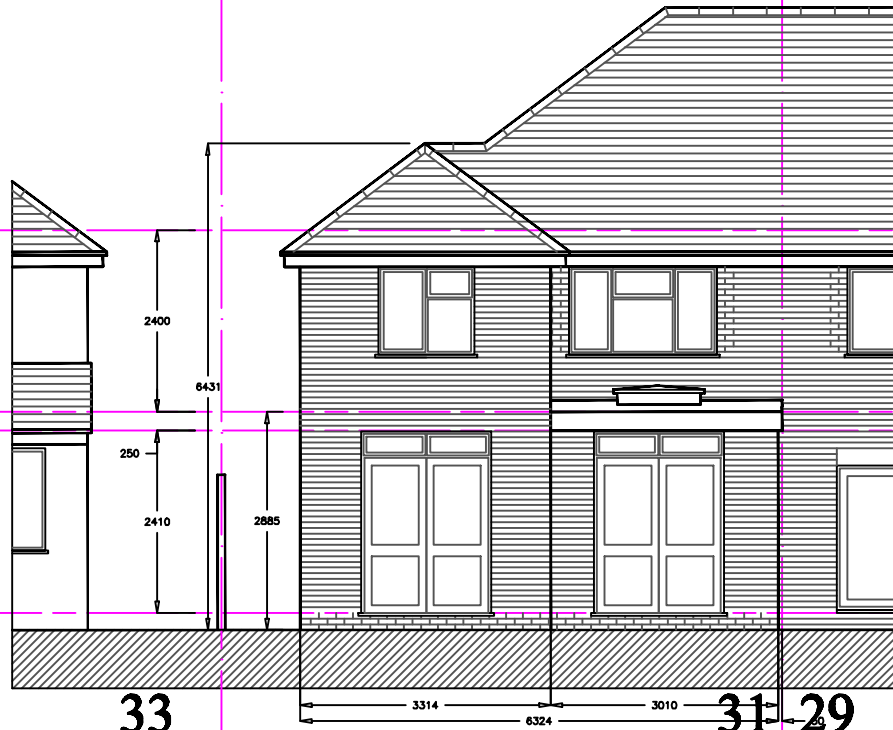

REAR ELEVATION

REV.A- BUILDING SQUARED,
GROUND FLOOR REDUCED &
FIRST FLOOR EXTENDED.
17.II.2020.

© 2020 B. L. BHARADIA, BSc.Arch.,M.A.Arch., 17 POPE CLOSE, FELTHAM, MIDDX. TW14 9PQ. bharadia.bharat@yahoo.co.uk tel; 07913 536633tel	
PROJECT 31 SPENCER AVENUE, HAYES UB4 0QX.	
DRAWING TITLE PROPOSED ELEVATIONS	
STATE PLANNING	
SCALE 1:100@A3	BY BB
DATE 18.09.2020	CHECKED BY BB
DRAWING NO. 2020(AR)70-04	REV. A