




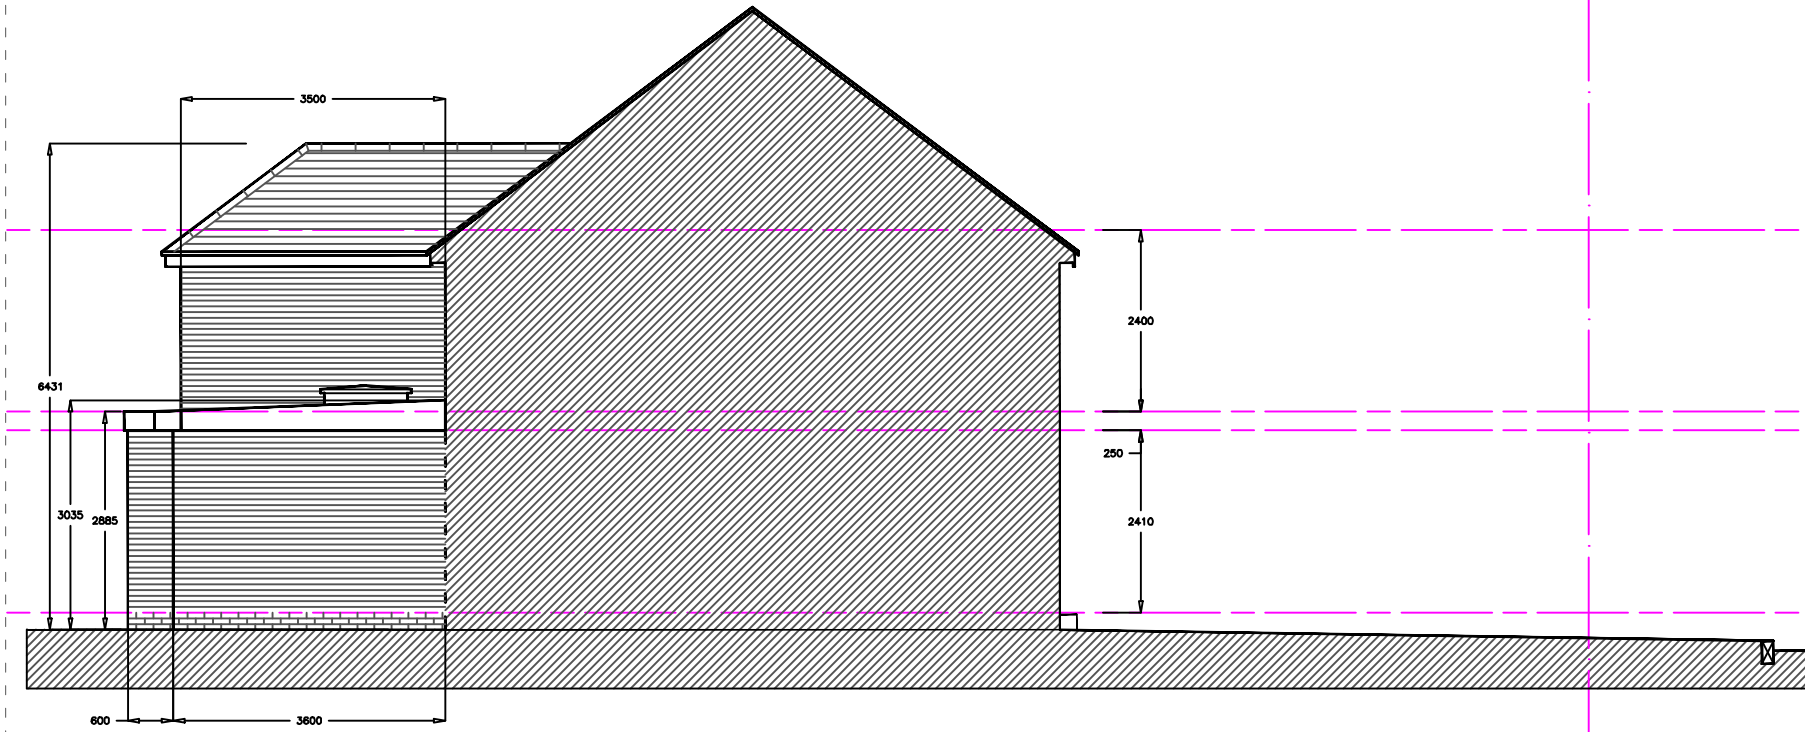


OTHER SIDE ELEVATION

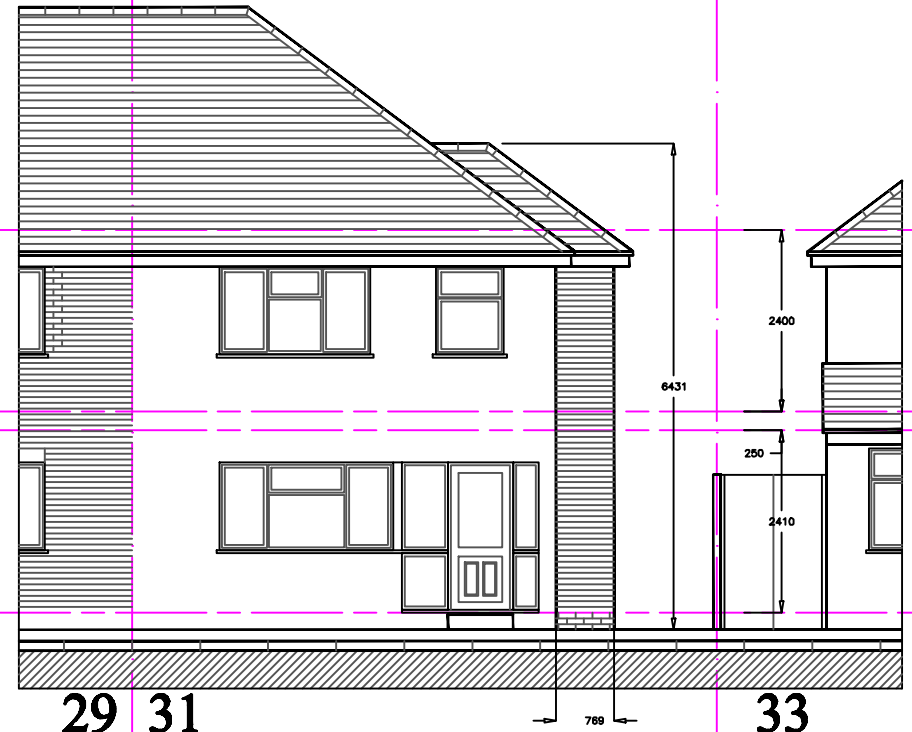

FRONT ELEVATION

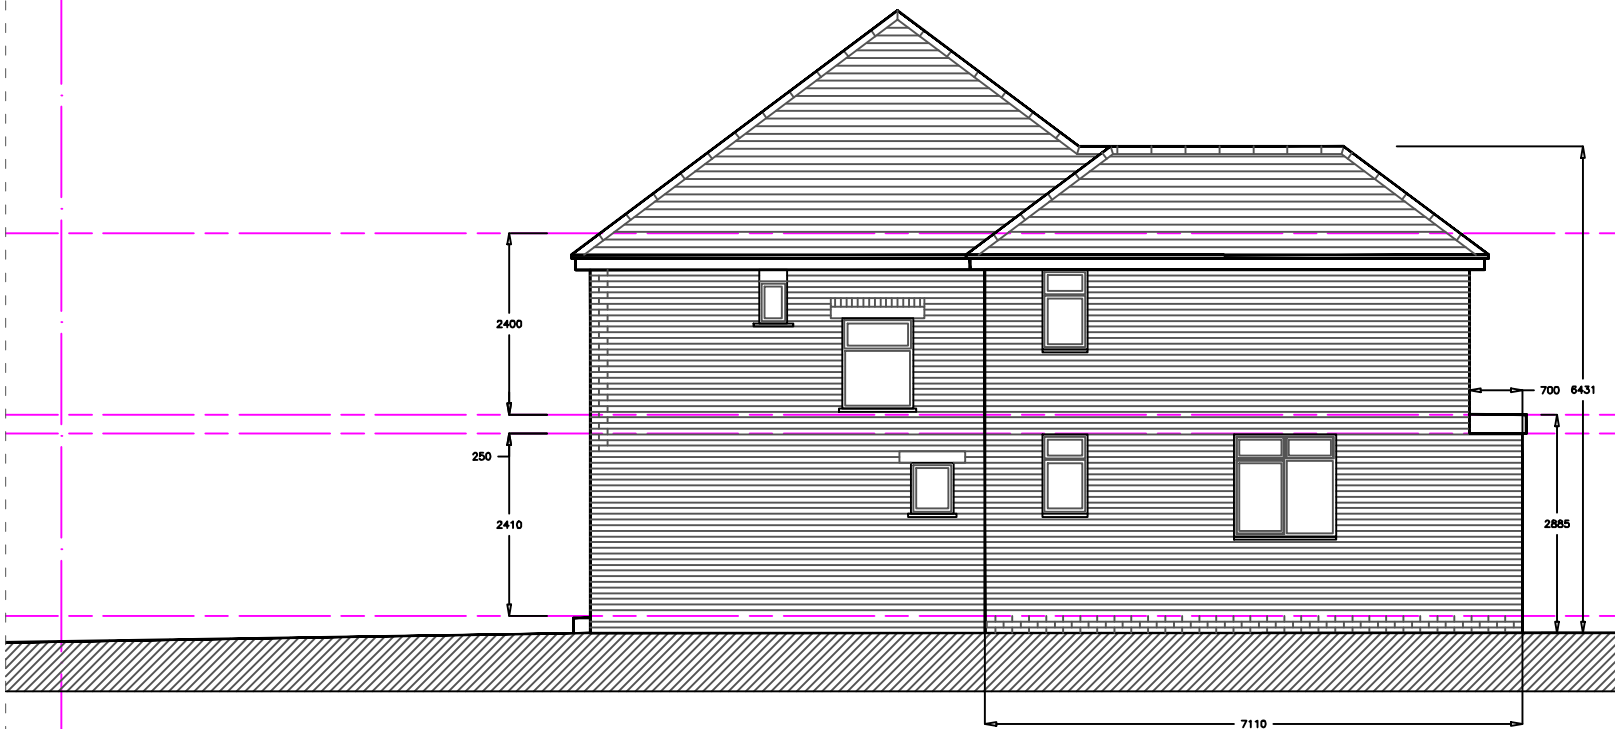

SIDE ELEVATION

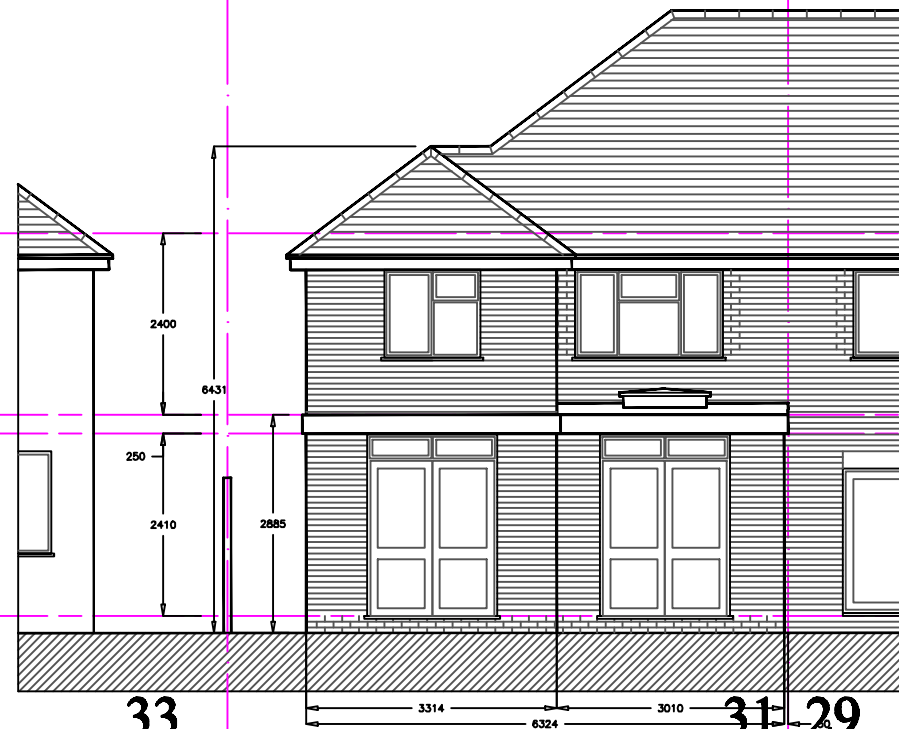

REAR ELEVATION

REV.B- FIRST FLOOR
REDUCED.
03.12.2020.
REV.A- BUILDING SQUARED,
GROUND FLOOR REDUCED &
FIRST FLOOR EXTENDED.
17.II.2020.

© 2020
B. L. BHARADIA, BSc(Arch), M.A.Arch.,
17 POPE CLOSE,
FELTHAM,
MIDDX. TW14 9PQ.
bharadia.bharat@yahoo.co.uk
tel; 07913 536633tel

PROJECT
31 SPENCER AVENUE,
HAYES UB4 0QX.

DRAWING TITLE
PROPOSED ELEVATIONS

STATUS
PLANNING

SCALE
1:100 A3

DATE
18.09.2020

DRAWING NO.
2020(AR)70-04

BY
BB

CHECKED BY
BB

REV.
B