




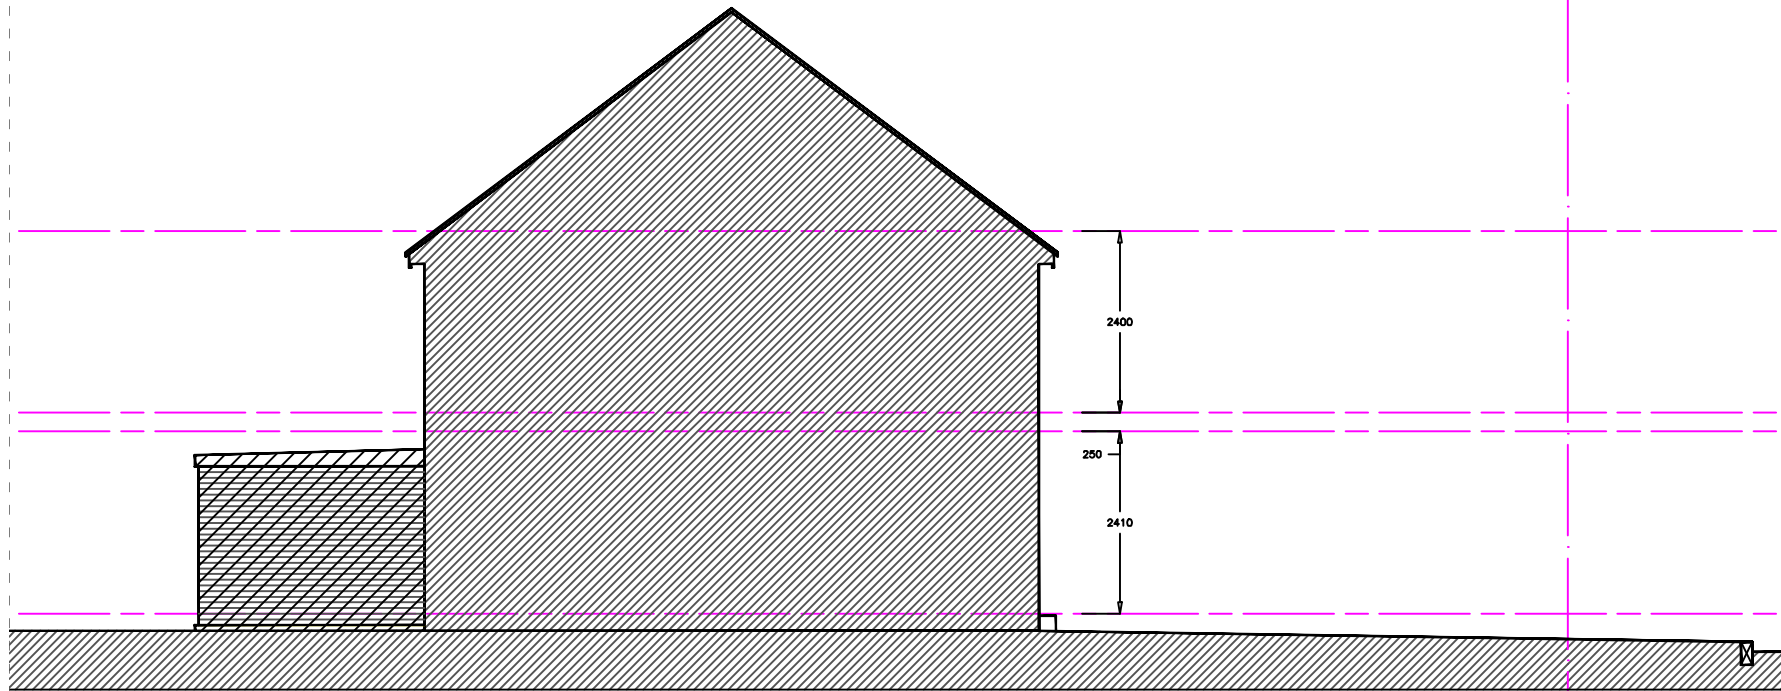


OTHER SIDE ELEVATION

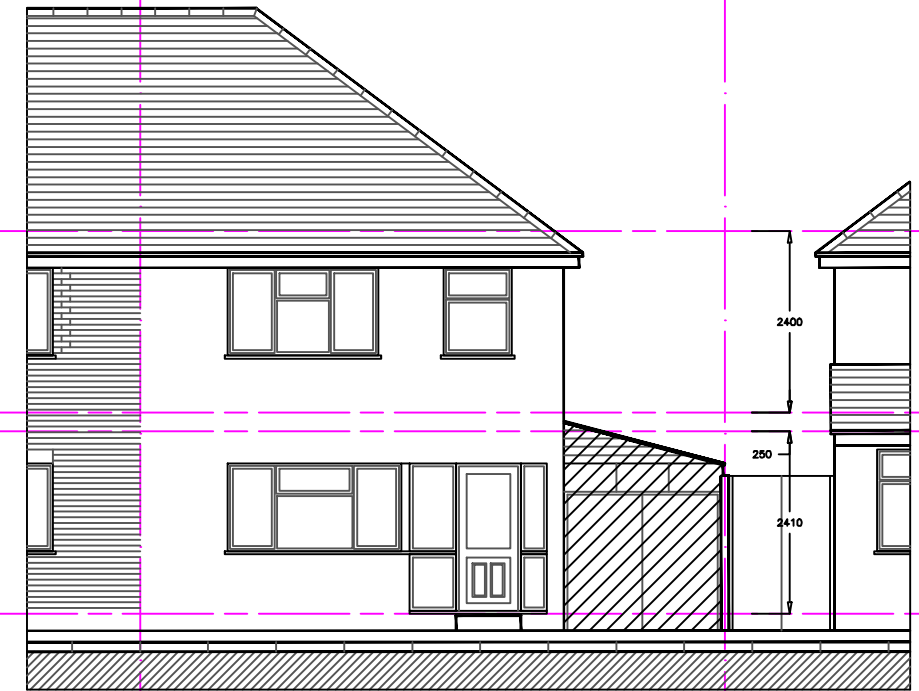

29 31 33
FRONT ELEVATION

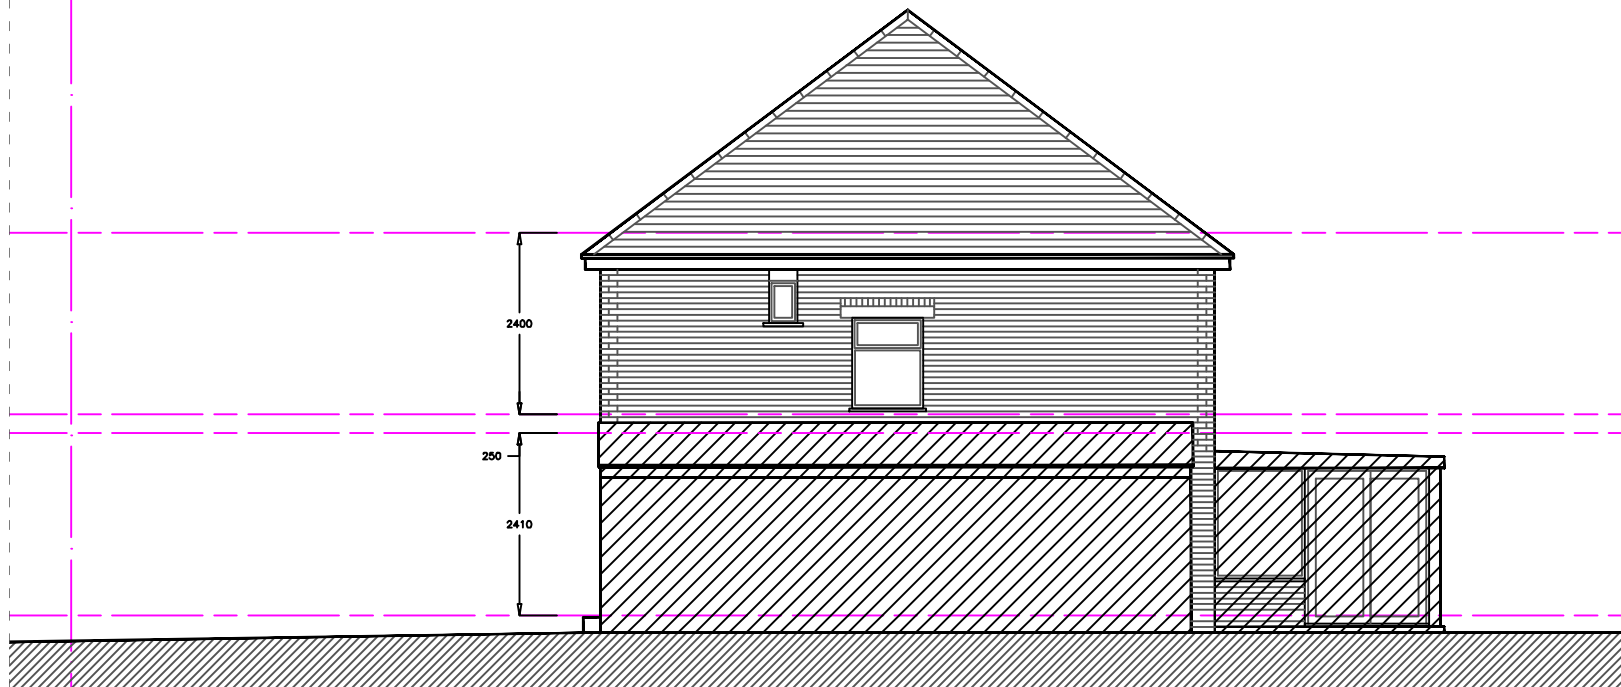

SIDE ELEVATION

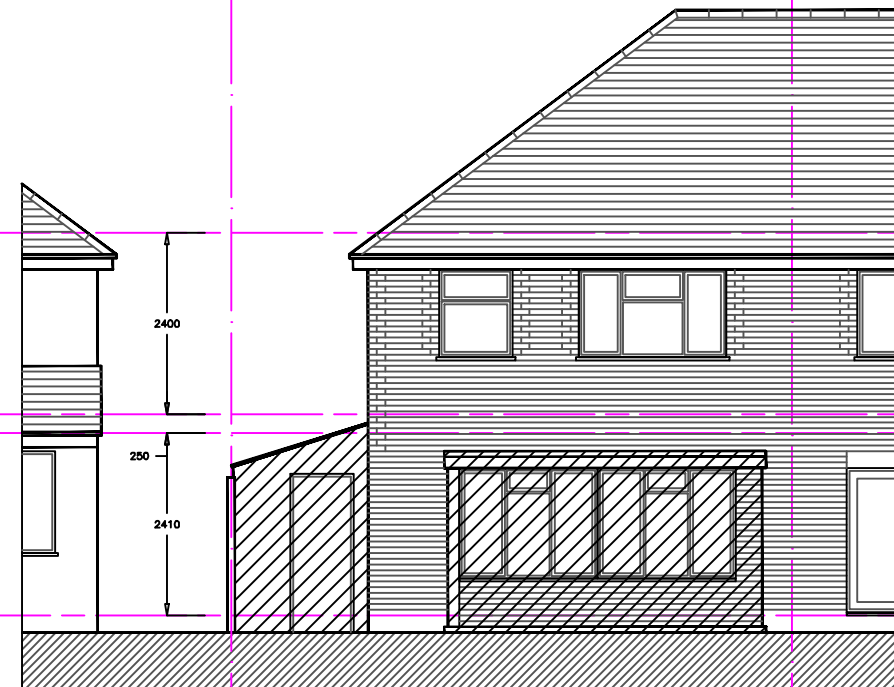

33 31 29
REAR ELEVATION

© 2020 B. L. BHARADIA, BSc(Arch), M.A.Arch., 17 POPE CLOSE, FELTHAM, MIDDLESEX. TW14 9PQ. bharadia.bharat@yahoo.co.uk tel; 07913 536633tel		
PROJECT 31 SPENCER AVENUE, HAYES UB4 0QX.		
DRAWING TITLE EXISTING ELEVATIONS DEMOLITION SHOWN HATCHED		
STATUS PLANNING		
SCALE 1:100@A3	BY BB	
DATE 18.09.2020	CHECKED BY BB	
DRAWING NO. 2020(AR)70-02	REV. --	