




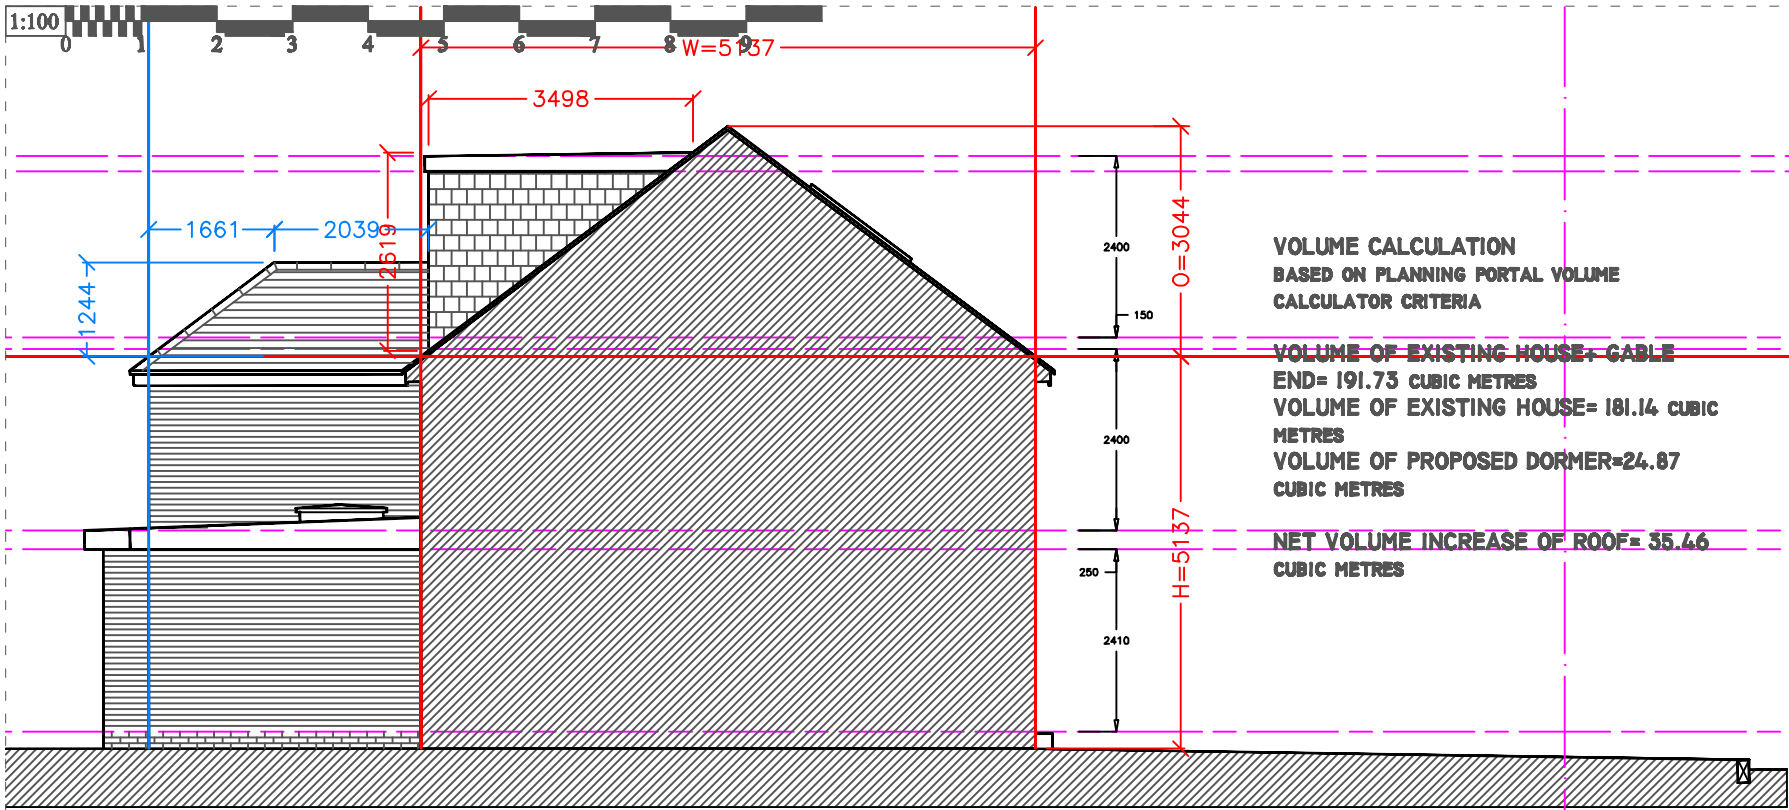


OTHER SIDE ELEVATION

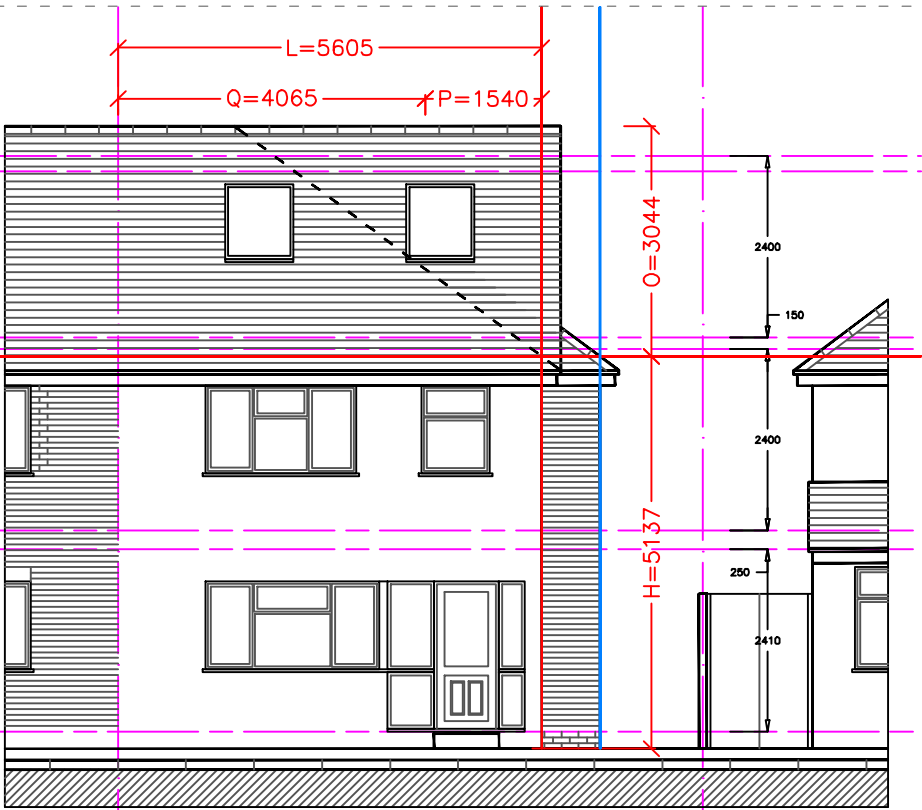

FRONT ELEVATION

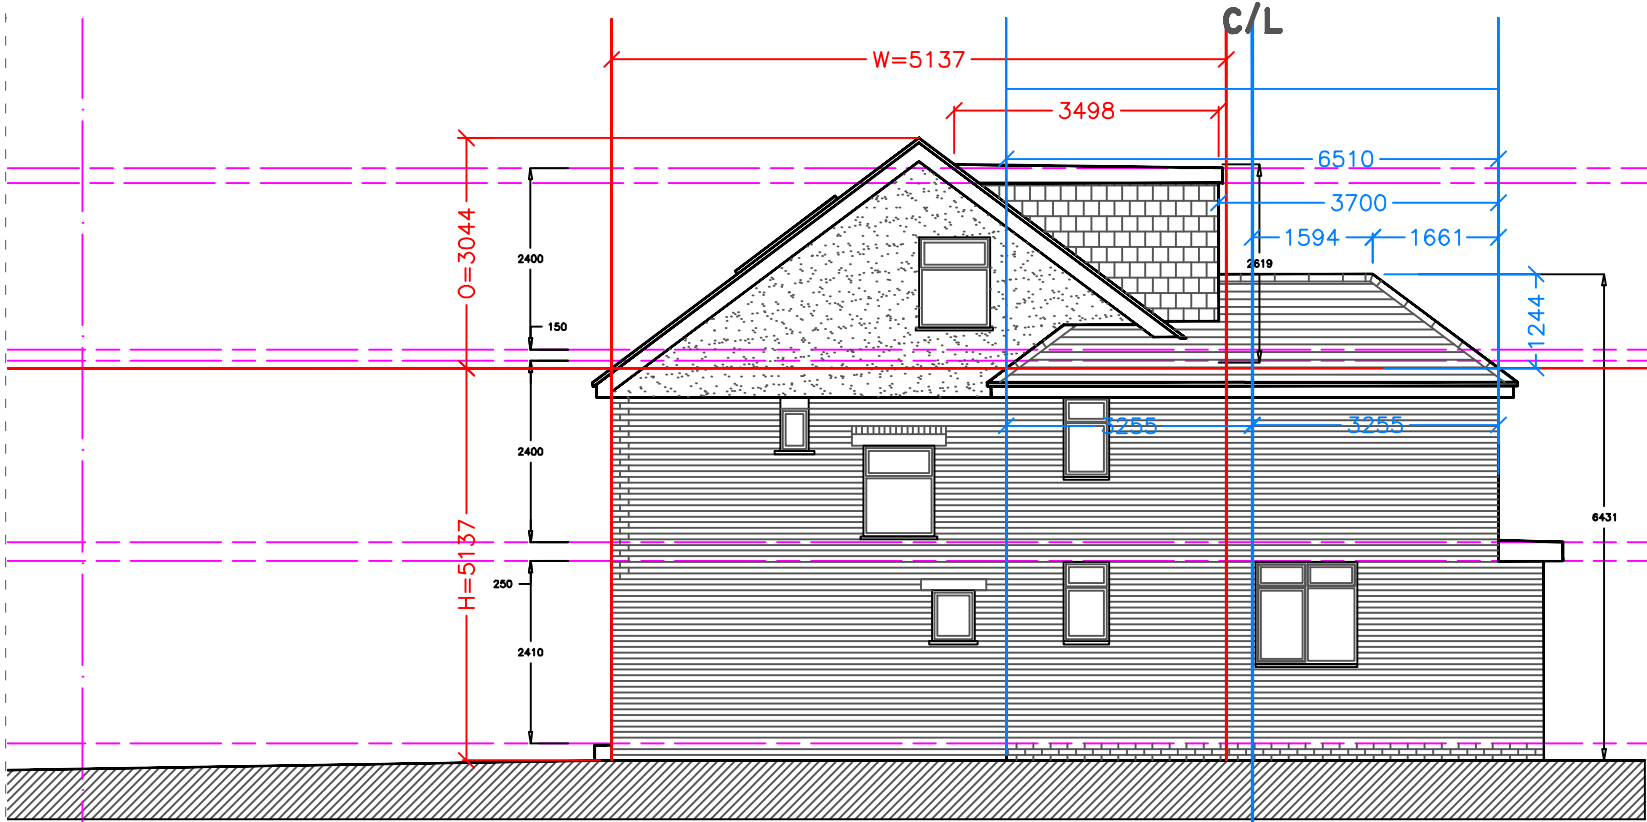

SIDE ELEVATION

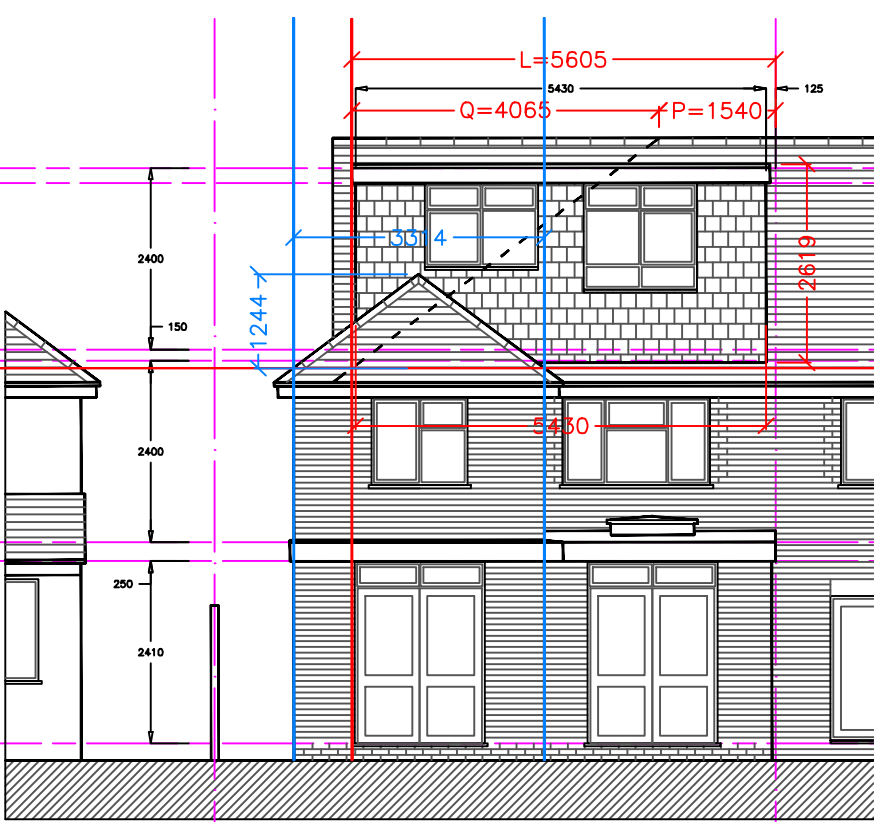

REAR ELEVATION

© 2021

B. L. BHARADIA, BSc(Arch), M.A.Arch.,
17 POPE CLOSE,
FELTHAM,
MIDDX. TW14 9PQ.
bharadia.bharat@yahoo.co.uk
tel; 07913 536633tel

PROJECT
31 SPENCER AVENUE,
HAYES UB4 0QX.

DRAWING TITLE
**PROPOSED VOLUME
CALCULATION DIMENSIONS
SHOWN IN BLUE**

STATUS
PLANNING

SCALE 1:100@A3	BY BB
DATE 10.08.2021	CHECKED BY BB
DRAWING NO. 2021(AR)70-08	REV. --