




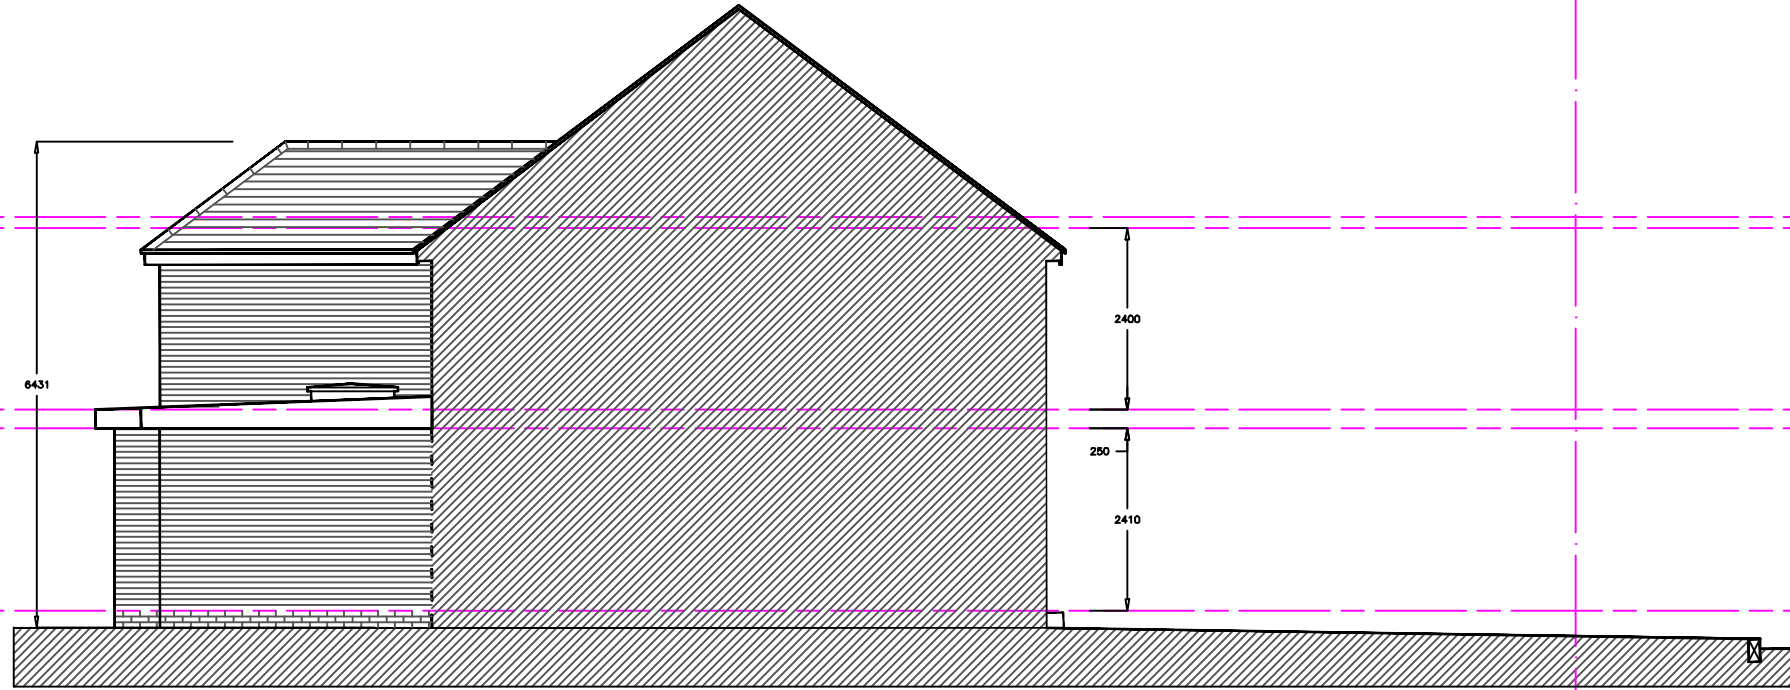

OTHER SIDE ELEVATION

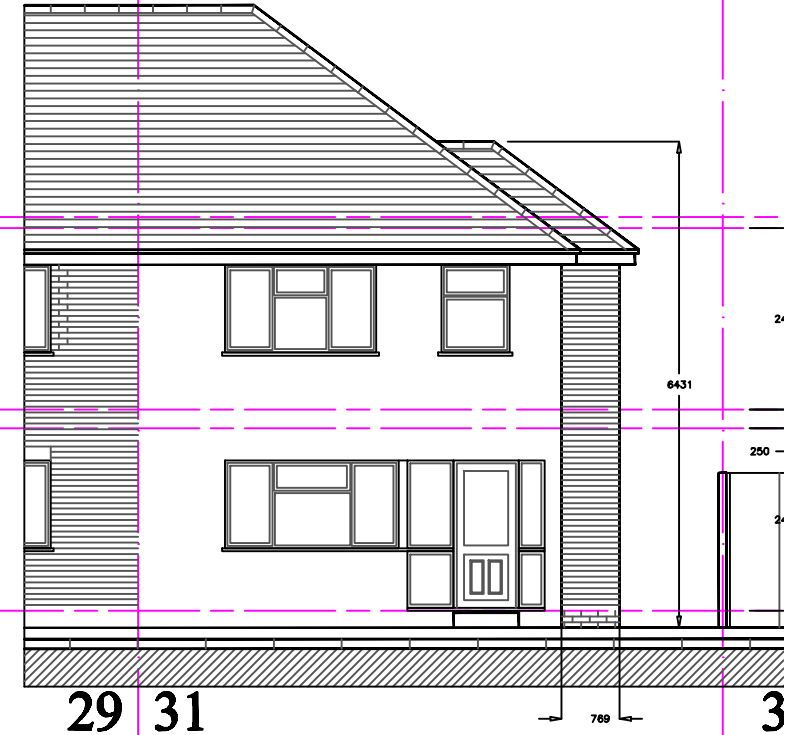

FRONT ELEVATION

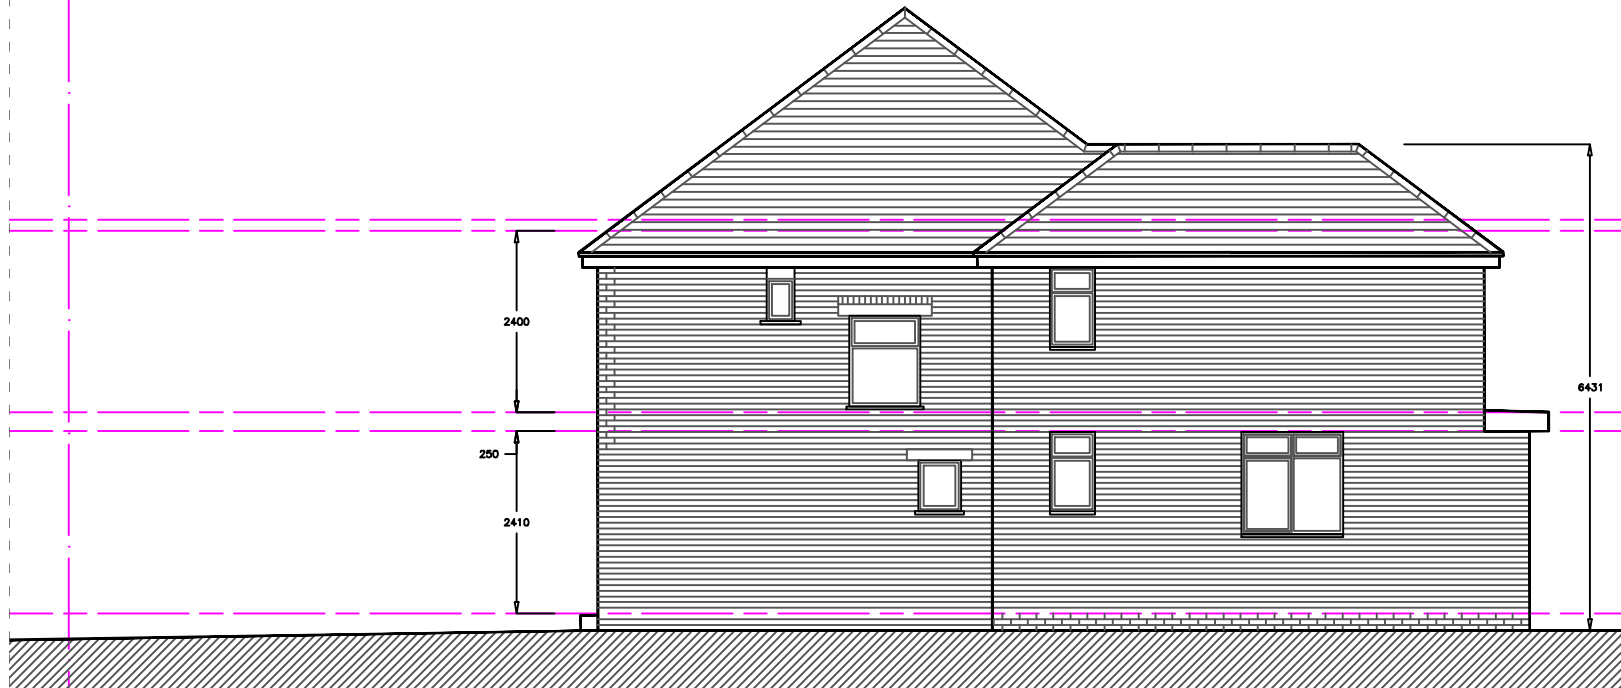

SIDE ELEVATION



REAR ELEVATION

© 2021 B. L. BHARADIA, BSc(Arch), M.A.Arch., 17 POPE CLOSE, FELTHAM, MIDDLESEX. TW14 9PQ. bharadia.bharat@yahoo.co.uk tel; 07913 536633tel	
PROJECT 31 SPENCER AVENUE, HAYES UB4 0QX.	
DRAWING TITLE EXISTING ELEVATIONS	
STATE PLANNING	
SCALE 1:100@A3	BY BB
DATE 10.08.2021	CHECKED BY BB
DRAWING NO. 2021(AR)70-02	REV. --