


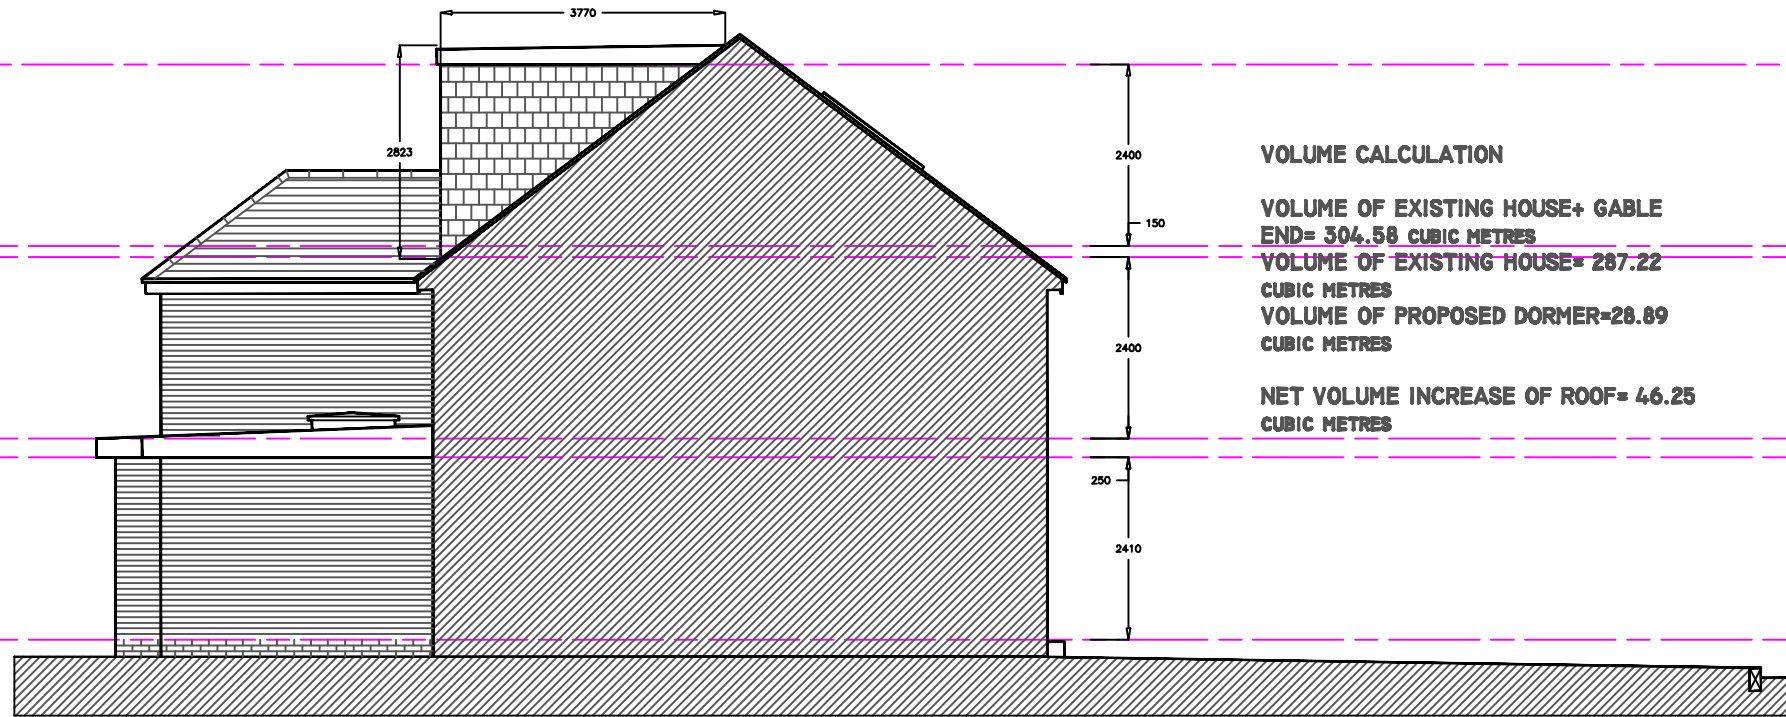

OTHER SIDE ELEVATION


VOLUME CALCULATION

VOLUME OF EXISTING HOUSE+ GABLE
END= 304.58 CUBIC METRES


VOLUME OF EXISTING HOUSE= 287.22
CUBIC METRES

VOLUME OF PROPOSED DORMER=28.89
CUBIC METRES

NET VOLUME INCREASE OF ROOF= 46.25
CUBIC METRES

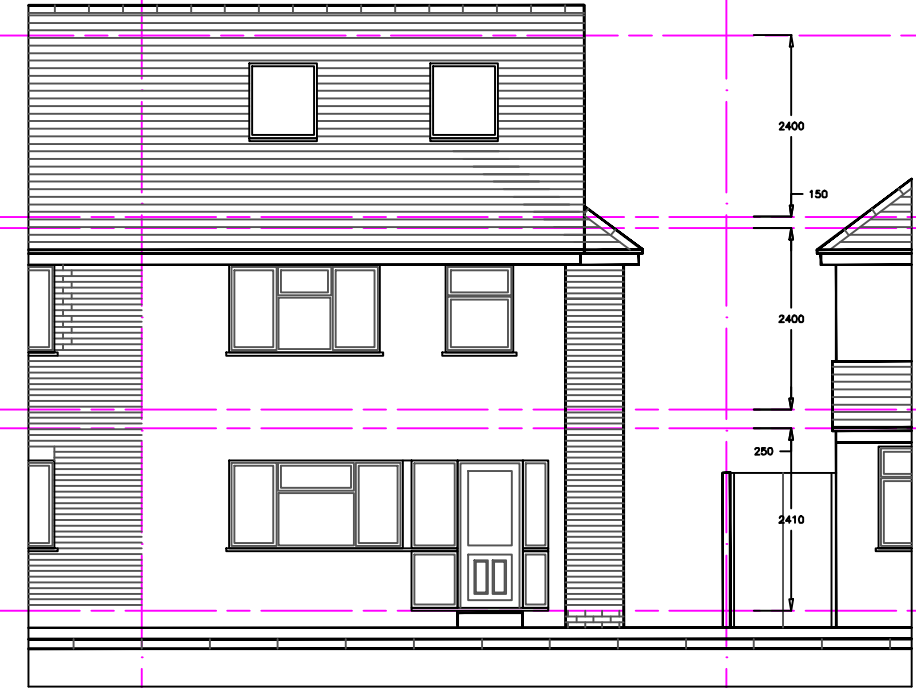

29 31
FRONT ELEVATION
33

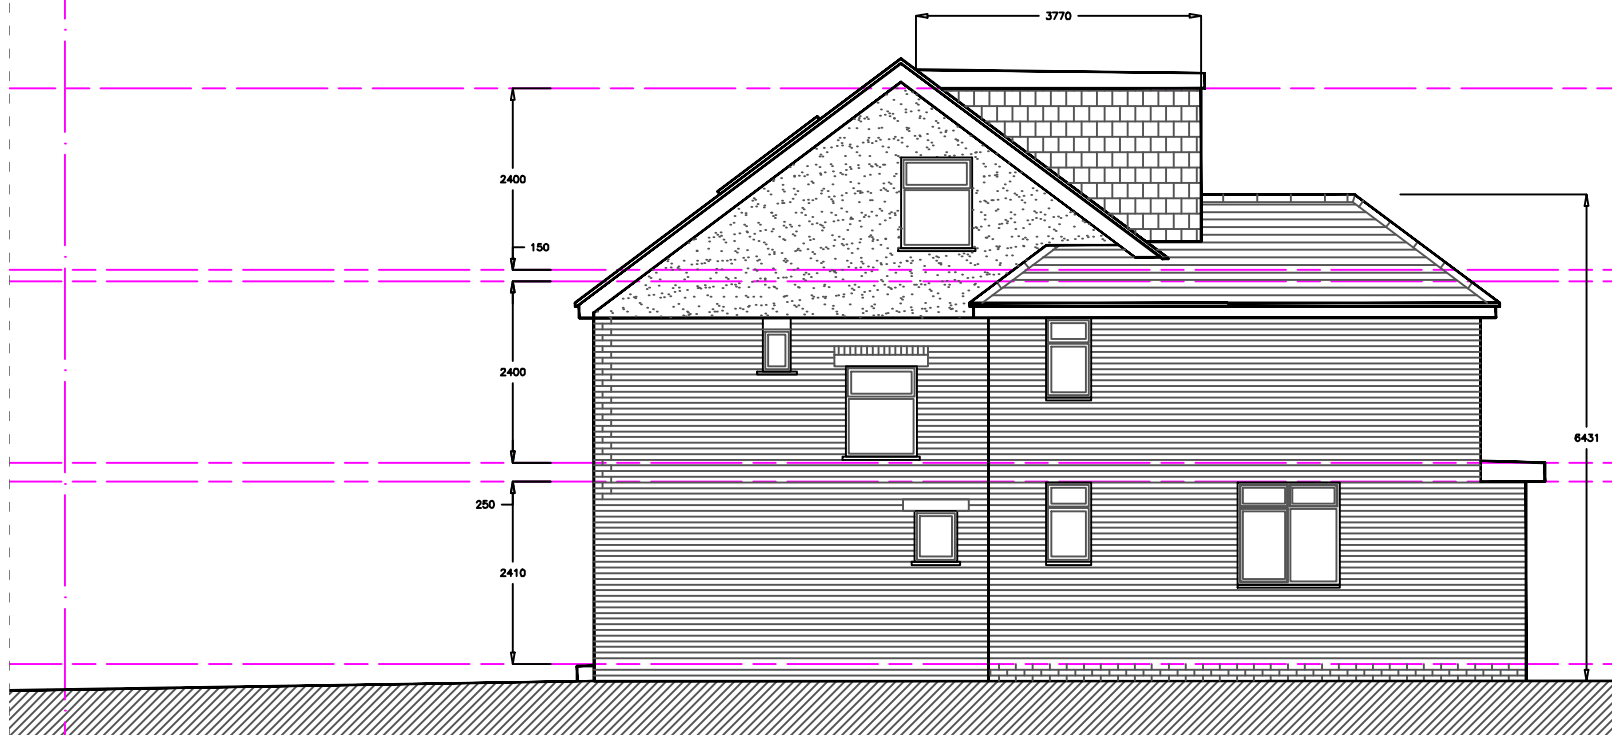

SIDE ELEVATION



33
REAR ELEVATION
31 29

© 2021
B. L. BHARADIA, BSc(Arch), M.A.Arch.,
17 POPE CLOSE,
FELTHAM,
MIDDX. TW14 9PQ.
bharadia.bharat@yahoo.co.uk
tel; 07913 536633tel

PROJECT
31 SPENCER AVENUE,
HAYES UB4 0QX.

DRAWING TITLE
PROPOSED ELEVATIONS

STATUS
PLANNING

SCALE
1:100@A3

DATE
10.08.2021

DRAWING NO.
2021(AR)70-04

BY
BB

CHECKED BY
BB

REV.
--